

SHEET NO.

-/

RW SHEET NO.

X-INDEX	X-1
EARTHWORK VOLUME SUMMARY	X-1A
-L-	X-2 THRU X-34
-Y-	X-35 THRU X-38
-Y1-	X-39 THRU X-43
-Y2-	X-44
-GRWY-	X-45 THRU X-46

REVISIONS

8/6/2025
X:\NCDO01\B-5857 Cramerton\Roadway\XSC\U-6146-Rdy_xpl_Index.dgn
User:ismelvin


STATE OF NORTH CAROLINA DIVISION OF HIGHWAYS															PROJ. REFERENCE NO.		SHEET NO.	
															U-6146/B-5857		X-1A	
NOTE: EMBANKMENT COLUMN DOES NOT INCLUDE BACKFILL FOR UNDERCUT																		
CROSS-SECTION SUMMARY																		
Station	Uncl. Exc.	Embt	Station	Uncl. Exc.	Embt	Station	Uncl. Exc.	Embt	Station	Uncl. Exc.	Embt	Station	Uncl. Exc.	Embt				
L	(cu. yd.)	(cu. yd.)	L	(cu. yd.)	(cu. yd.)	L	(cu. yd.)	(cu. yd.)	Y	(cu. yd.)	(cu. yd.)	Y1	(cu. yd.)	(cu. yd.)				
11+00.00	0	0	37+20.00	2	295	58+50.00	161	106	11+00.00	17	2	17+50.00	243	0				
11+08.36	0	0	37+50.00	4	331	59+00.00	176	105	11+50.00	30	10	18+00.00	193	0				
12+50.00	13	37	37+60.00	1	82	59+50.00	186	112	11+82.00	22	9	18+50.00	115	1				
13+00.00	14	64	37+80.00	8	113	60+00.00	173	116	12+00.00	11	6	19+00.00	66	1				
13+50.00	8	58	38+00.00	28	68	60+50.00	151	123	12+15.00	9	11	19+50.00	50	1				
14+00.00	17	22	38+50.00	104	126	61+00.00	160	122	12+50.00	20	30	19+80.00	28	1				
14+20.00	9	1	39+00.00	94	99	61+50.00	99	212	13+00.00	22	30	20+00.00	18	1				
14+50.00	12	3	39+50.00	76	94	62+00.00	7	472	13+50.00	22	17	20+50.00	35	13				
14+78.00	18	2	39+75.00	28	47	62+50.00	8	484	14+00.00	16	23	21+00.00	13	11				
15+00.00	21	3	40+00.00	29	39	63+00.00	7	753	14+29.80	5	21							
15+20.00	22	21	40+38.00	39	40	63+50.00	10	1590				Station	Uncl. Exc.	Embt				
15+50.00	76	36	40+50.00	8	10	64+00.00	12	1388	Station	Uncl. Exc.	Embt							
16+00.00	310	84	41+00.00	29	81	64+50.00	13	523				Y2	(cu. yd.)	(cu. yd.)				
16+50.00	392	94	41+50.00	26	131	65+00.00	16	258	Y	(cu. yd.)	(cu. yd.)	10+56.76	0	0				
17+00.00	285	45	42+00.00	23	149	65+50.00	23	185	15+21.47	0	0	10+70.00	0	26				
17+50.00	180	100	42+50.00	15	163	65+65.00	10	36	15+50.00	25	12	11+00.00	1	39				
18+00.00	387	115	43+00.00	7	180	66+00.00	31	70	16+00.00	45	22	11+30.00	6	15				
18+50.00	776	65	43+50.00	3	211	66+50.00	69	70	16+50.00	57	11	11+55.00	3	6				
19+00.00	903	40	44+00.00	2	278	67+00.00	112	39	16+70.00	23	0							
19+50.00	1172	34	44+50.00	1	287	67+50.00	130	26	17+00.00	30	0	Station	Uncl. Exc.	Embt				
20+00.00	1607	53	45+00.00	1	255	68+00.00	144	21	17+08.00	9	0							
20+50.00	1955	51	45+50.00	5	248	68+50.00	108	21	17+15.00	9	0	Grwy	(cu. yd.)	(cu. yd.)				
21+00.00	2057	47	46+00.00	9	226	69+00.00	86	20	17+30.00	23	0	10+02.75	0	0				
21+50.00	1680	50	46+50.00	7	214	69+50.00	148	17	17+50.00	30	0	10+50.00	21	0				
22+00.00	1185	54	47+00.00	8	204	70+00.00	144	23	18+00.00	56	0	11+00.00	132	0				
22+50.00	743	46	47+50.00	11	238	70+50.00	107	25	18+30.00	15	0	11+50.00	148	9				
23+00.00	645	59	48+00.00	27	267	71+00.00	138	23	18+50.00	4	0	12+00.00	95	9				
23+50.00	774	97	48+50.00	131	223	71+50.00	203	24	18+98.76	5	0	12+50.00	92	0				
24+00.00	429	86	49+00.00	348	178	71+68.00	88	5				13+00.00	41	1				
24+50.00	44	81	49+50.00	558	158	72+00.00	158	8	Station	Uncl. Exc.	Embt	13+15.00	2	0				
25+00.00	443	103	50+00.00	700	139	72+50.00	346	28										
25+50.00	814	156	50+50.00	715	117	73+00.00	298	40	Y1	(cu. yd.)	(cu. yd.)							
26+00.00	387	233	51+00.00	615	97	73+25.00	47	26	10+00.00	0	0							
26+50.00	17	251	51+50.00	525	82	73+50.00	29	20	10+50.00	68	7							
27+00.00	14	244	52+00.00	617	120	73+75.00	26	32	11+00.00	154	17							
27+25.00	7	116	52+50.00	387	145	74+00.00	15	59	11+50.00	139	54							
27+50.00	3	132	53+00.00	69	76	74+50.00	27	91	11+80.00	34	116							
28+00.00	0	355	53+50.00	99	19	75+00.00	65	41	12+00.00	8	138							
28+50.00	0	505	54+00.00	136	7	75+15.00	26	5	12+31.00	11	239							
29+00.00	0	763				75+50.00	68	6	12+50.00	3	133							
29+50.00	0	1000	Station	Uncl. Exc.	Embt	75+75.00	38	7	13+00.00	62	283							
30+00.00	0	1180				76+00.00	16	8	13+50.00	177	188							
30+50.00	0	1222	L	(cu. yd.)	(cu. yd.)	76+50.00	35	55	14+00.00	255	65							
30+67.17	0	401	54+00.00	0	0	77+00.00	20	47	14+50.00	247	130							
			54+25.00	80	8	77+50.00	3	0	15+00.00	226	129							
Station	Uncl. Exc.	Embt	54+50.00	85	13	78+40.00	0	0	15+13.49	61	0							
			55+00.00	204	31													
L	(cu. yd.)	(cu. yd.)	55+50.00	261	54	Station	Uncl. Exc.	Embt	Station	Uncl. Exc.	Embt							
35+18.83	0	0	56+00.00	474	72													
35+50.00	0	1575	56+50.00	663	73	Y	(cu. yd.)	(cu. yd.)	Y1	(cu. yd.)	(cu. yd.)							
36+00.00	0	2444	57+00.00	682	73	9+97.00	0	0	16+36.19	0	0							
36+50.00	0	2152	57+50.00	634	84	10+50.00	2	0	16+50.00	3	0							
37+00.00	0	1383	58+00.00	383	102	10+65.00	4	0	17+00.00	132	1							

6/23/16




PROJ. REFERENCE NO.
U-6146/B-5857

SHEET NO.
X-2

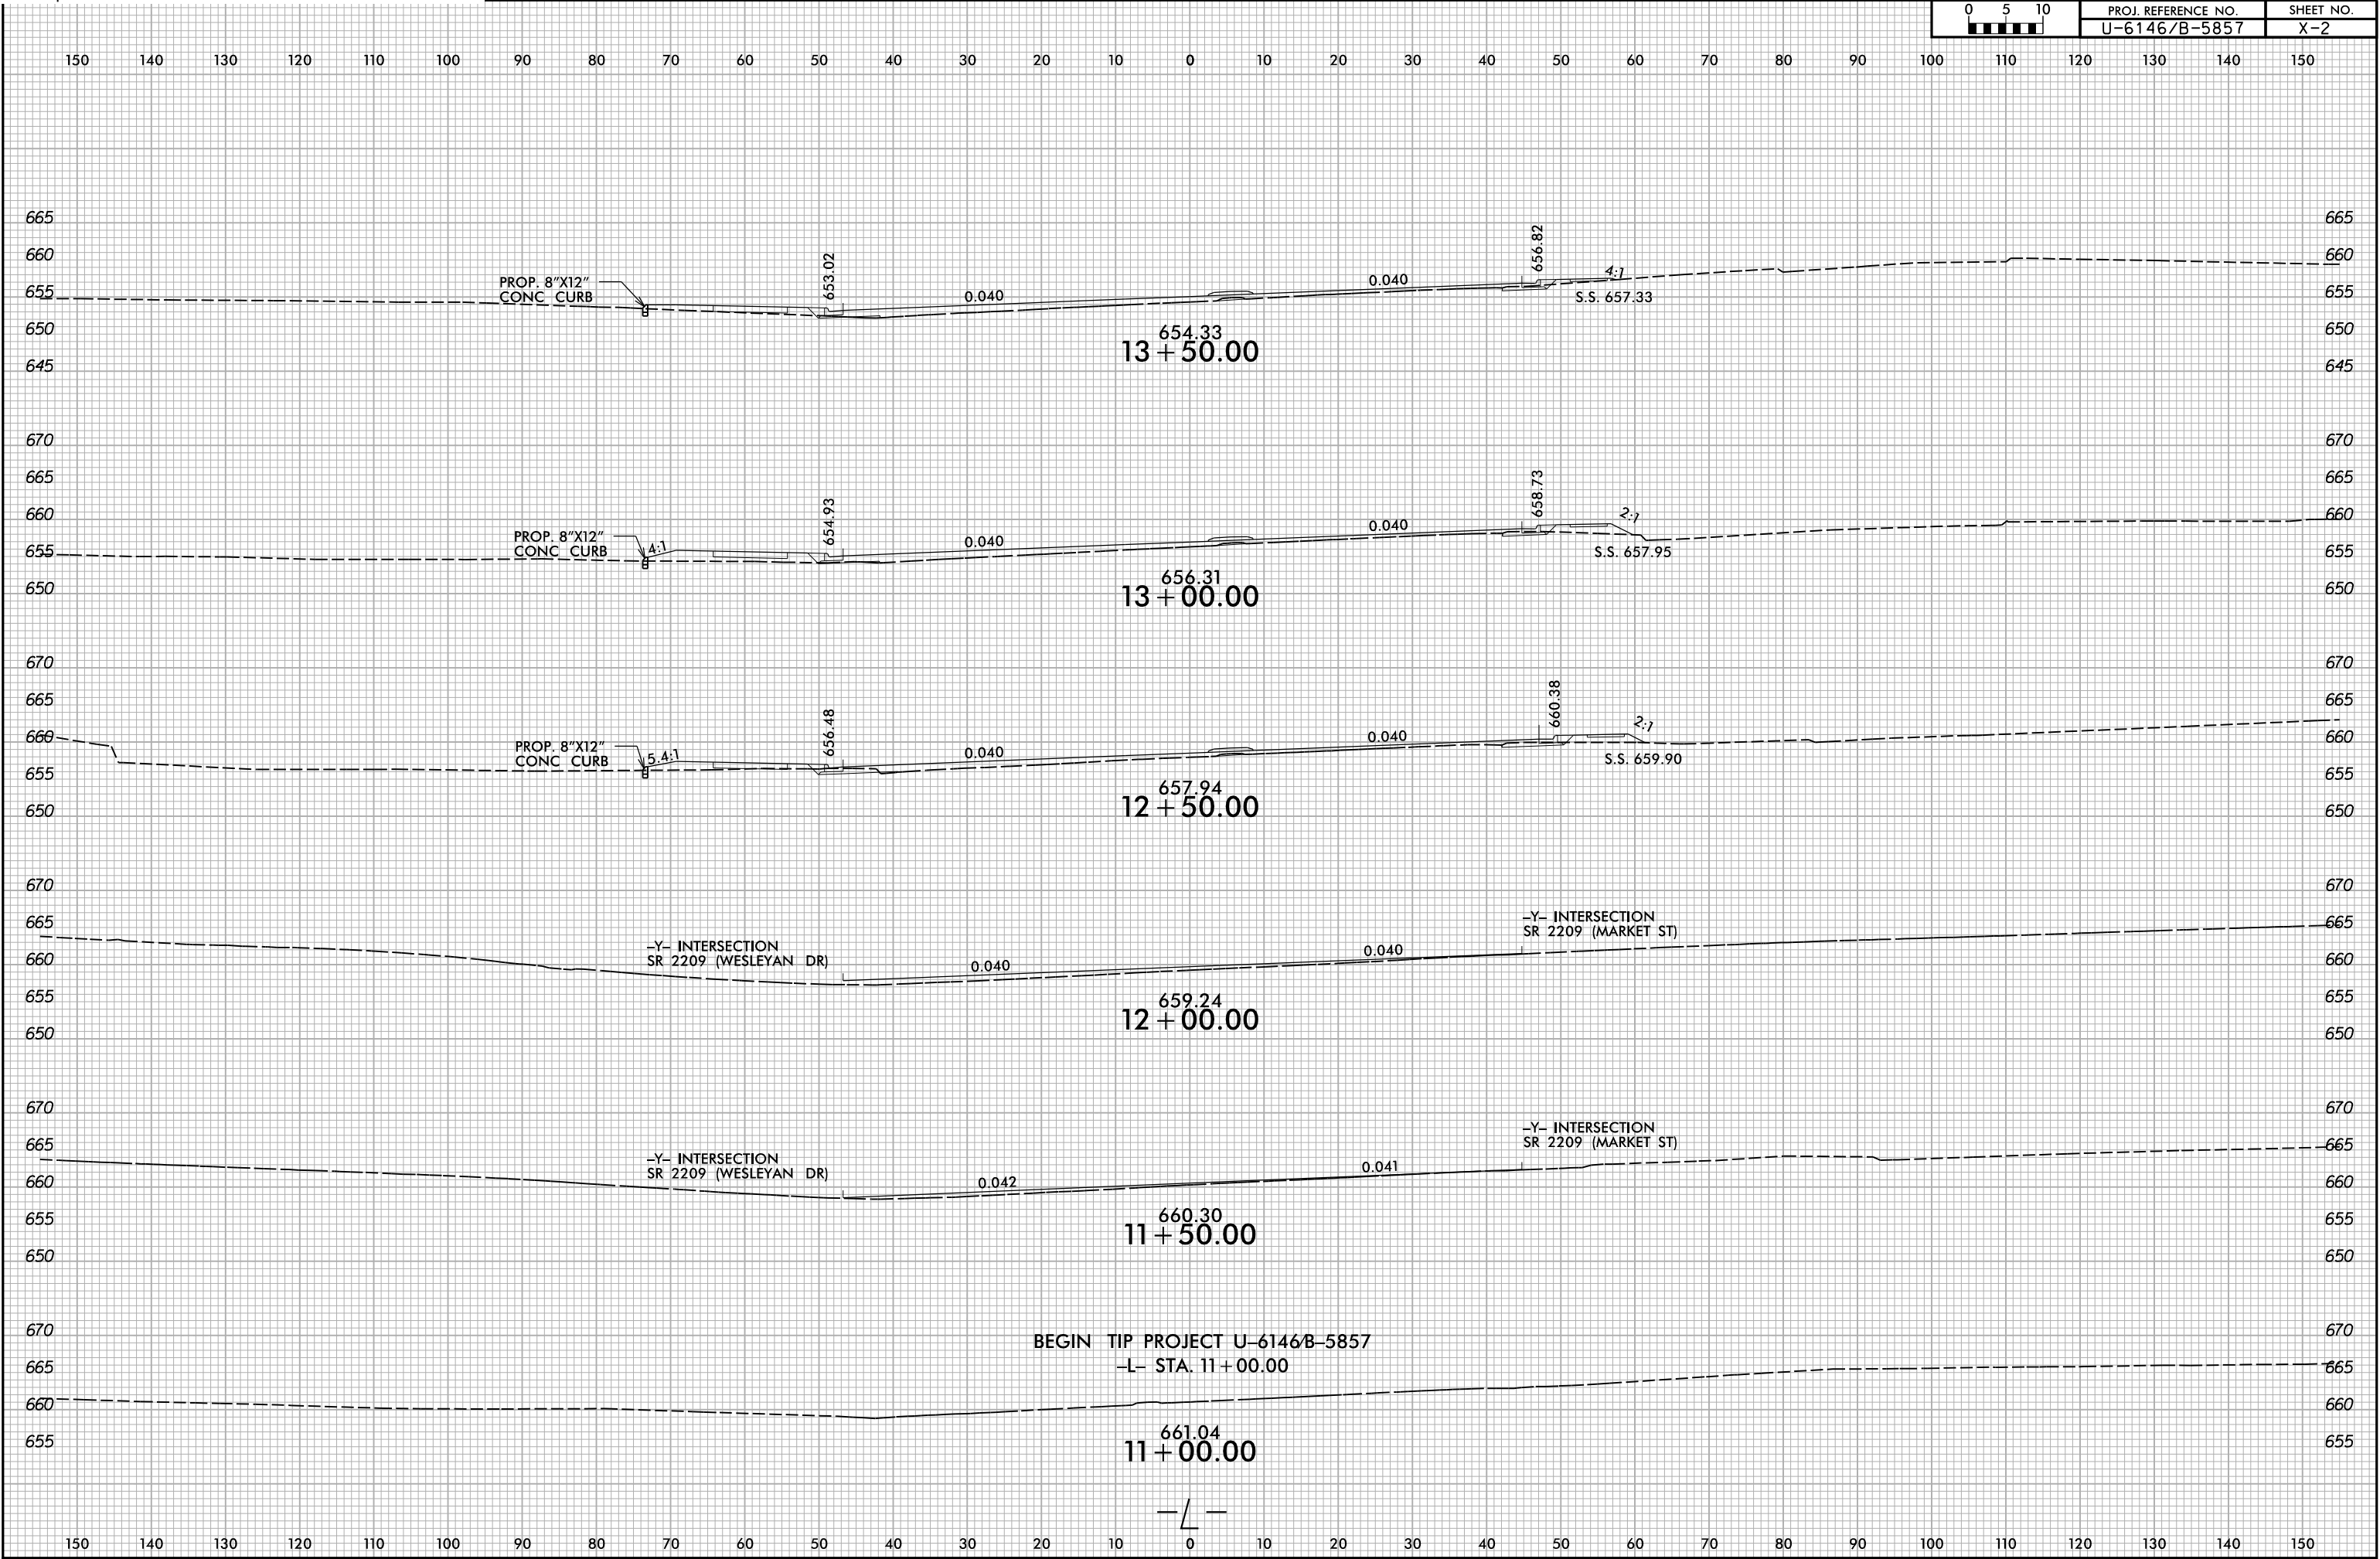

6/23/16

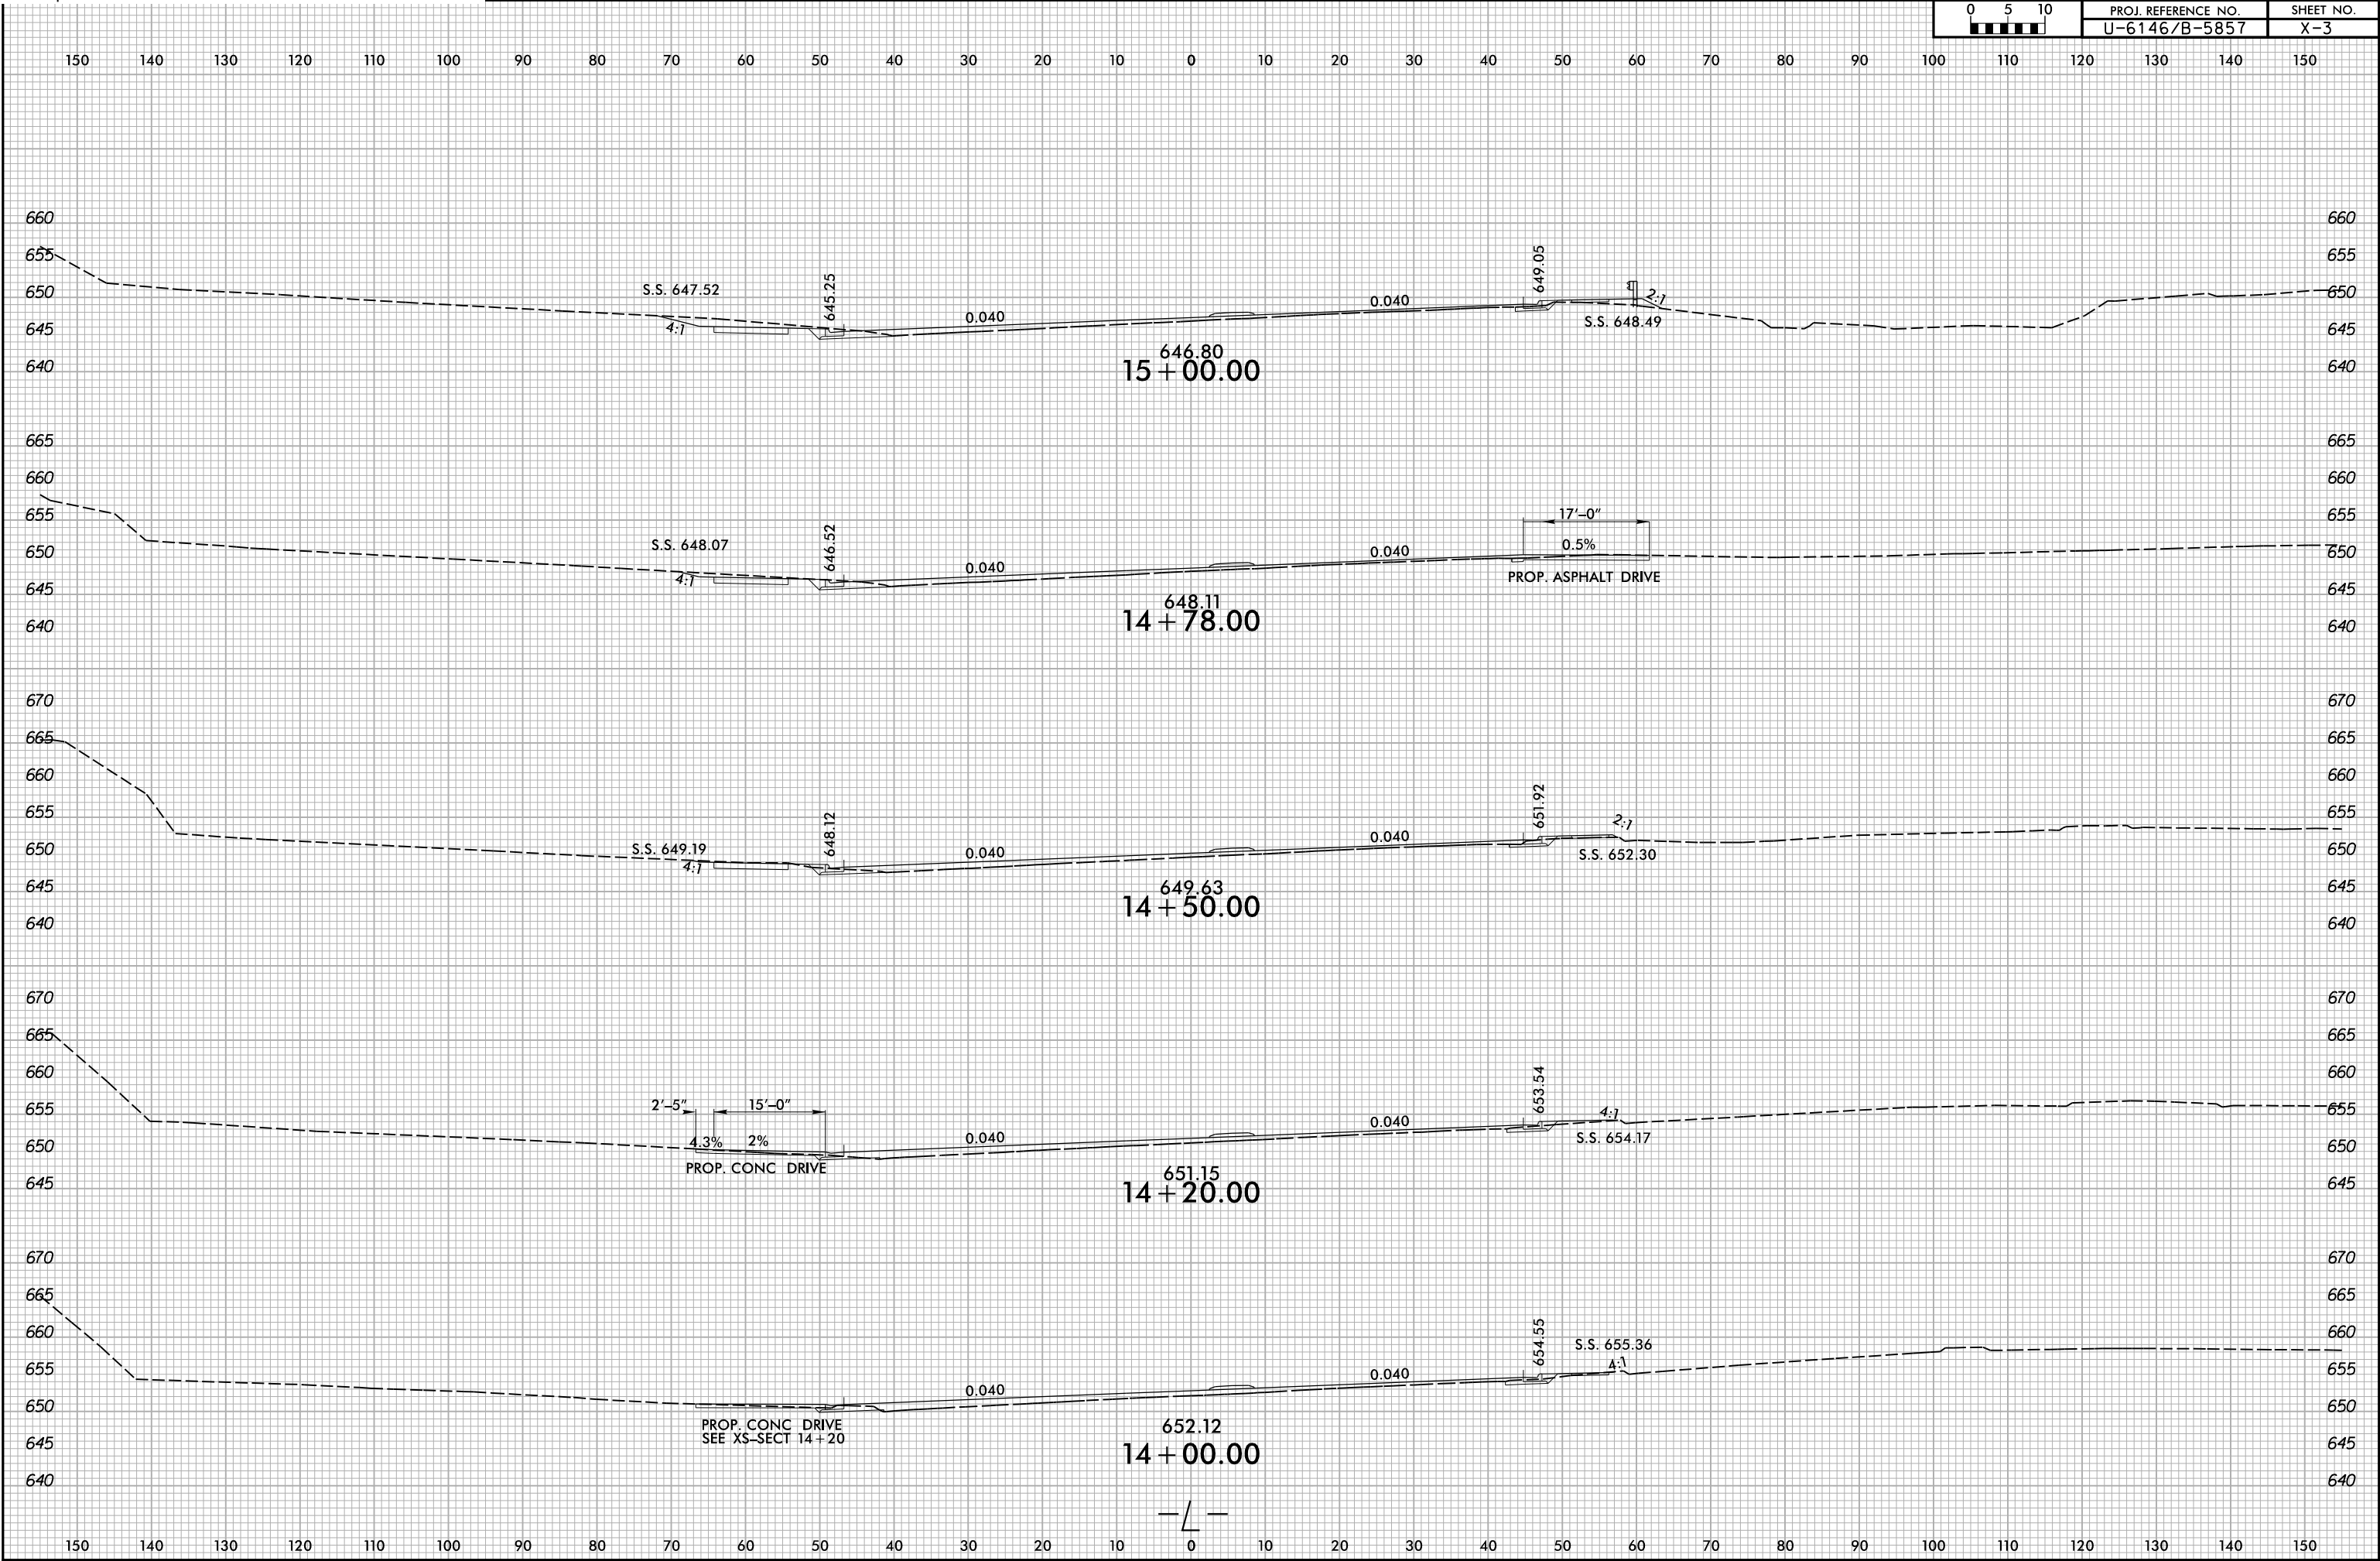


6/23/16



PROJ. REFERENCE NO.
U-6146/B-5857

SHEET NO.
X-4

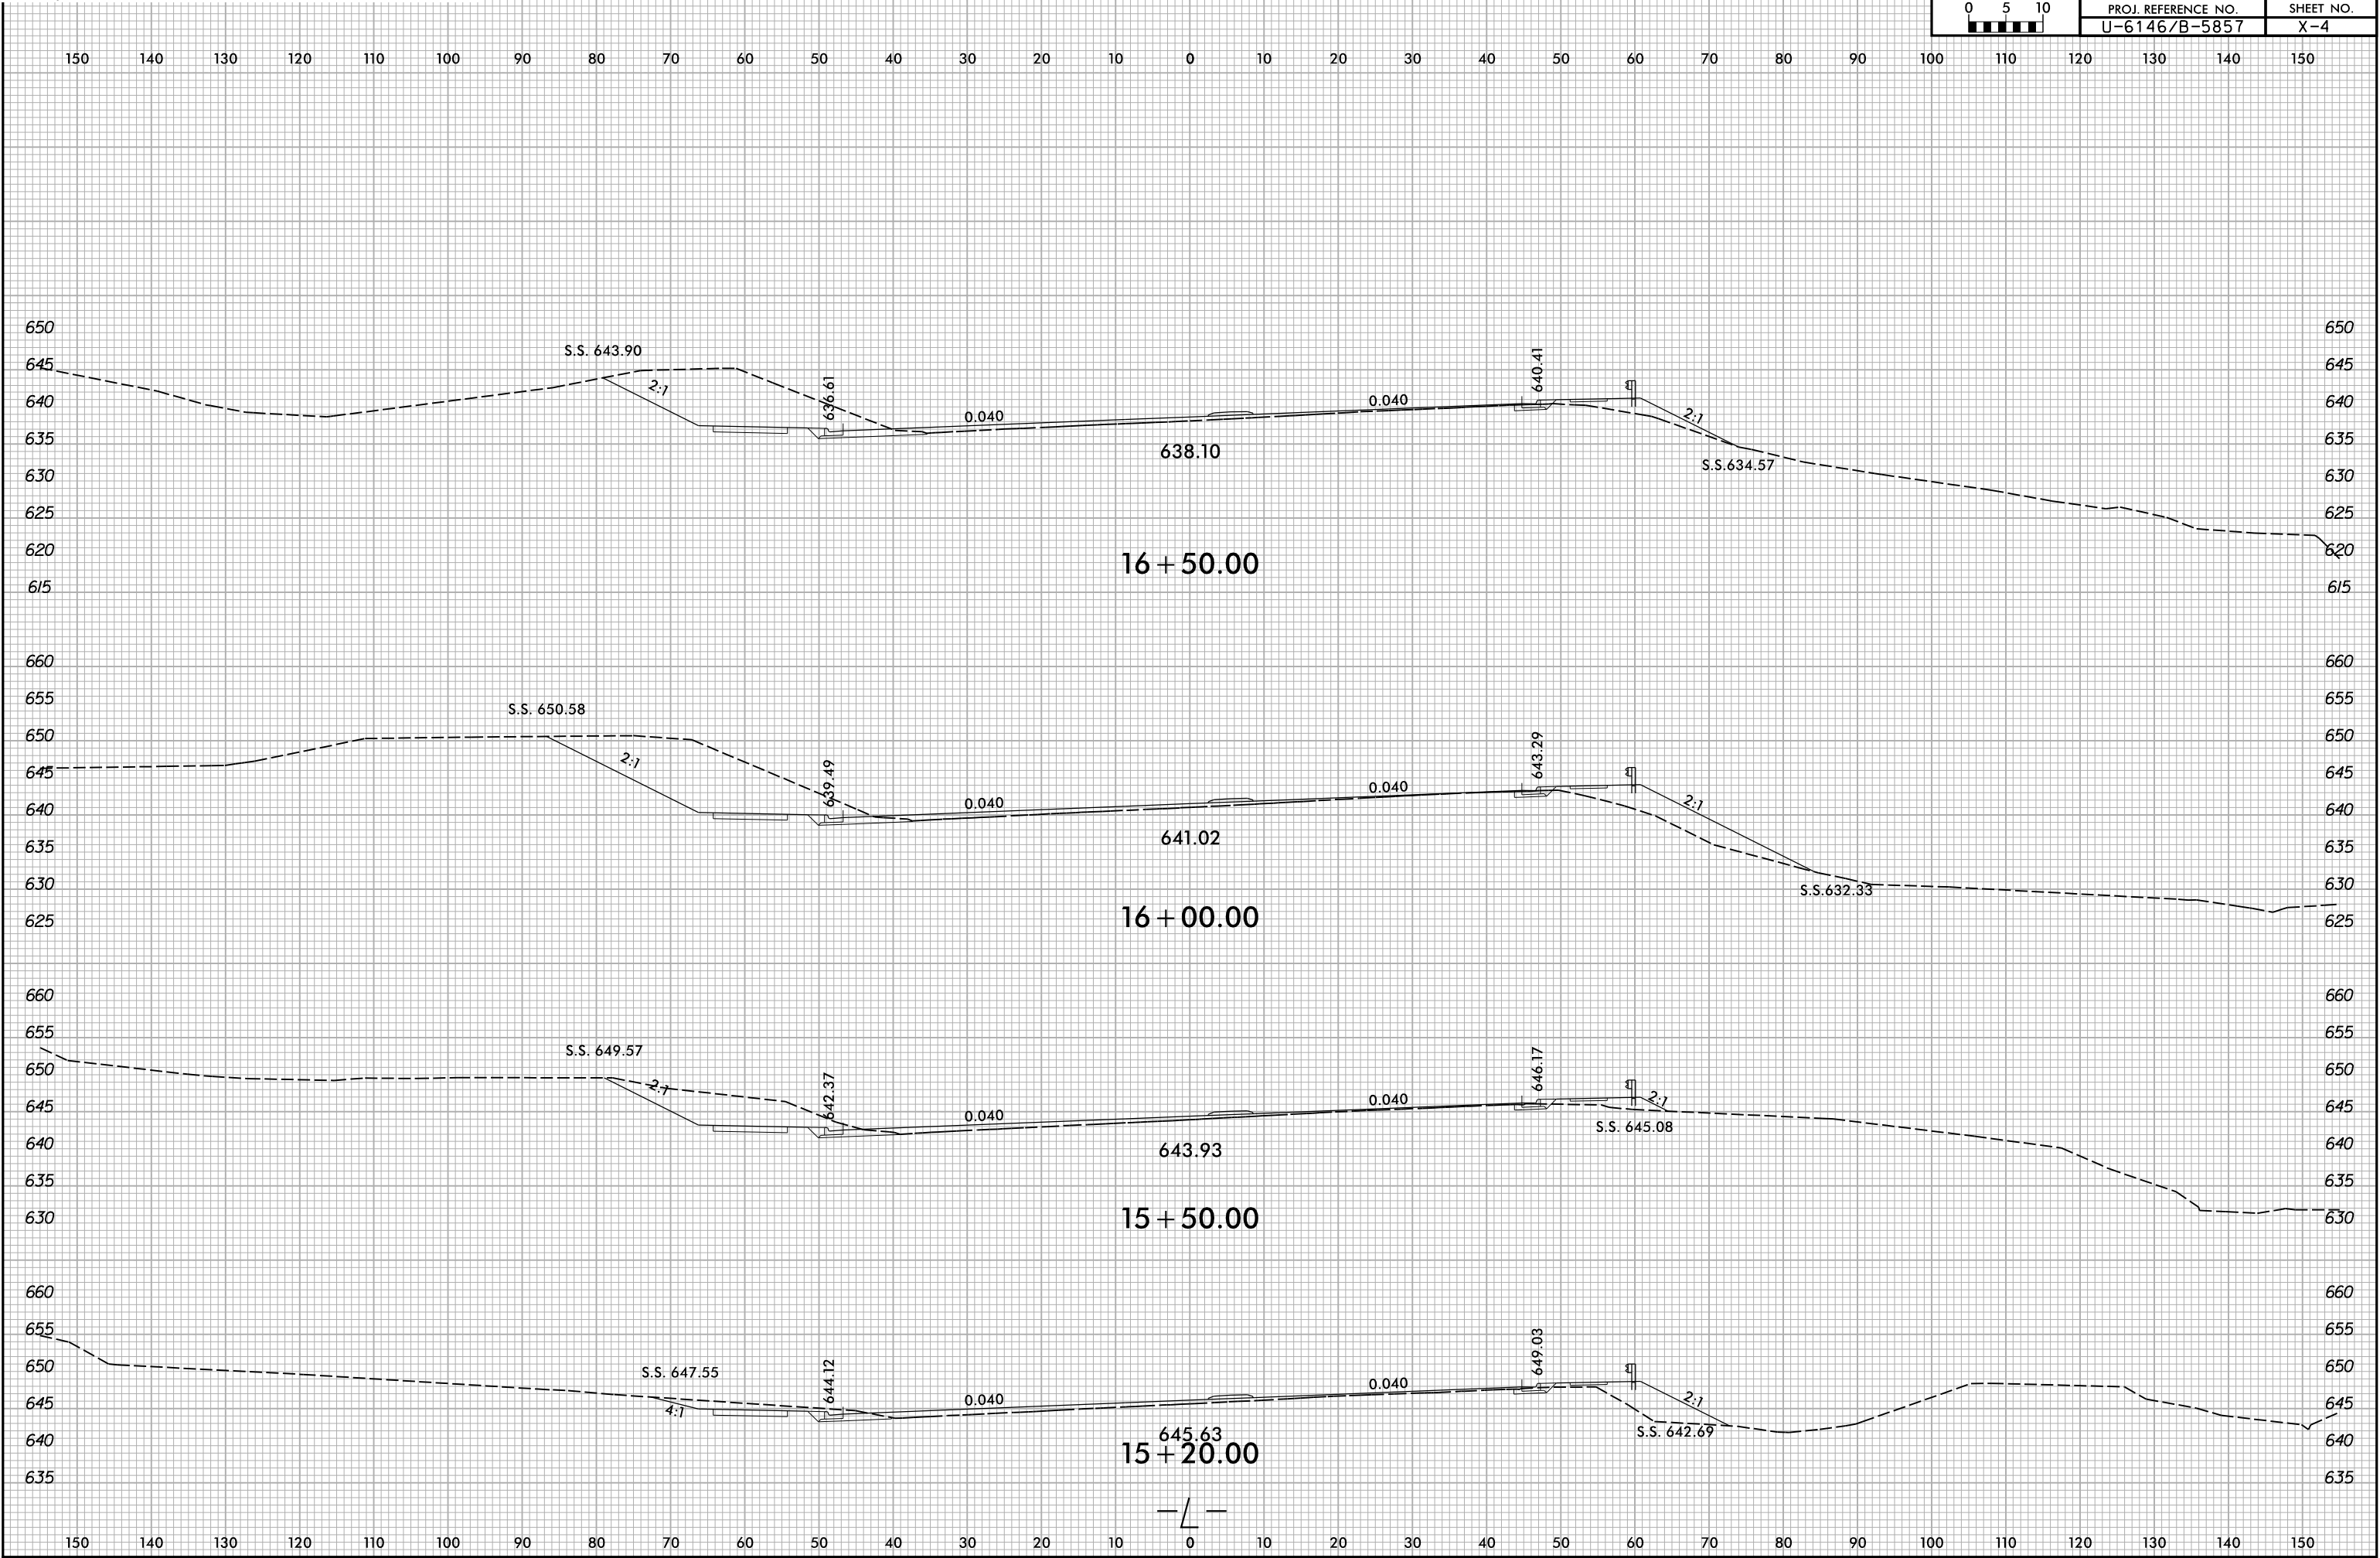


6/23/16



PROJ. REFERENCE NO.
U-6146/B-5857

SHEET NO.
X-5

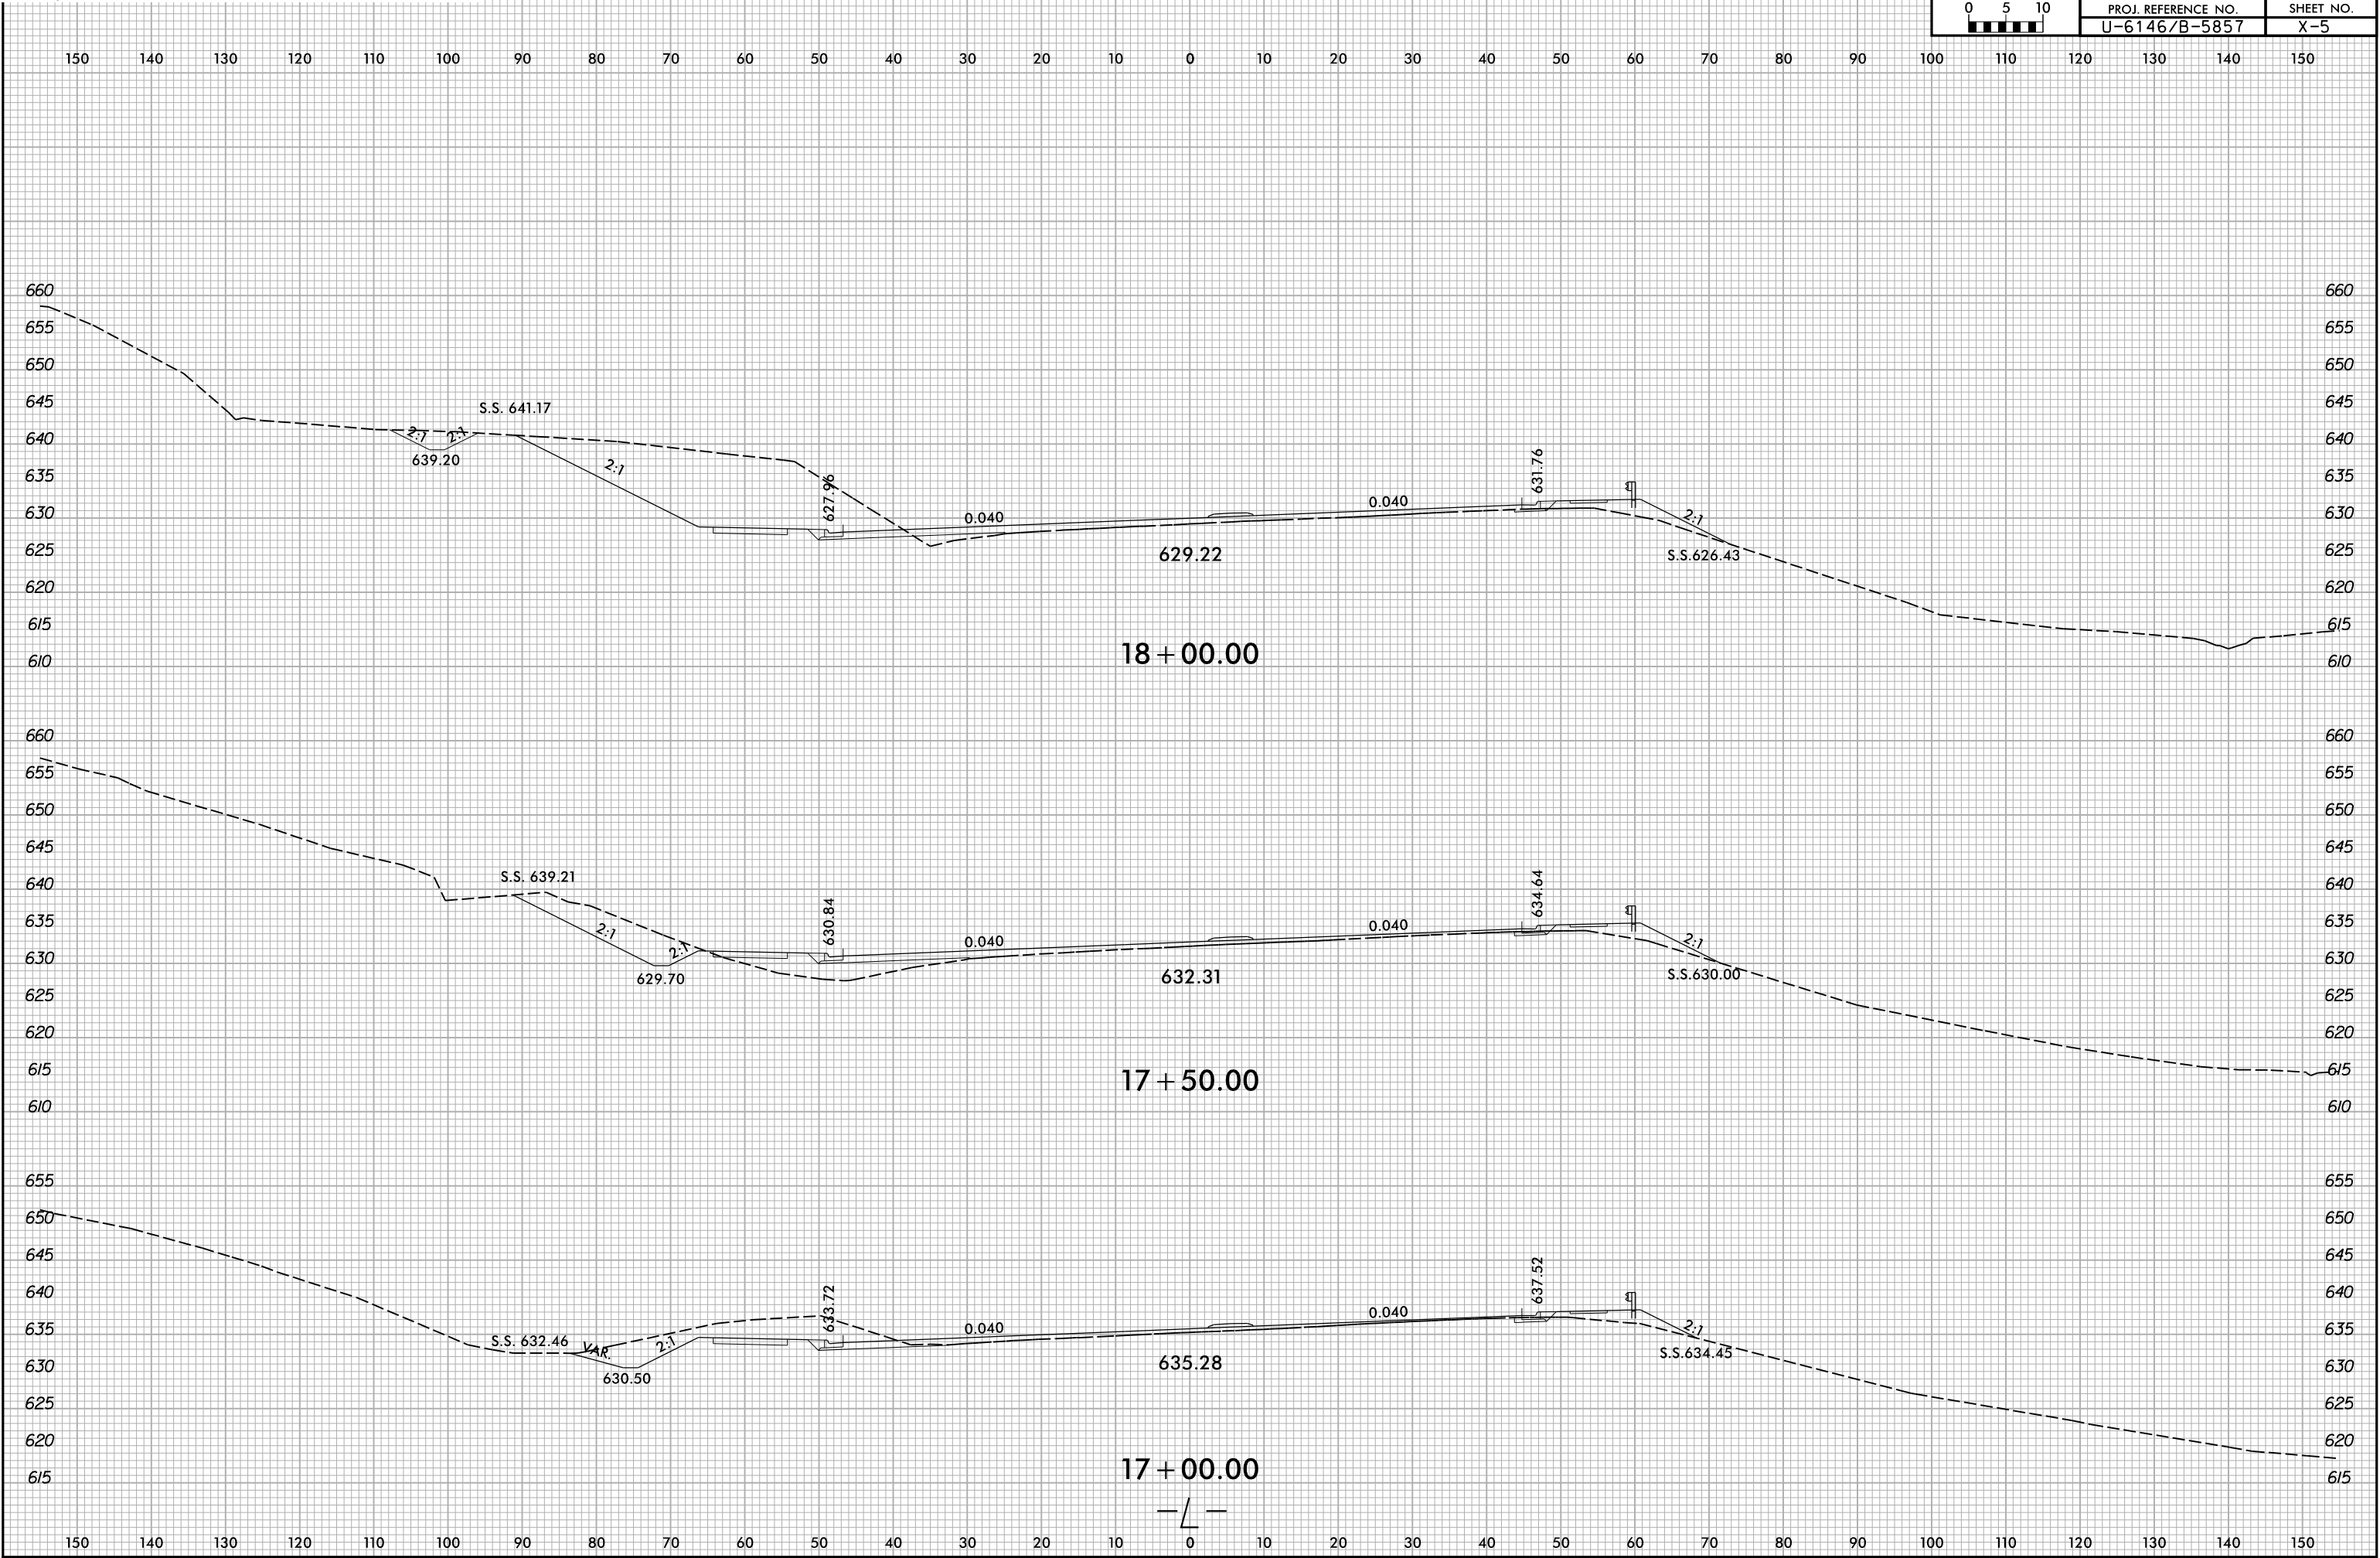


6/23/16



PROJ. REFERENCE NO.
U-6146/B-5857


SHEET NO.
X-6

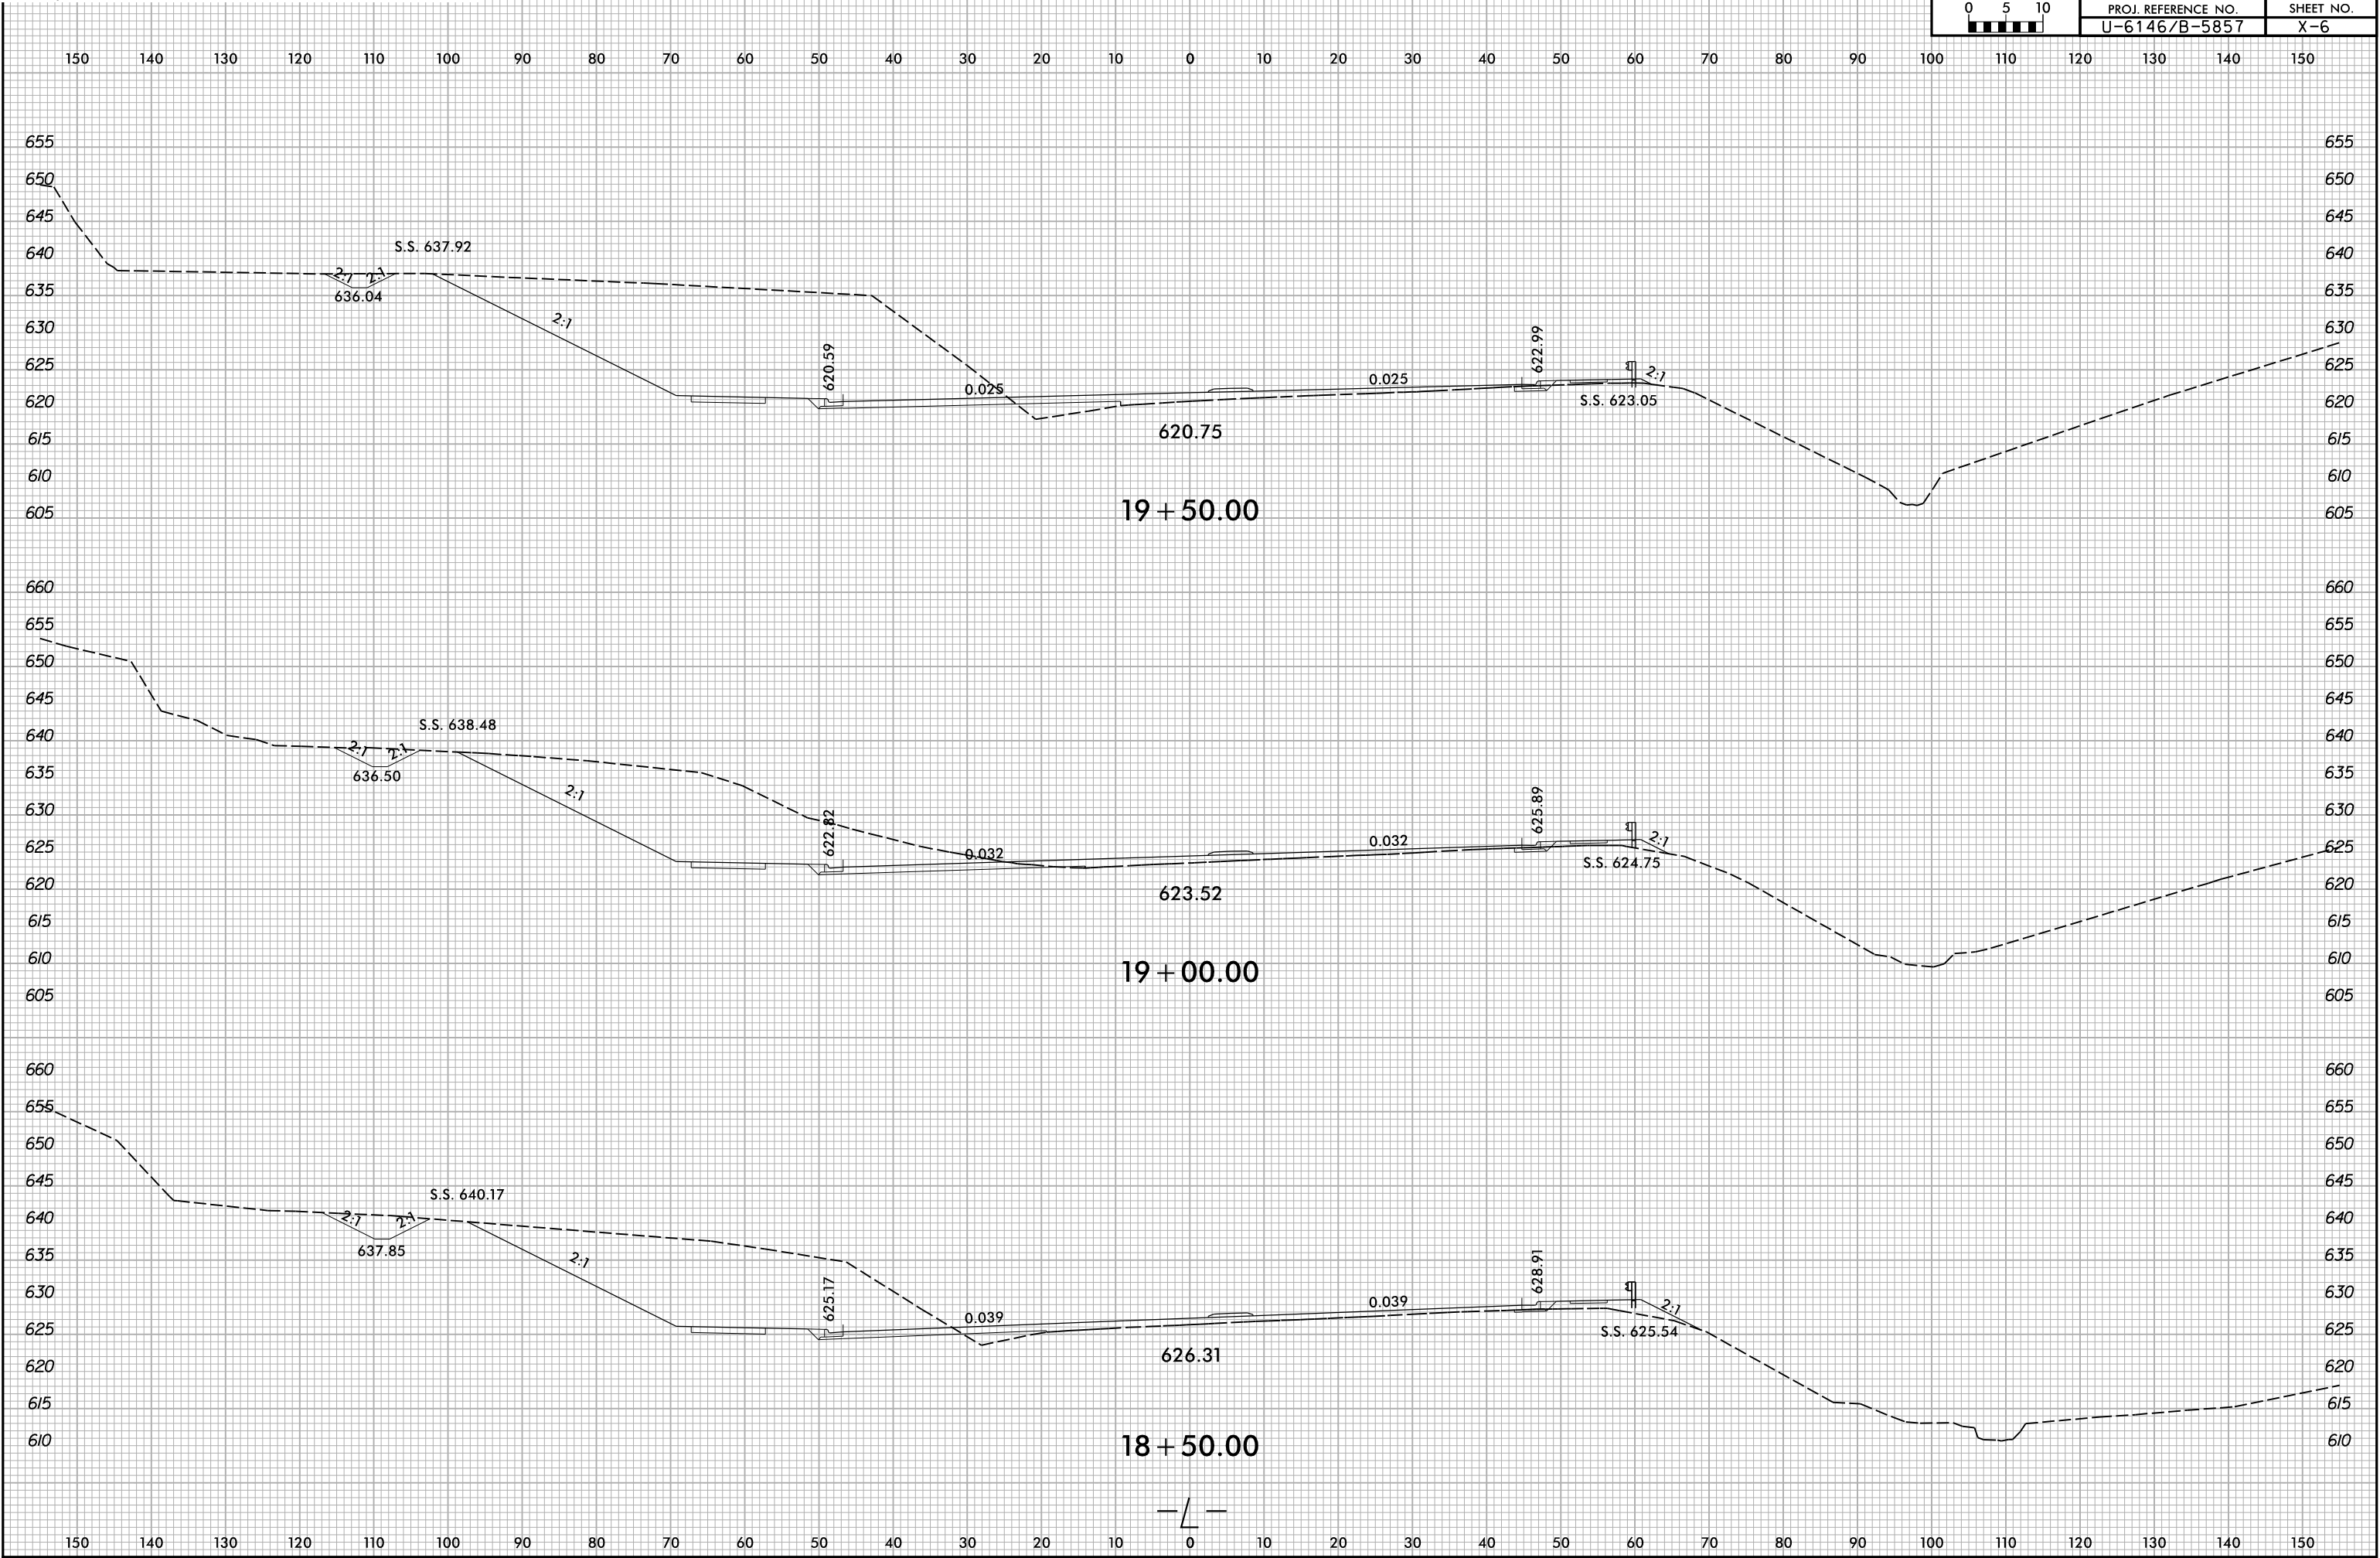

6/23/16




PROJ. REFERENCE NO.	SHEET NO.
U-6146/B-5857	X-7

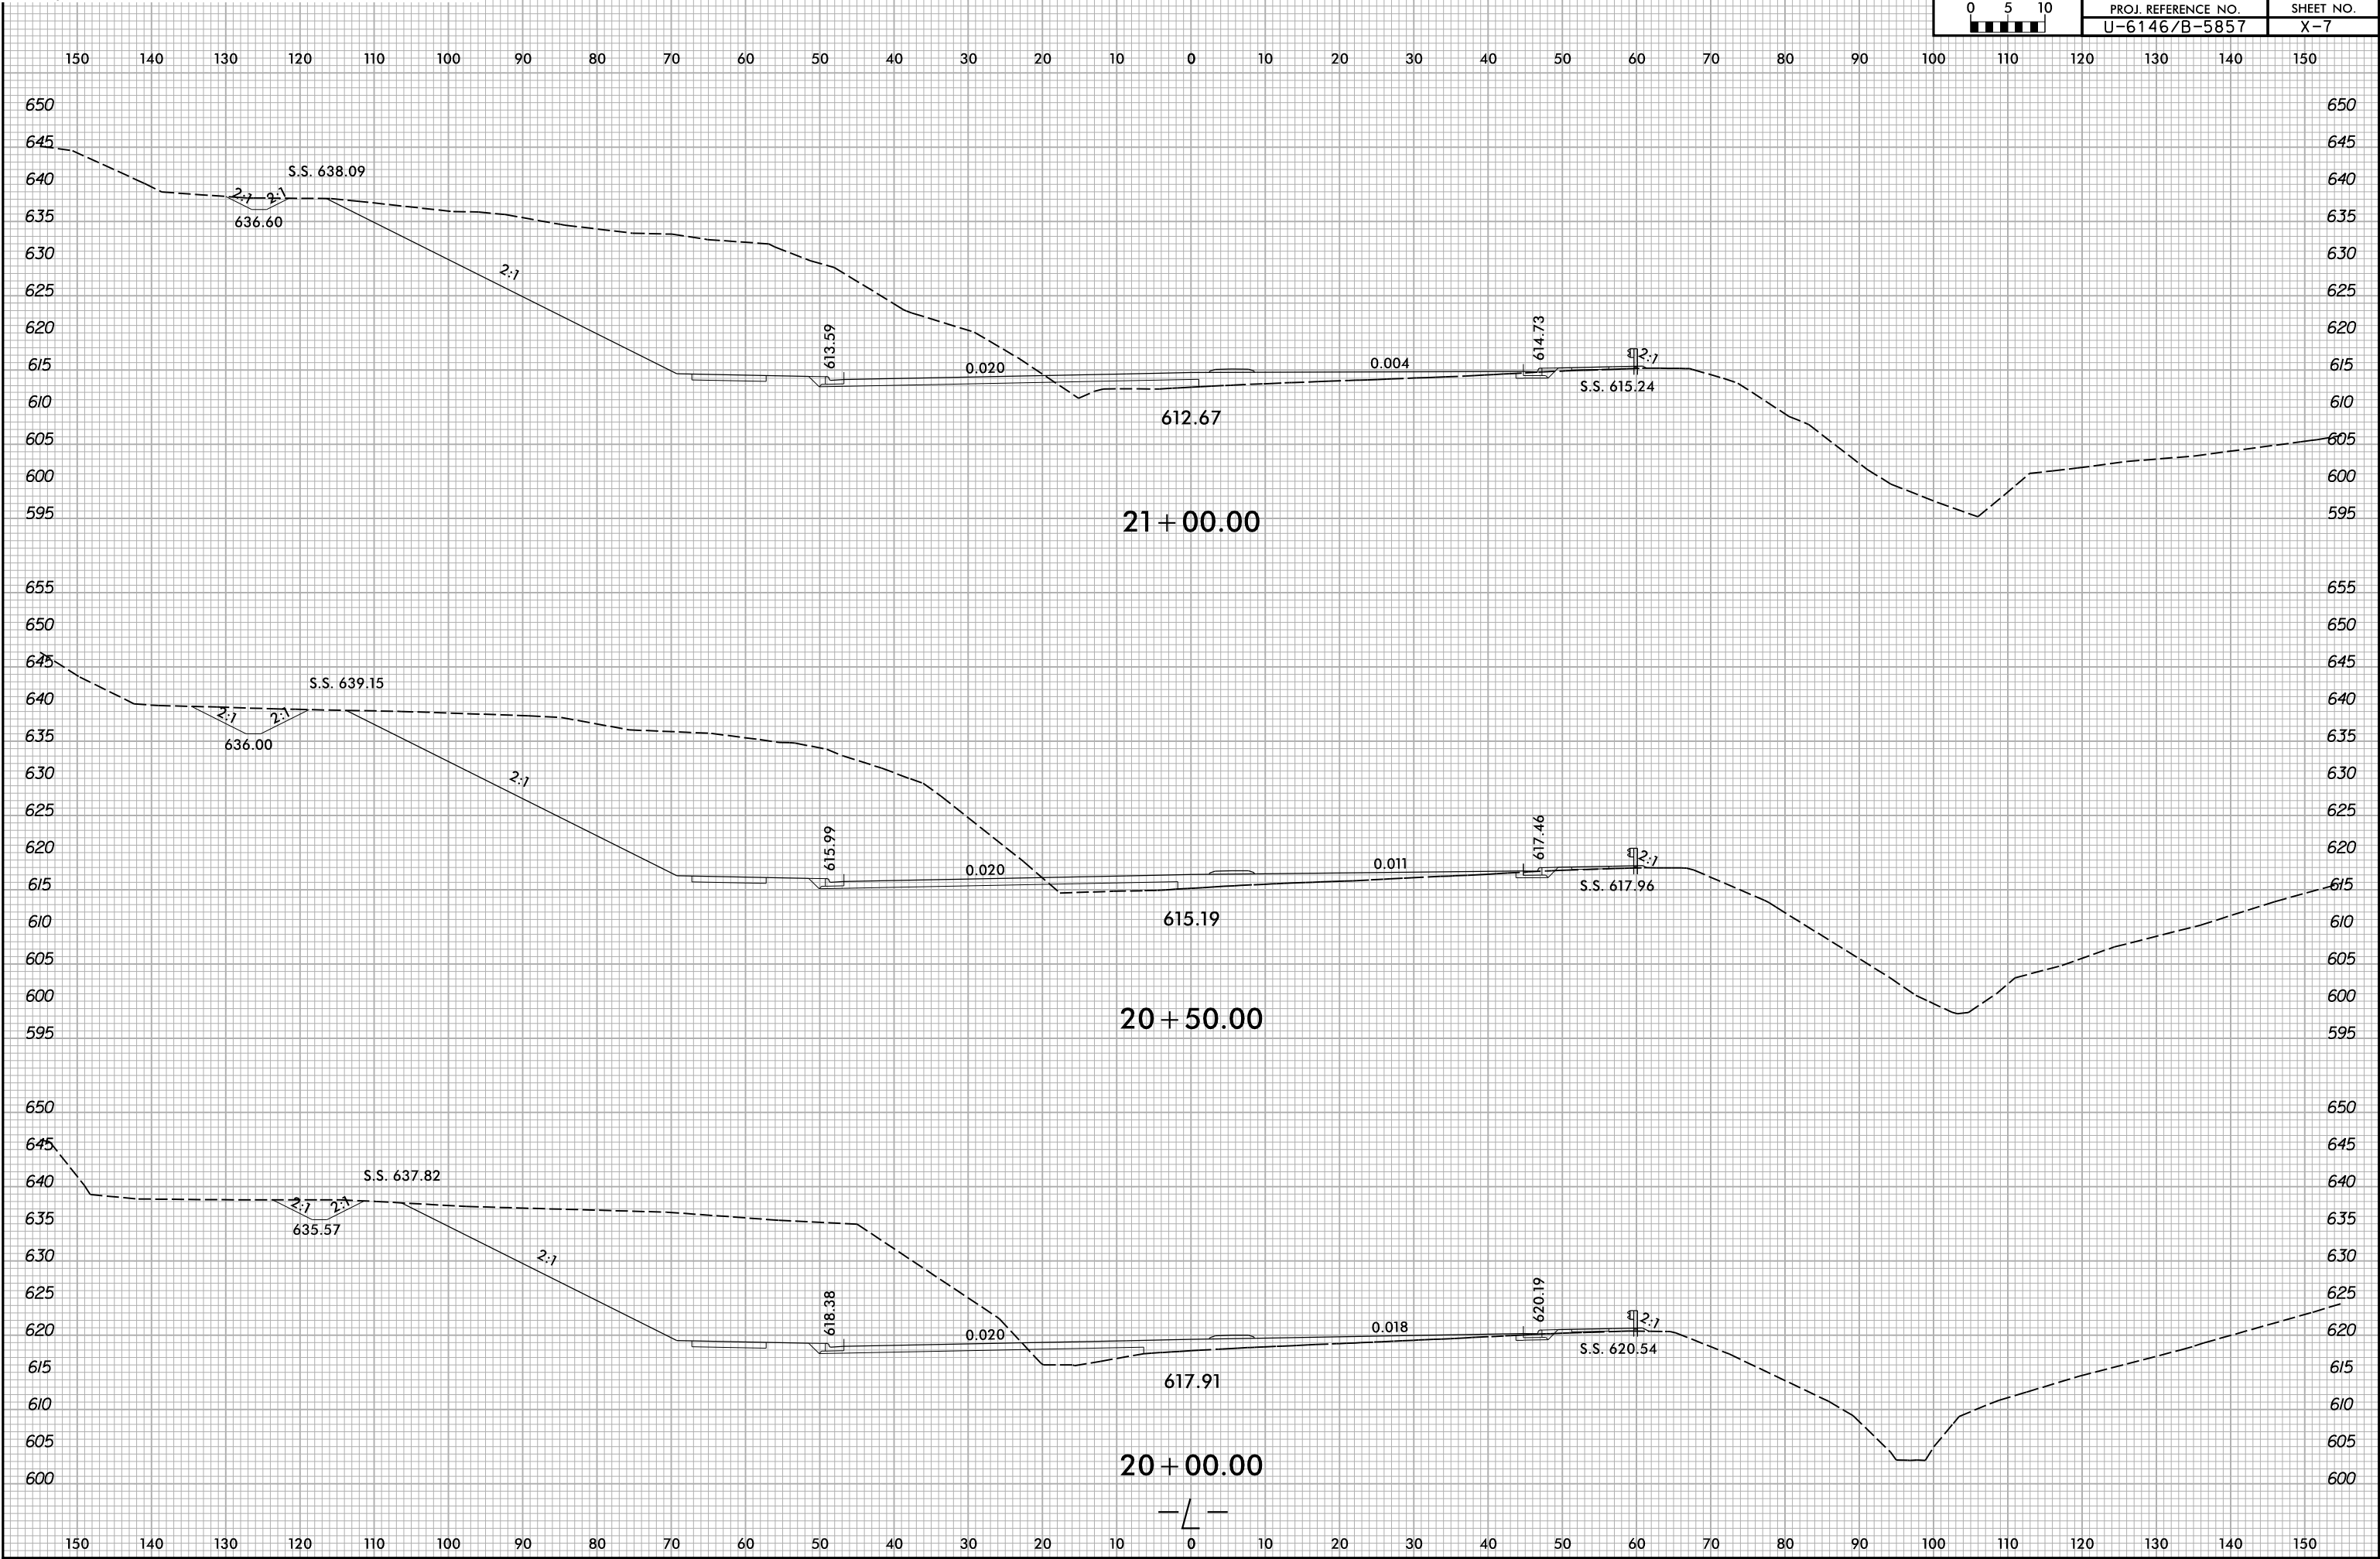

6/23/16




PROJ. REFERENCE NO.	SHEET NO.
U-6146/B-5857	X-8

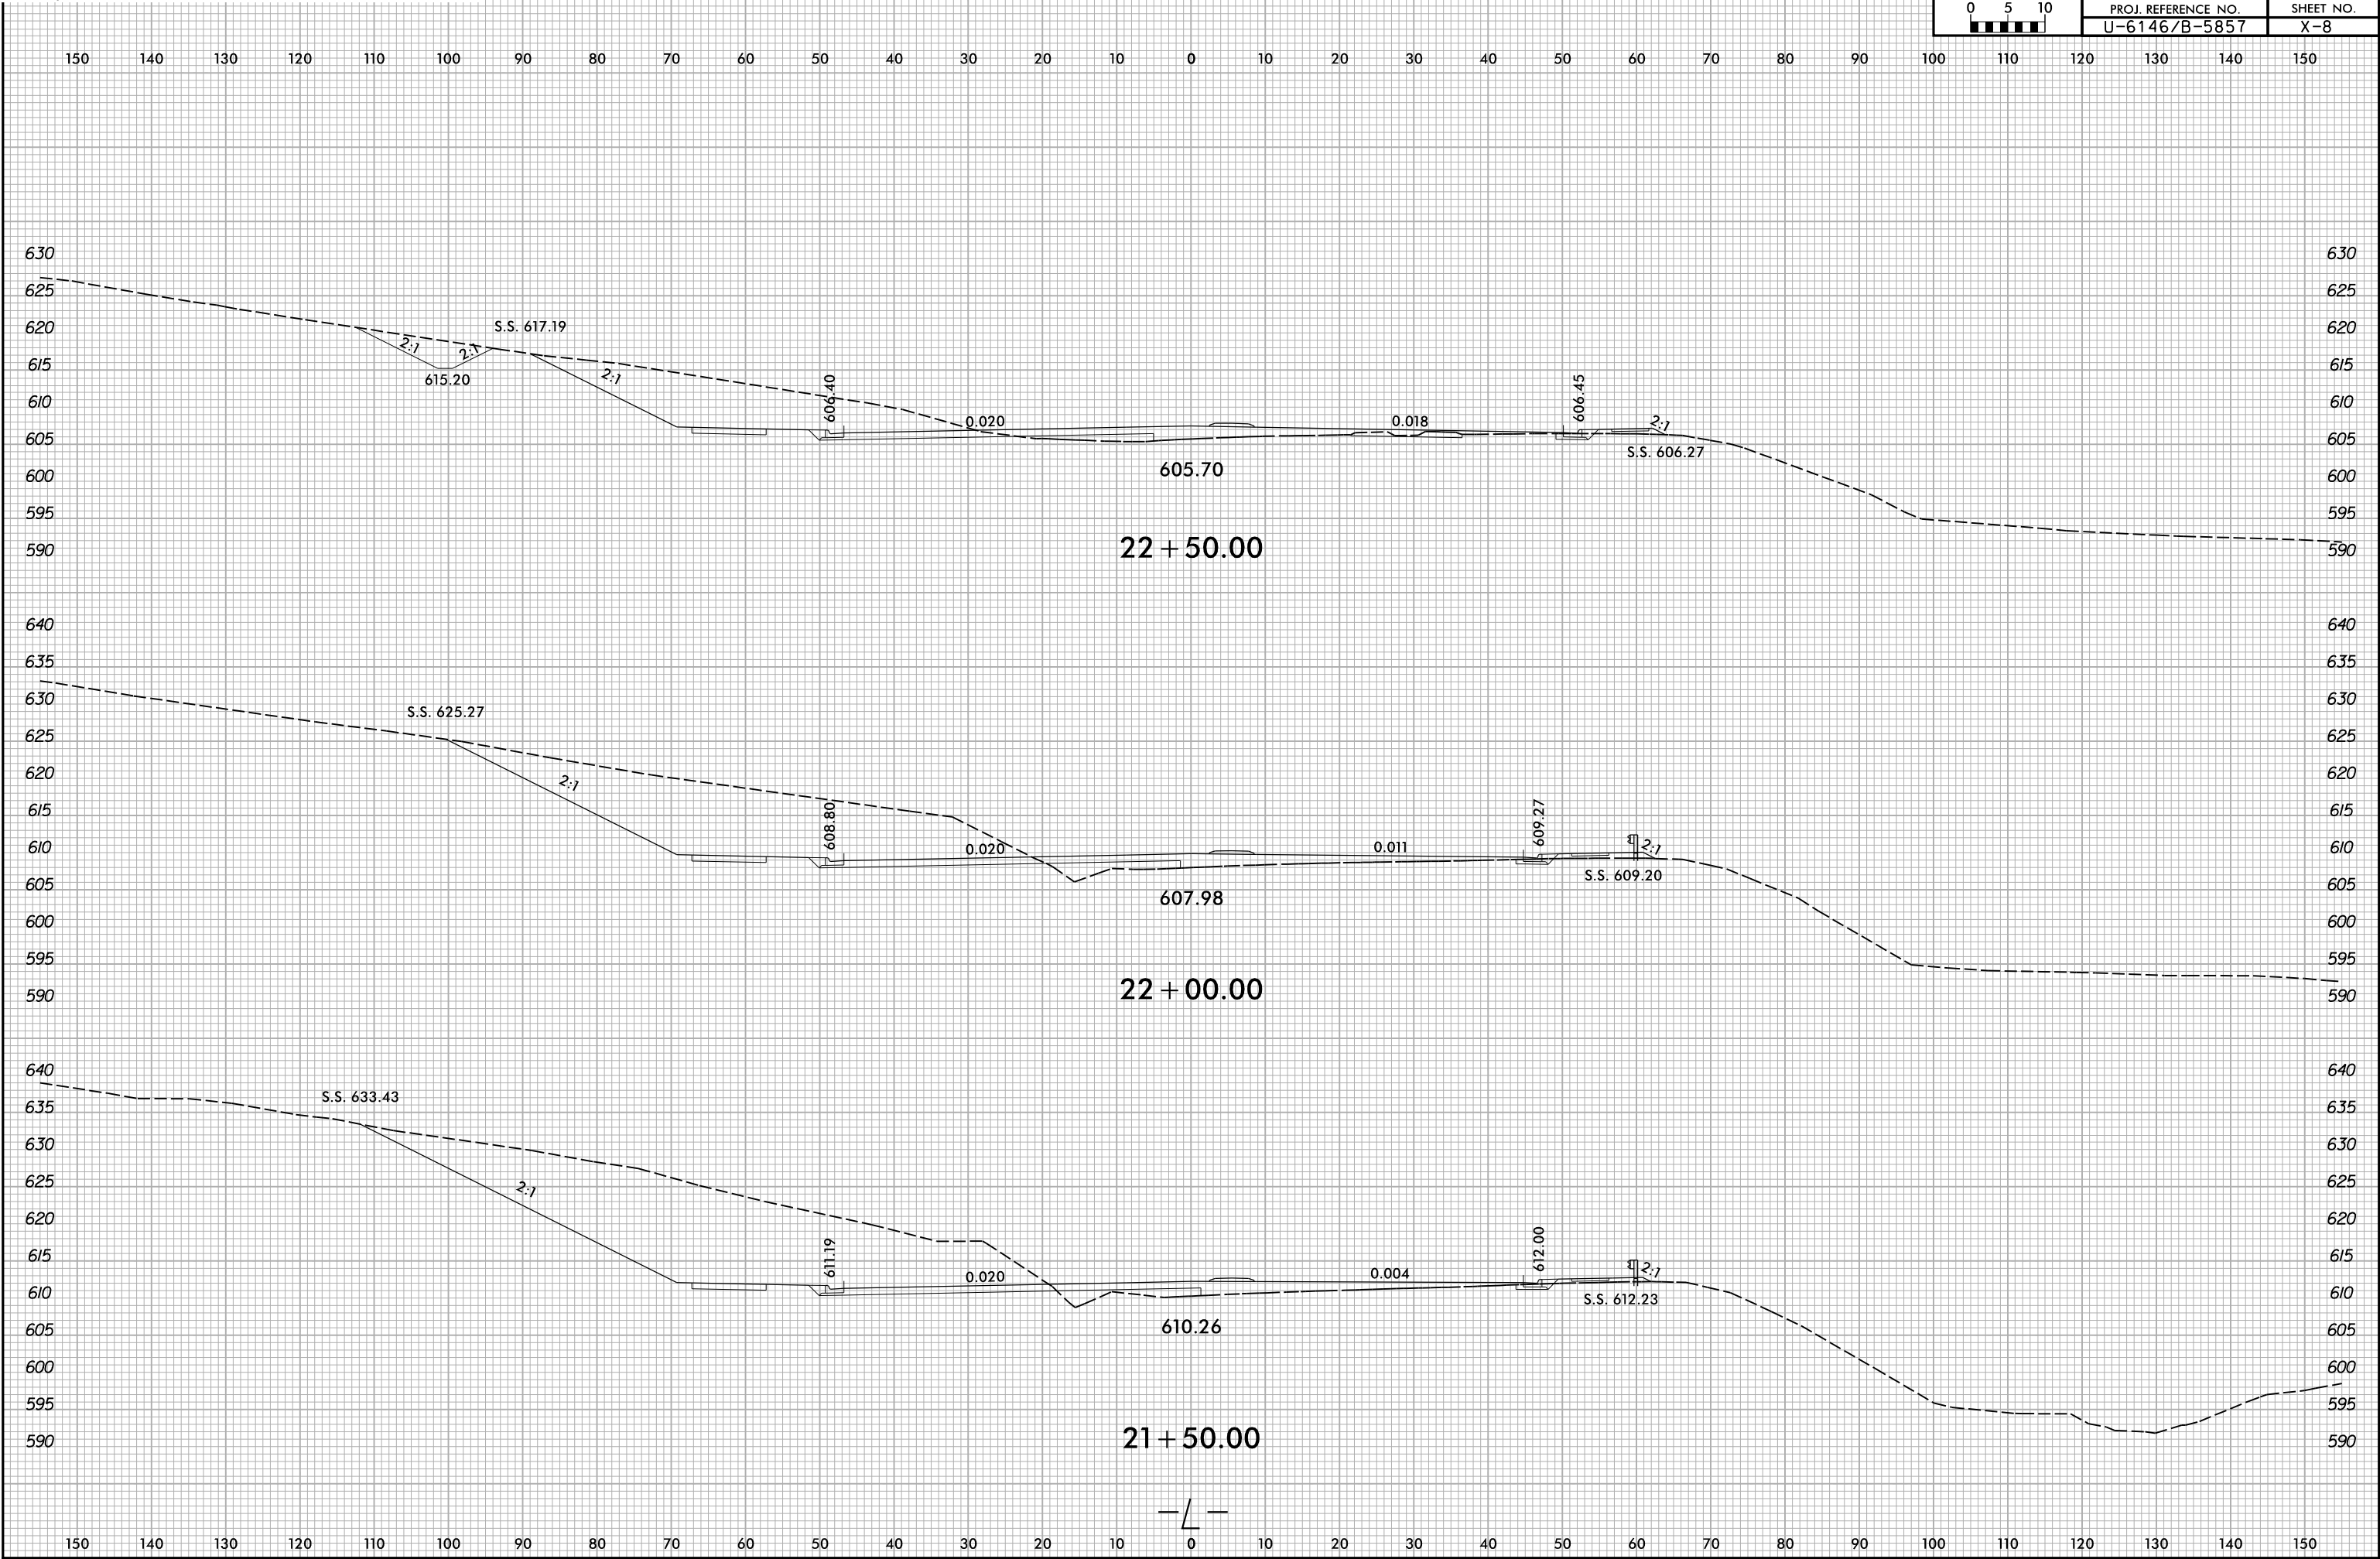


6/23/16




PROJ. REFERENCE NO.	SHEET NO.
U-6146/B-5857	X-9

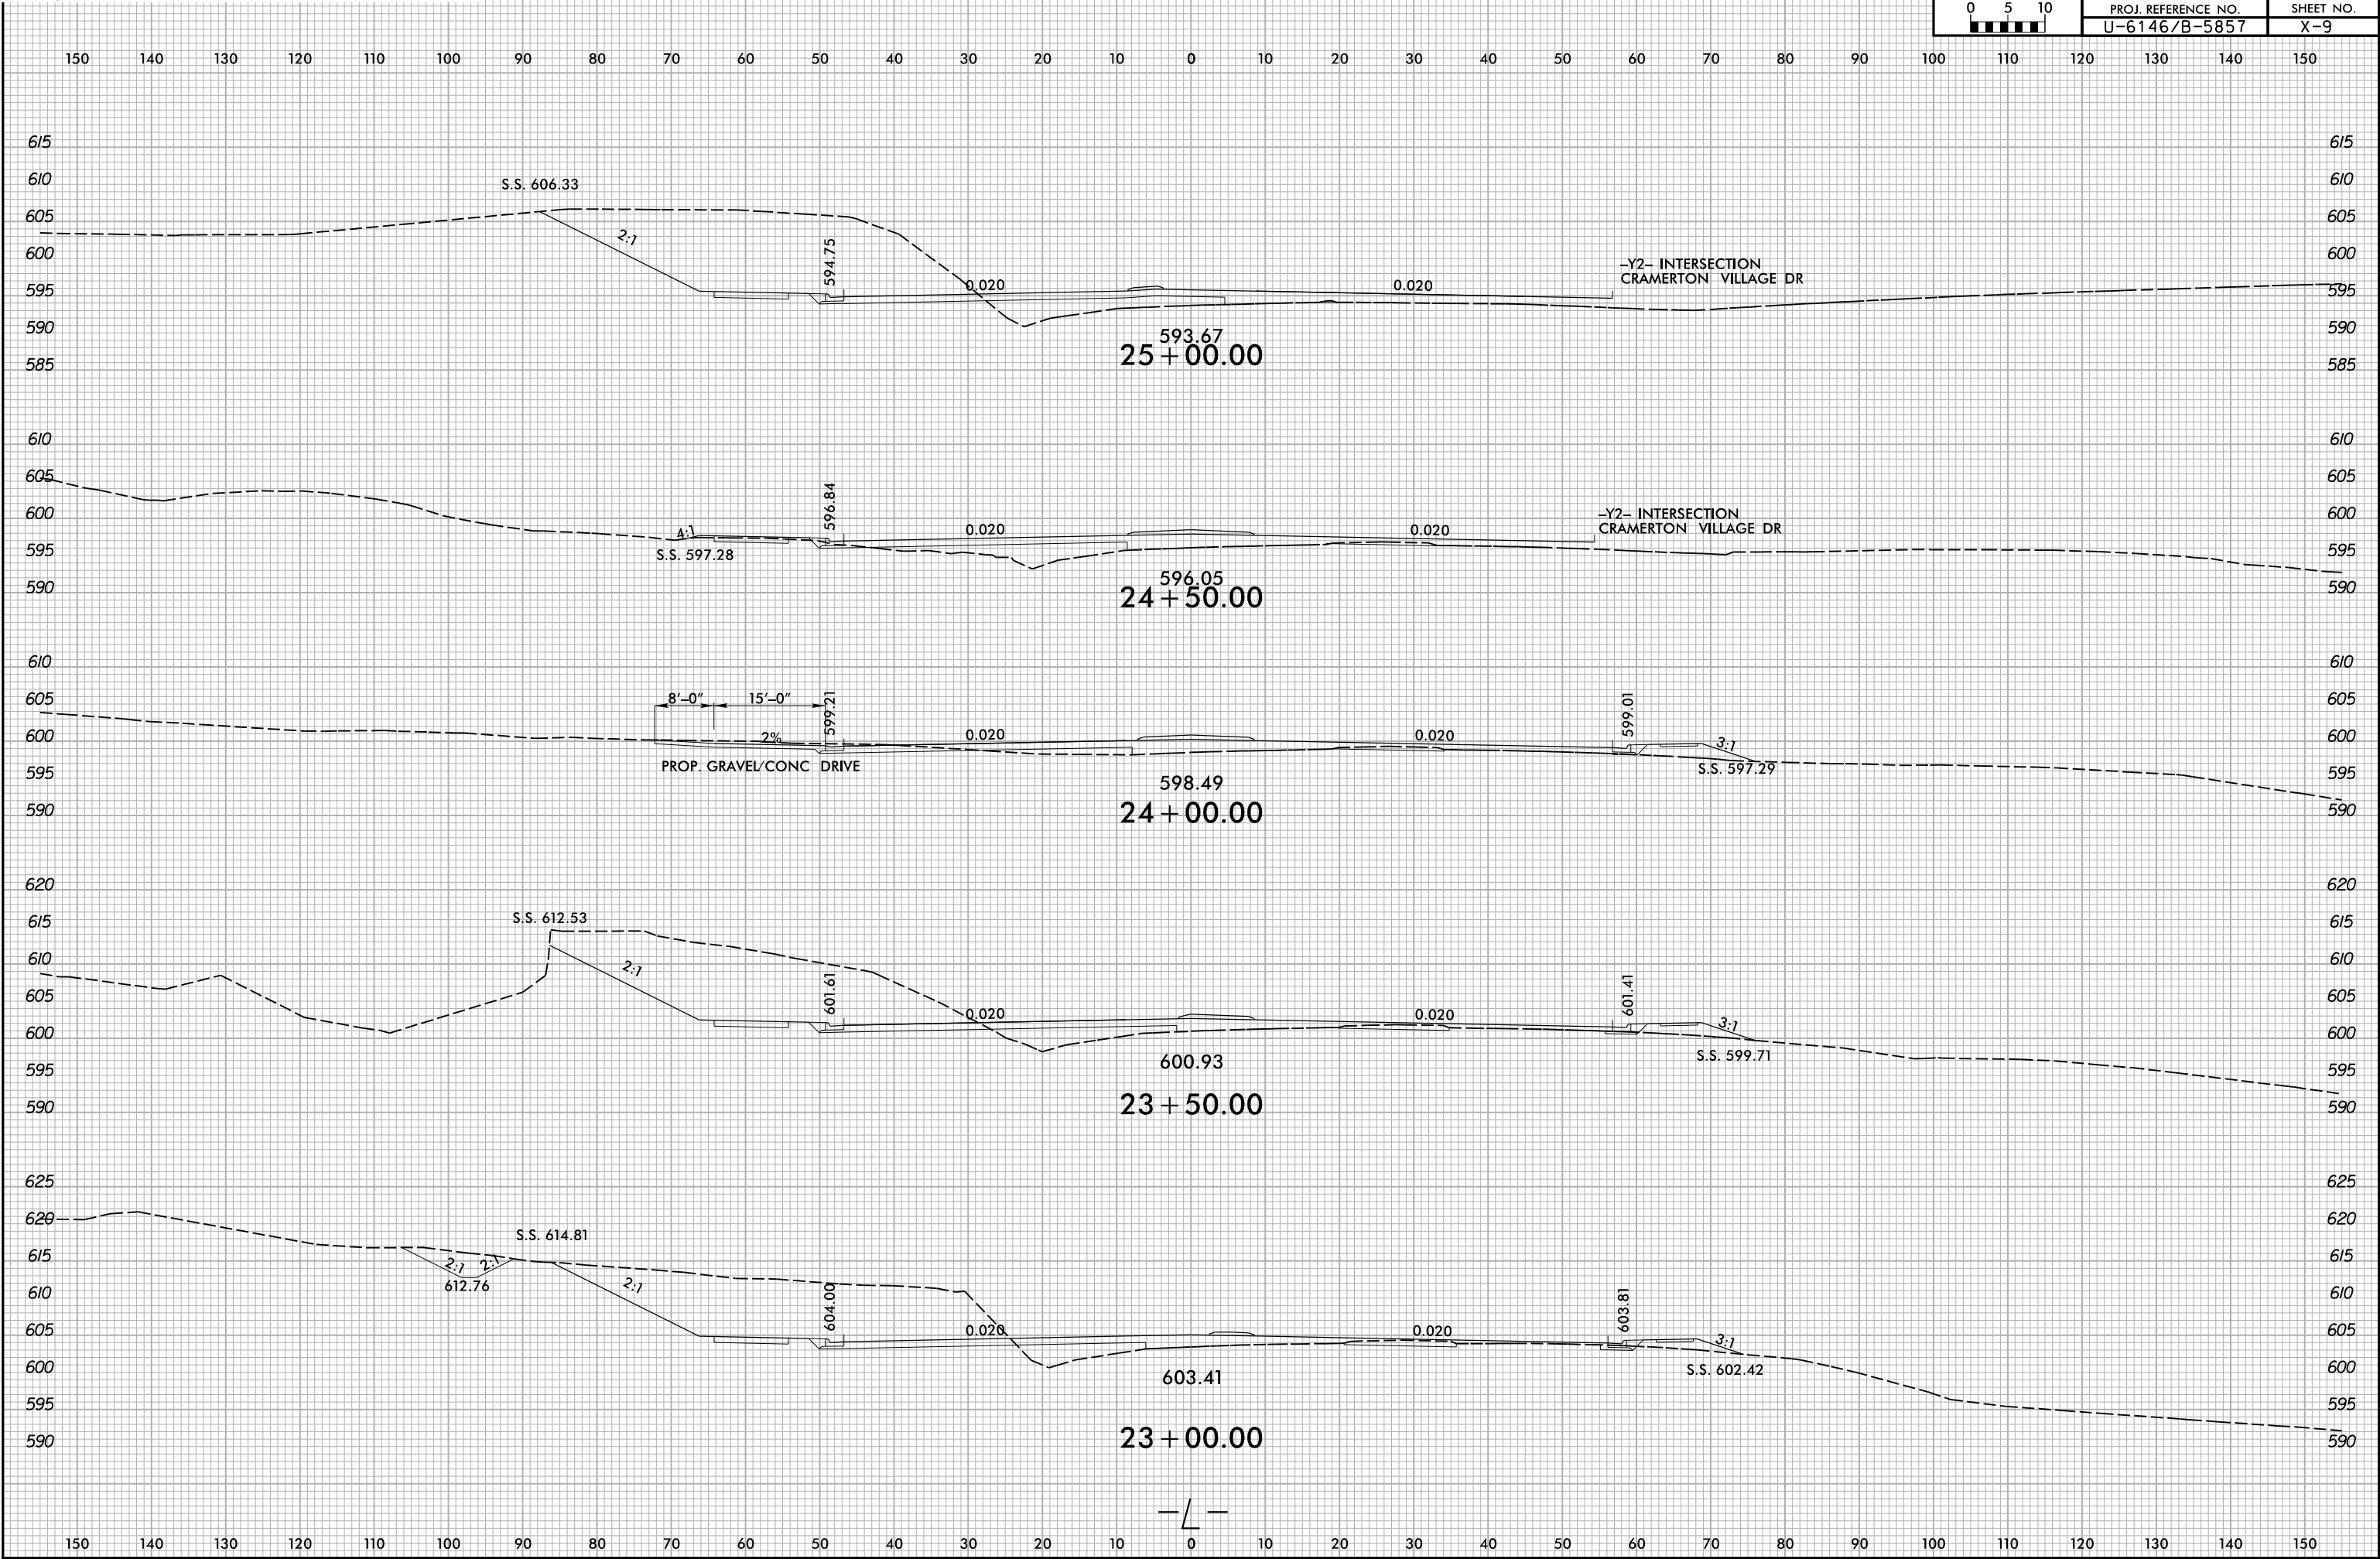

6/23/16

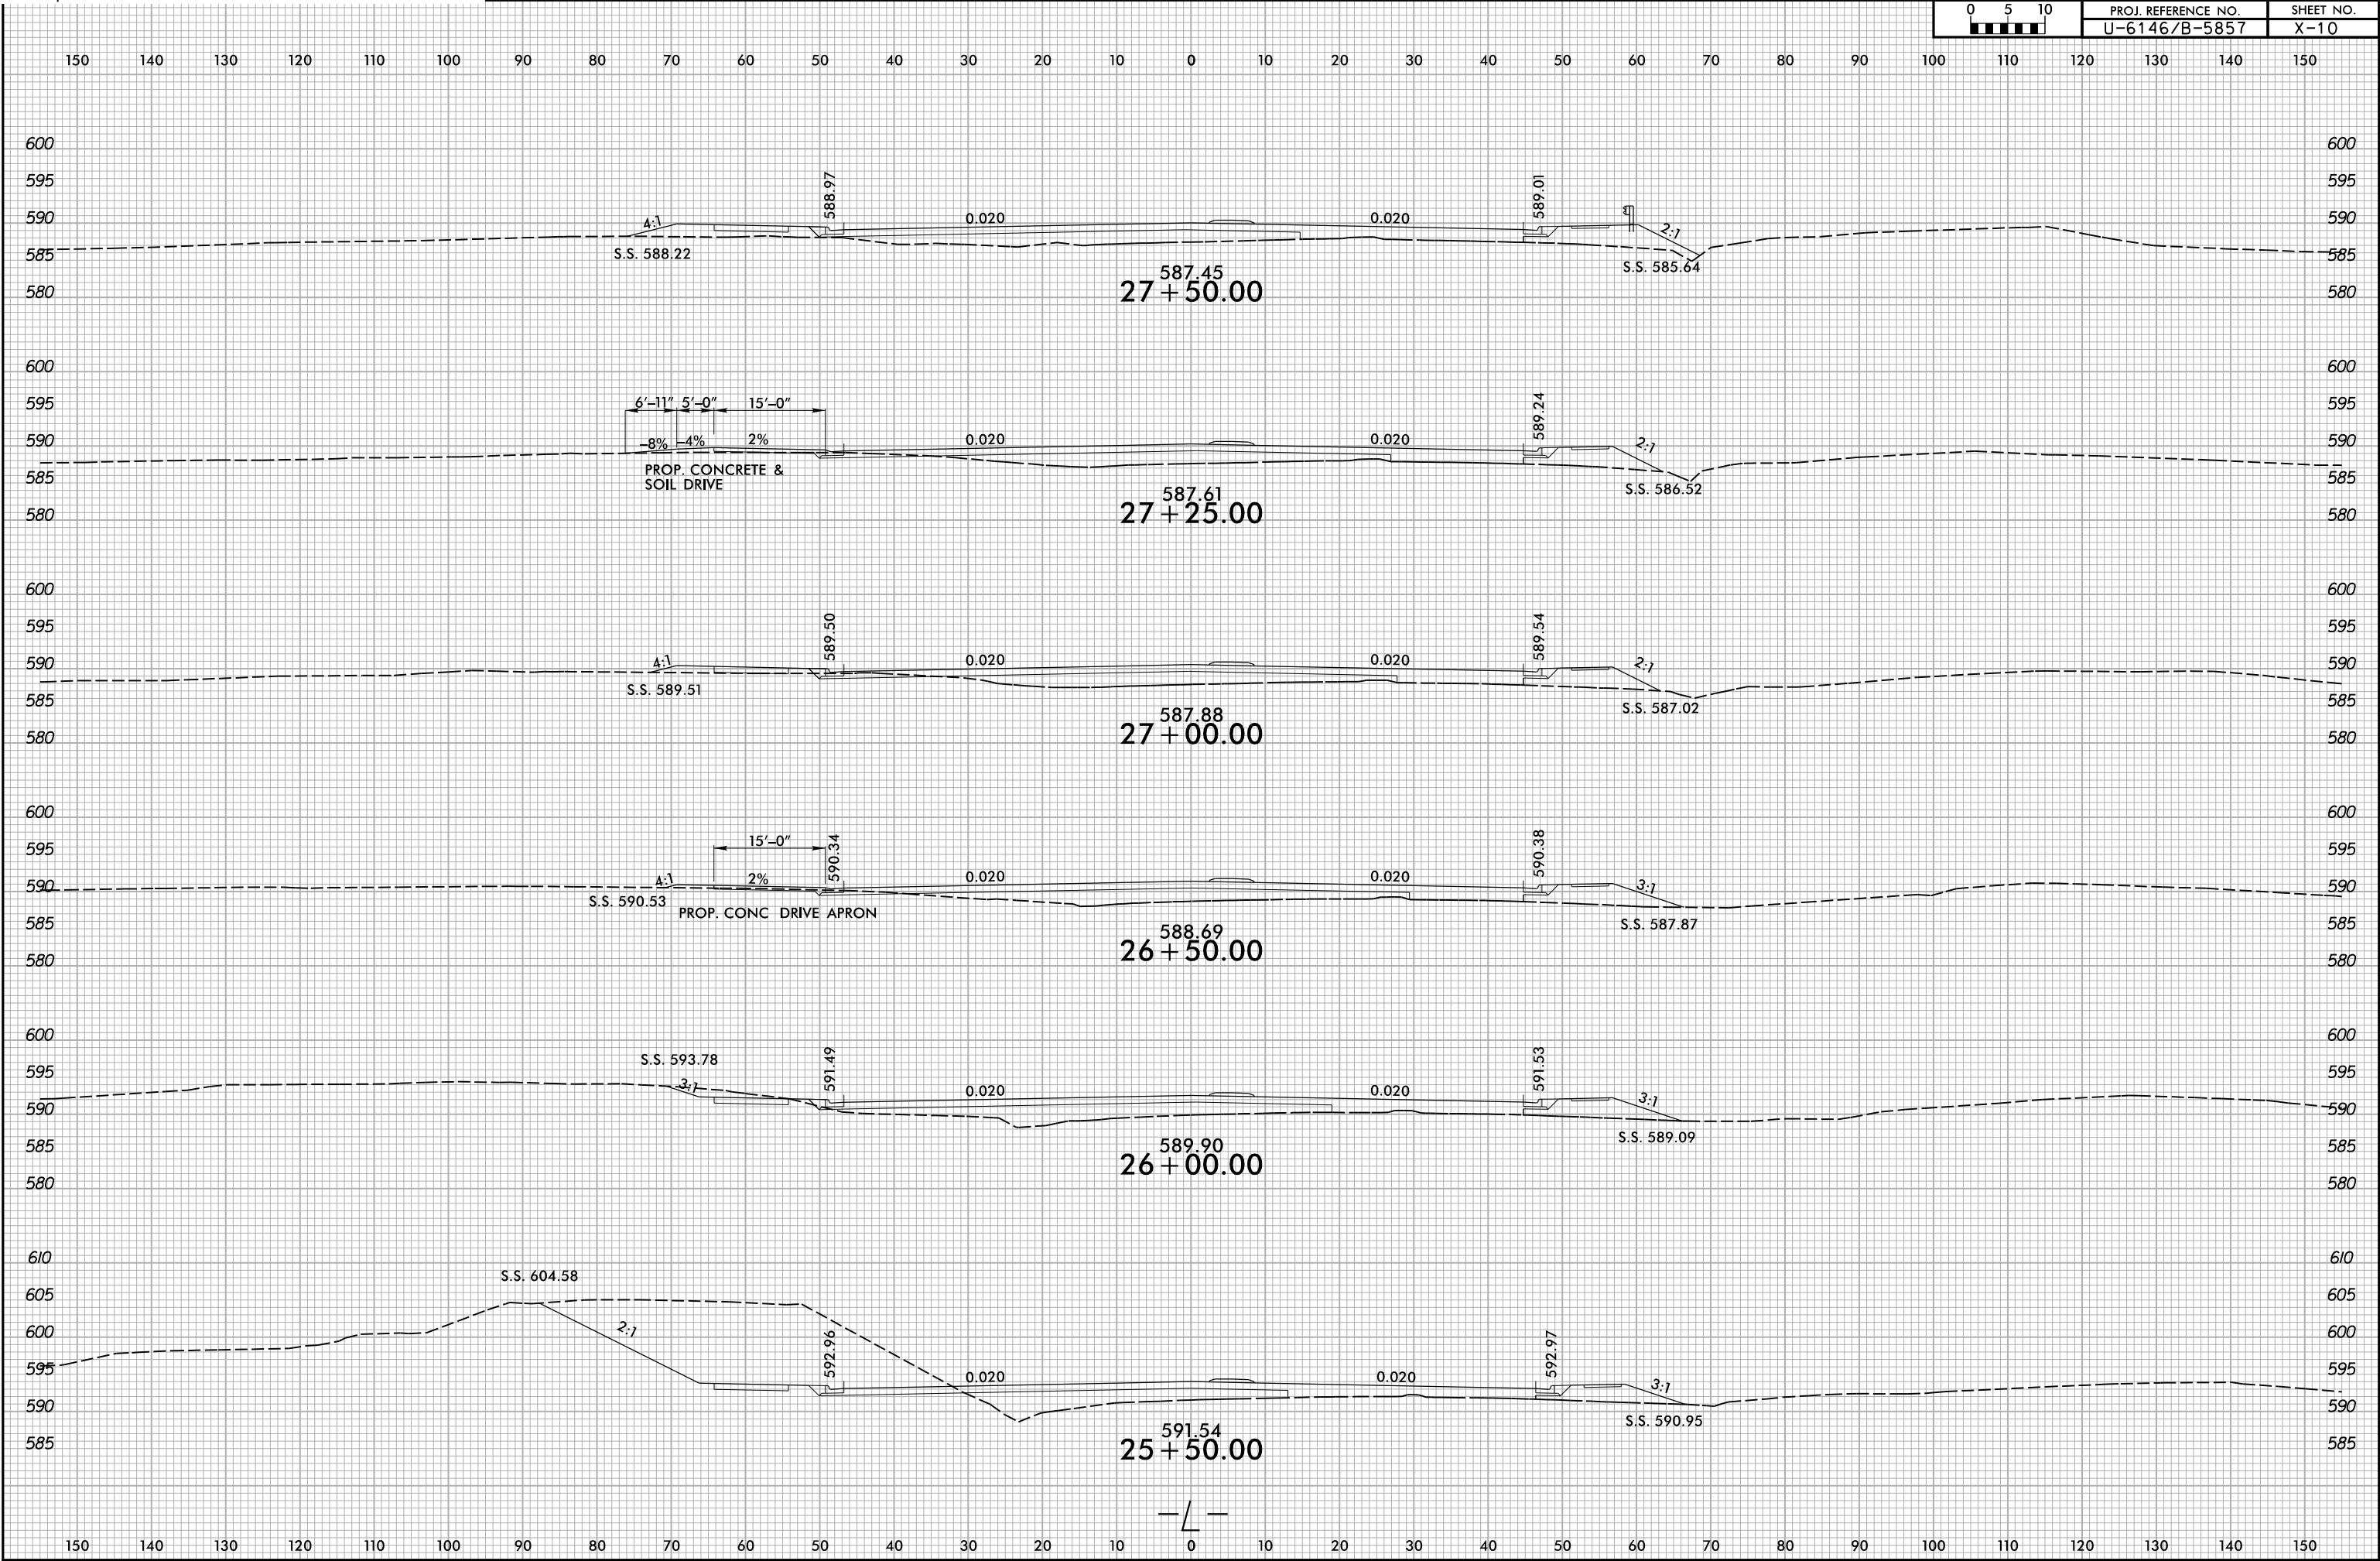

6/23/16

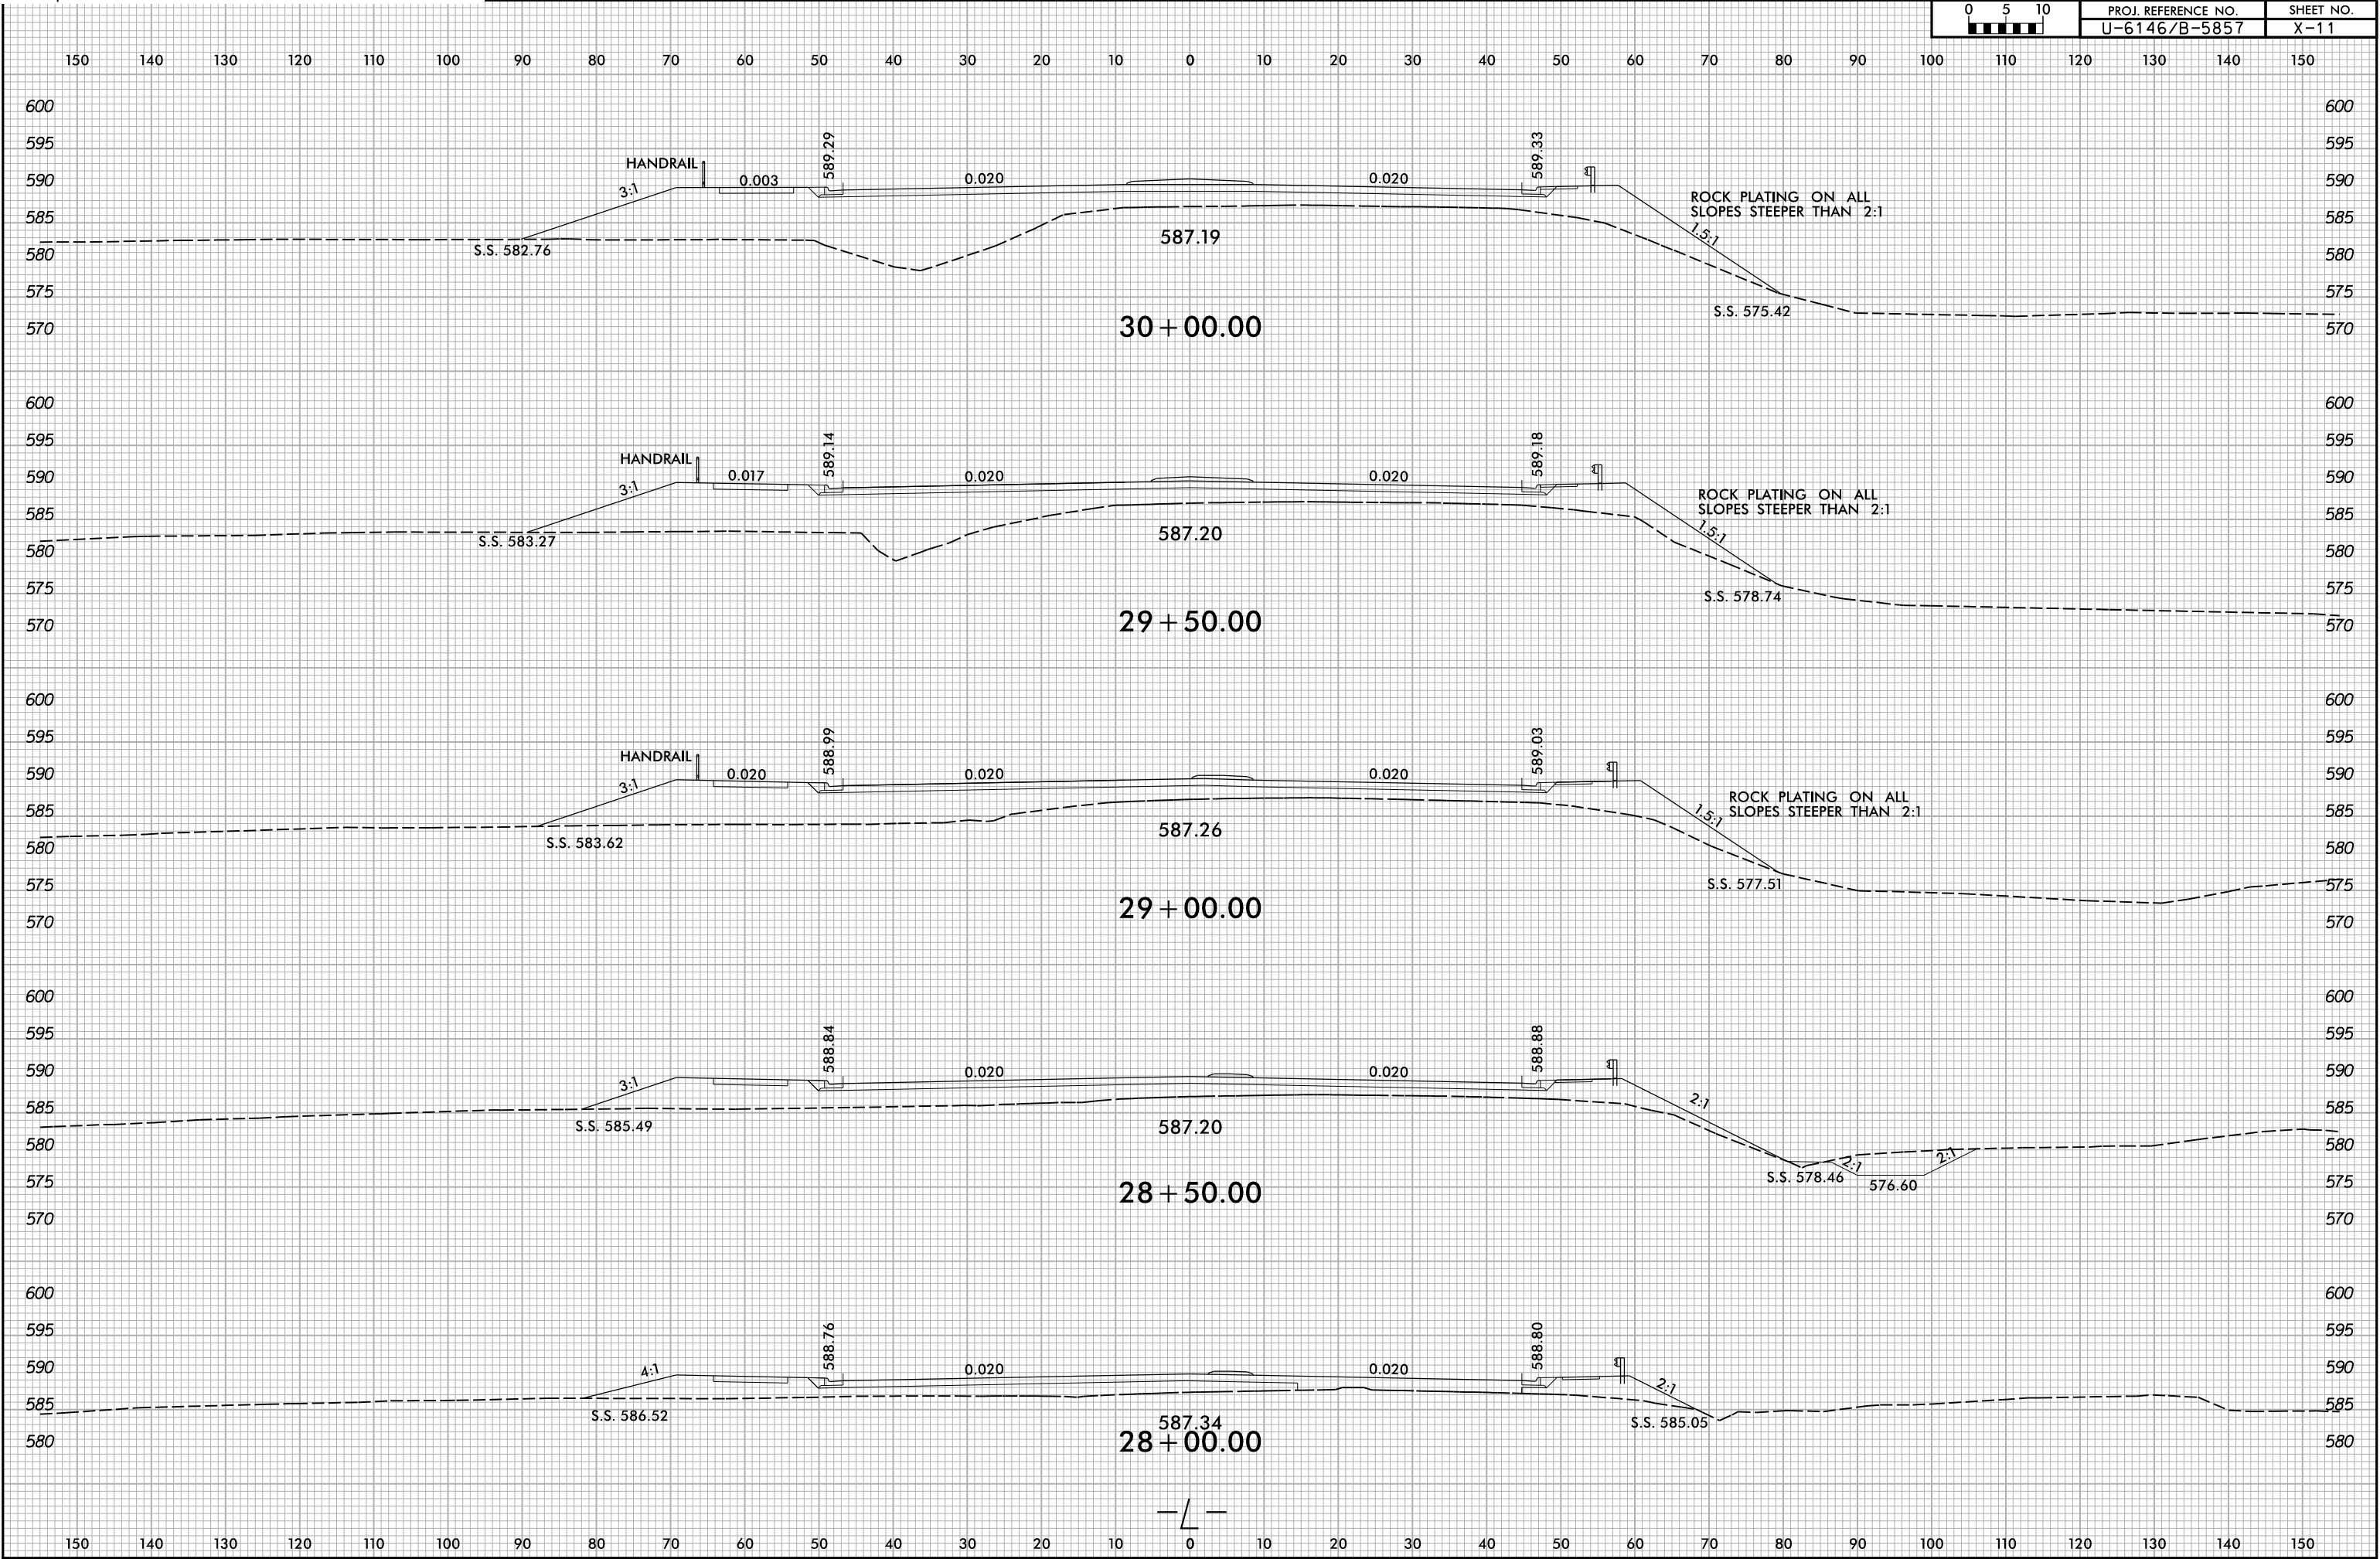


6/23/16



PROJ. REFERENCE NO.
U-6146/B-5857

SHEET NO.
X-12

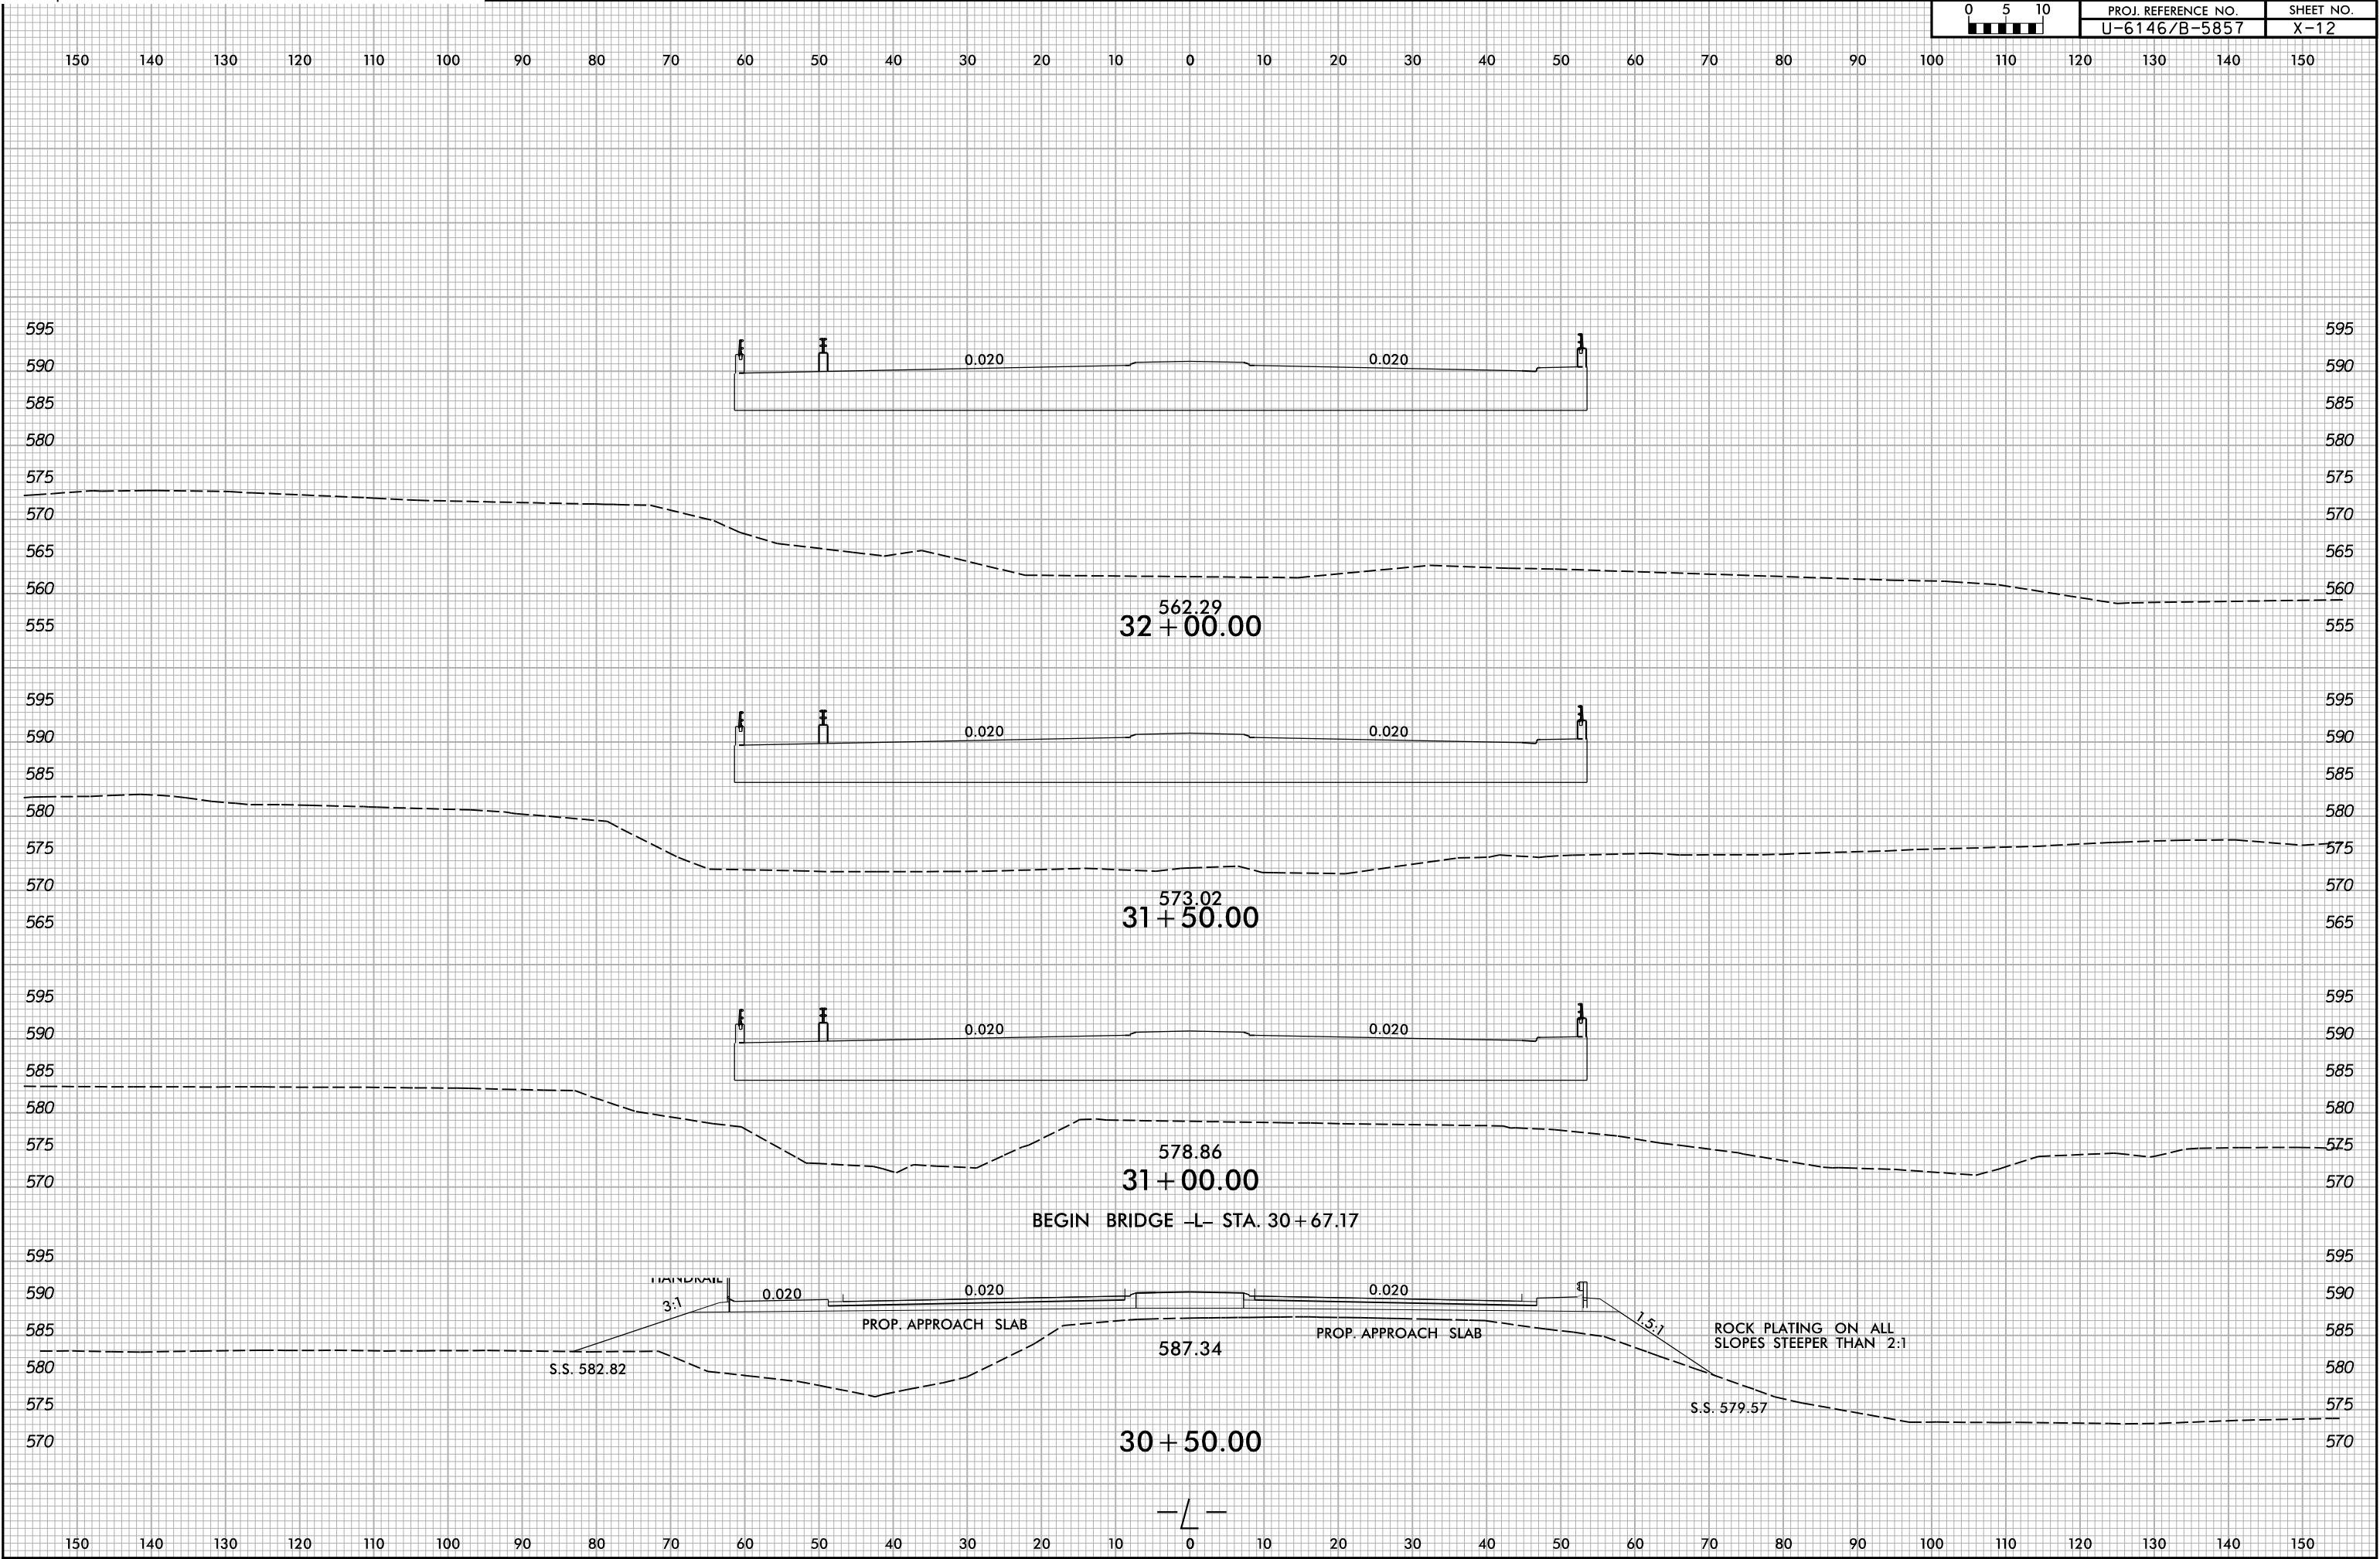


8/6/2025
X:\N0001\B-5857 Cramer-ton\Roadway\XSC\U-6146.Rdj_xpl.L.dgn
User:smelvin

6/23/16



PROJ. REFERENCE NO.
U-6146/B-5857


SHEET NO.
X-13

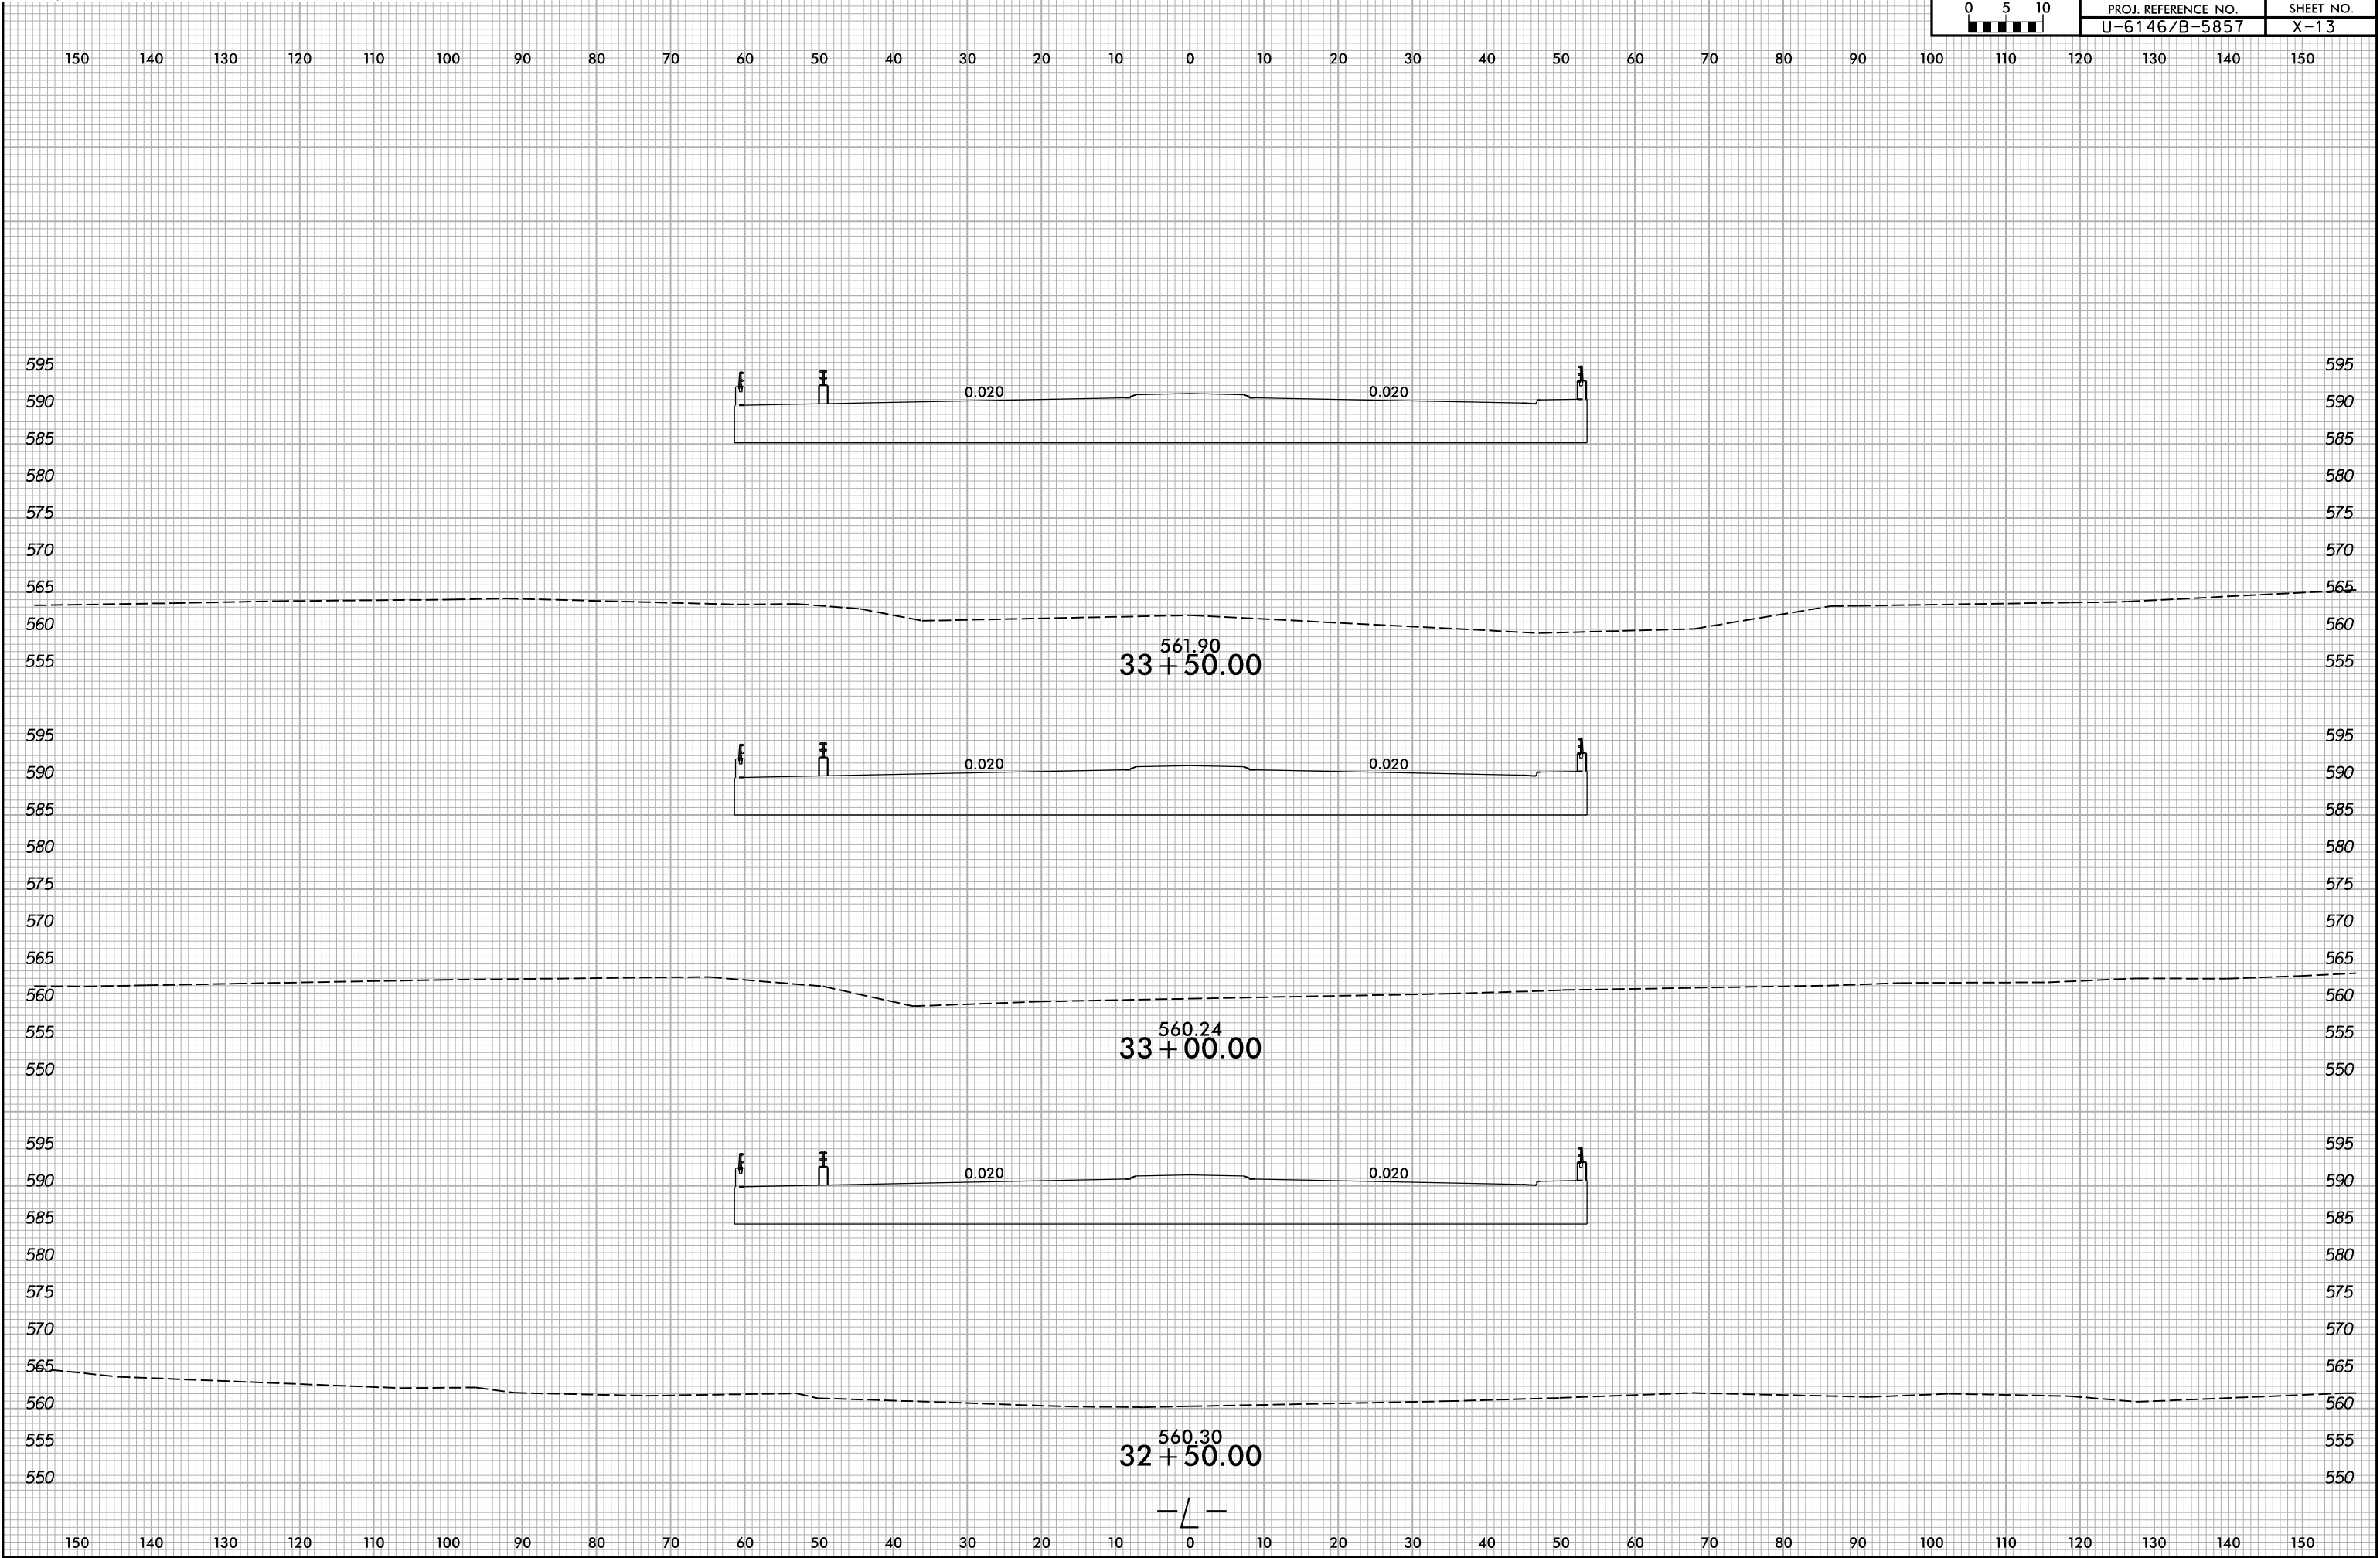


6/23/16



PROJ. REFERENCE NO.	SHEET NO.
U-6146/B-5857	X-14

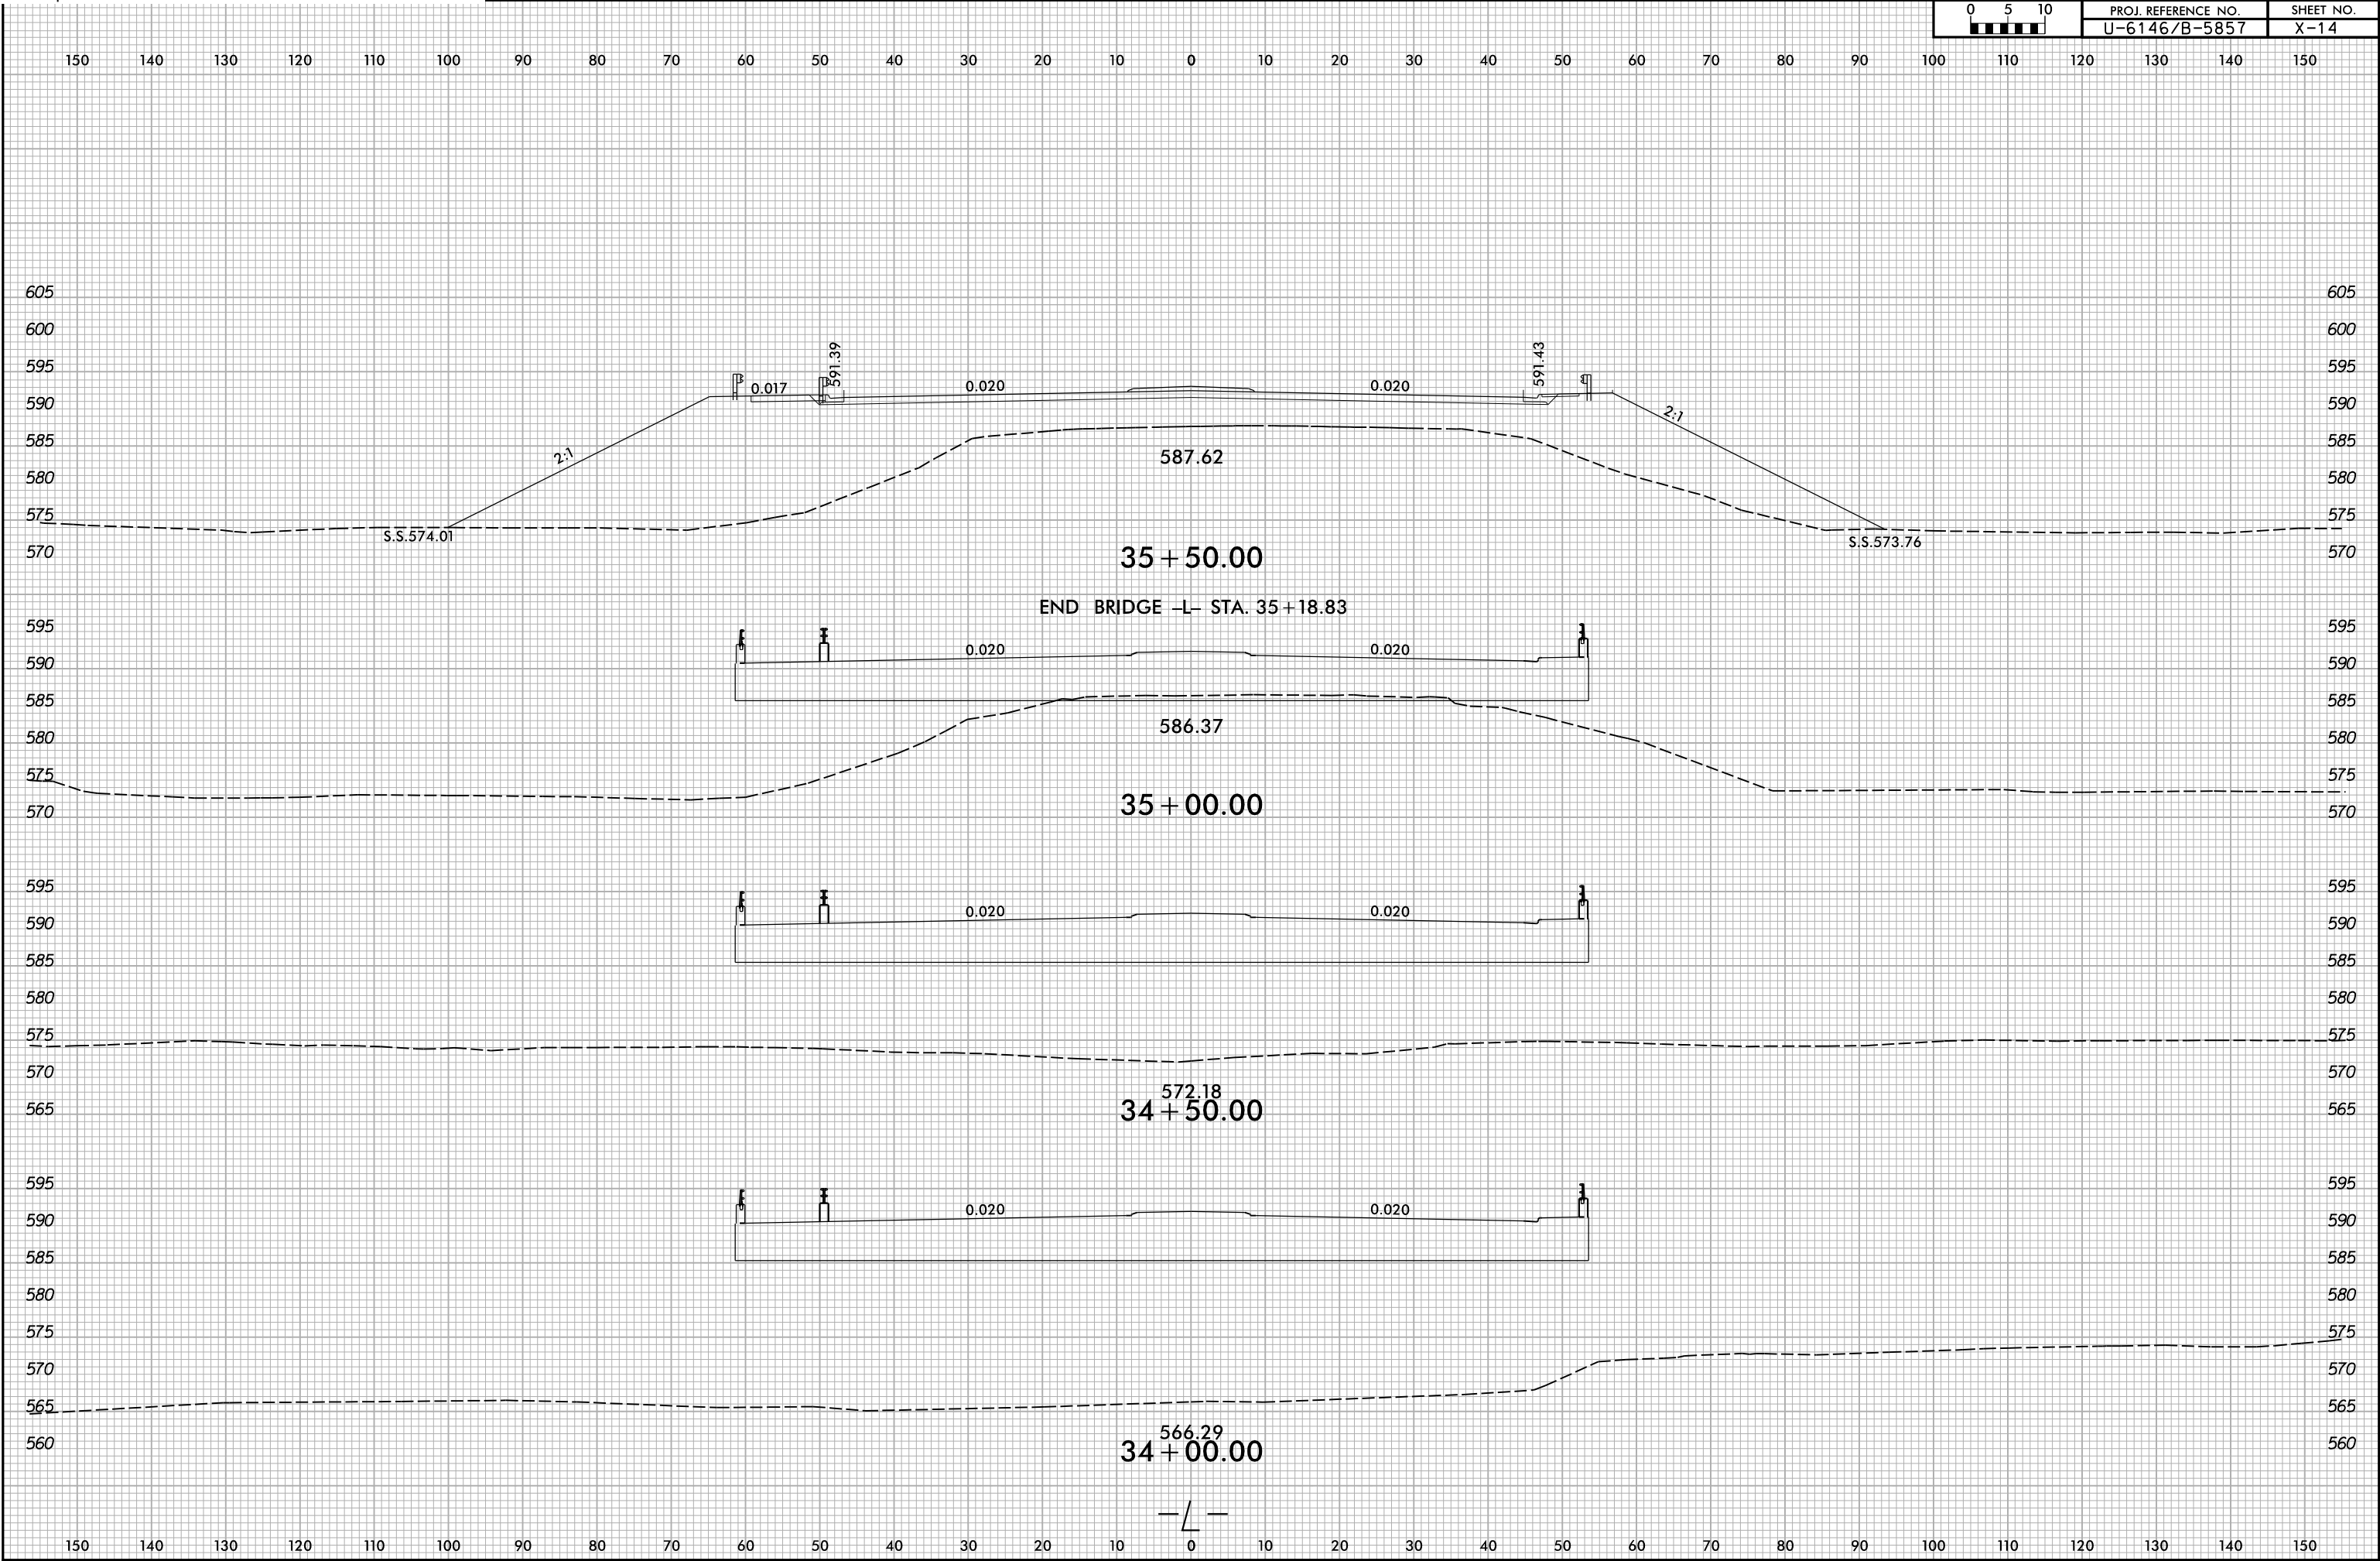

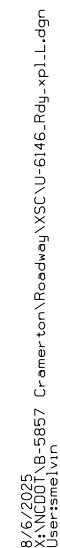


6/23/16




PROJ. REFERENCE NO.
U-6146/B-5857

SHEET NO.
X-16

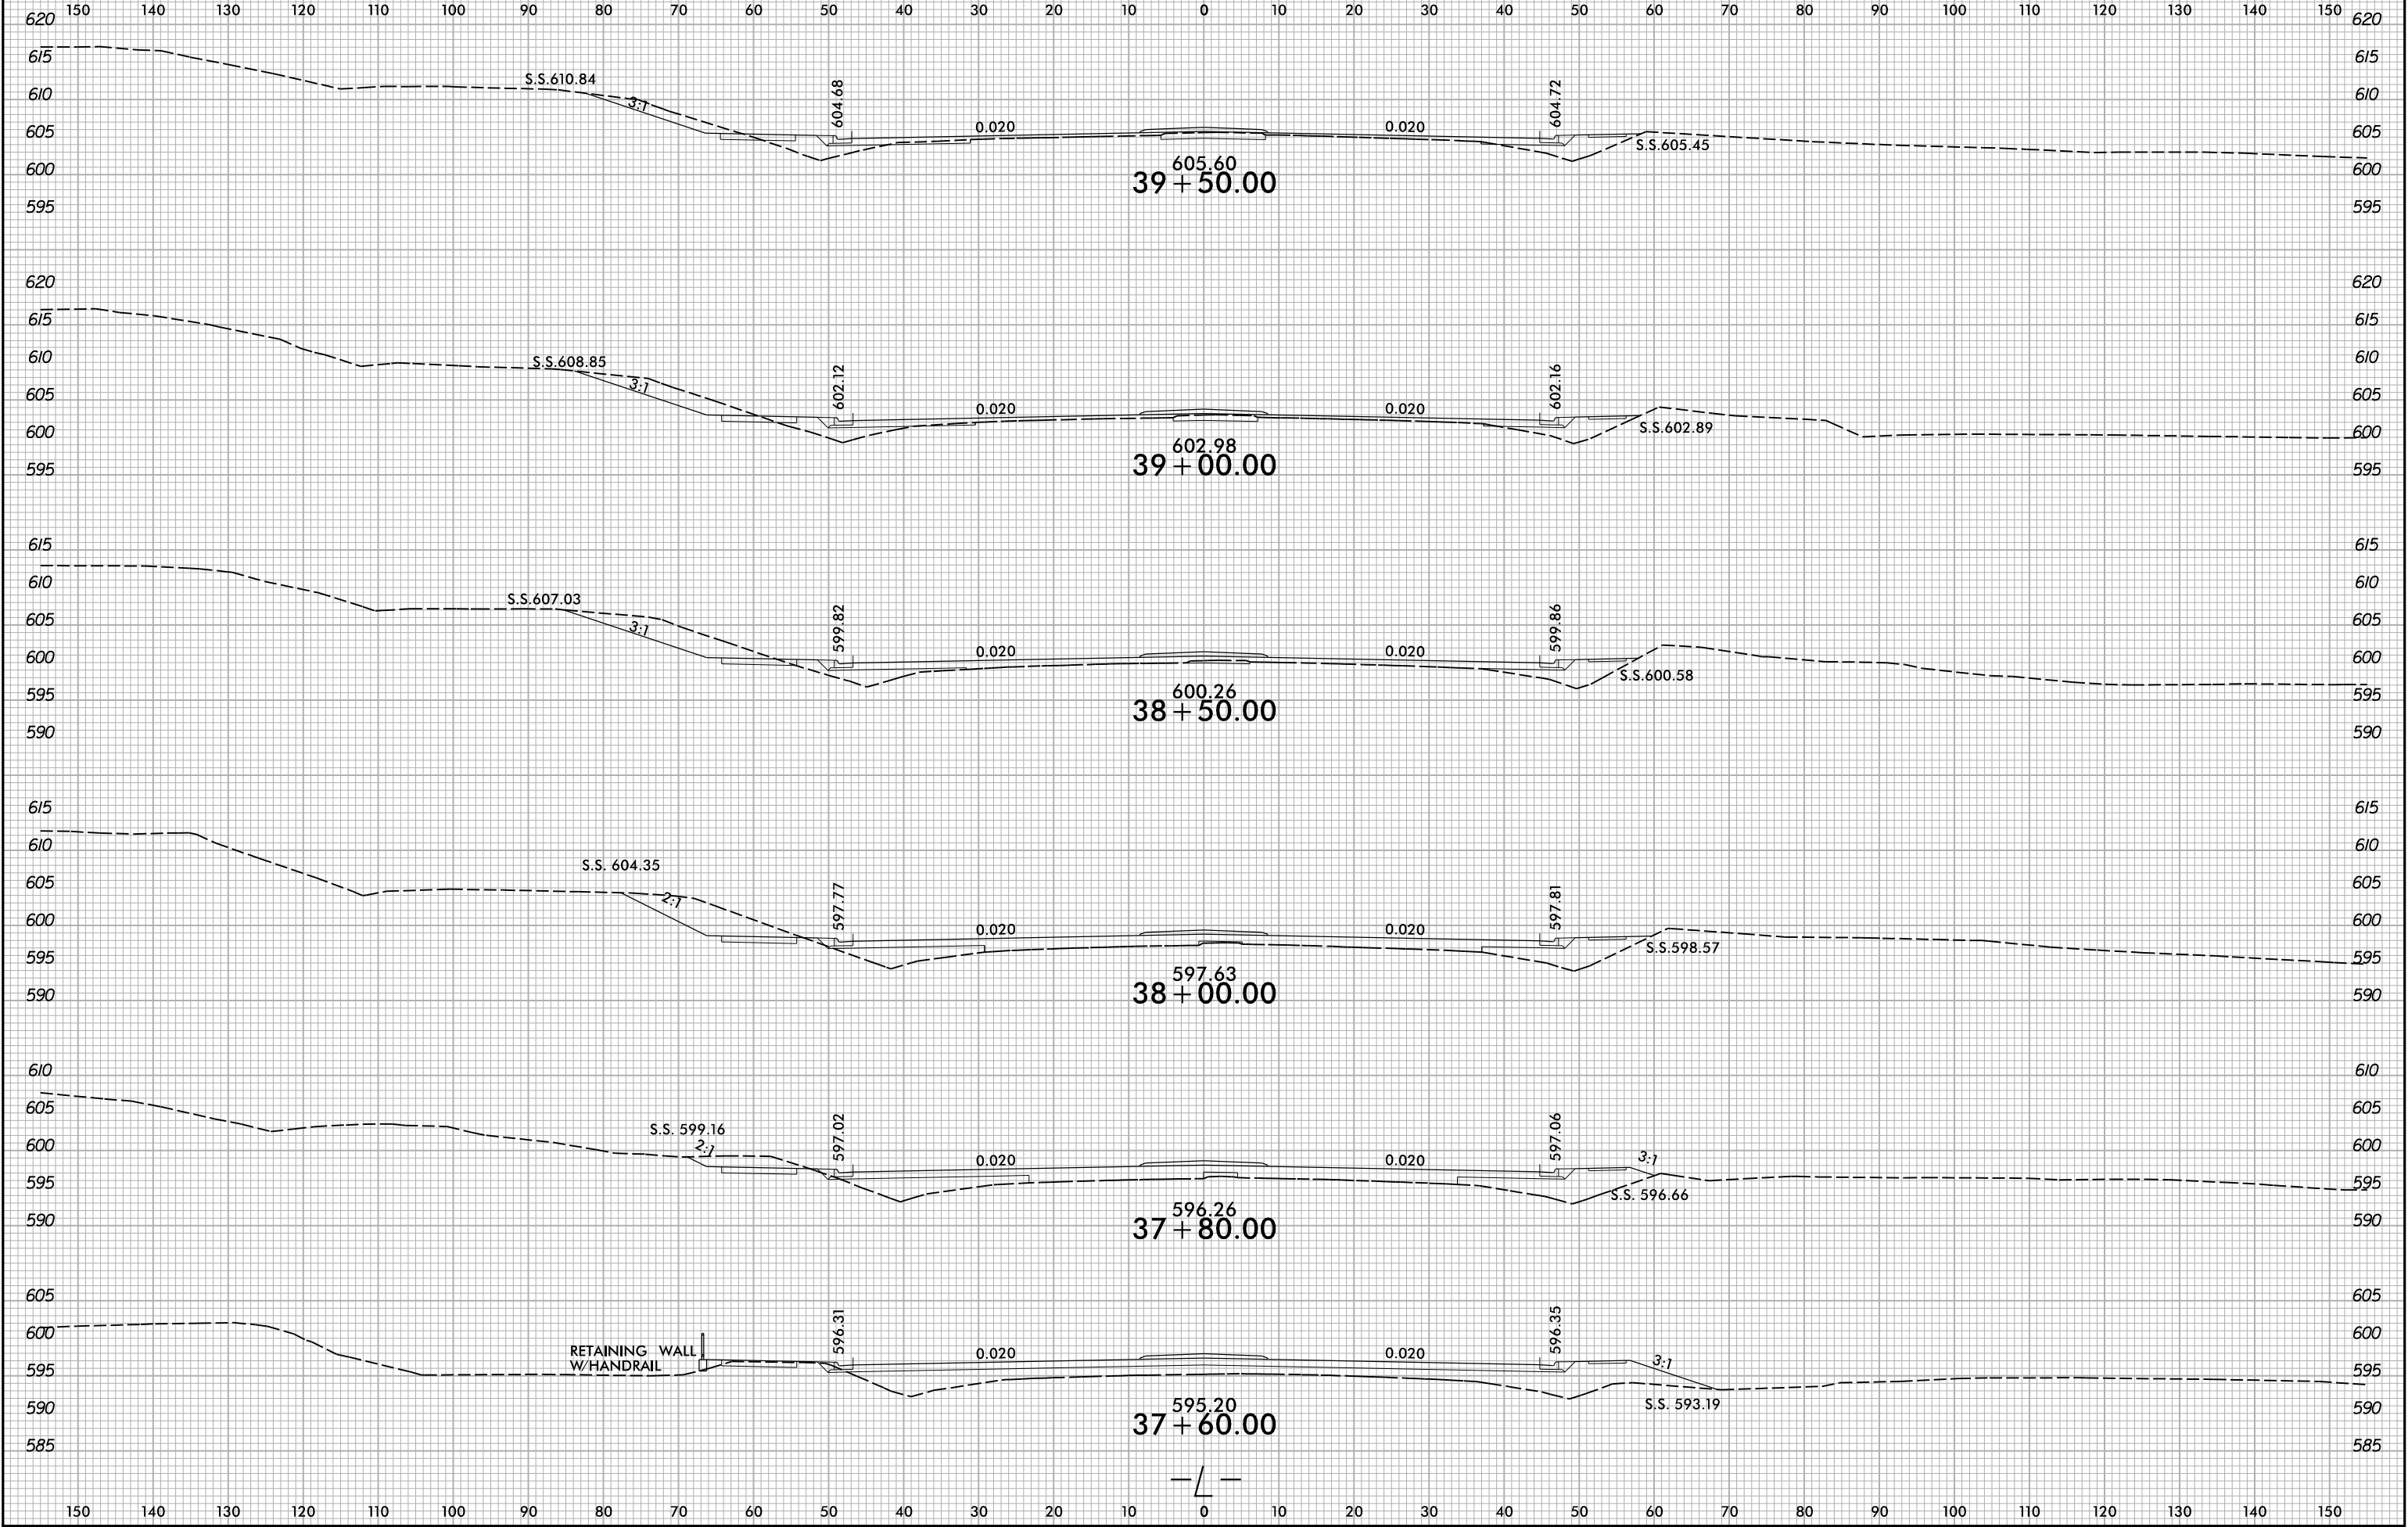

8/6/2025 8:16:00 AM X:\N0001\B-5857 Cramer-ton\Roadway\XSC\U-6146.Rdj...xp1.L.dgn
User:smelvin

6/23/16

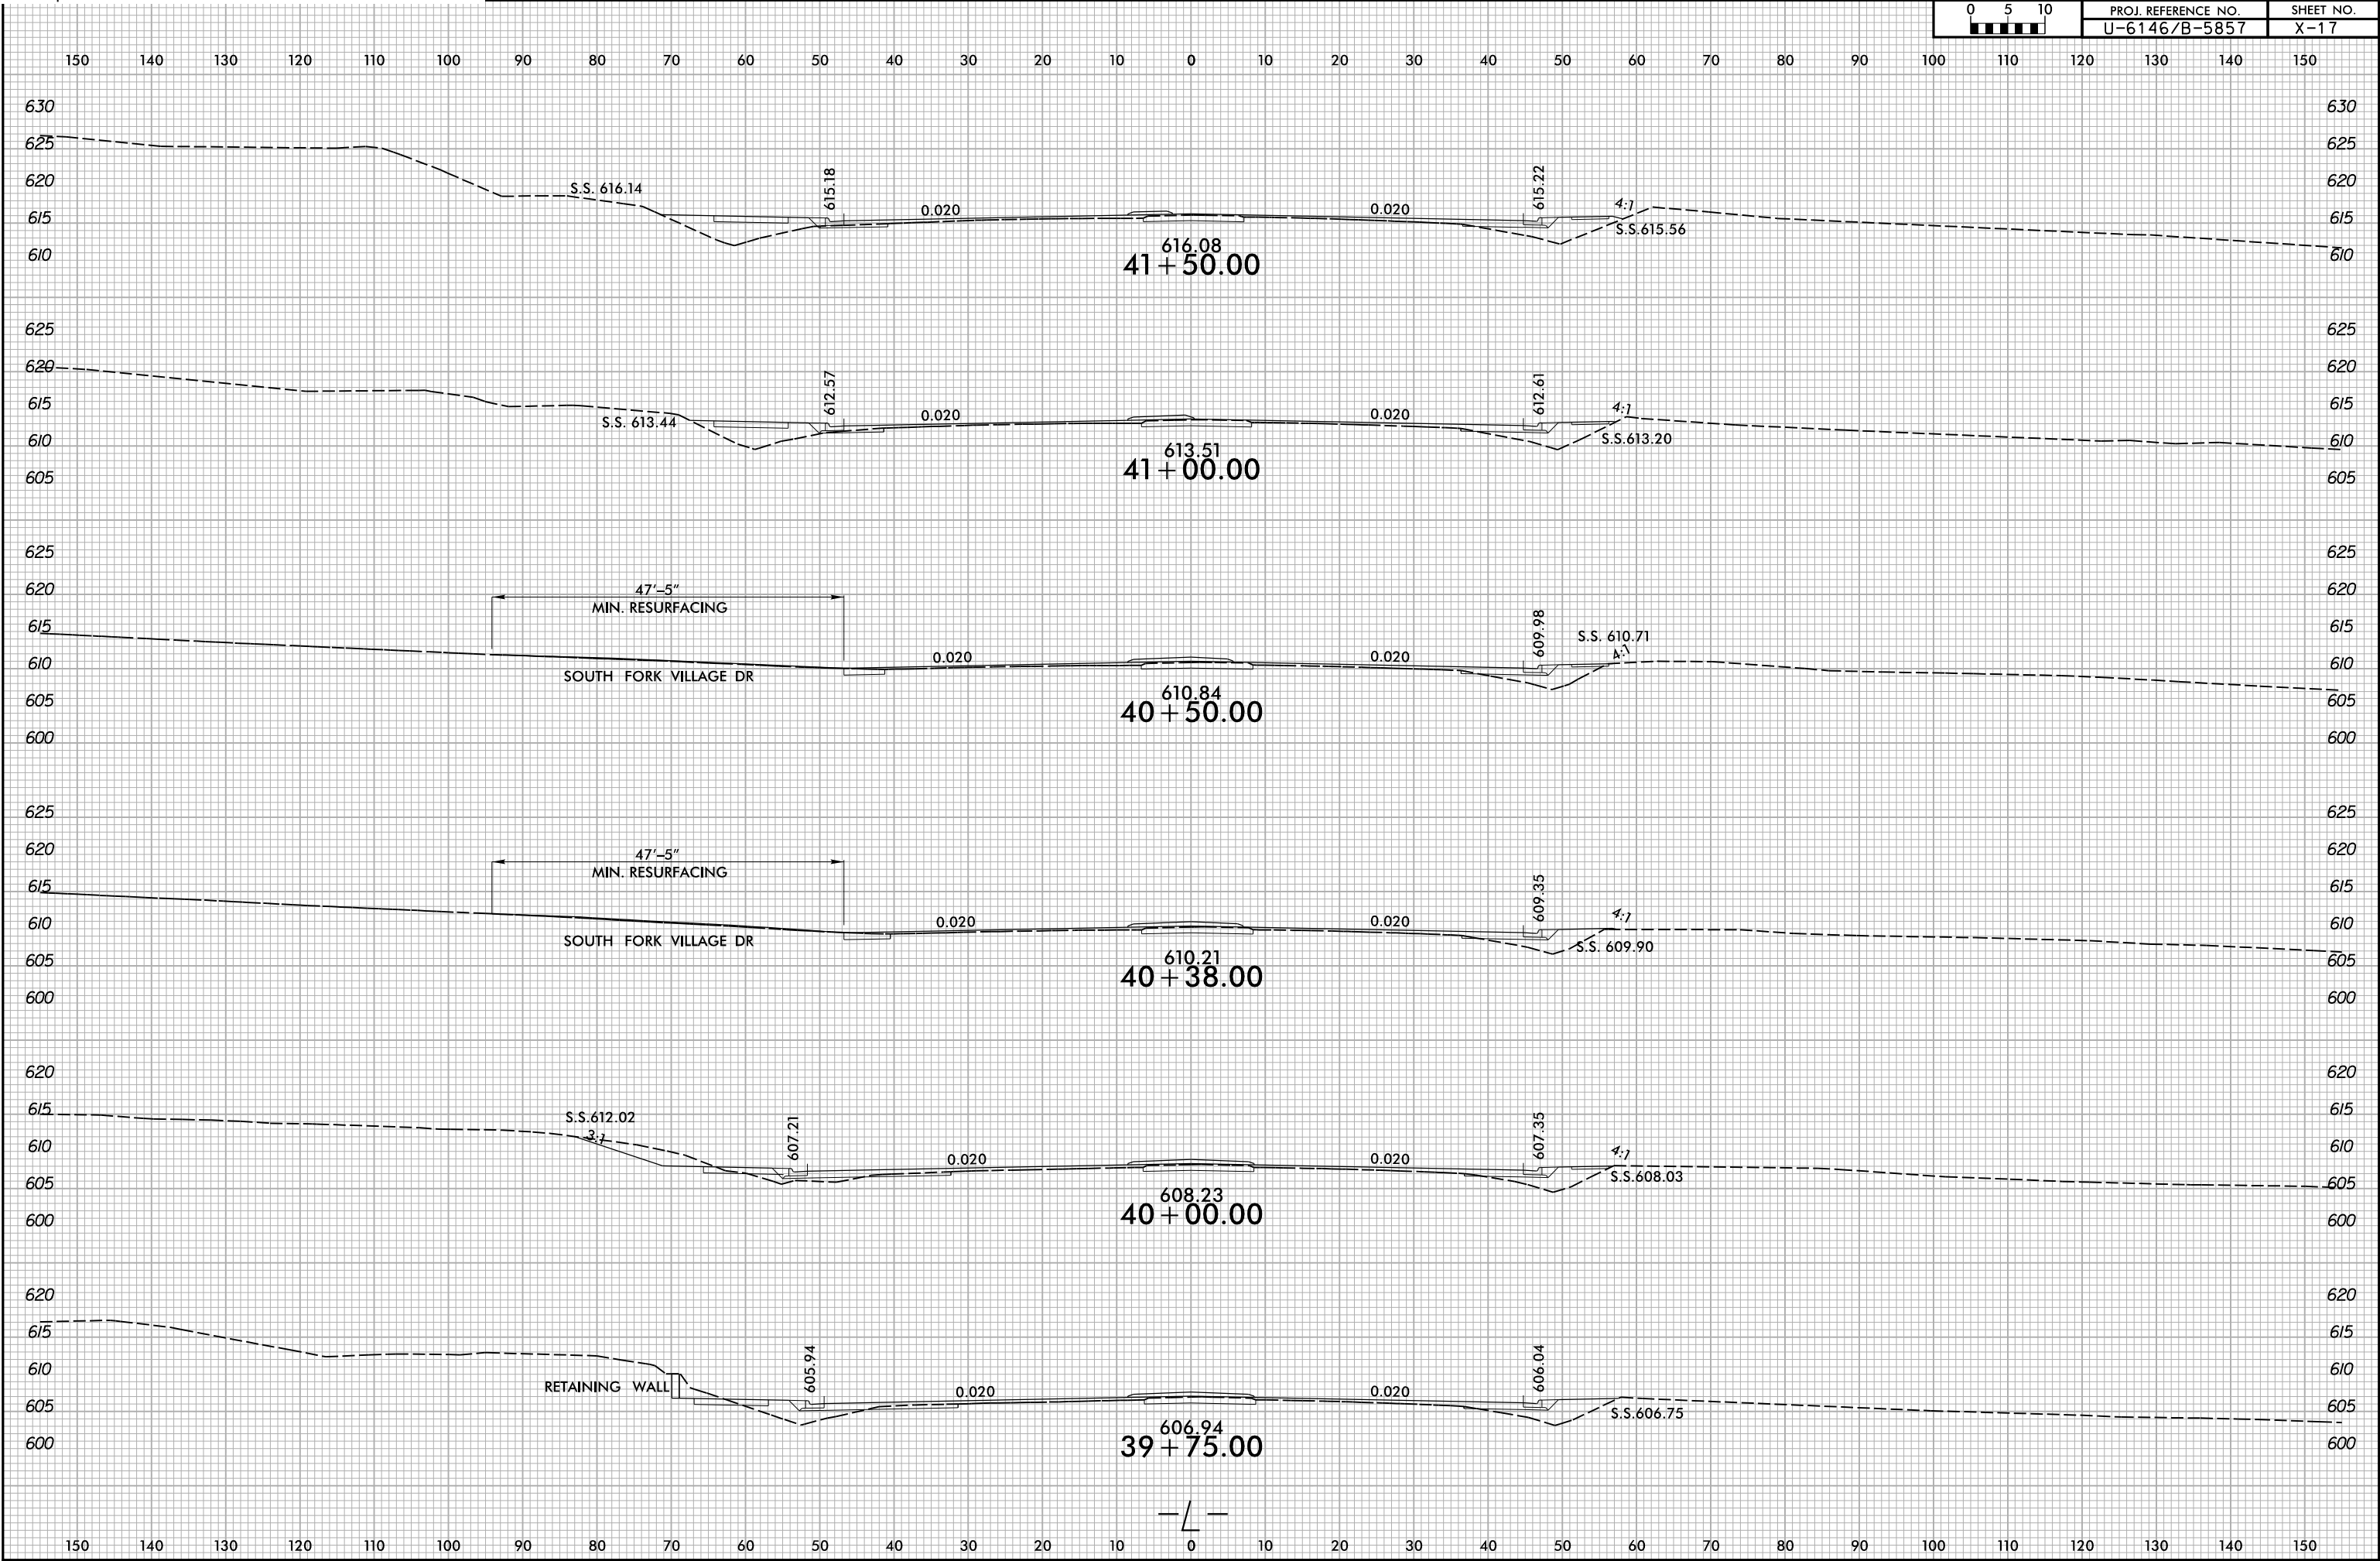


6/23/16




PROJ. REFERENCE NO.
U-6146/B-5857

SHEET NO.
X-18

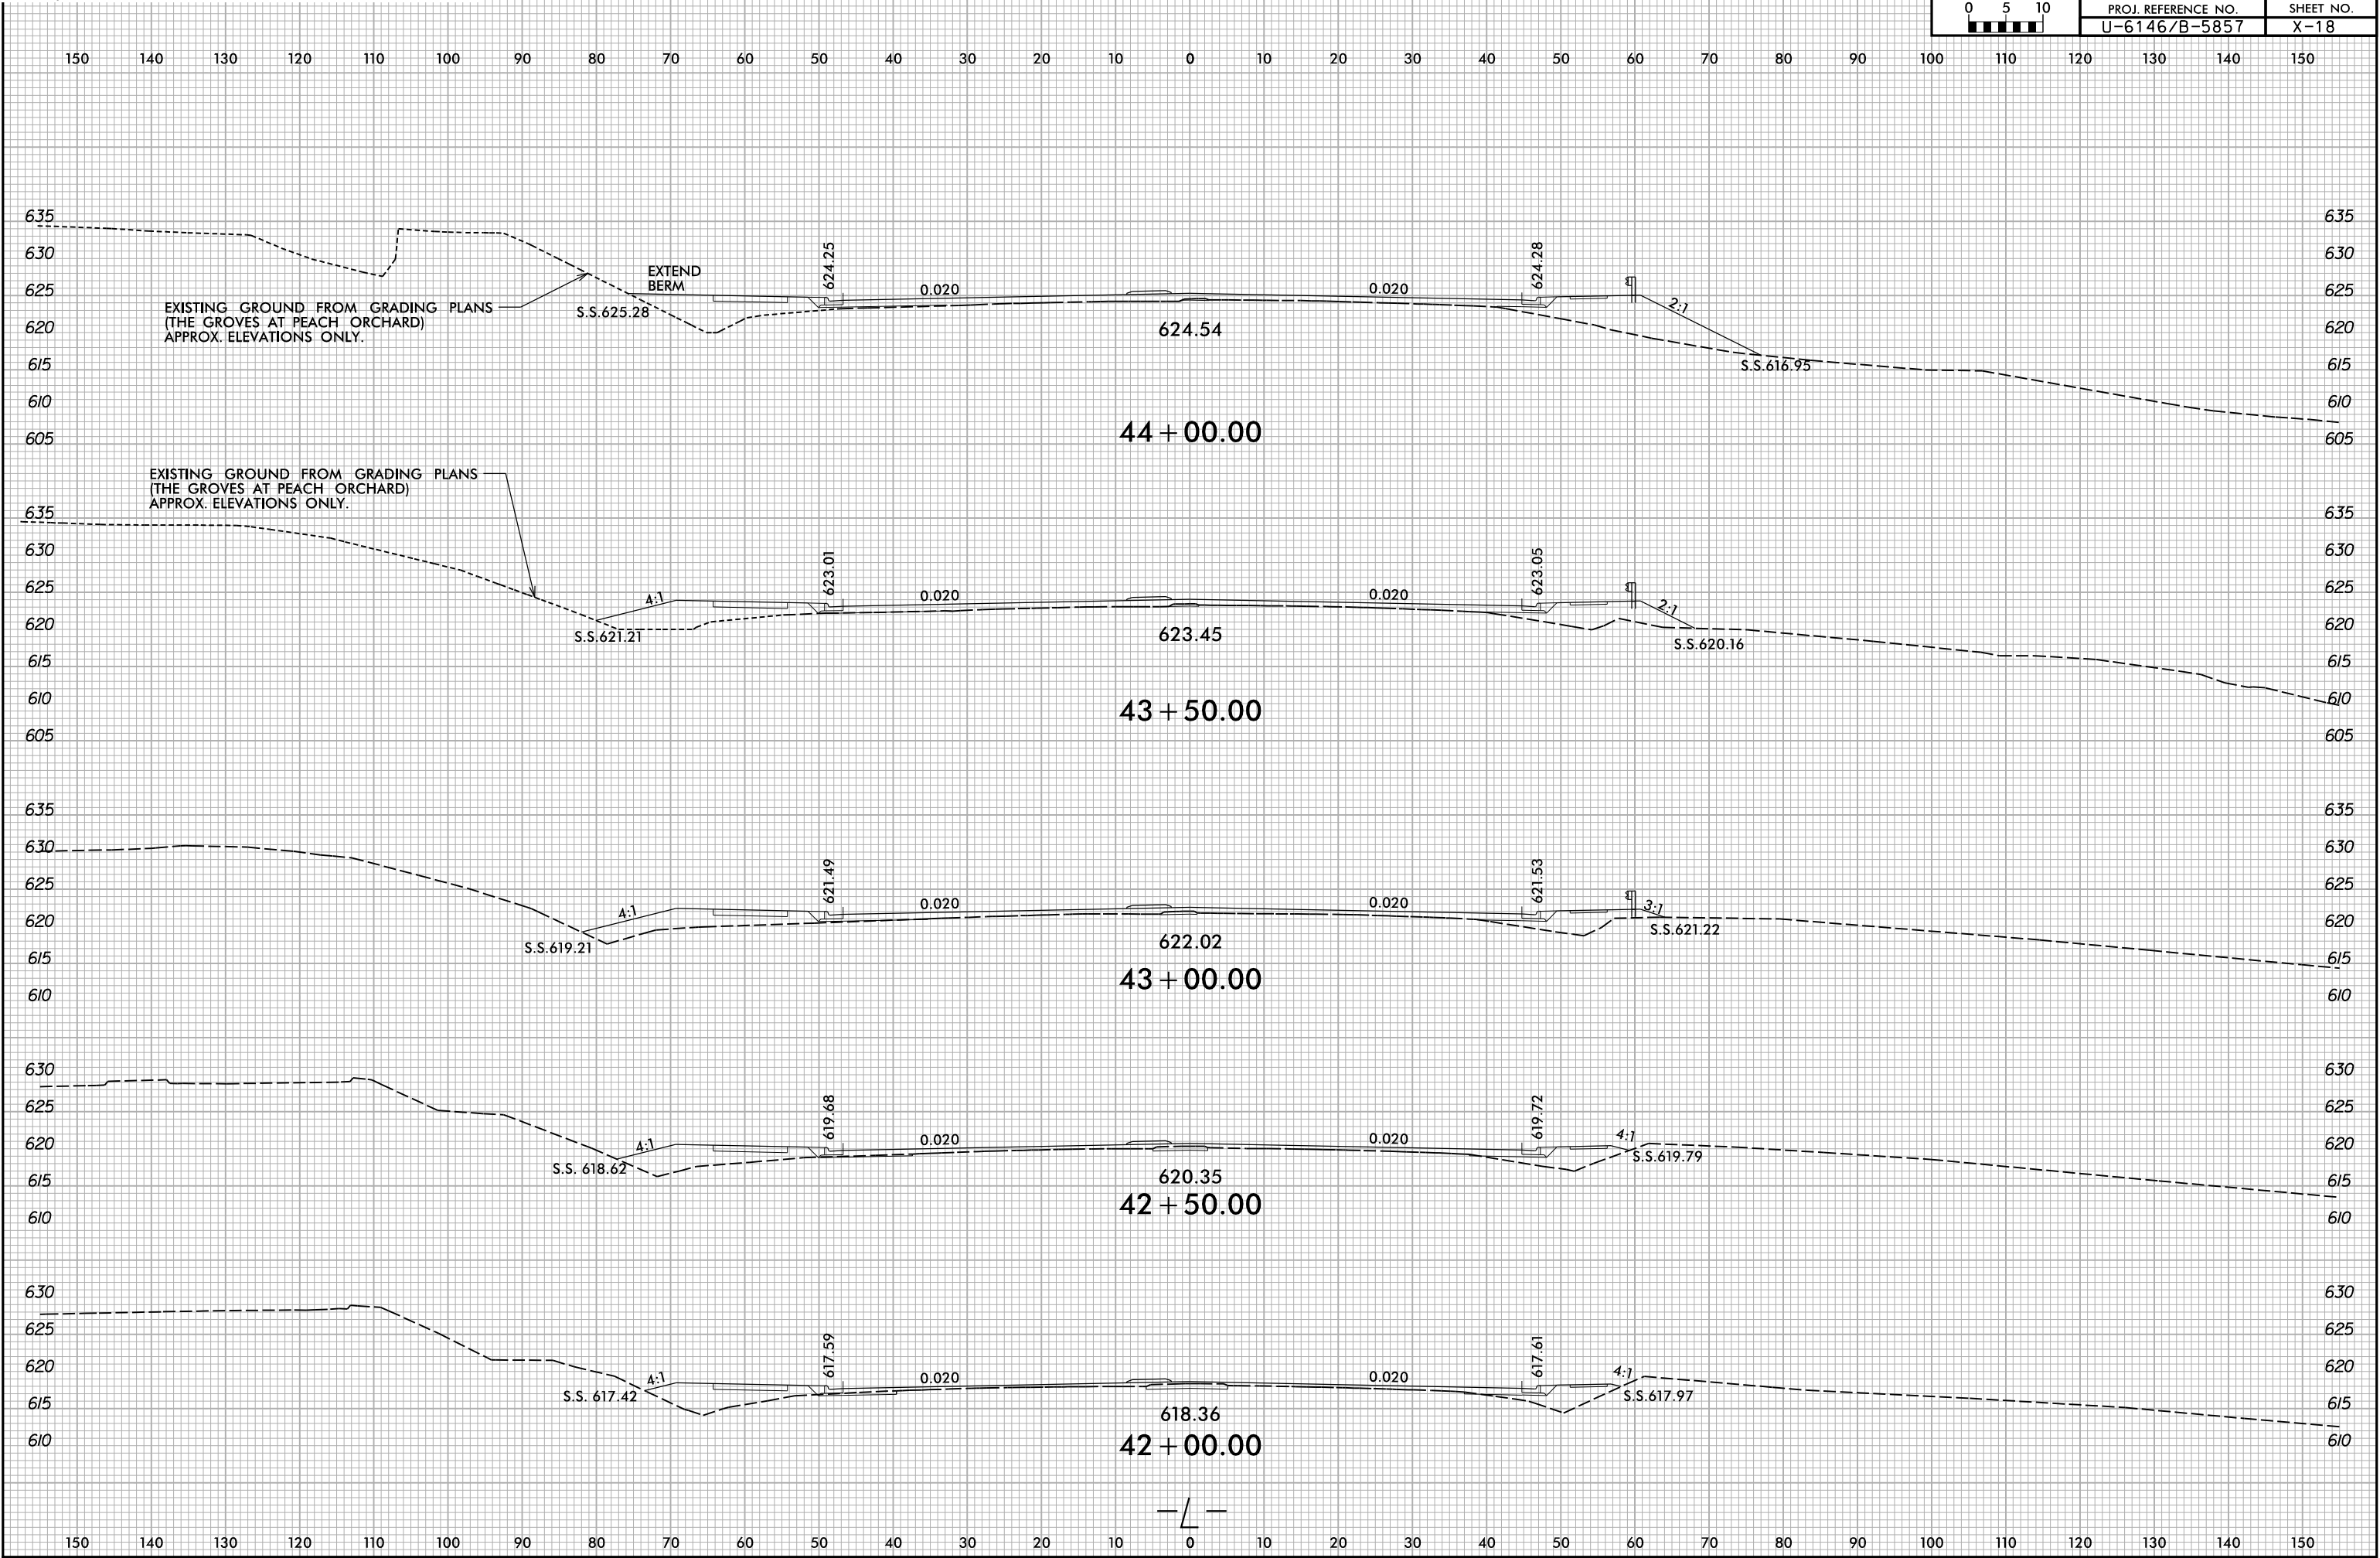


6/23/16

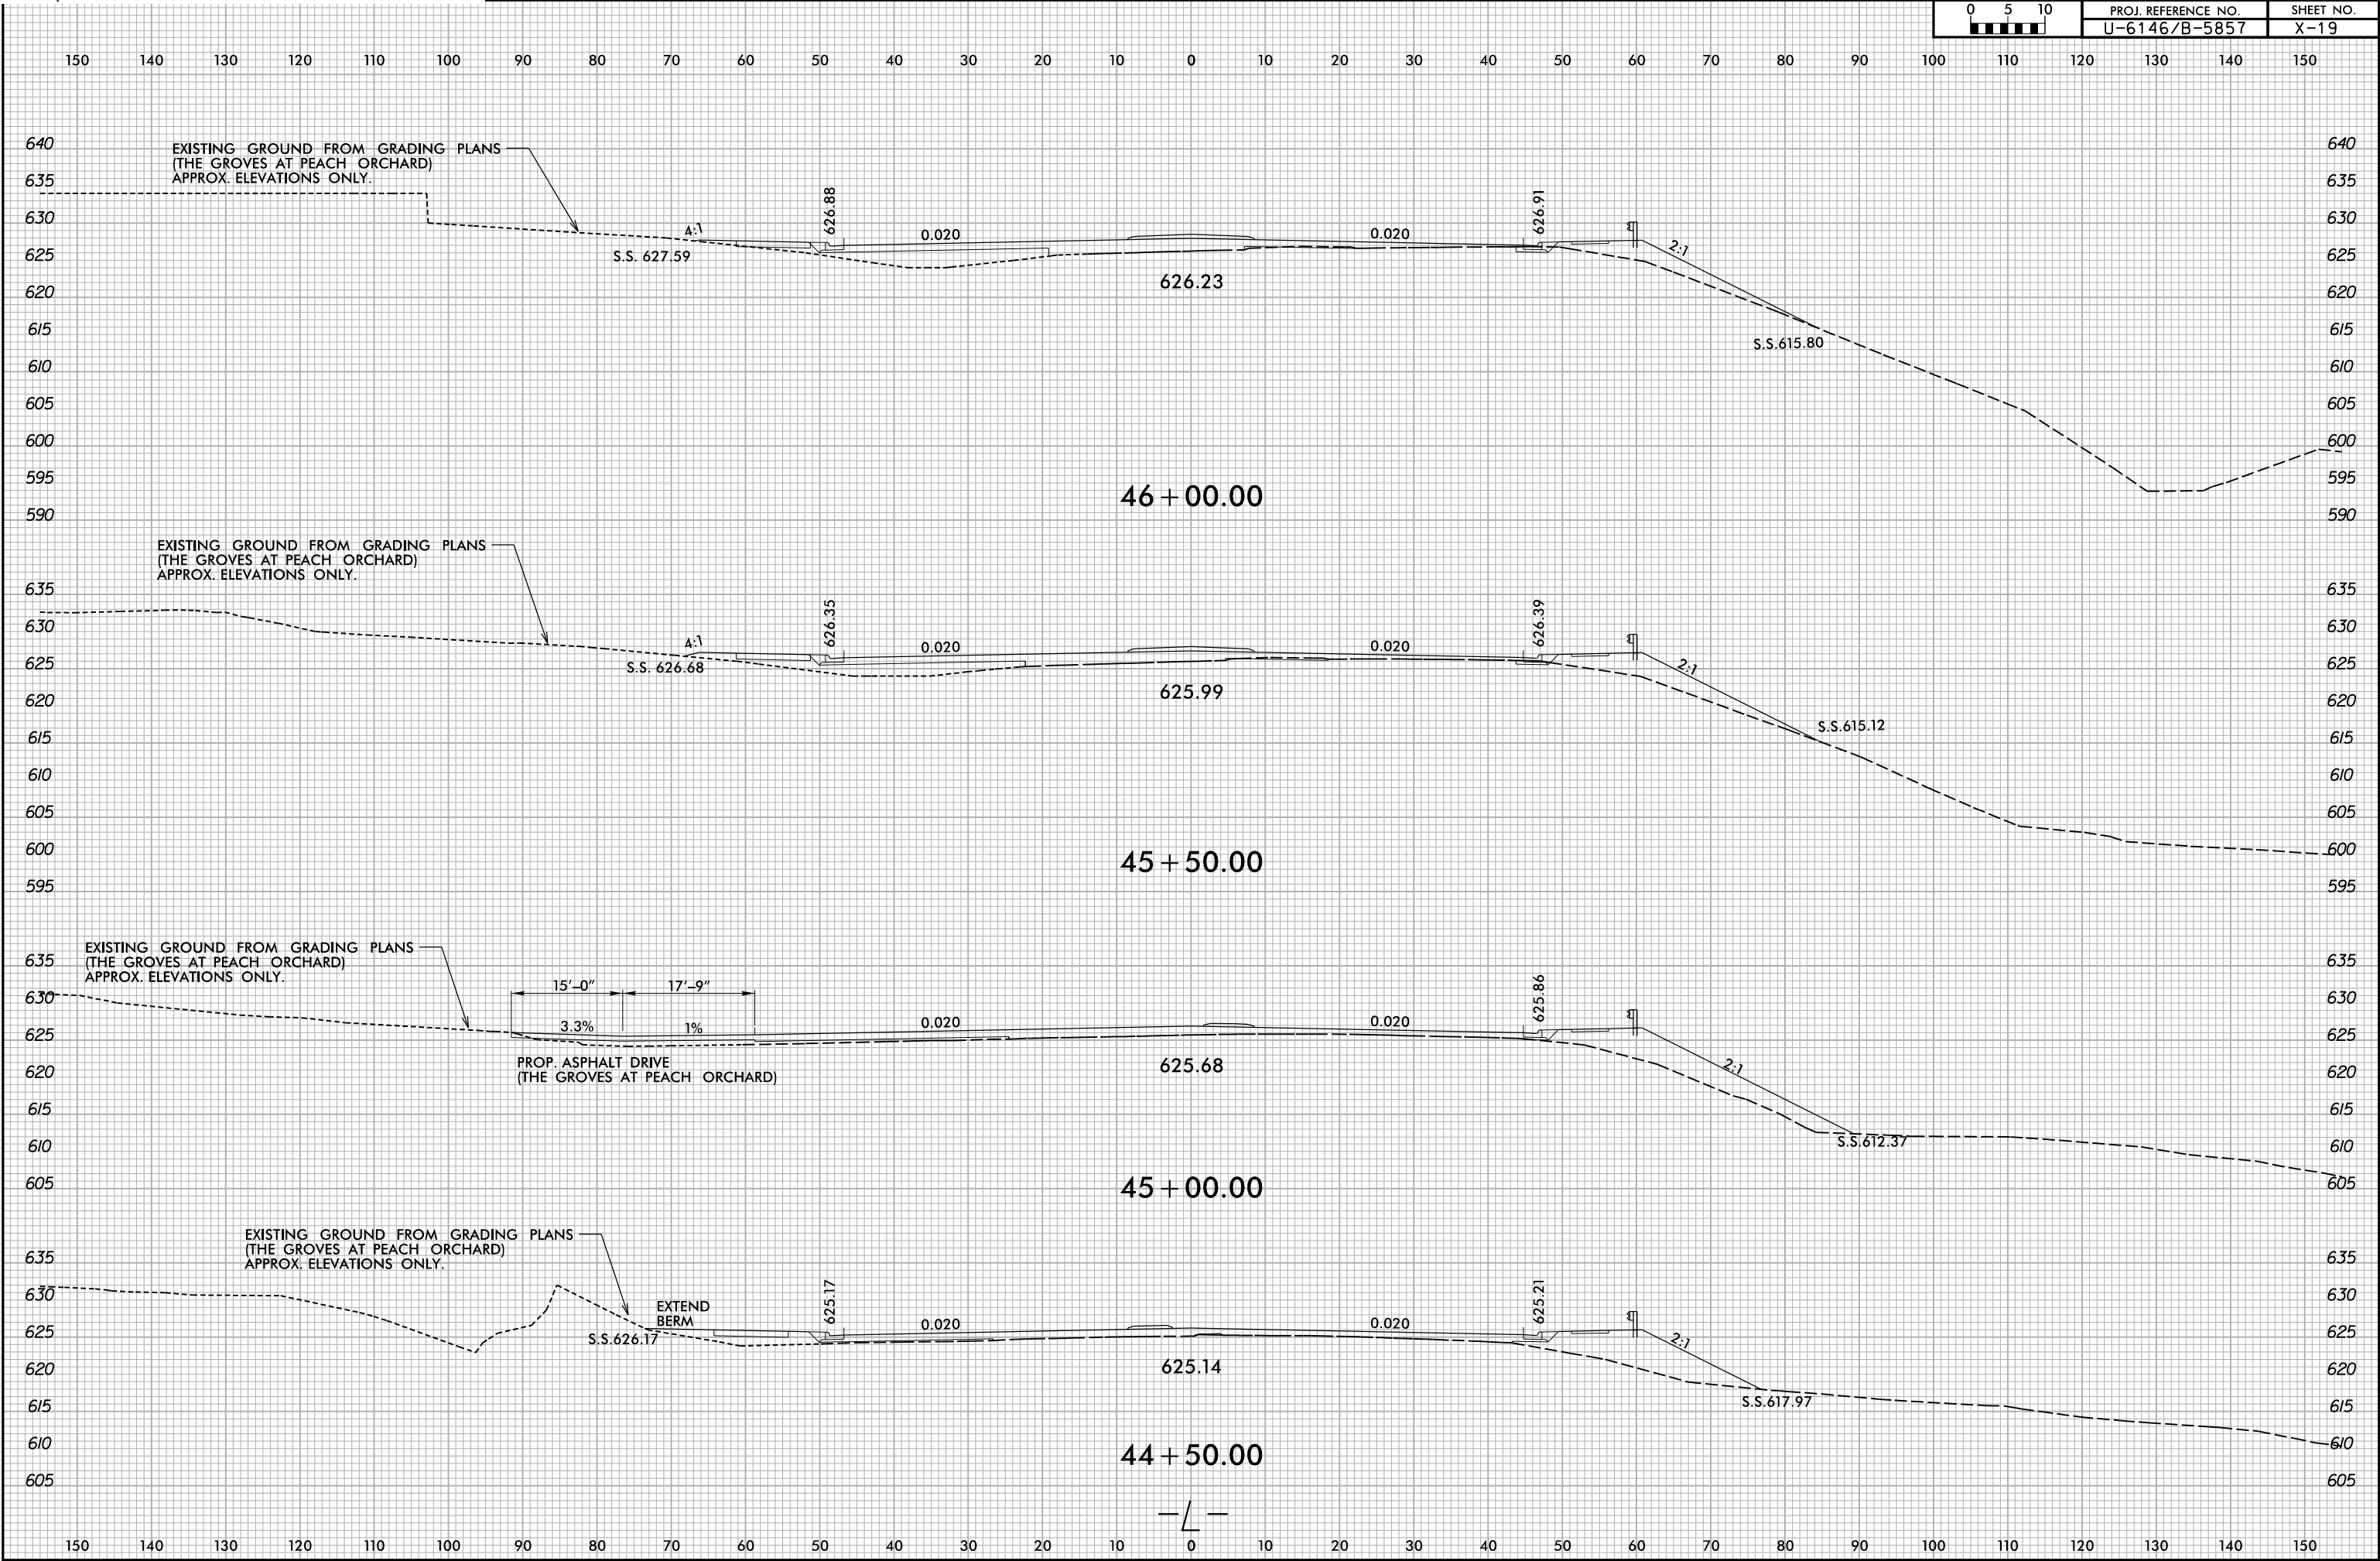

6/23/16




PROJ. REFERENCE NO.	SHEET NO.
U-6146/B-5857	X-20

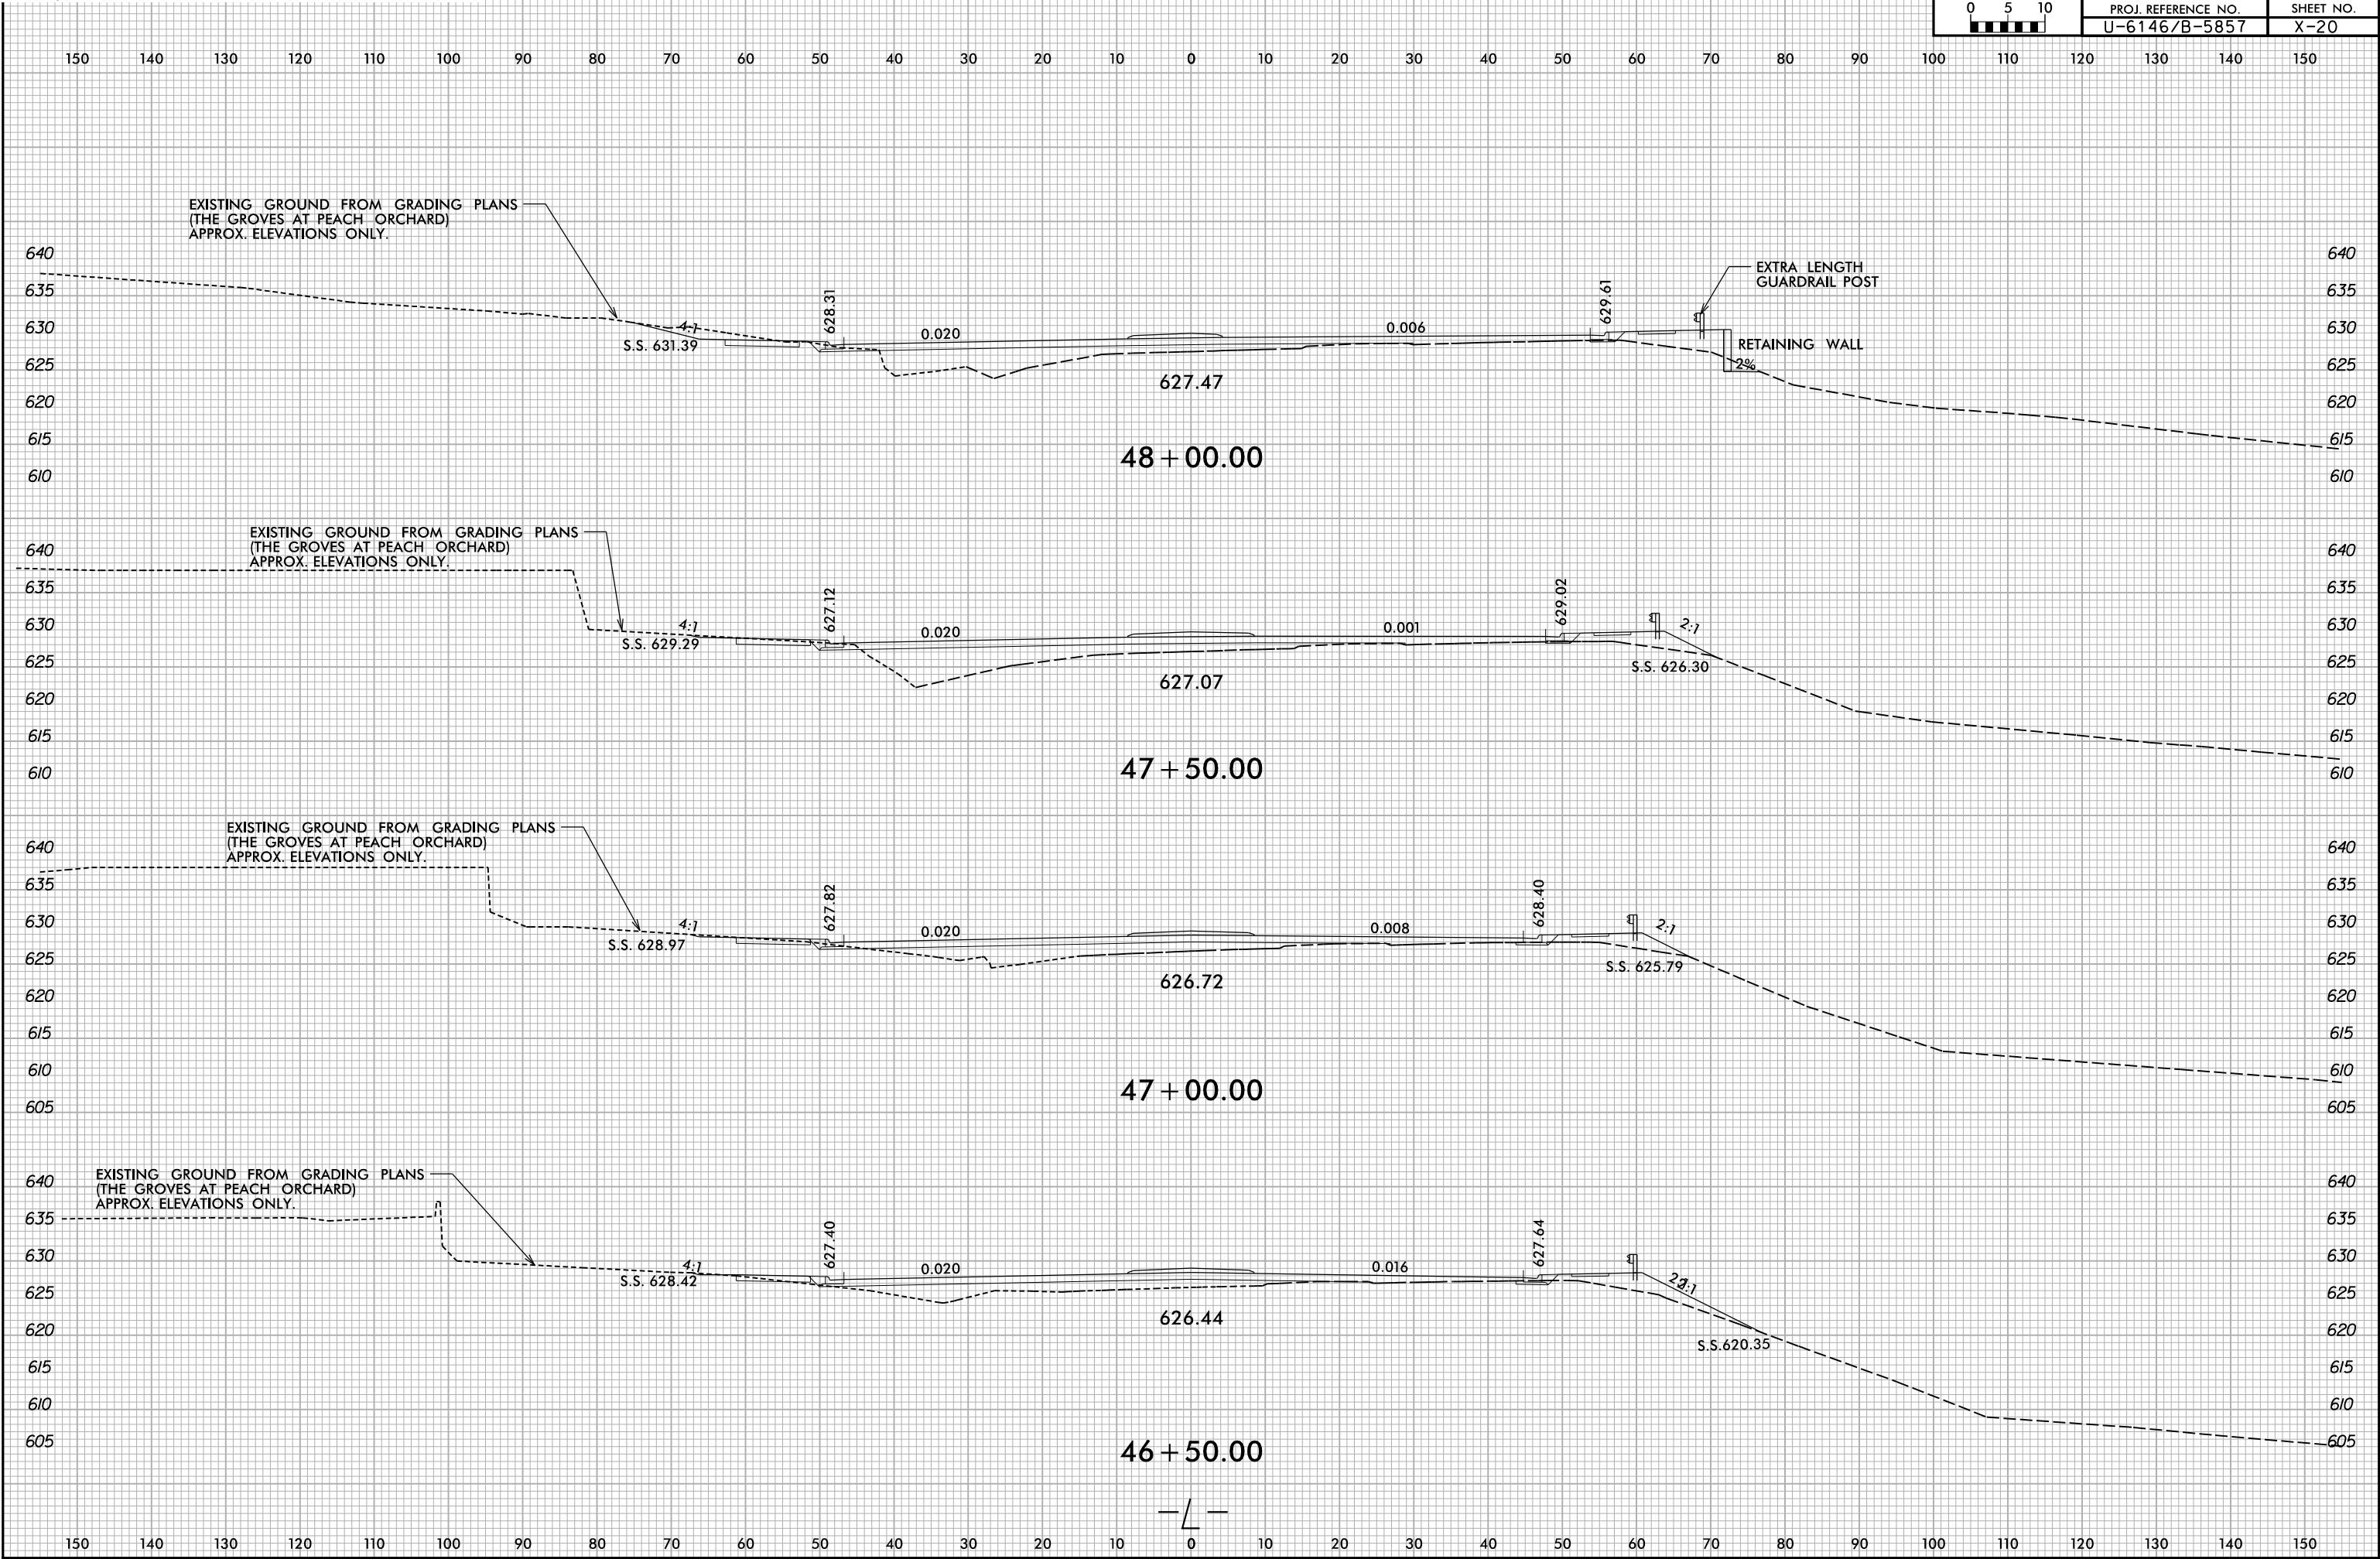


6/23/16

0510	PROJ. REFERENCE NO.	SHEET NO.
	U-6146/B-5857	X-21

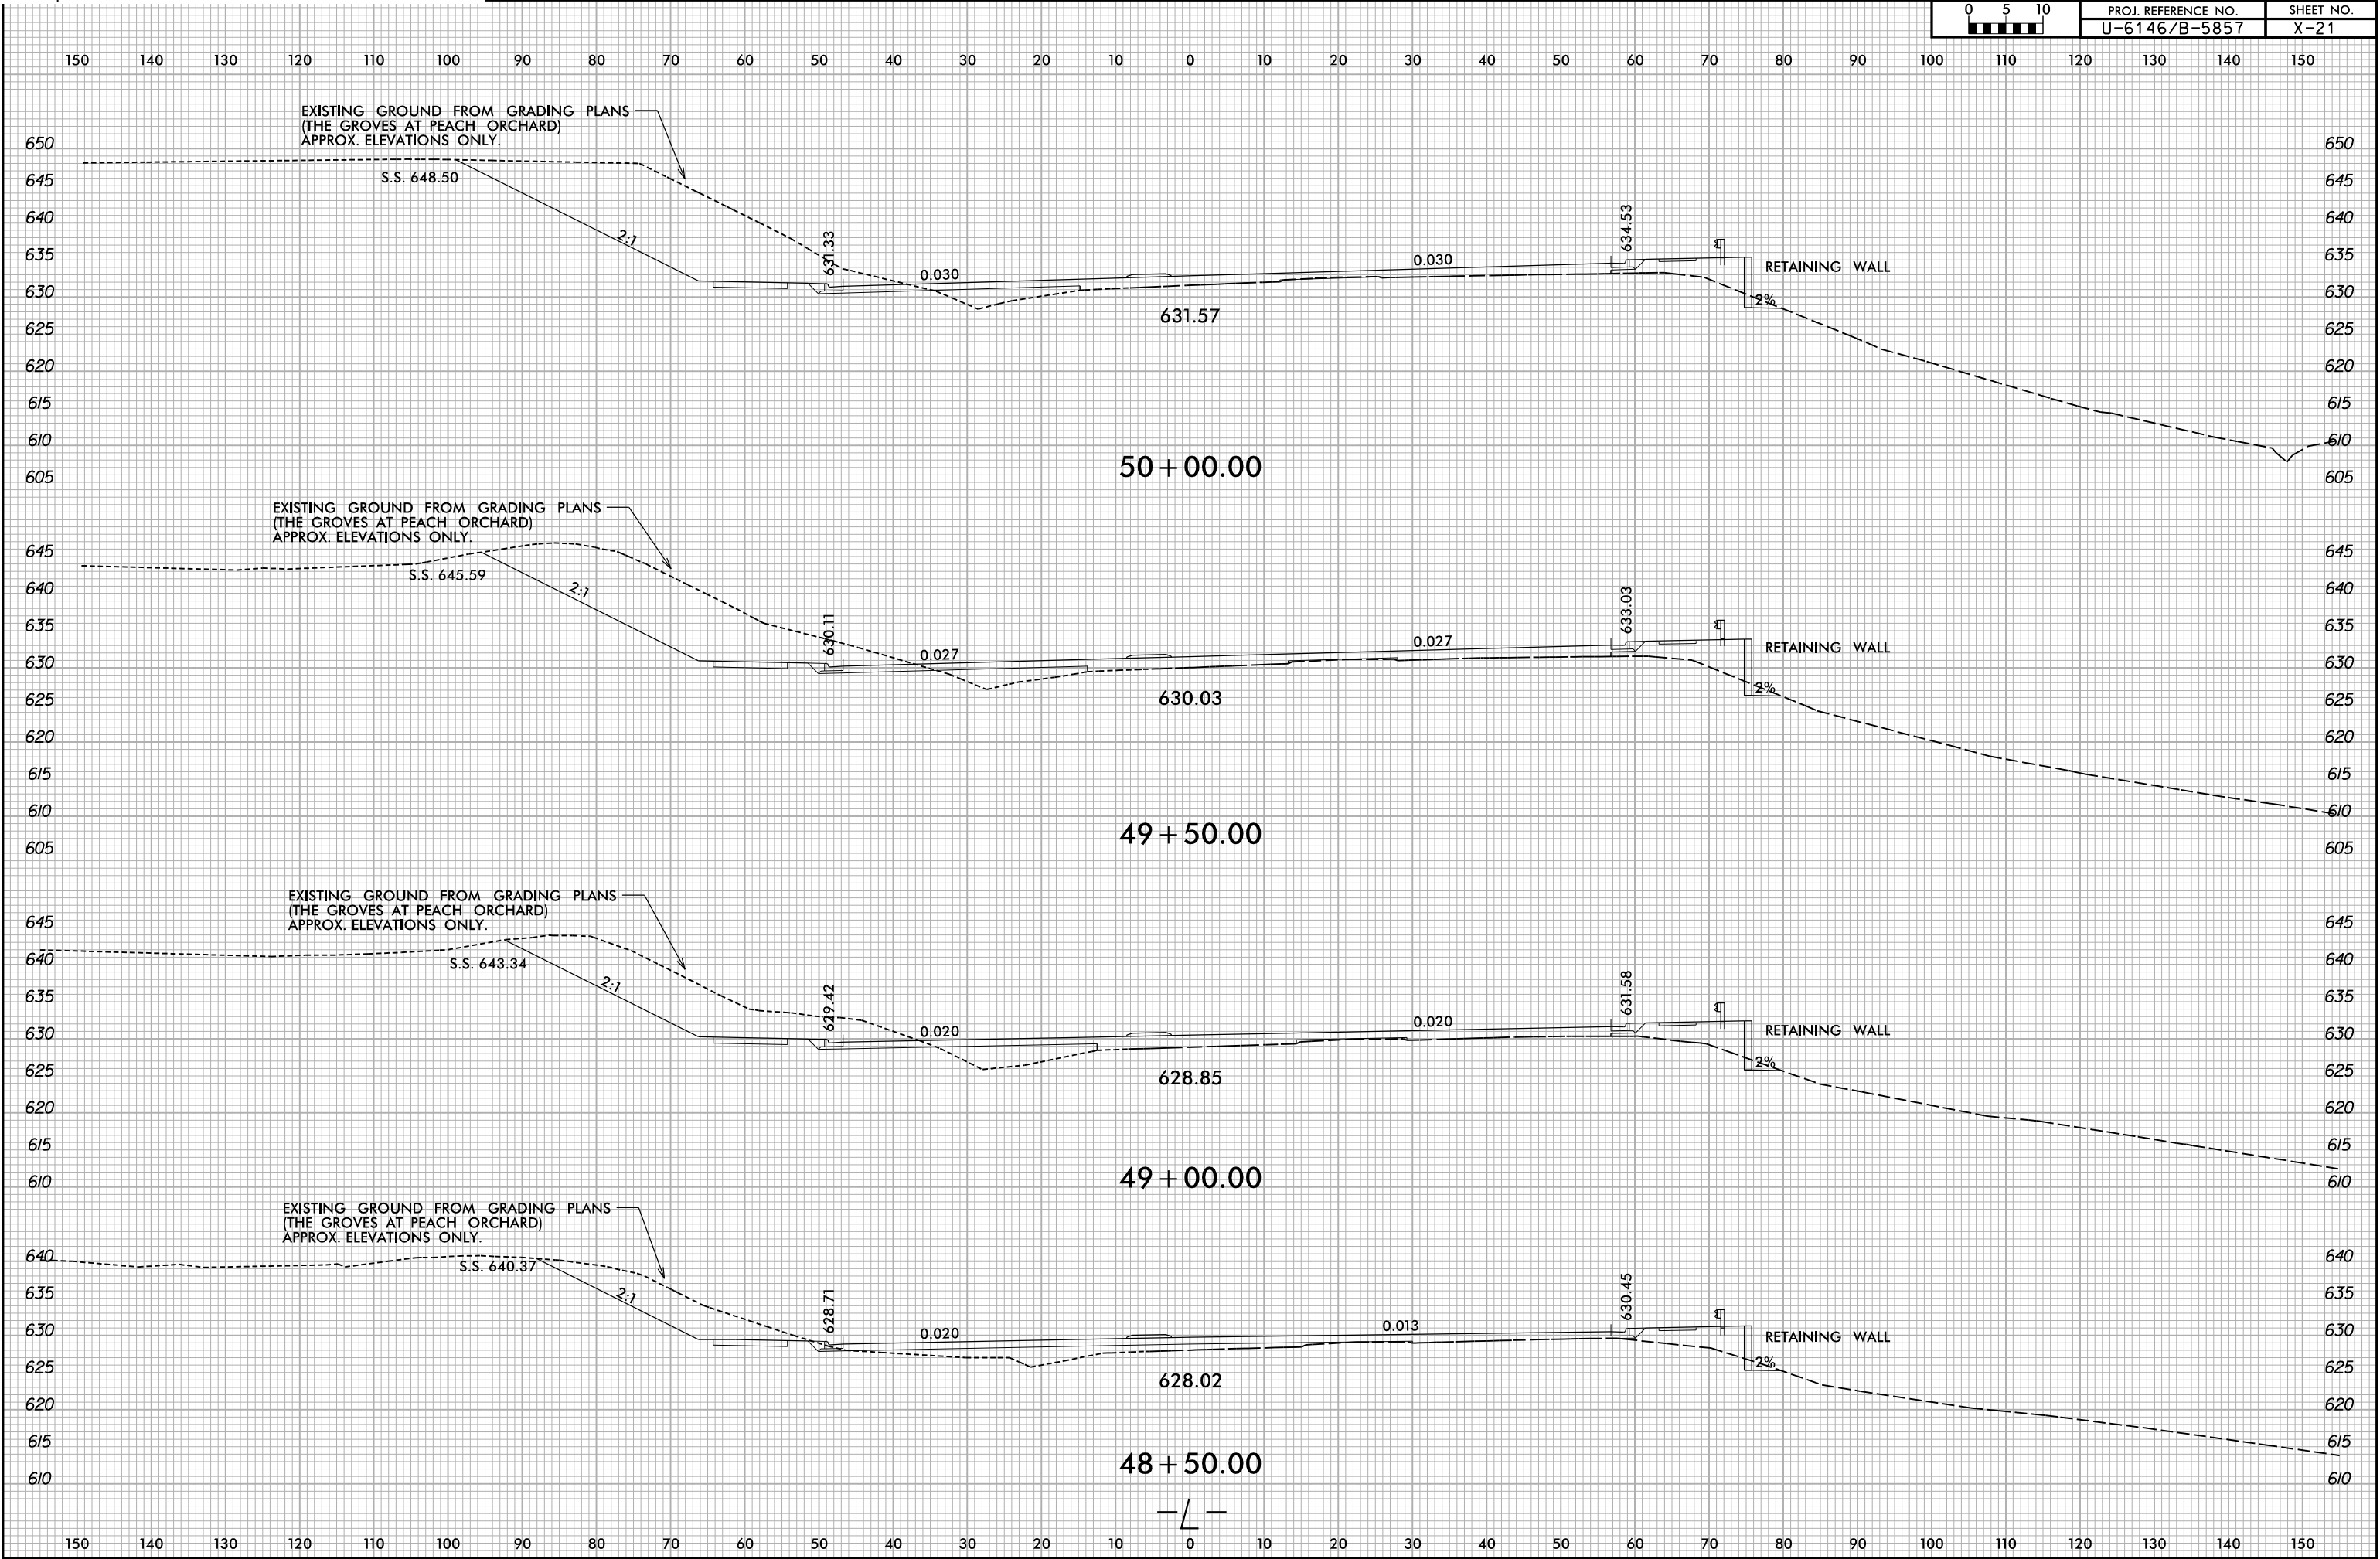


6/23/16

0510	PROJ. REFERENCE NO.	SHEET NO.
	U-6146/B-5857	X-22

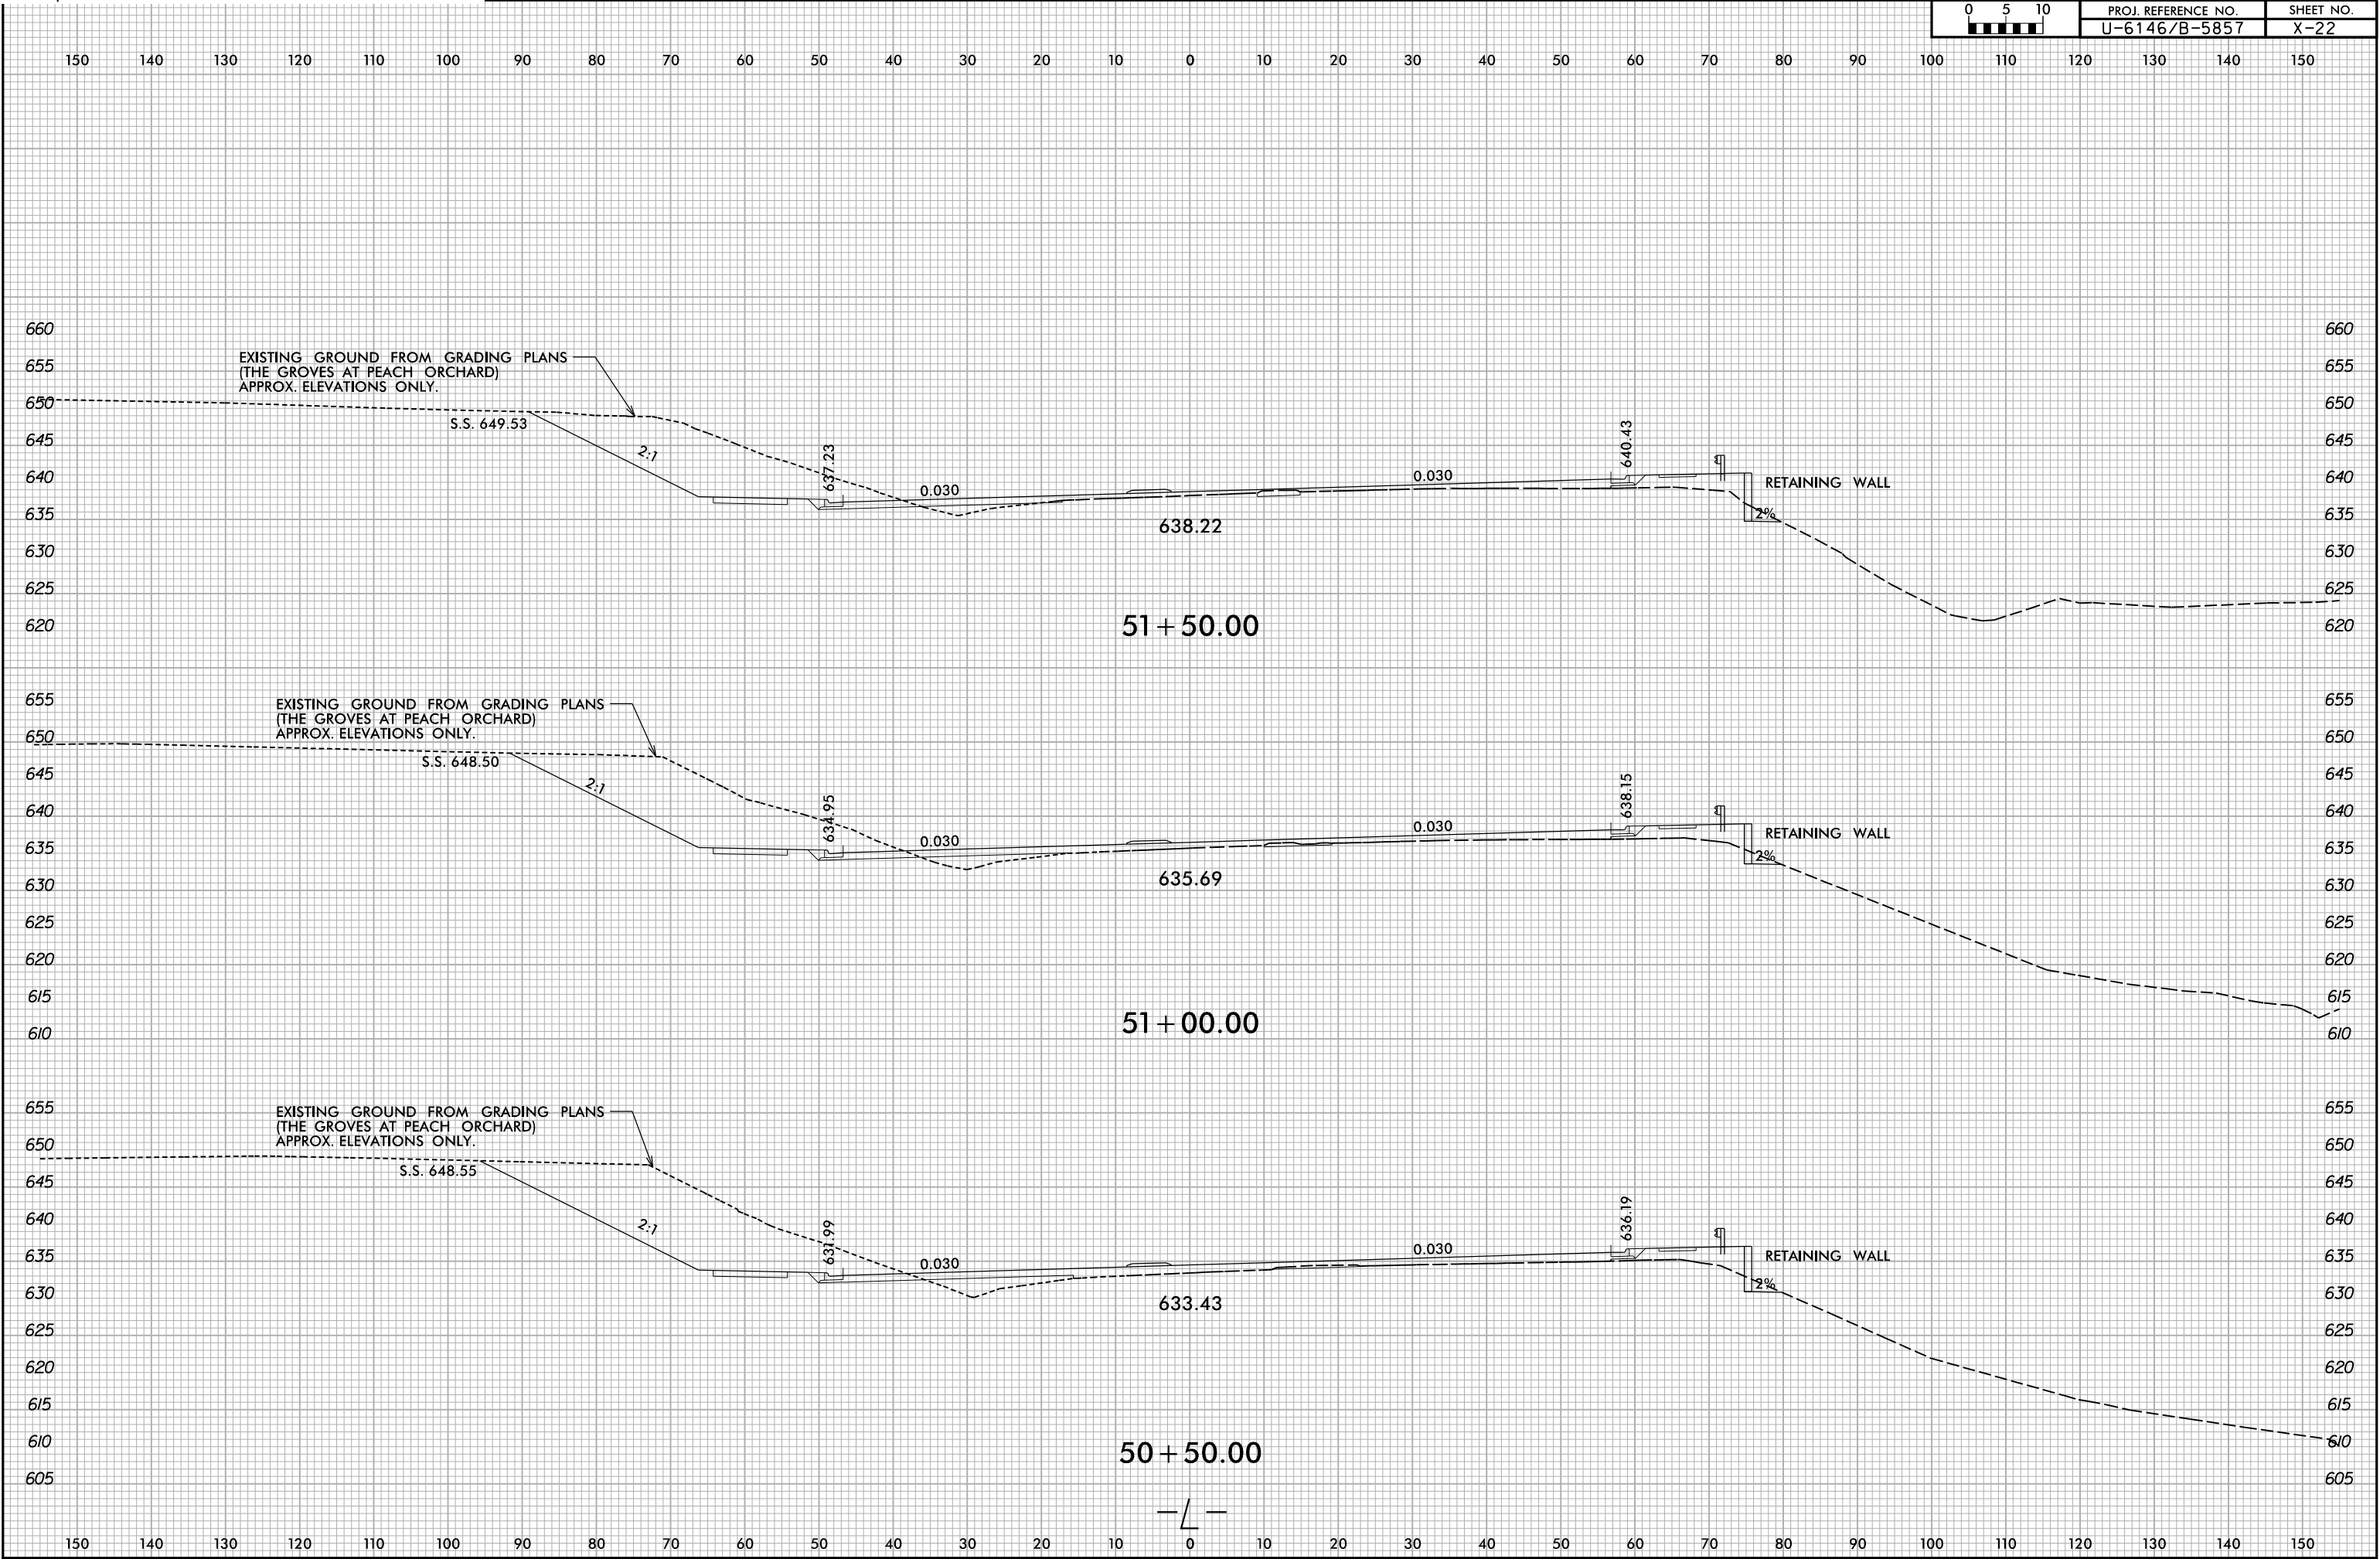

6/23/16

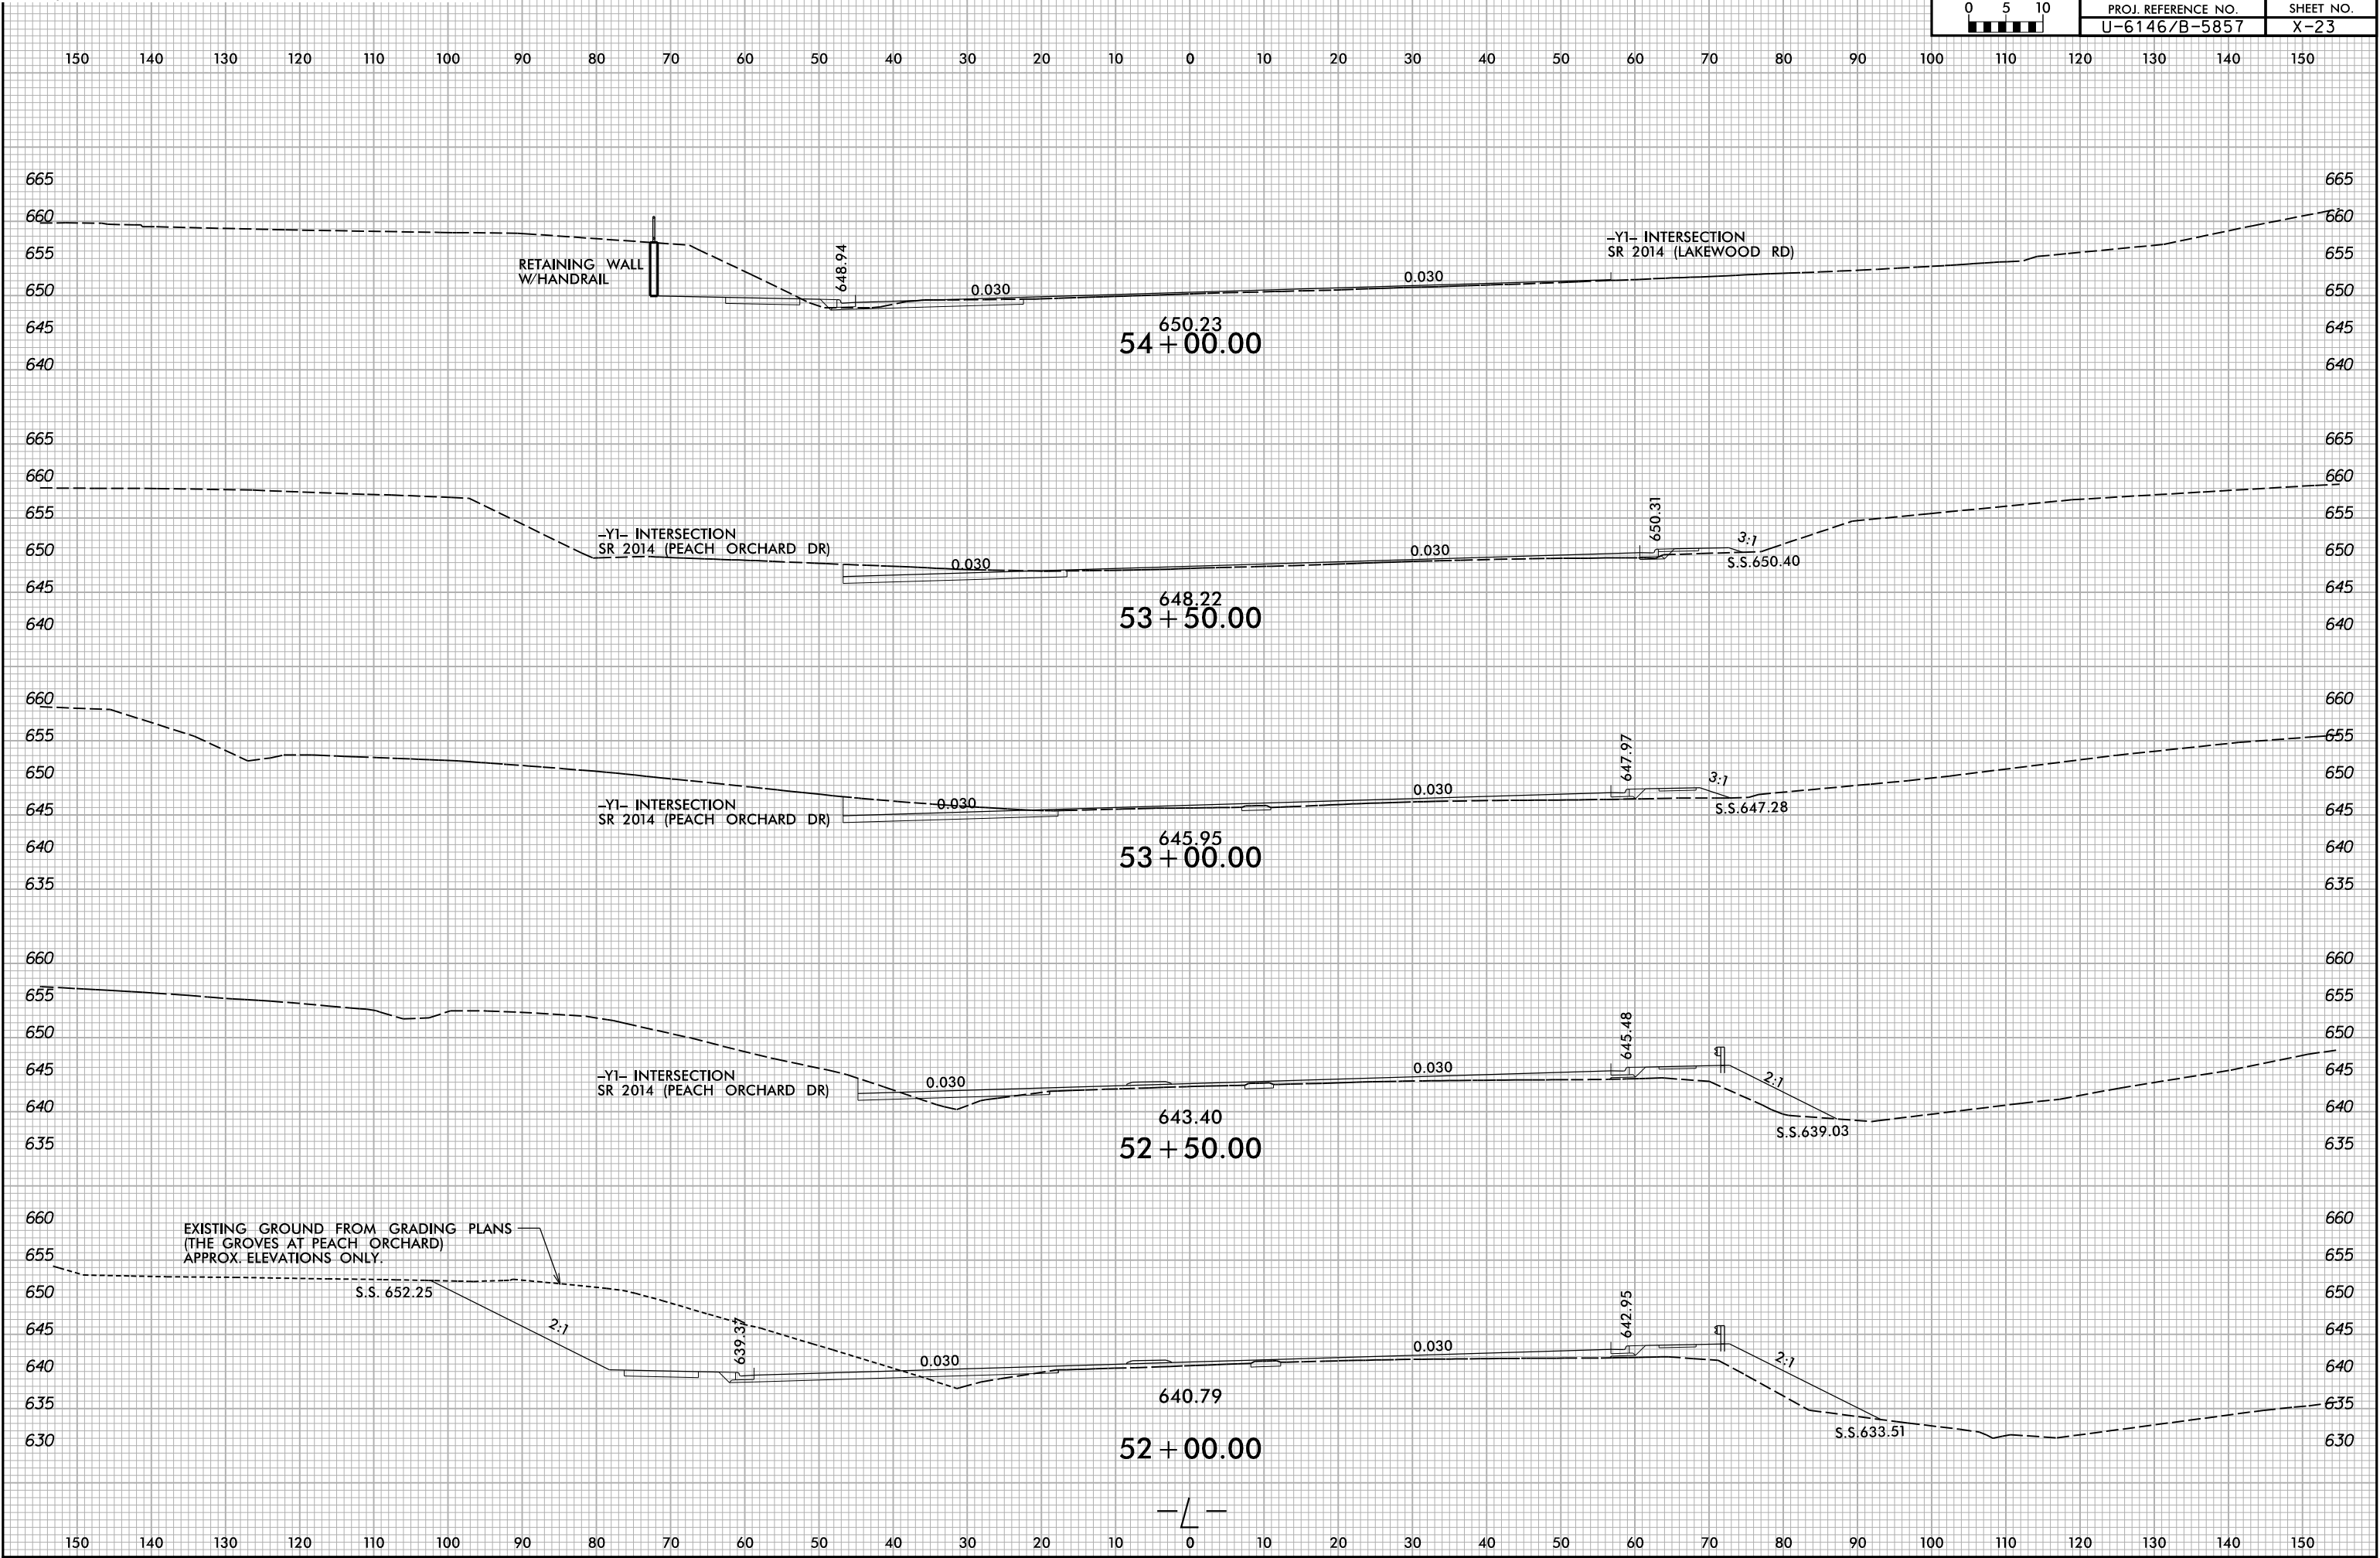


6/23/16



PROJ. REFERENCE NO.
U-6146/B-5857


SHEET NO.
X-24

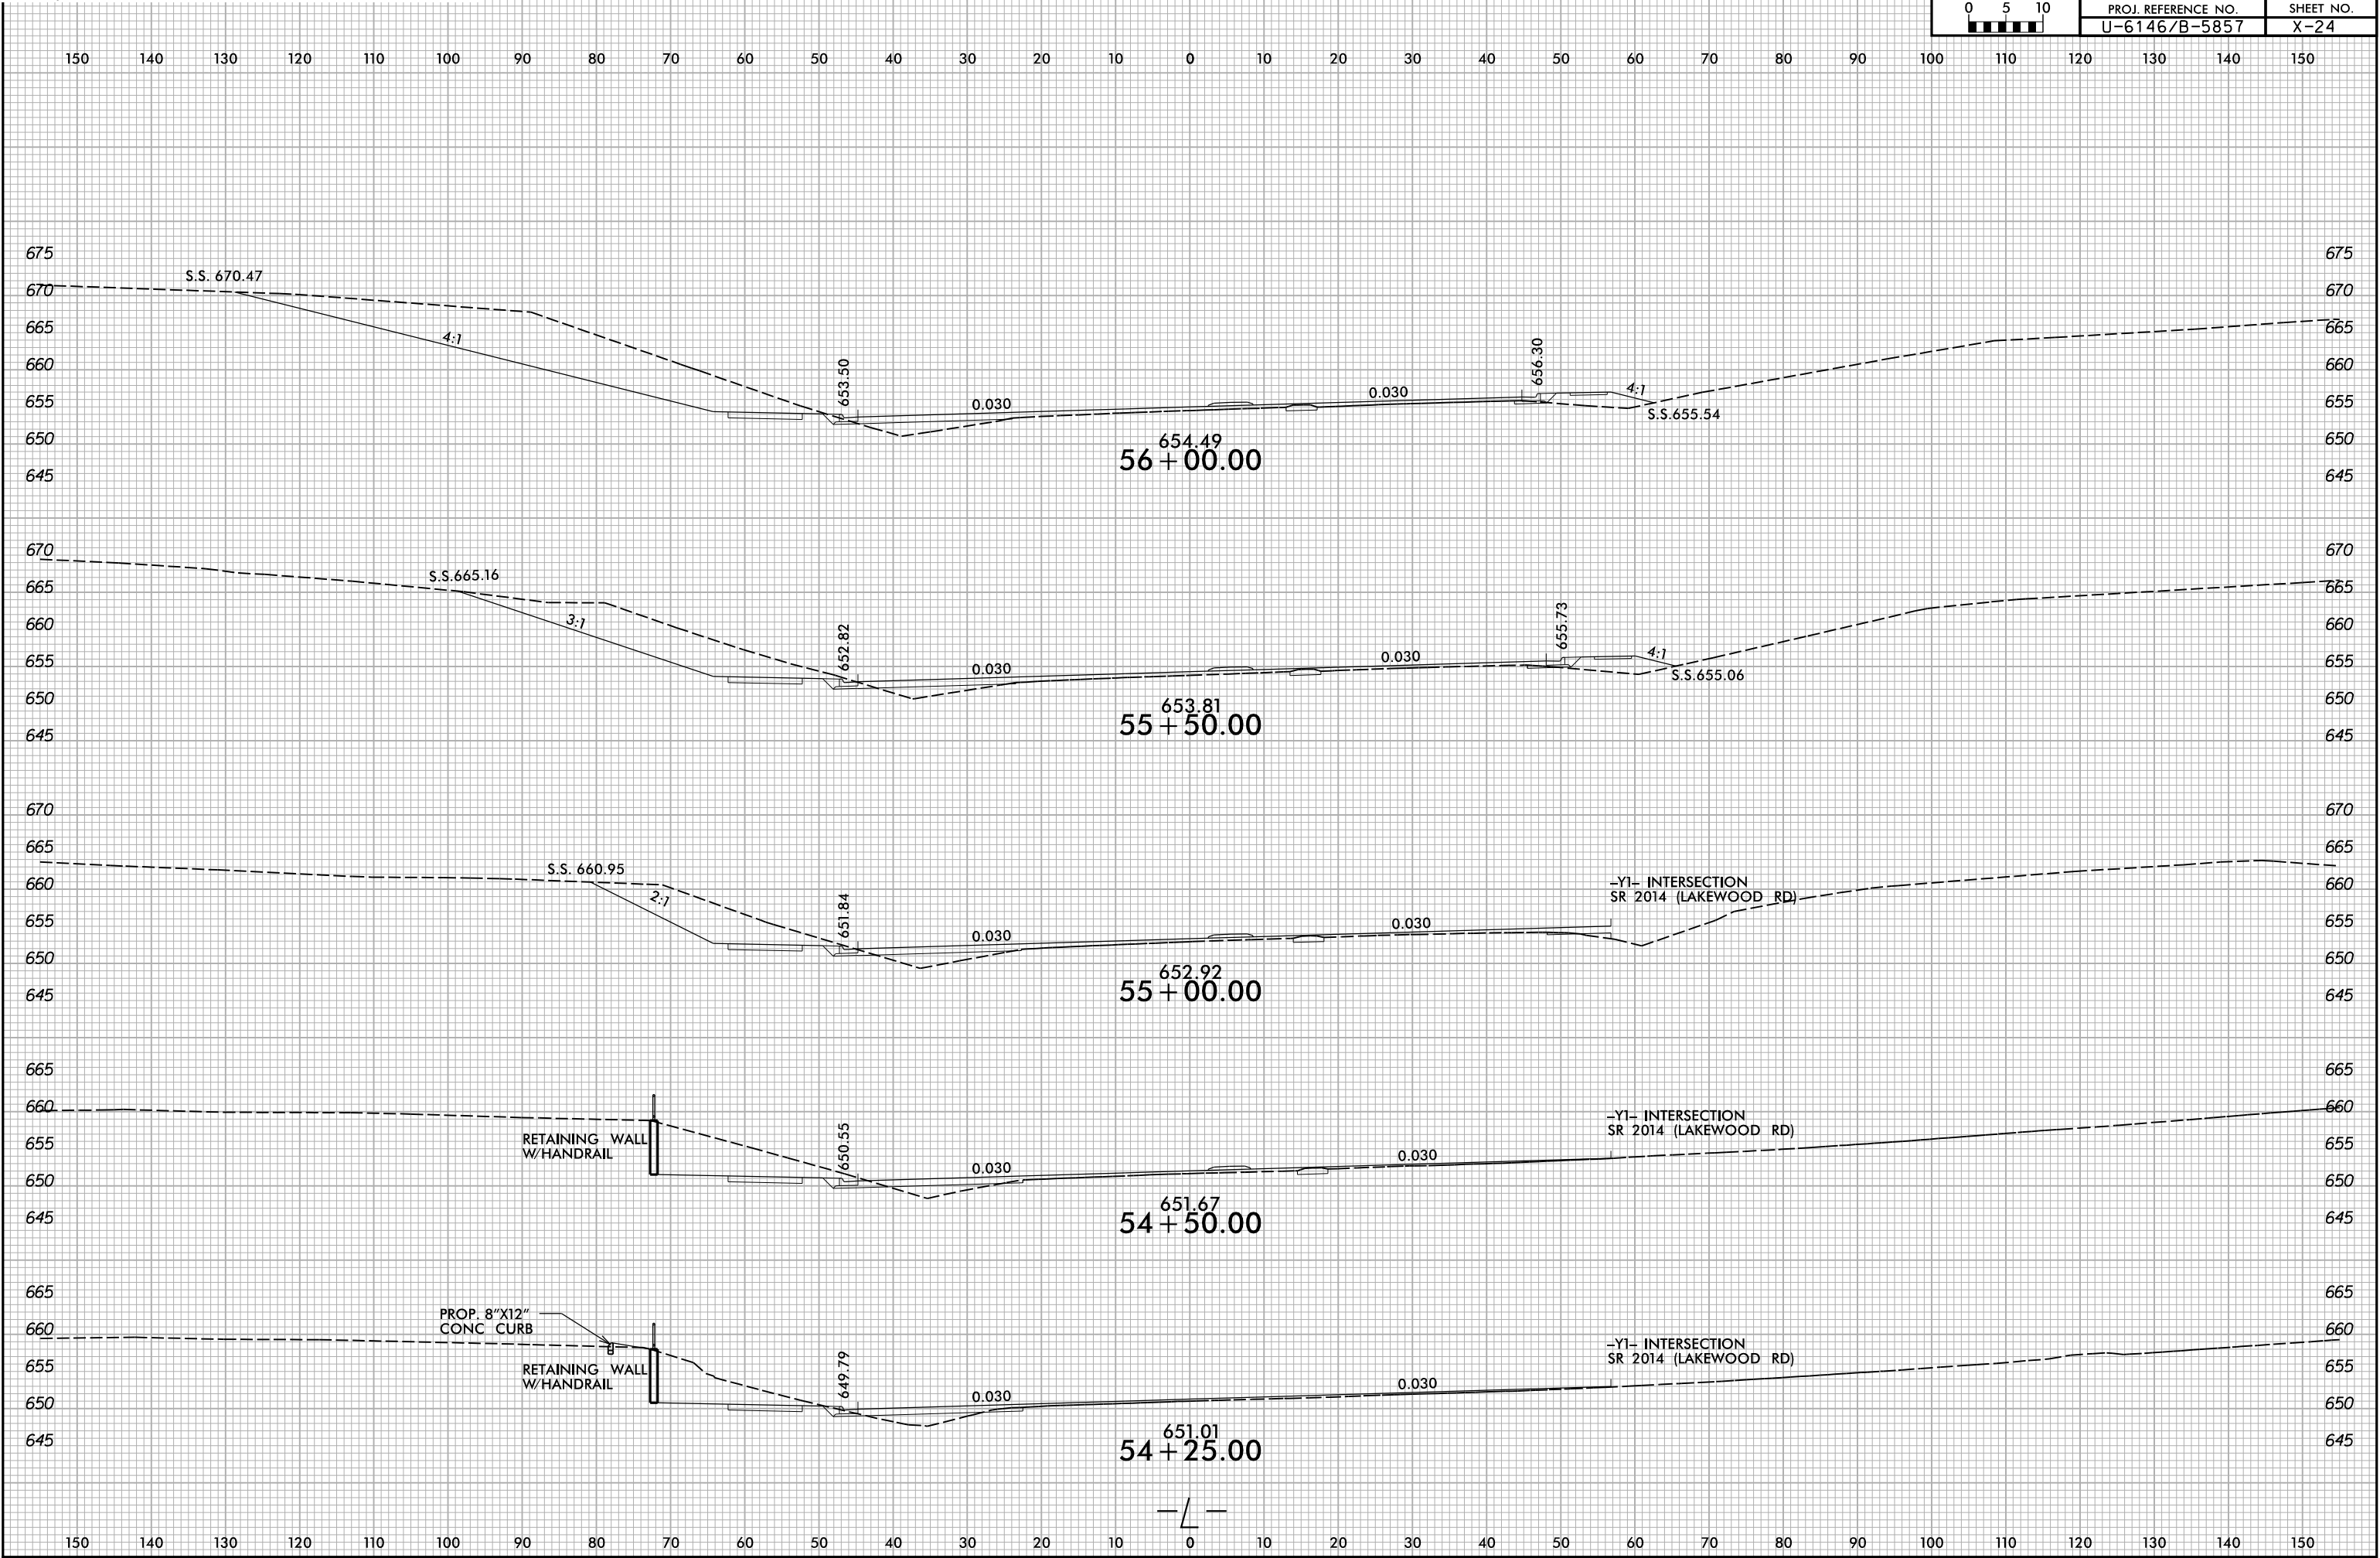

8/6/2025
X:\NCD001\B-5857 Cramer-ton\Roadway\XSC\U-6146.Rdj...xp1...dgn
User:smelvin

6/23/16

05	PROJ. REFERENCE NO.	SHEET NO.
	U-6146/B-5857	X-25

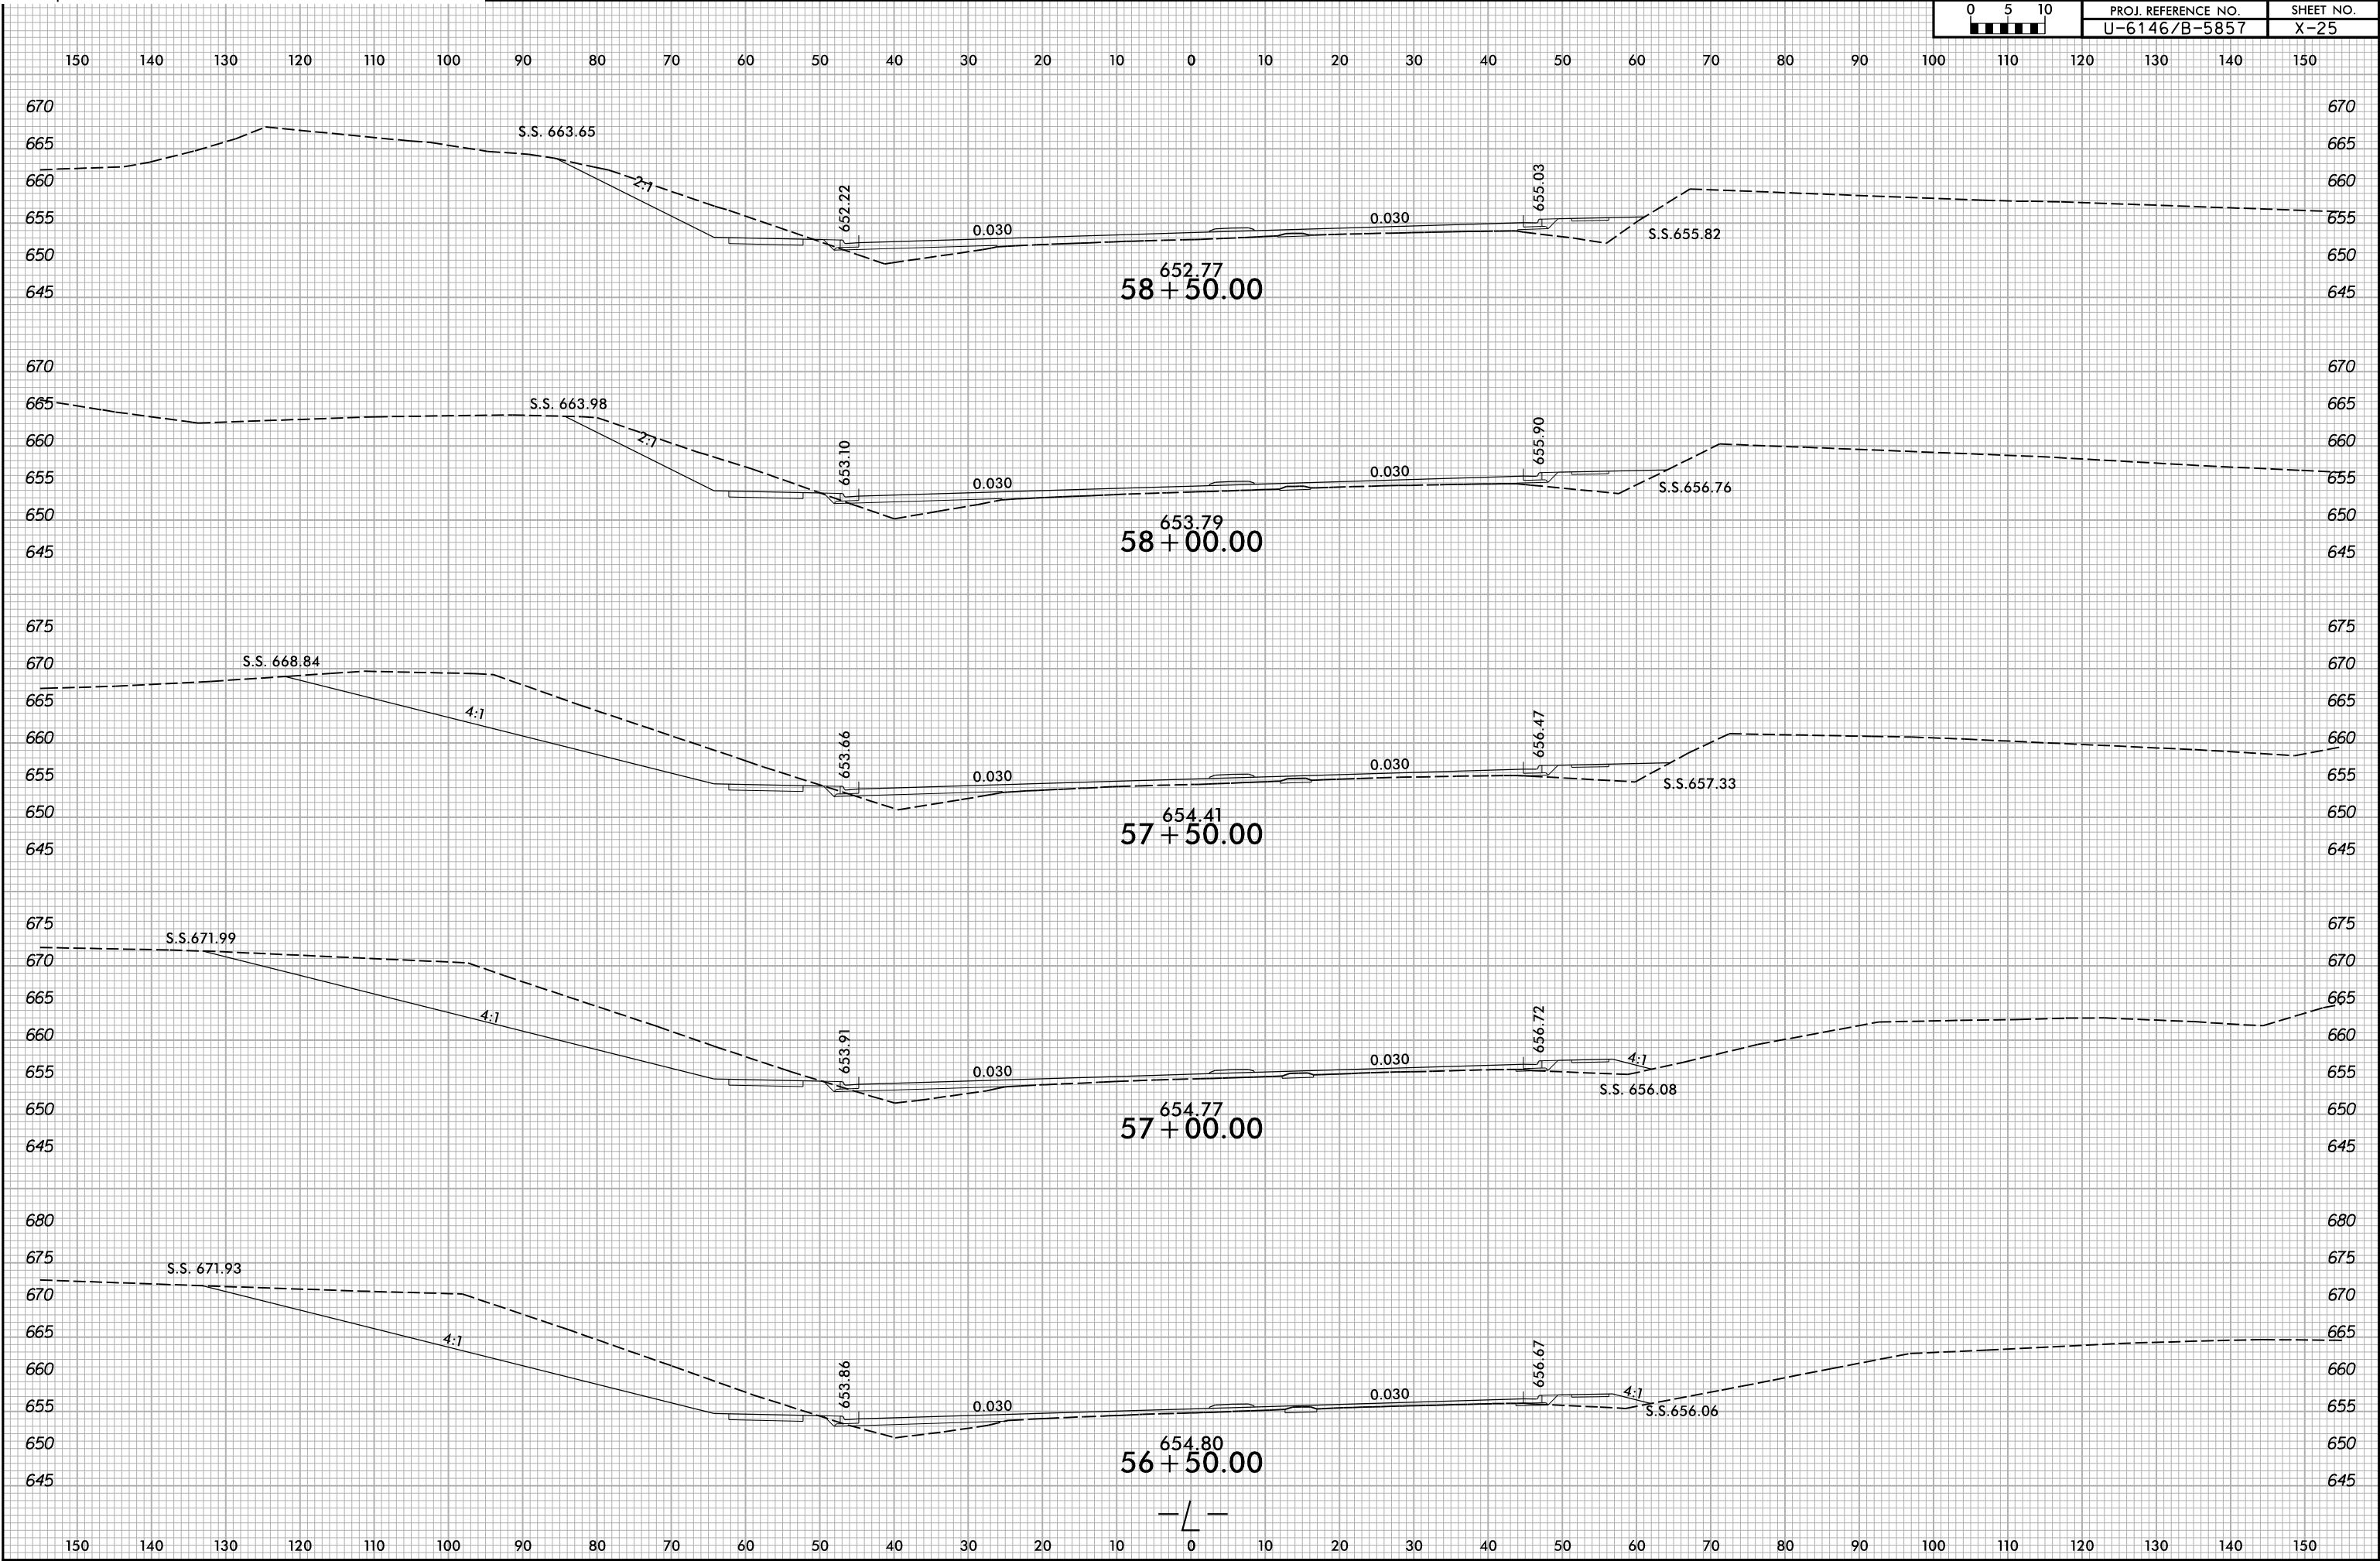


6/23/16



PROJ. REFERENCE NO.
U-6146/B-5857

SHEET NO.
X-26

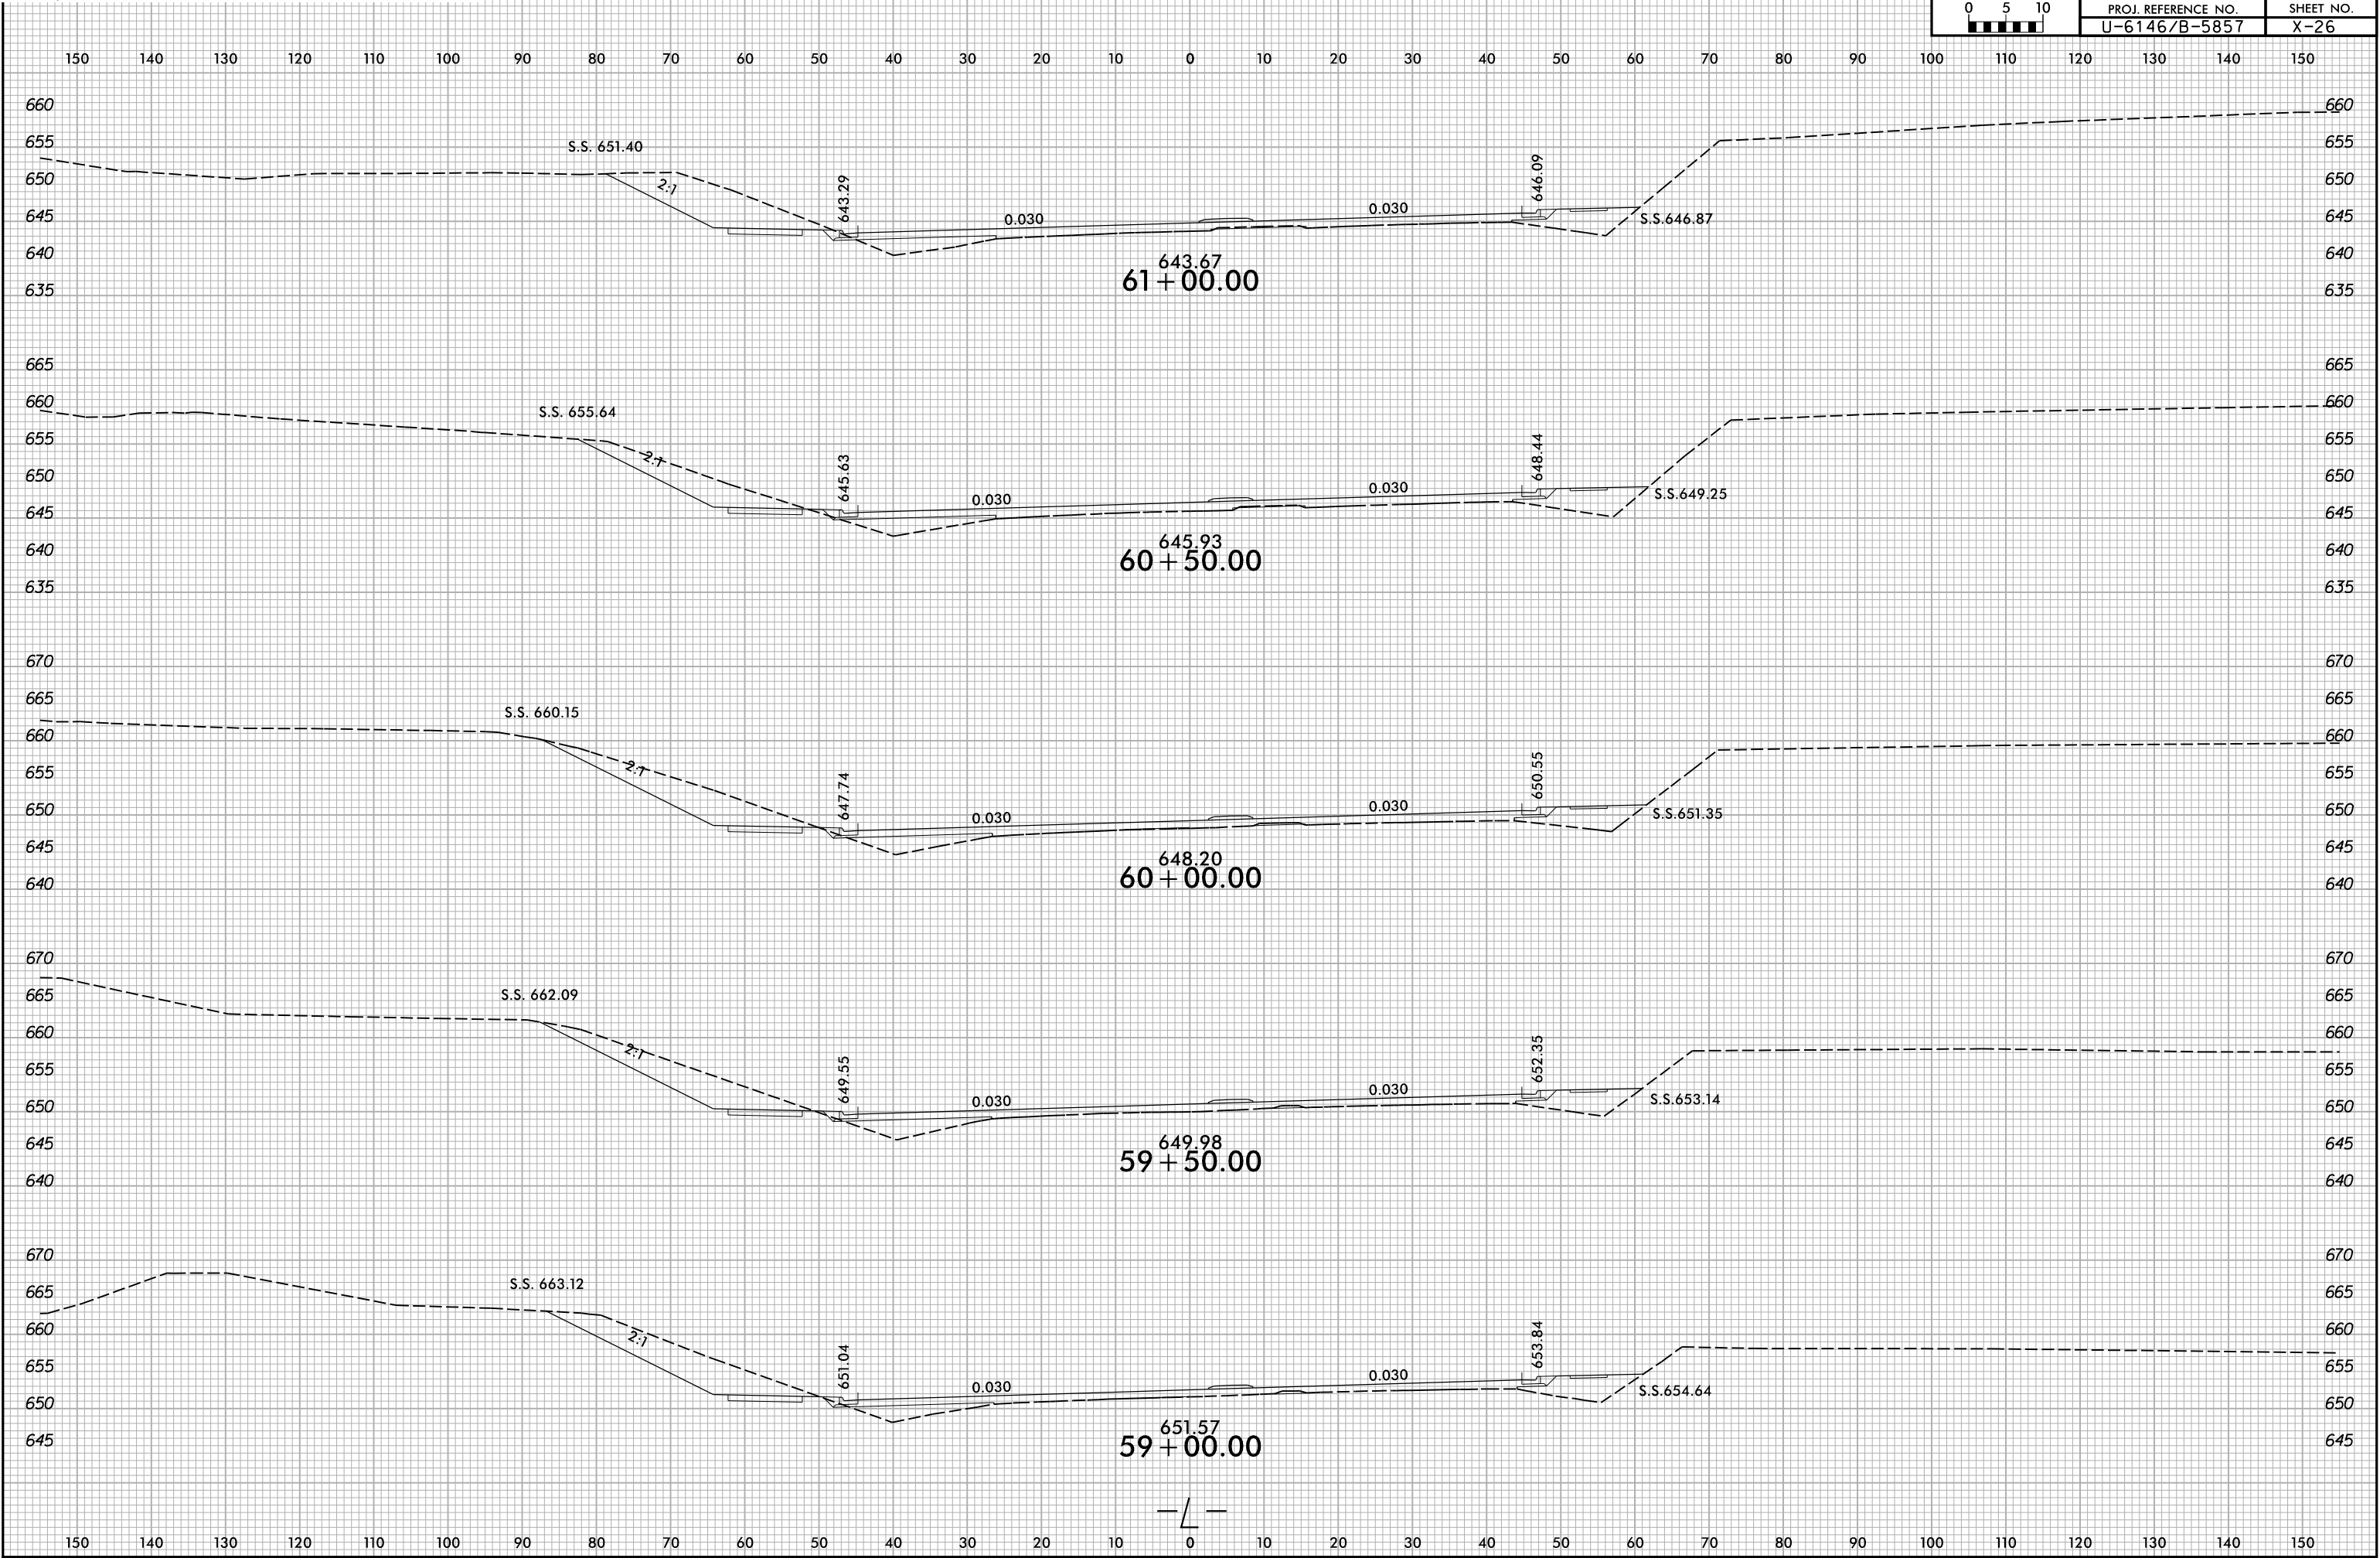


6/23/16



PROJ. REFERENCE NO.
U-6146/B-5857

SHEET NO.
X-27

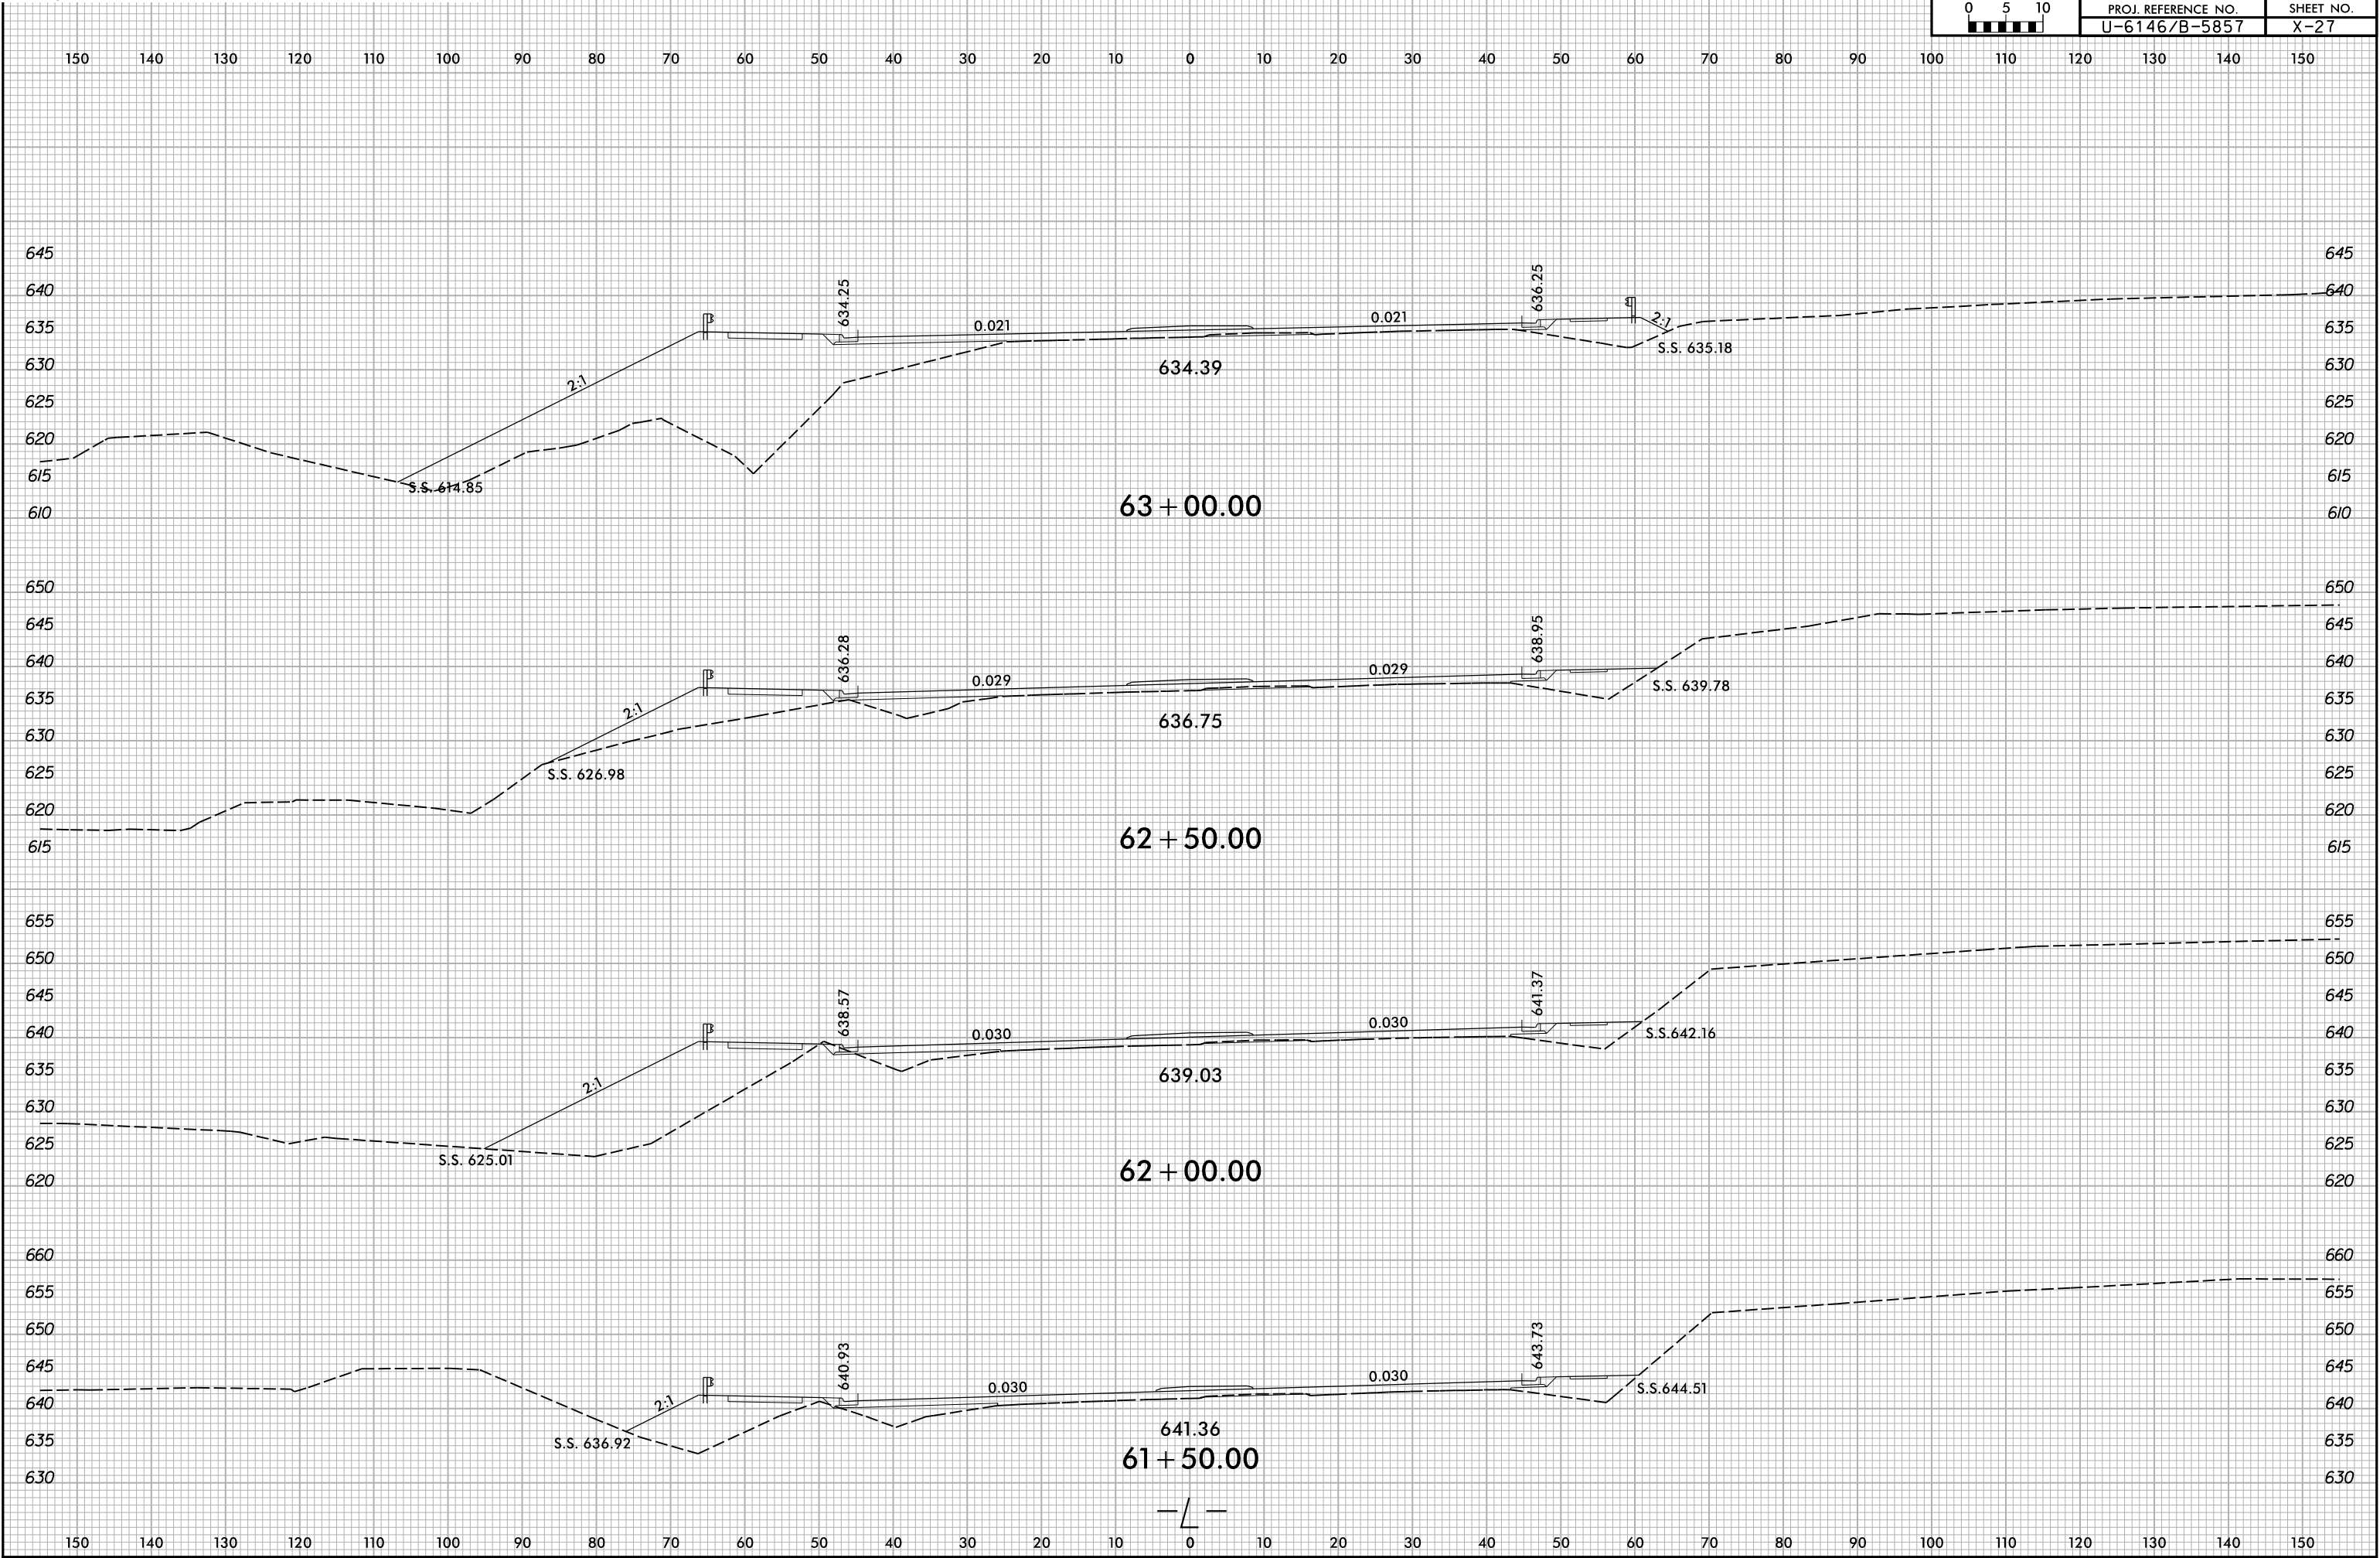


8/6/2025
X:\N0001\B-5857-Cramer-ton\Roadway\XSC\U-6146_Rdwy_L.L.dgn
User:smelvin

6/23/16



PROJ. REFERENCE NO.
U-6146/B-5857

SHEET NO.
X-28

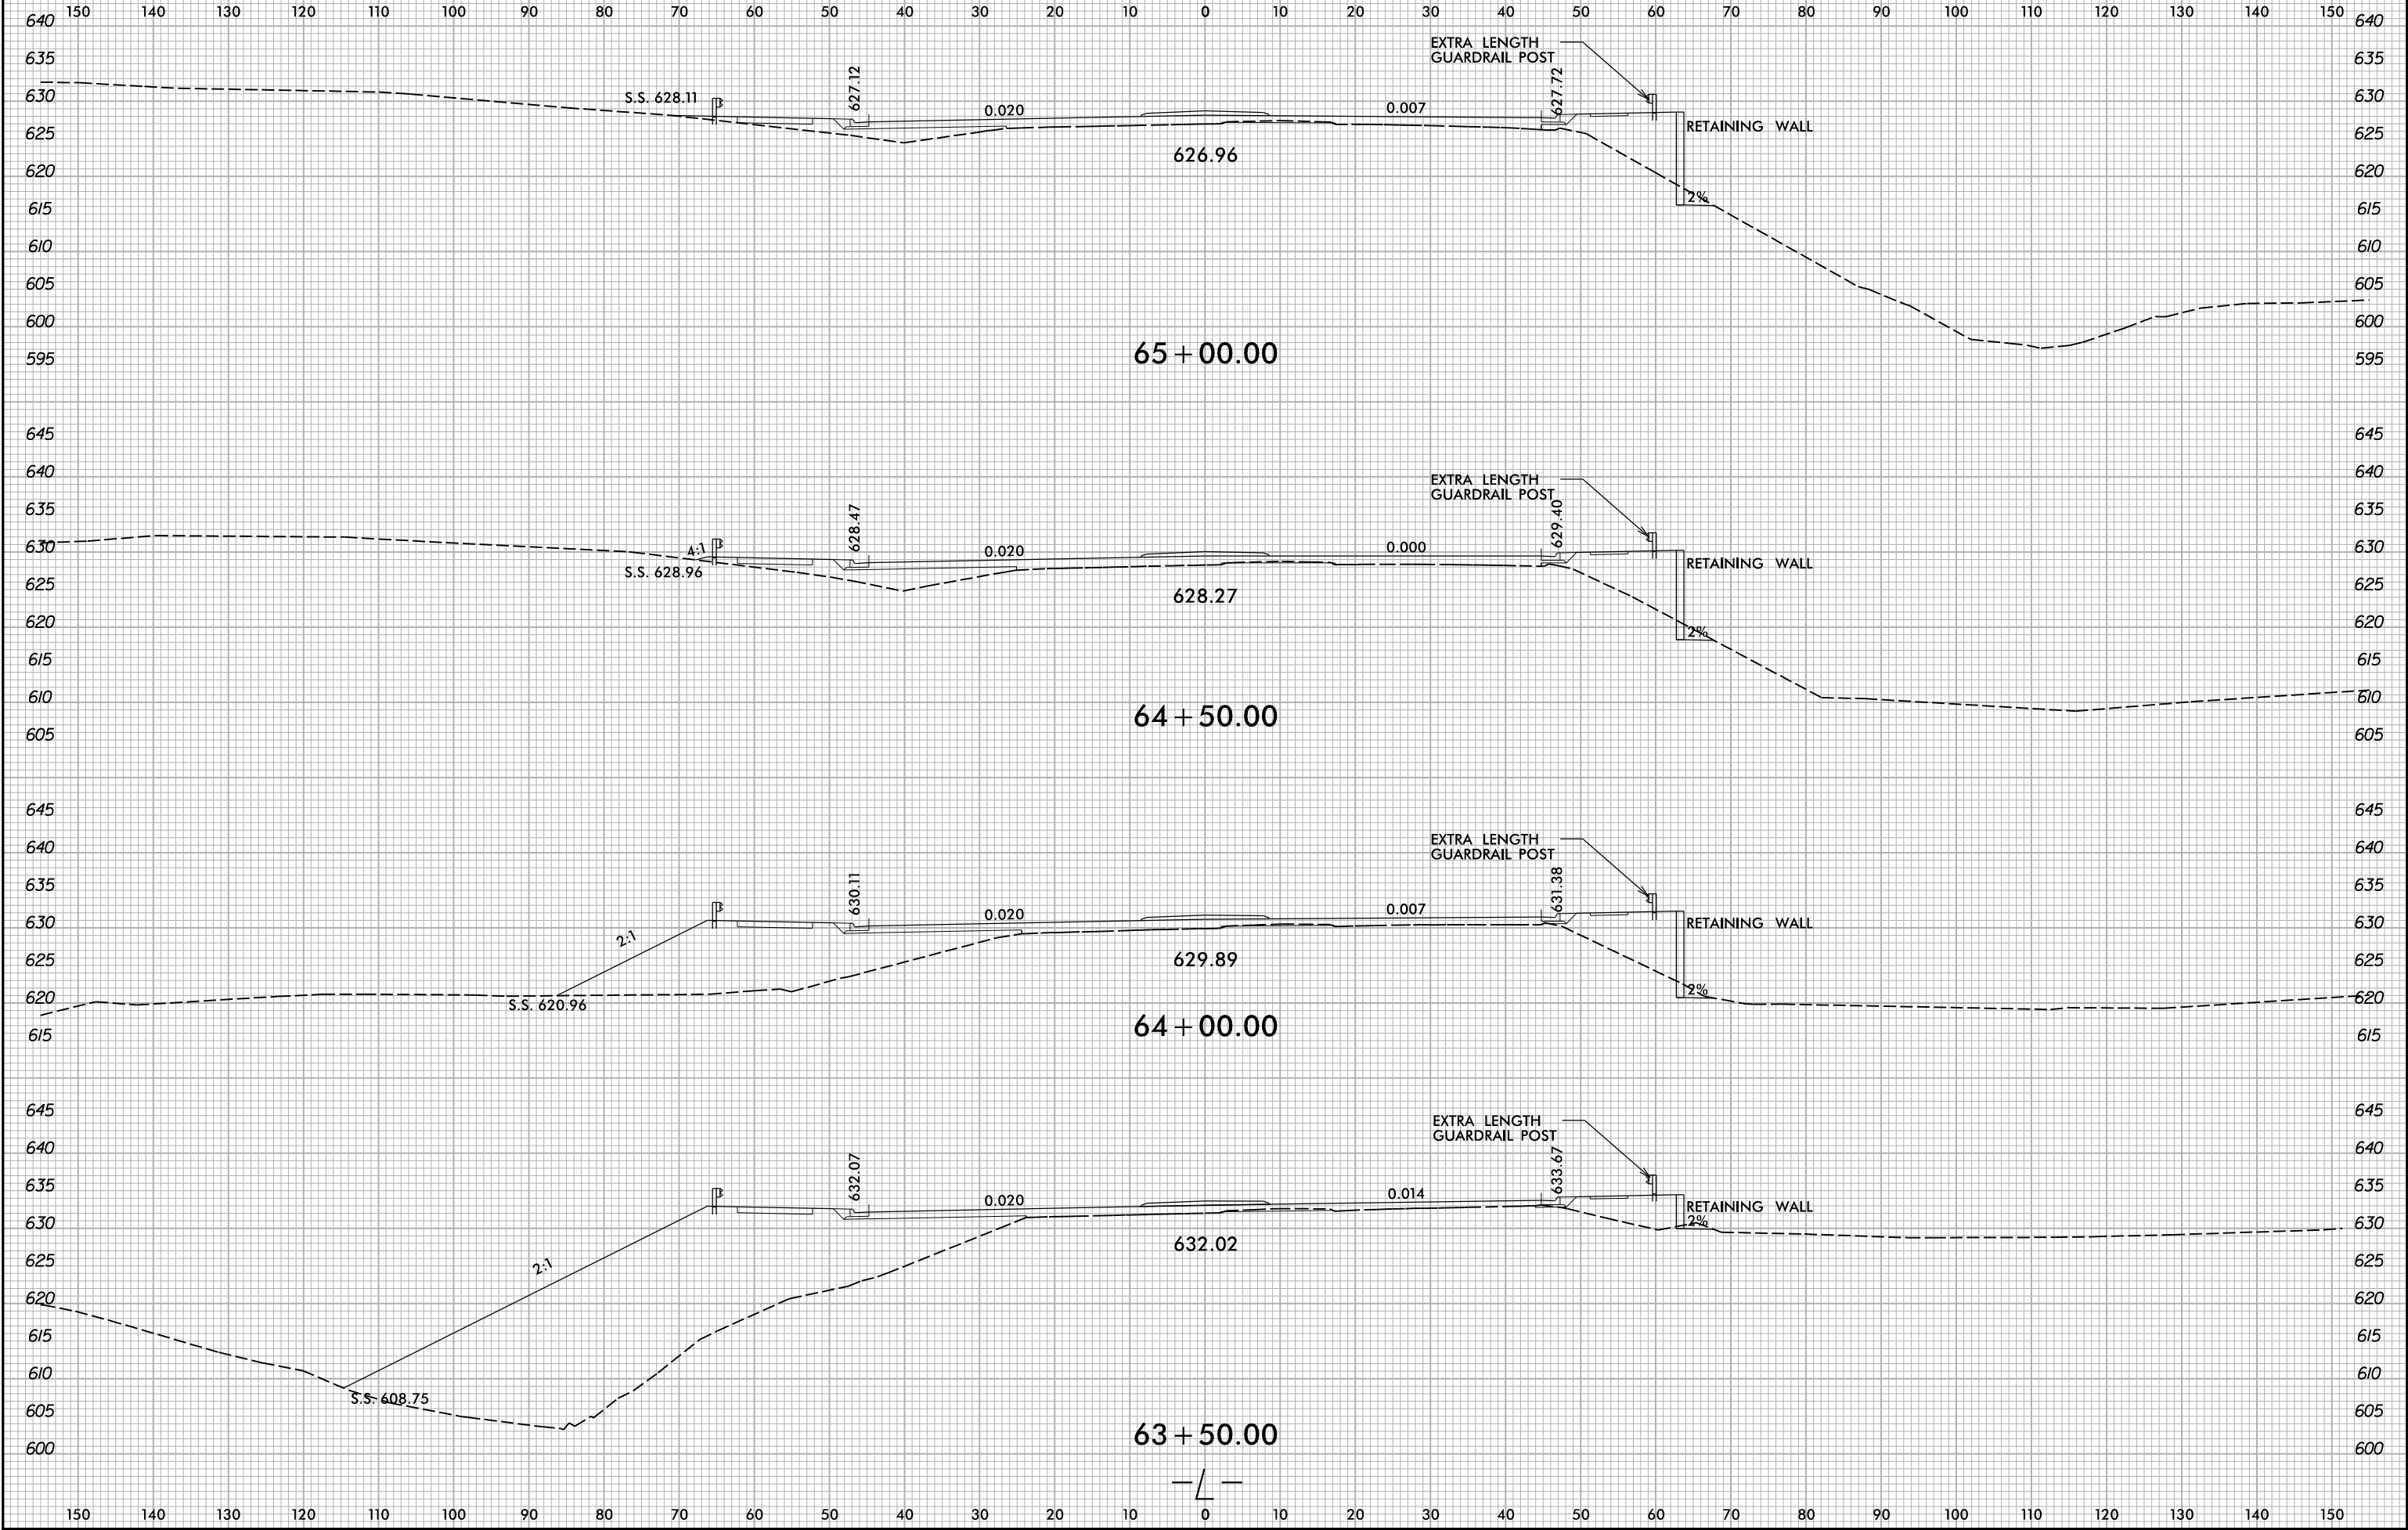


6/23/16



PROJ. REFERENCE NO.
U-6146/B-5857

SHEET NO.
X-29

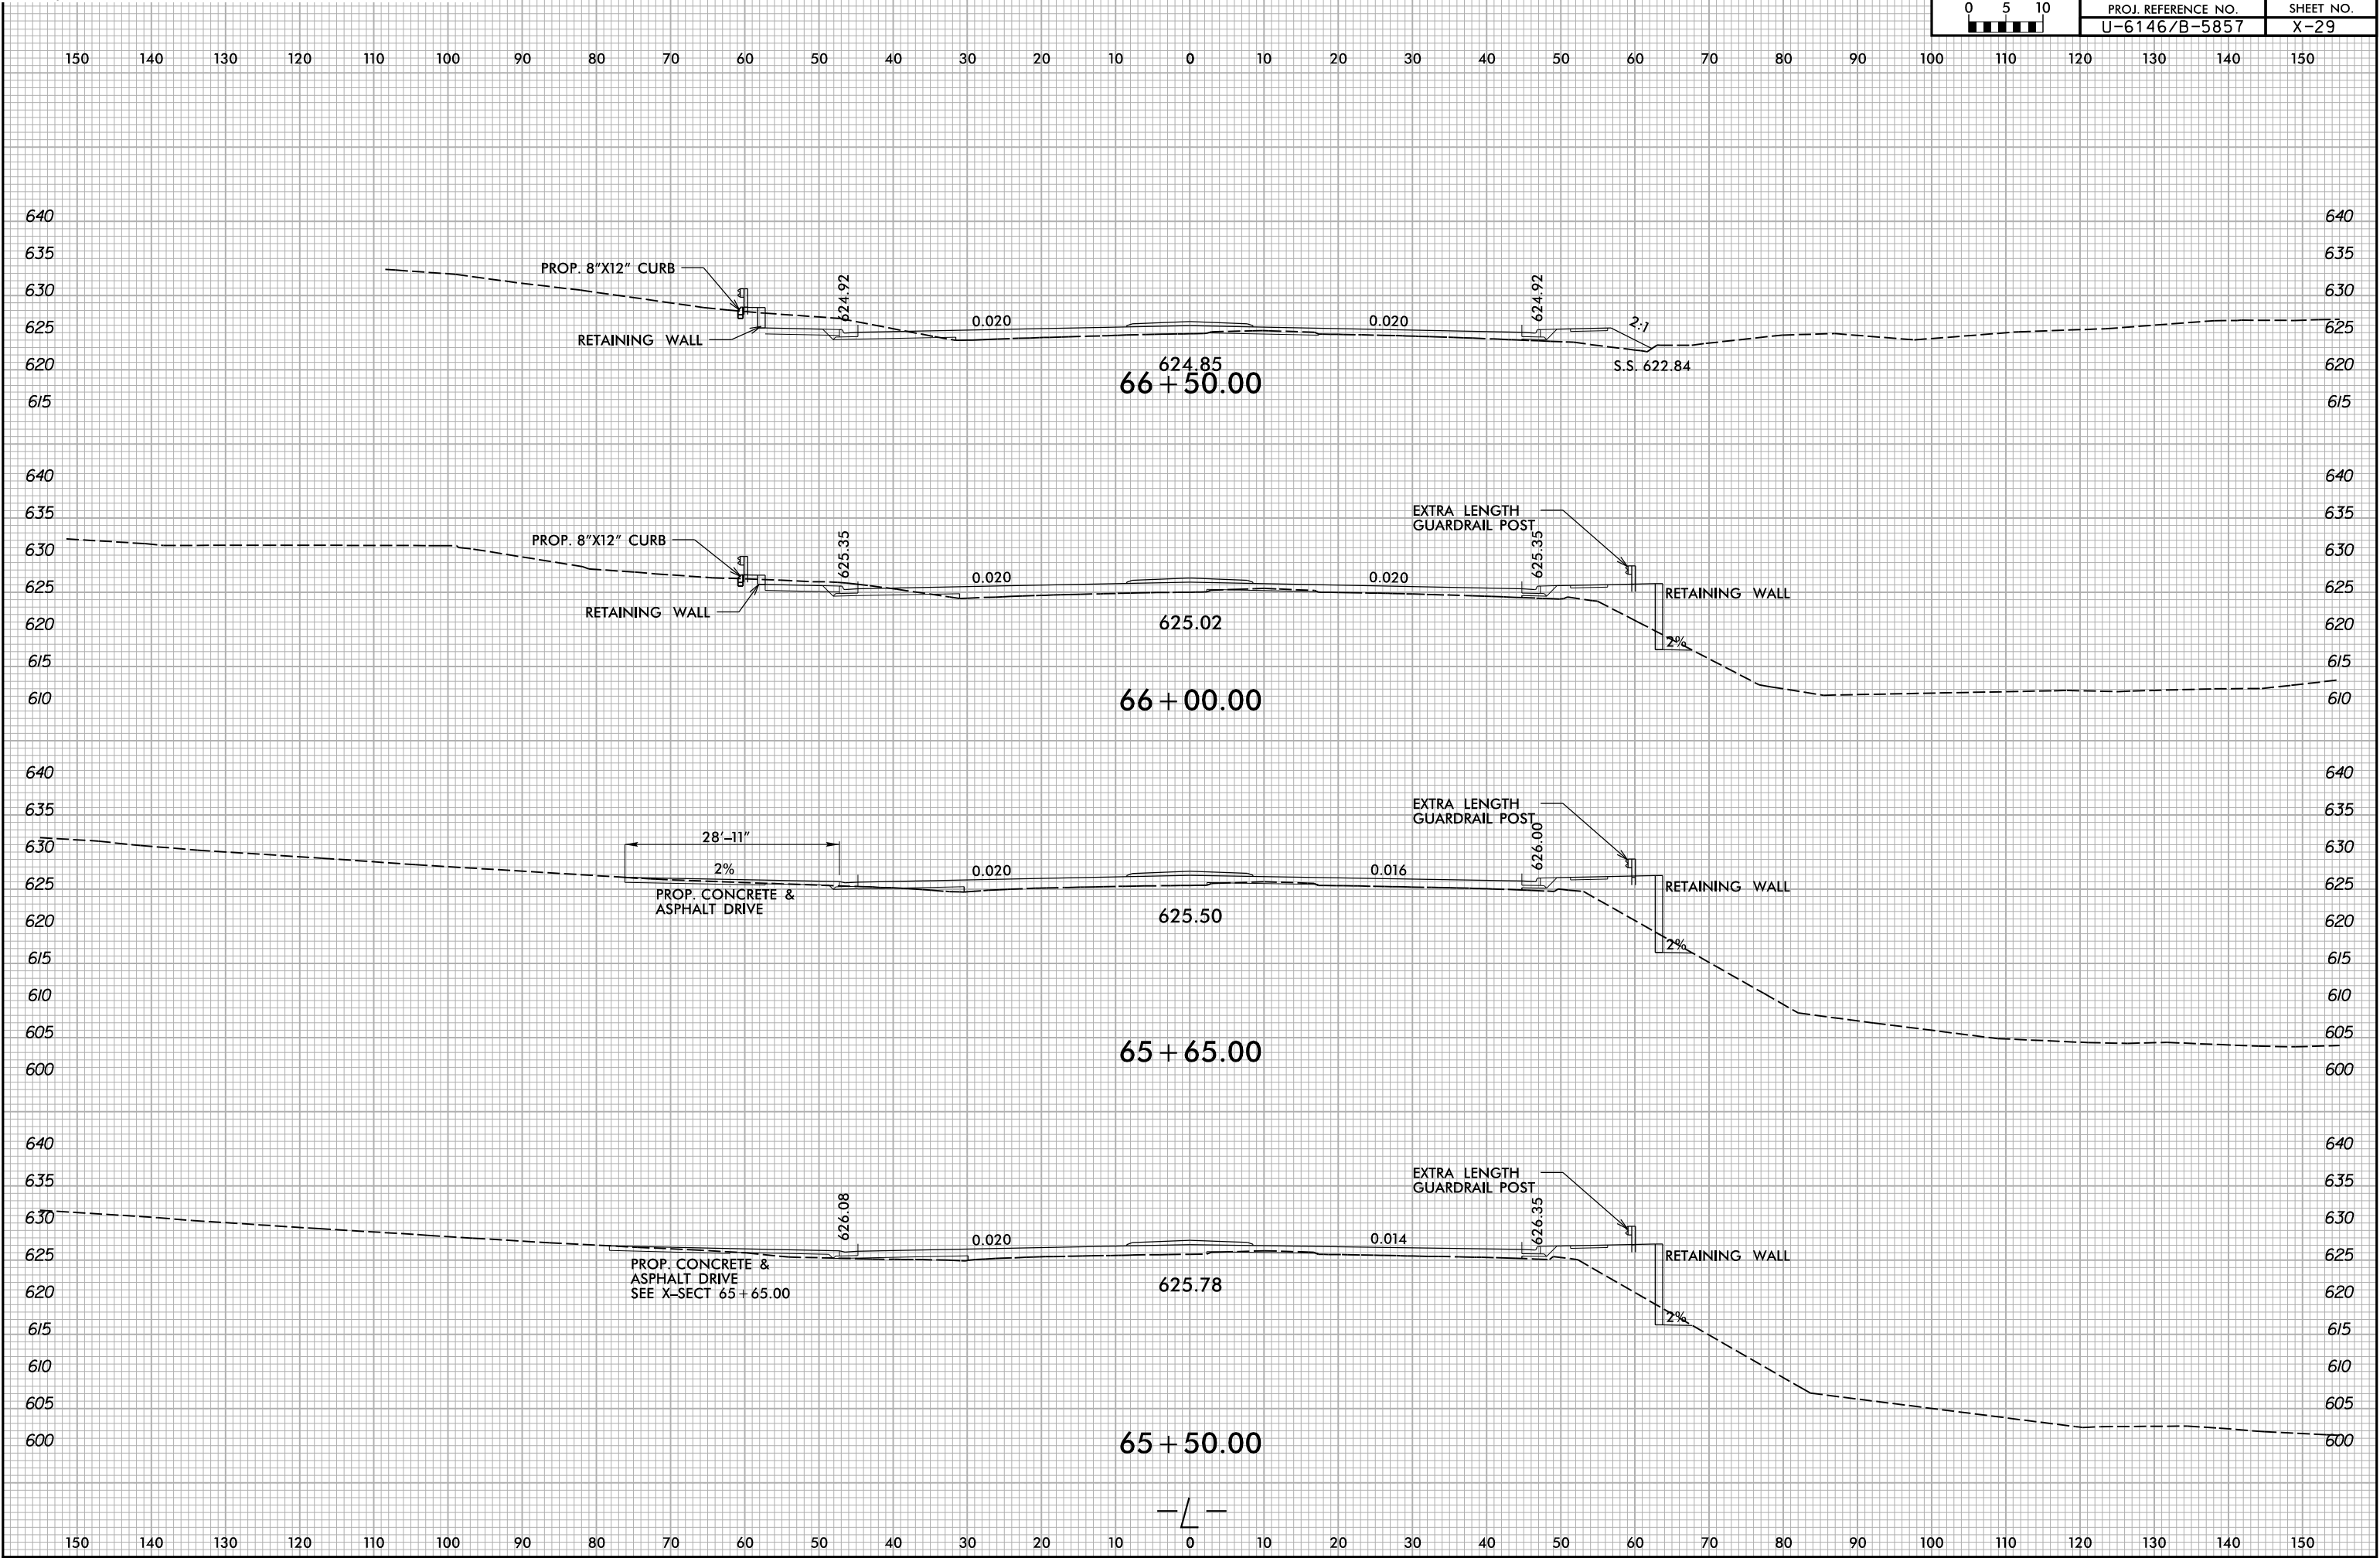


8/6/2025
X:\N0001\B-5857 Cramer-ton\Roadway\XSC\U-6146.Rd_.xpl.L.dgn
User:smelvin

6/23/16



PROJ. REFERENCE NO.	SHEET NO.
U-6146/B-5857	X-30

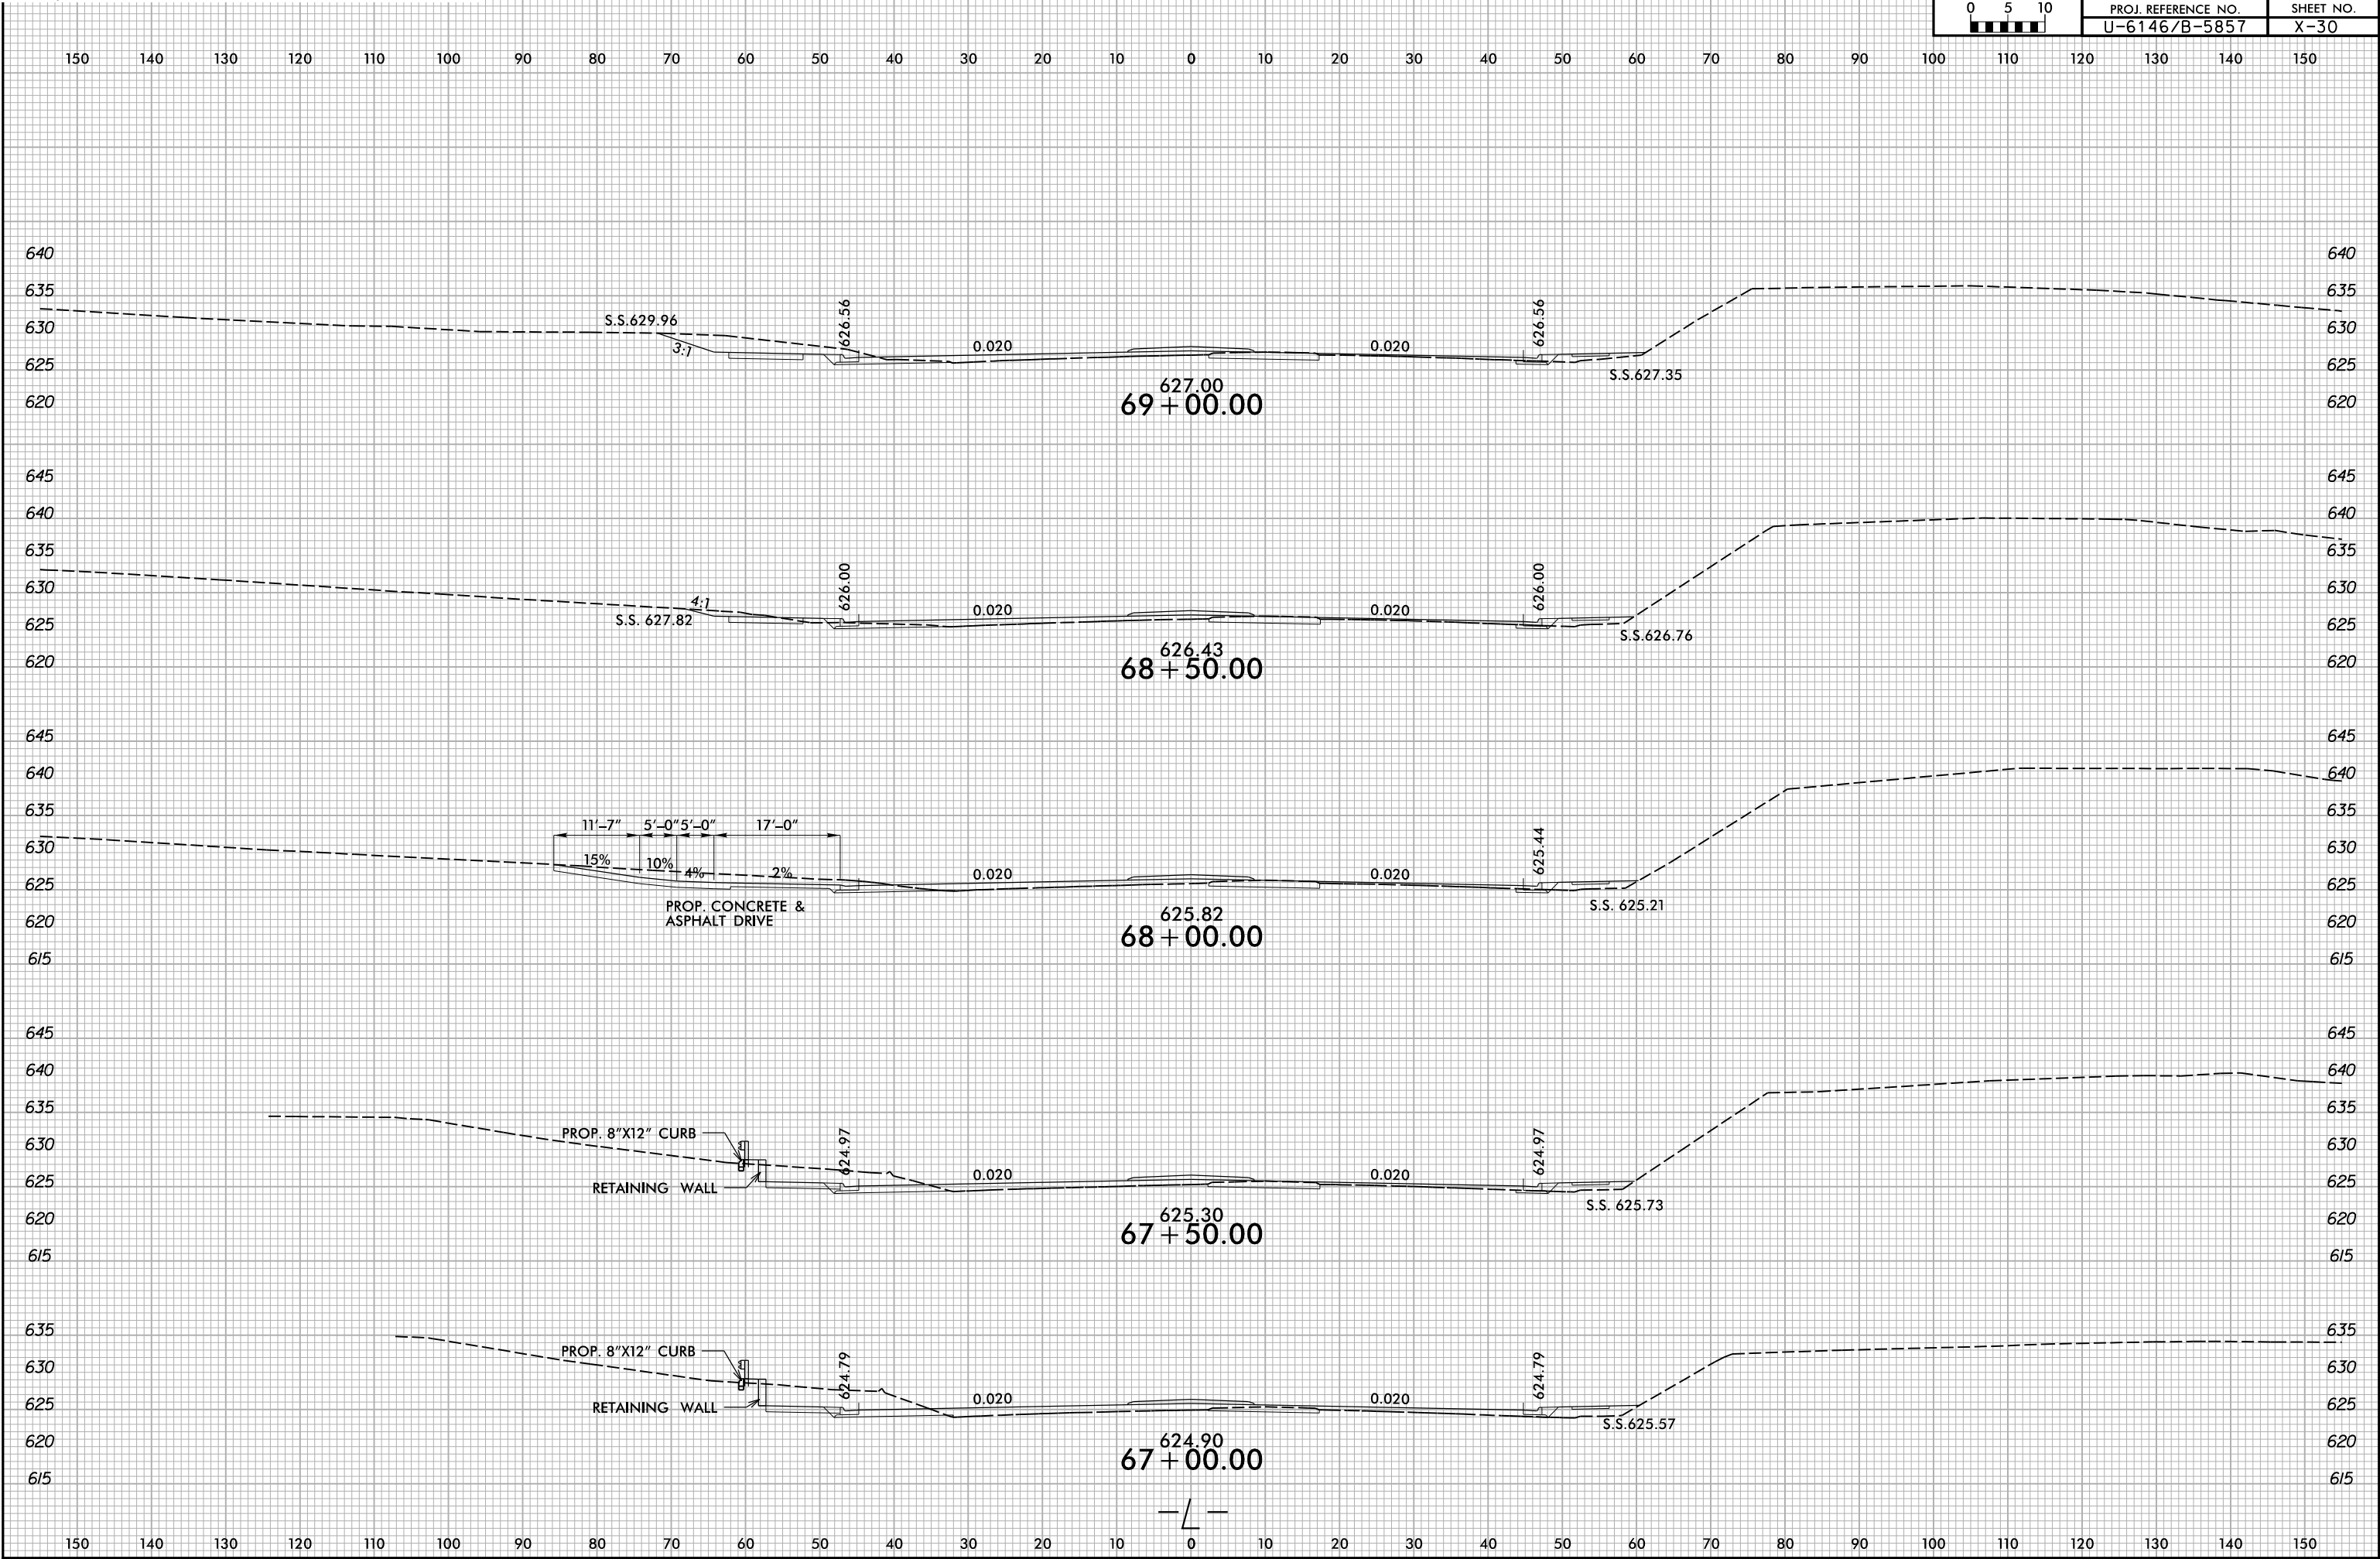

8/6/2025
X:\N0001\B-5857 Cramer-ton\Roadway\XSC\U-6146.Rdj...xp1...dgn
User:smelvin


6/23/16



PROJ. REFERENCE NO.
U-6146/B-5857

SHEET NO.
X-31

150 140 130 120 110 100 90 80 70 60 50 40 30 20 10 0 10 20 30 40 50 60 70 80 90 100 110 120 130 140 150

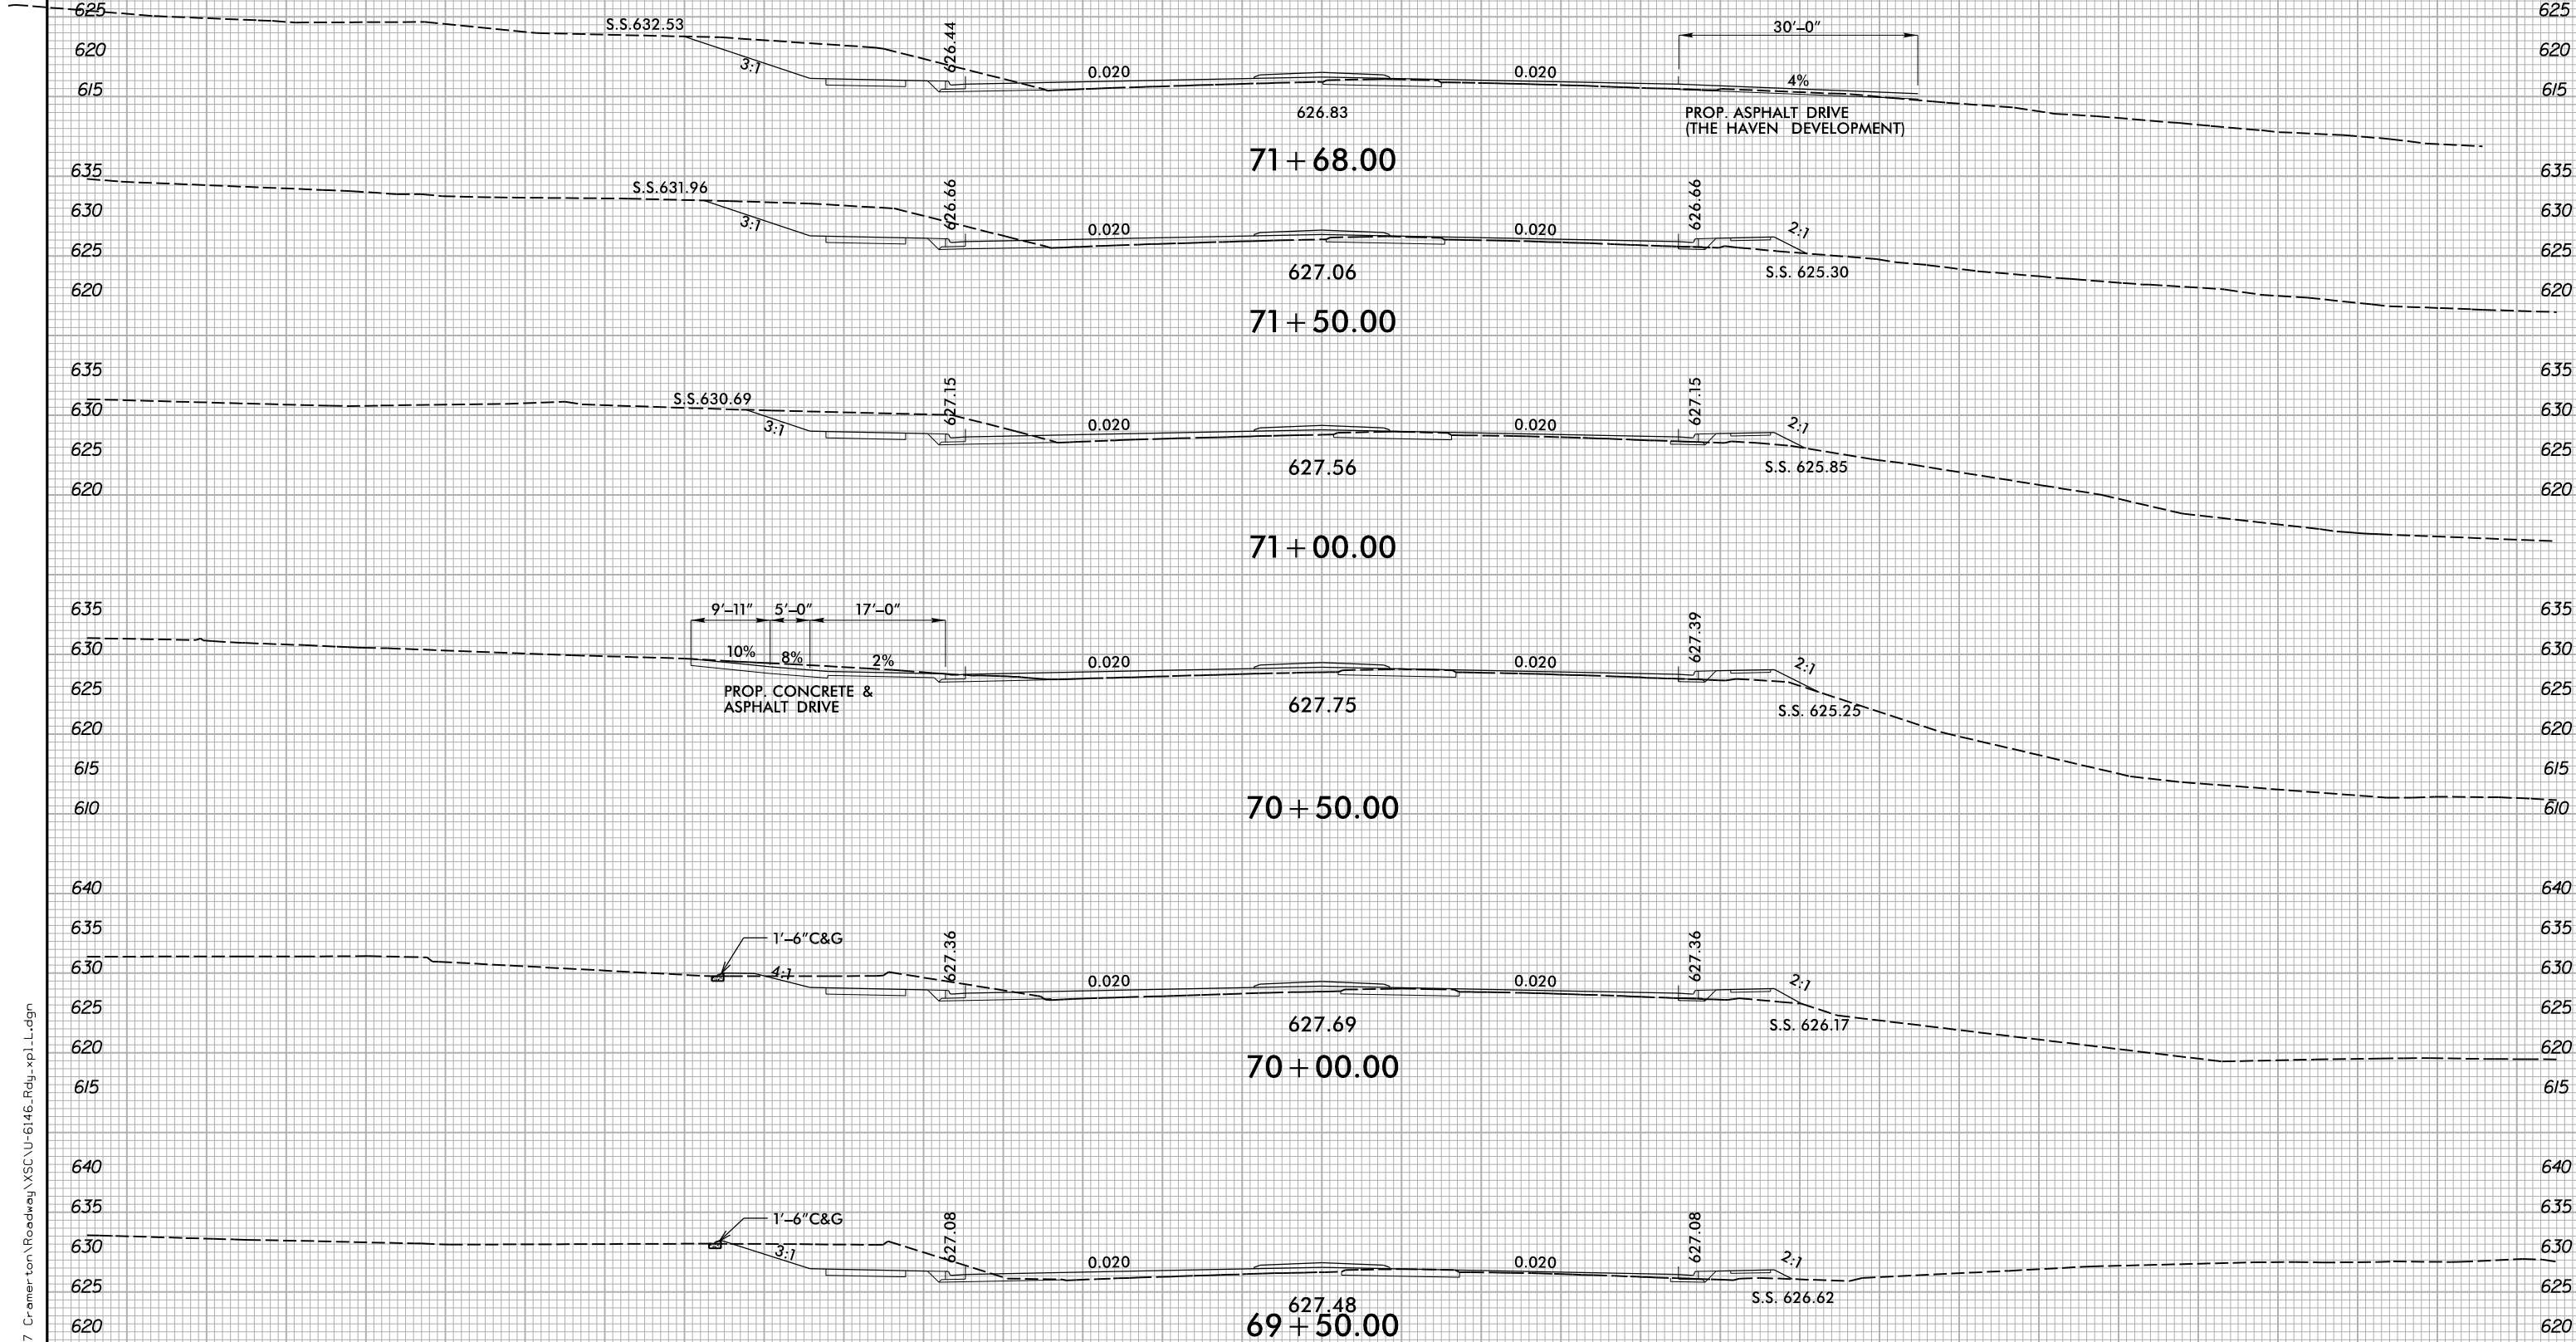

8/6/2025
X:\N0001\B-5857-Cramer-ton\Roadway\XSC\U-6146.Rdj...xp1.L.dgn
User:smelvin


150 140 130 120 110 100 90 80 70 60 50 40 30 20 10 0 10 20 30 40 50 60 70 80 90 100 110 120 130 140 150

—/—

6/23/16



PROJ. REFERENCE NO.	SHEET NO.
U-6146/B-5857	X-32

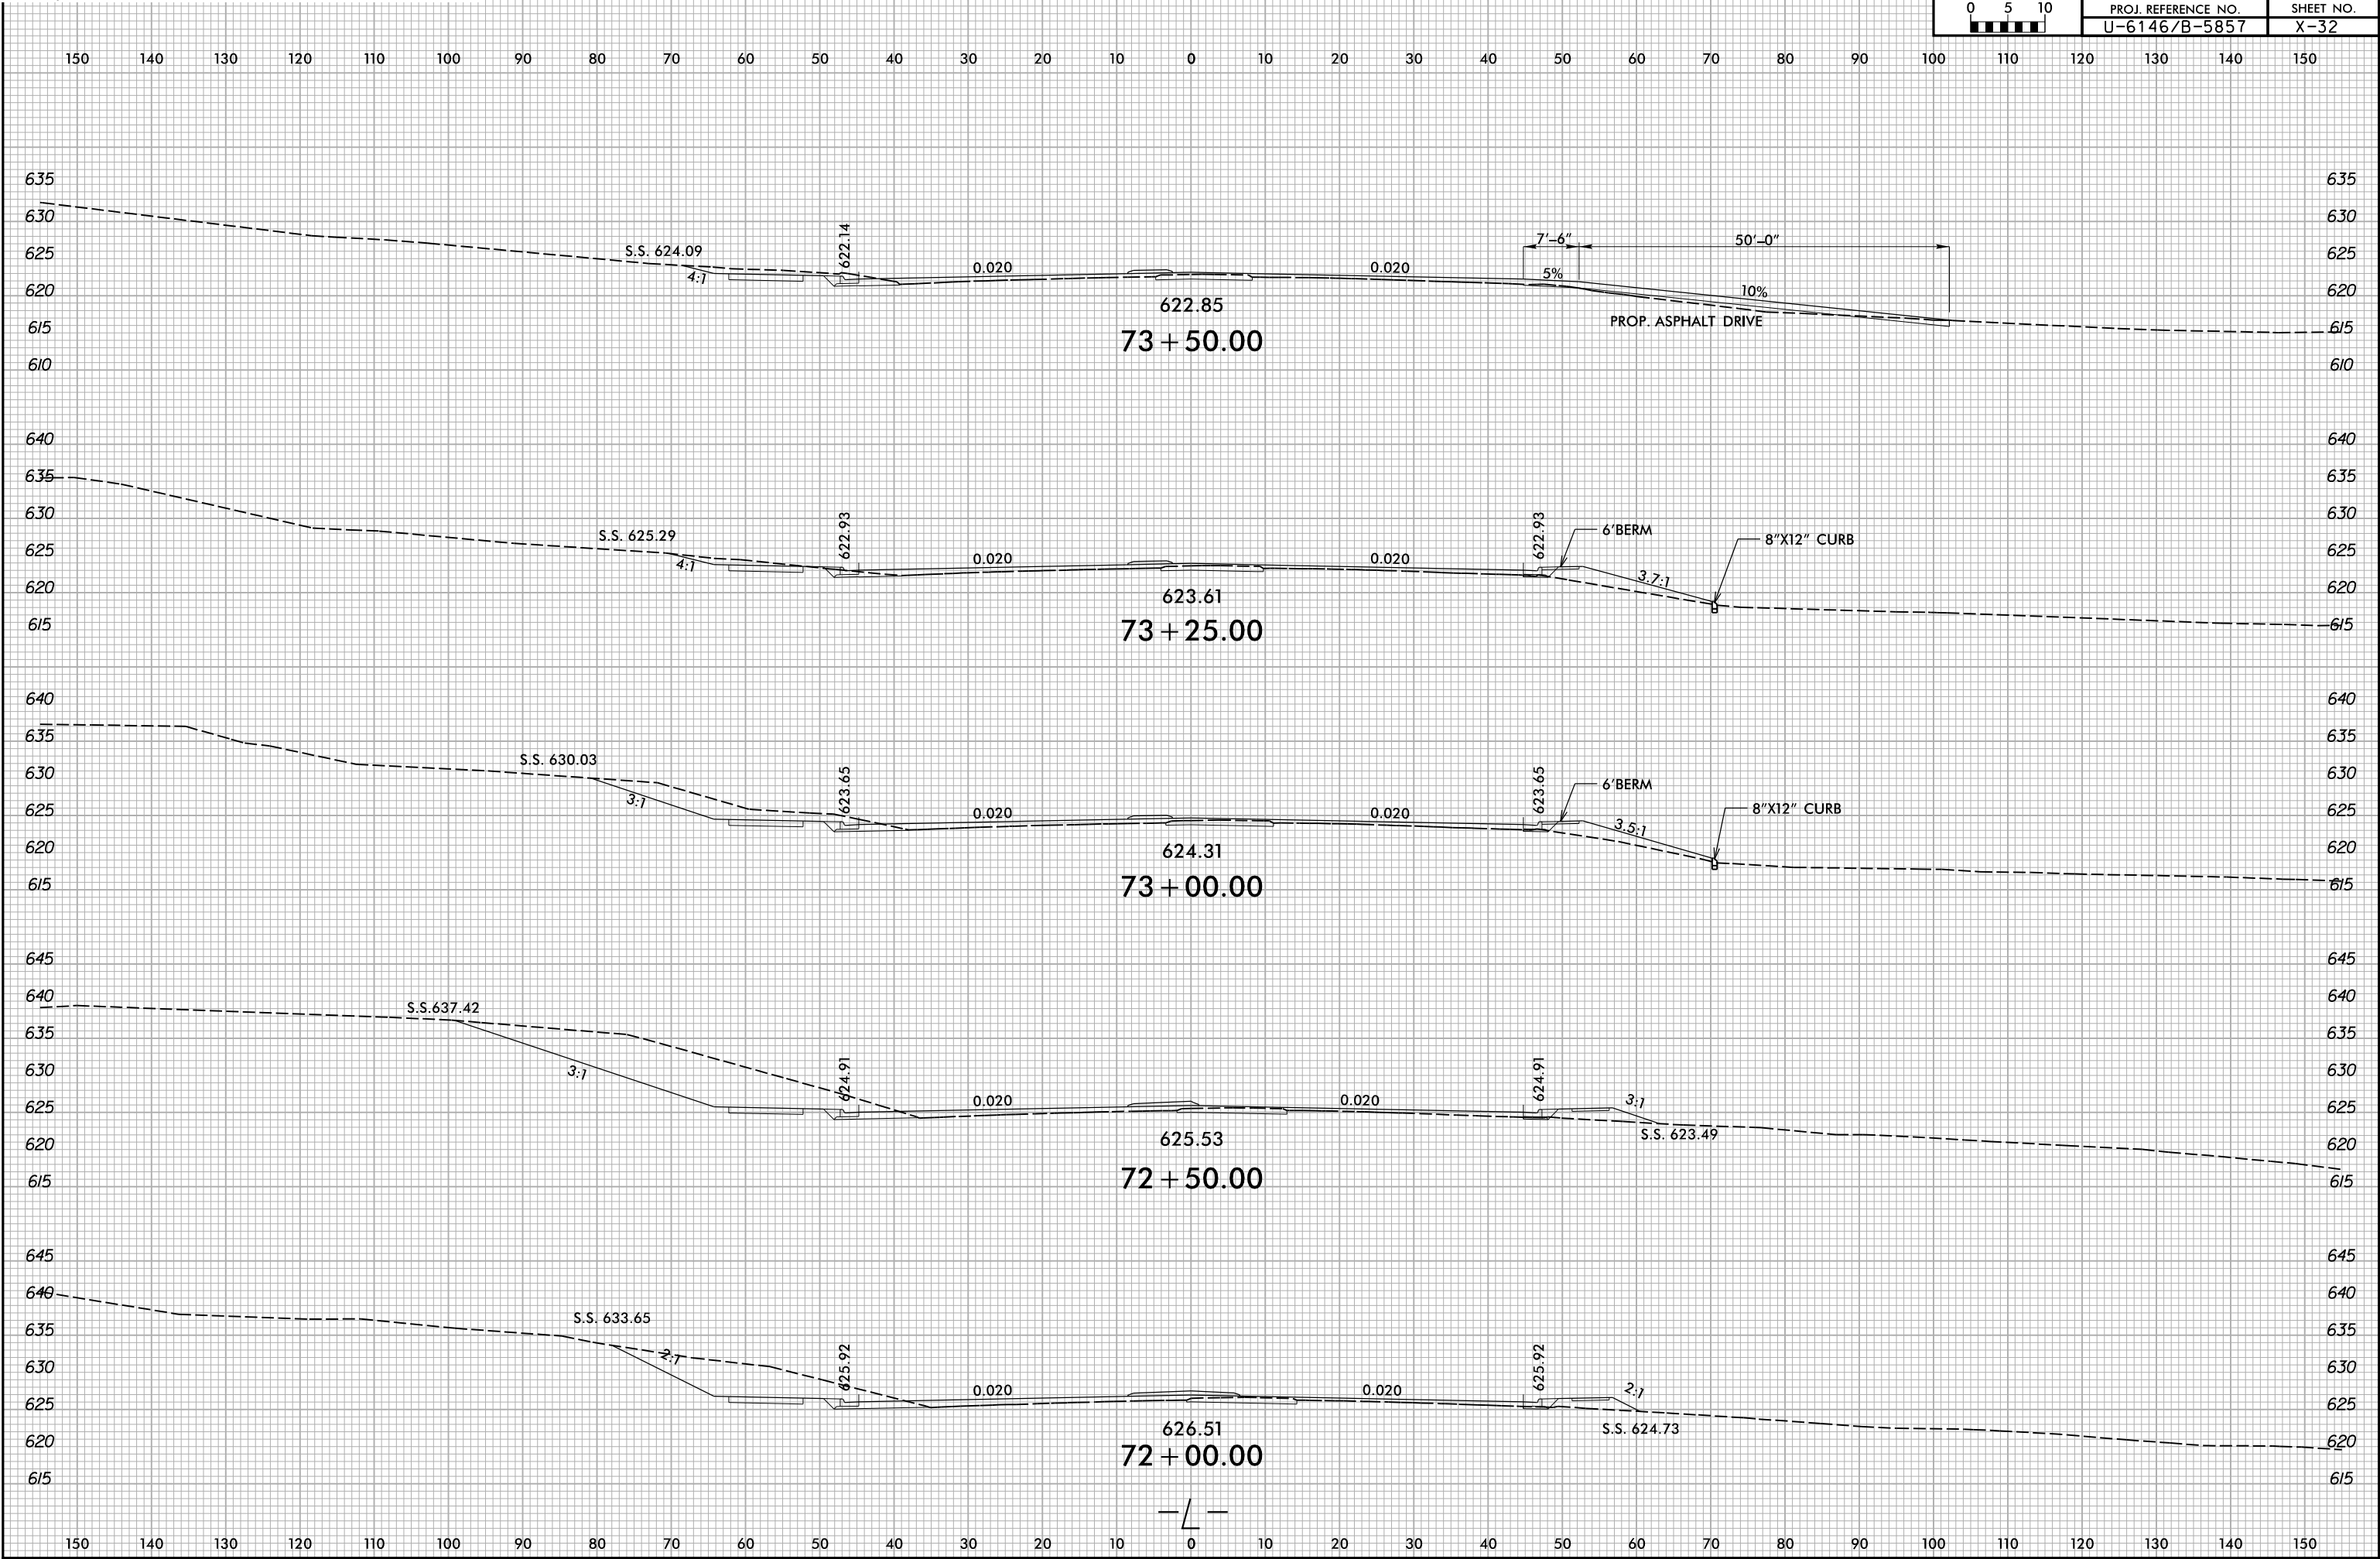


8/6/2025 8:11:00 AM X:\N0001\B-5857 Cramer-ton\Roadway\XSC\U-6146.Rdj...xp1.L.dgn User:smelvin

6/23/16



PROJ. REFERENCE NO.
U-6146/B-5857

SHEET NO.
X-33

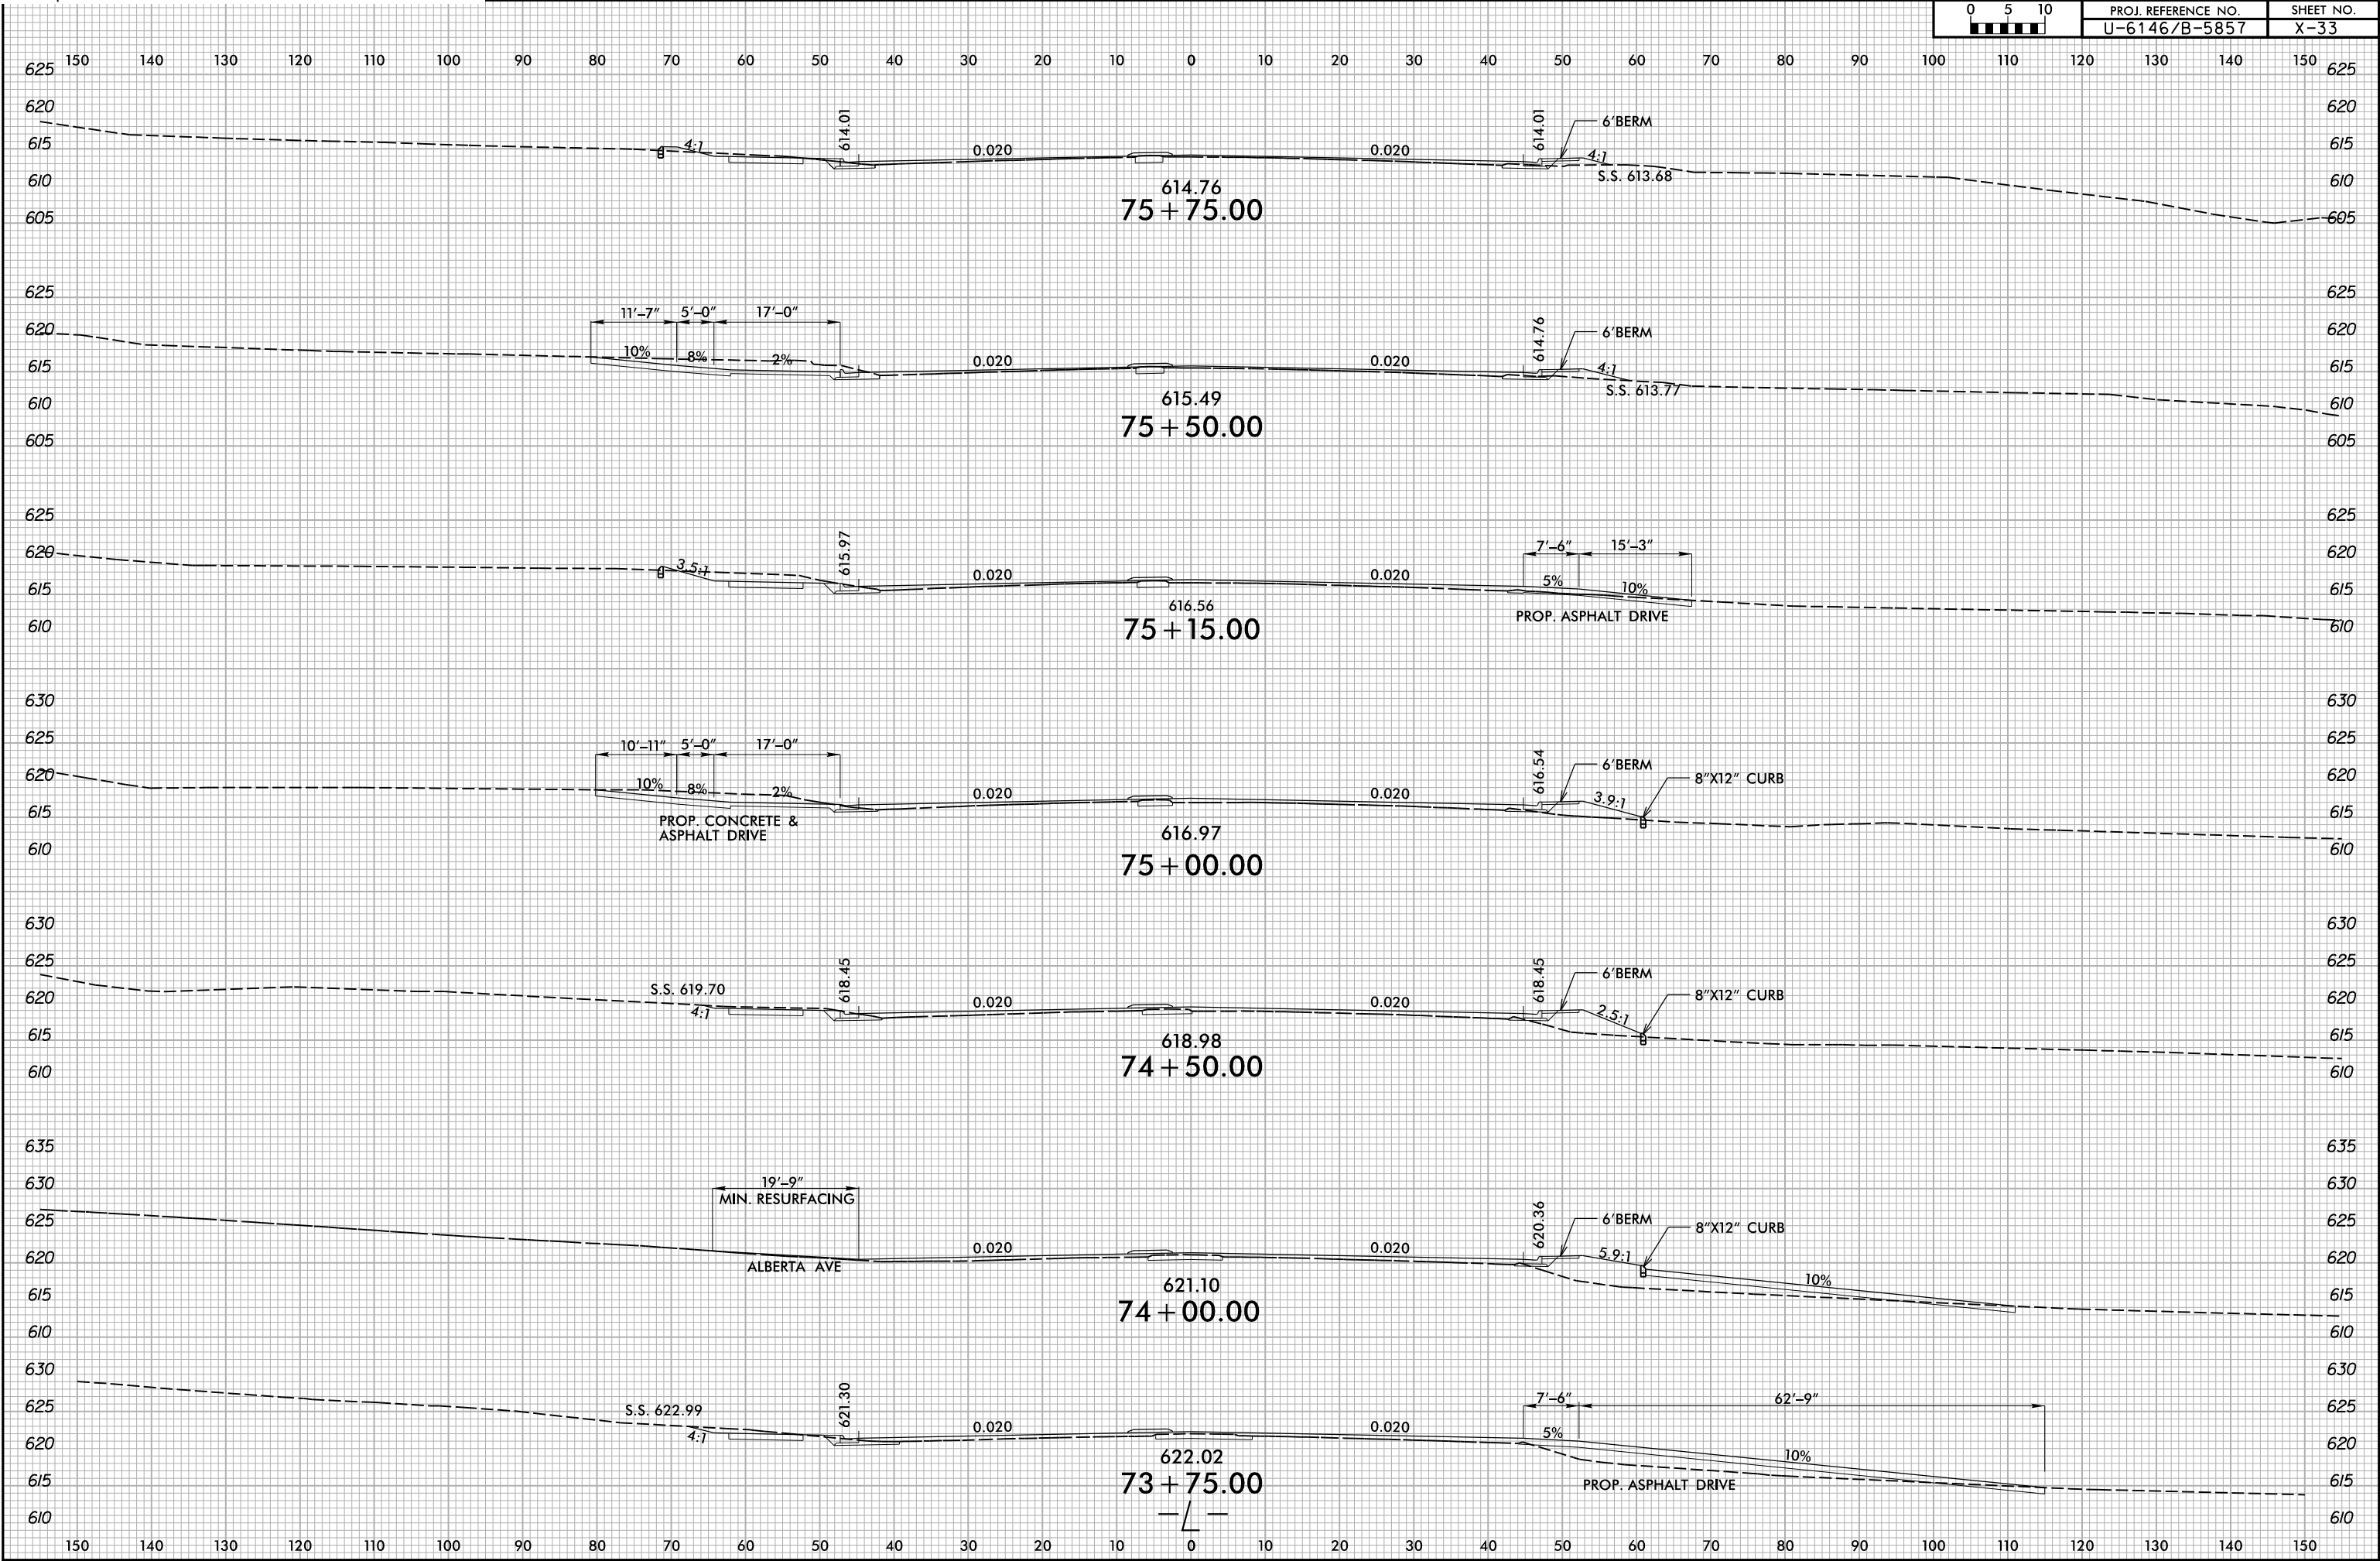


6/23/16



PROJ. REFERENCE NO.
U-6146/B-5857

SHEET NO.
X-34

END TIP PROJECT U-6146/B-5857
-L- STA. 78 + 40.00

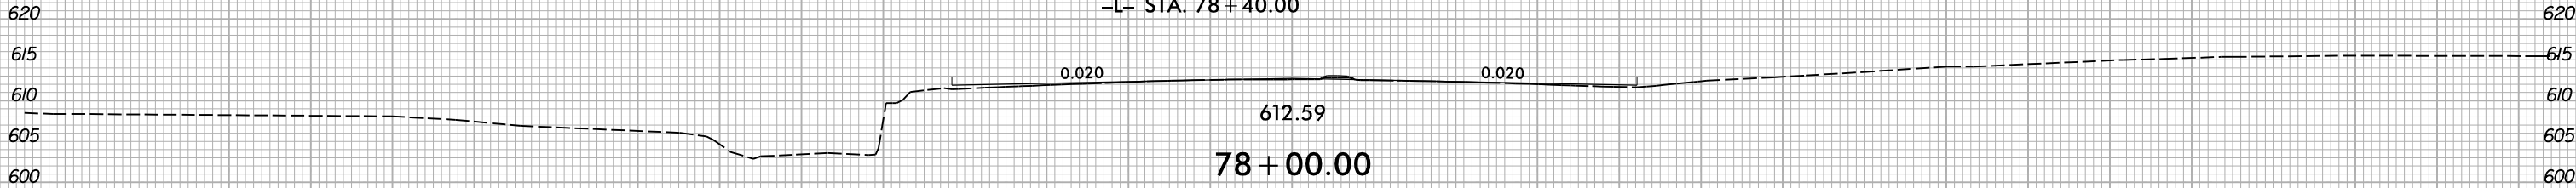


78 + 00.00

MIN. RESURFACING
(SEE PLANS)

GEORGIA BELLE AVE

612.25
77 + 50.00

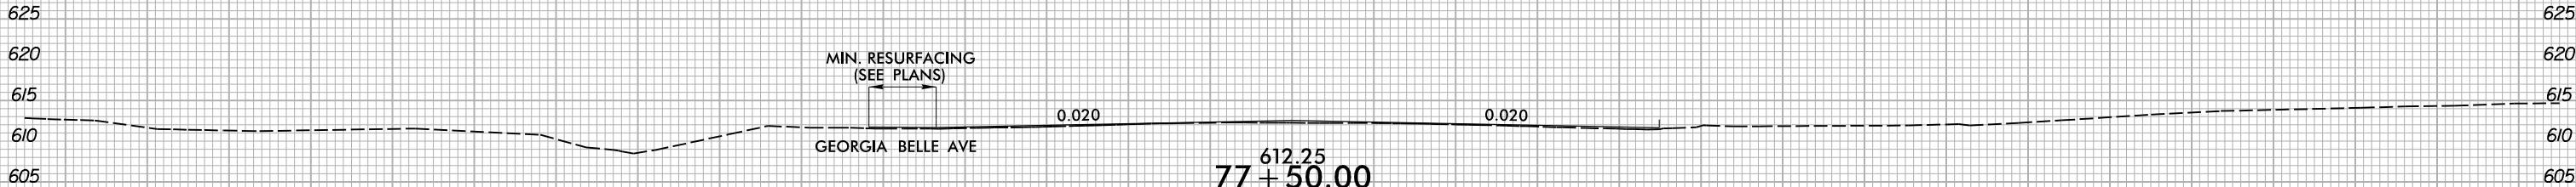

612.28
77 + 22.00

39'-0"
MIN. RESURFACING

GEORGIA BELLE AVE


26'-8"
MIN. RESURFACING

HUBBARD ST

MIN. RESURFACING
& WIDENING
(SEE PLANS)

GEORGIA BELLE AVE

612.43
77 + 00.00

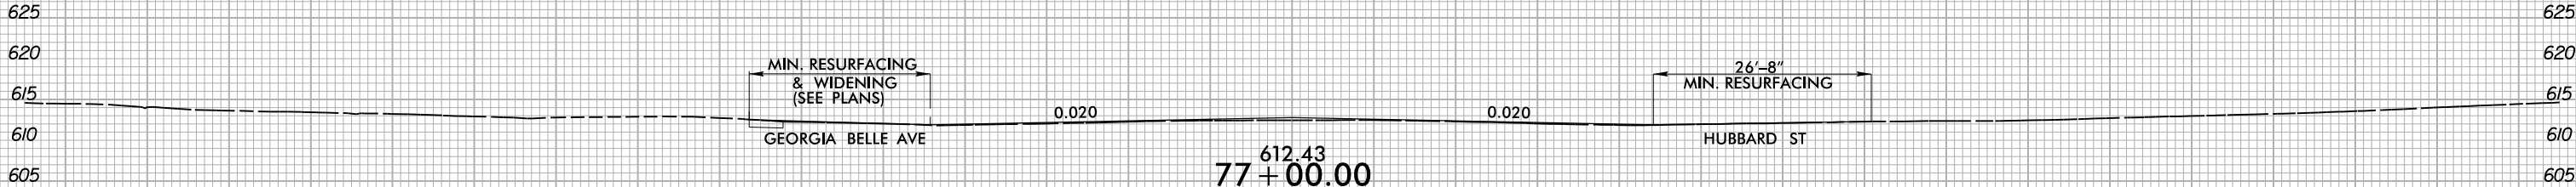

76 + 50.00

8"X12" CURB

4:1


612.36

612.36

6' BERM

3:1

S.S. 606.28

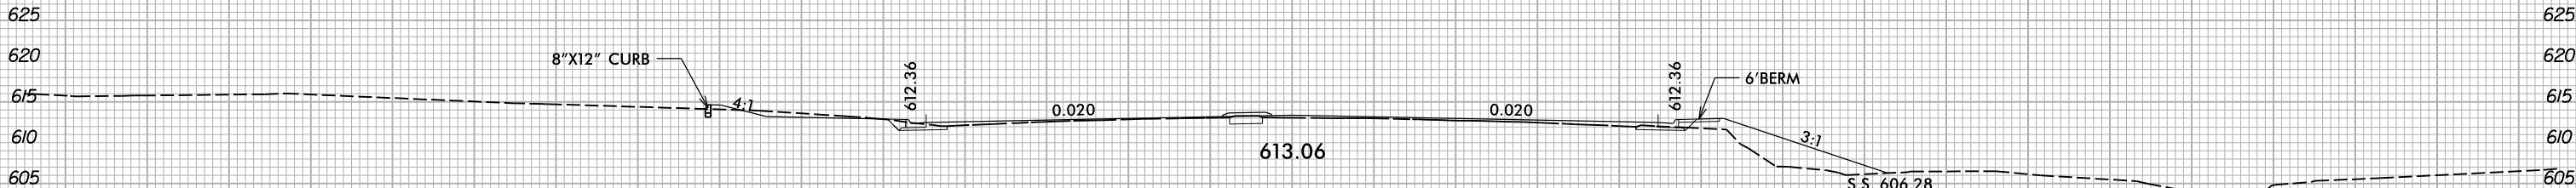

76 + 00.00

8"X12" CURB

4:1


613.36

613.36

6' BERM

4:1

S.S. 612.60

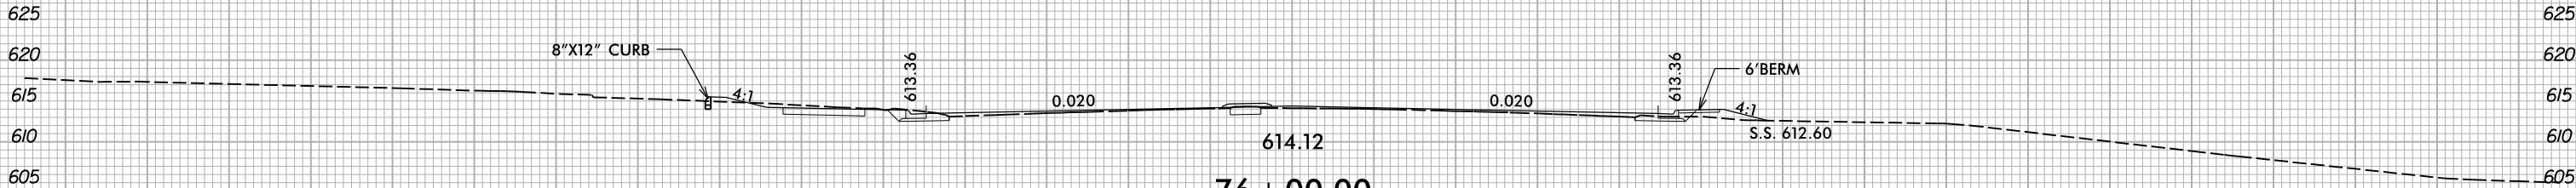


8/6/2025
X:\NGD001\B-5857 Cramer-ton\Roadway\XSC\U-6146.Rdj...xp1.L.dgn
User:smelvin

6/23/16




PROJ. REFERENCE NO.
U-6146/B-5857

SHEET NO.
X-35

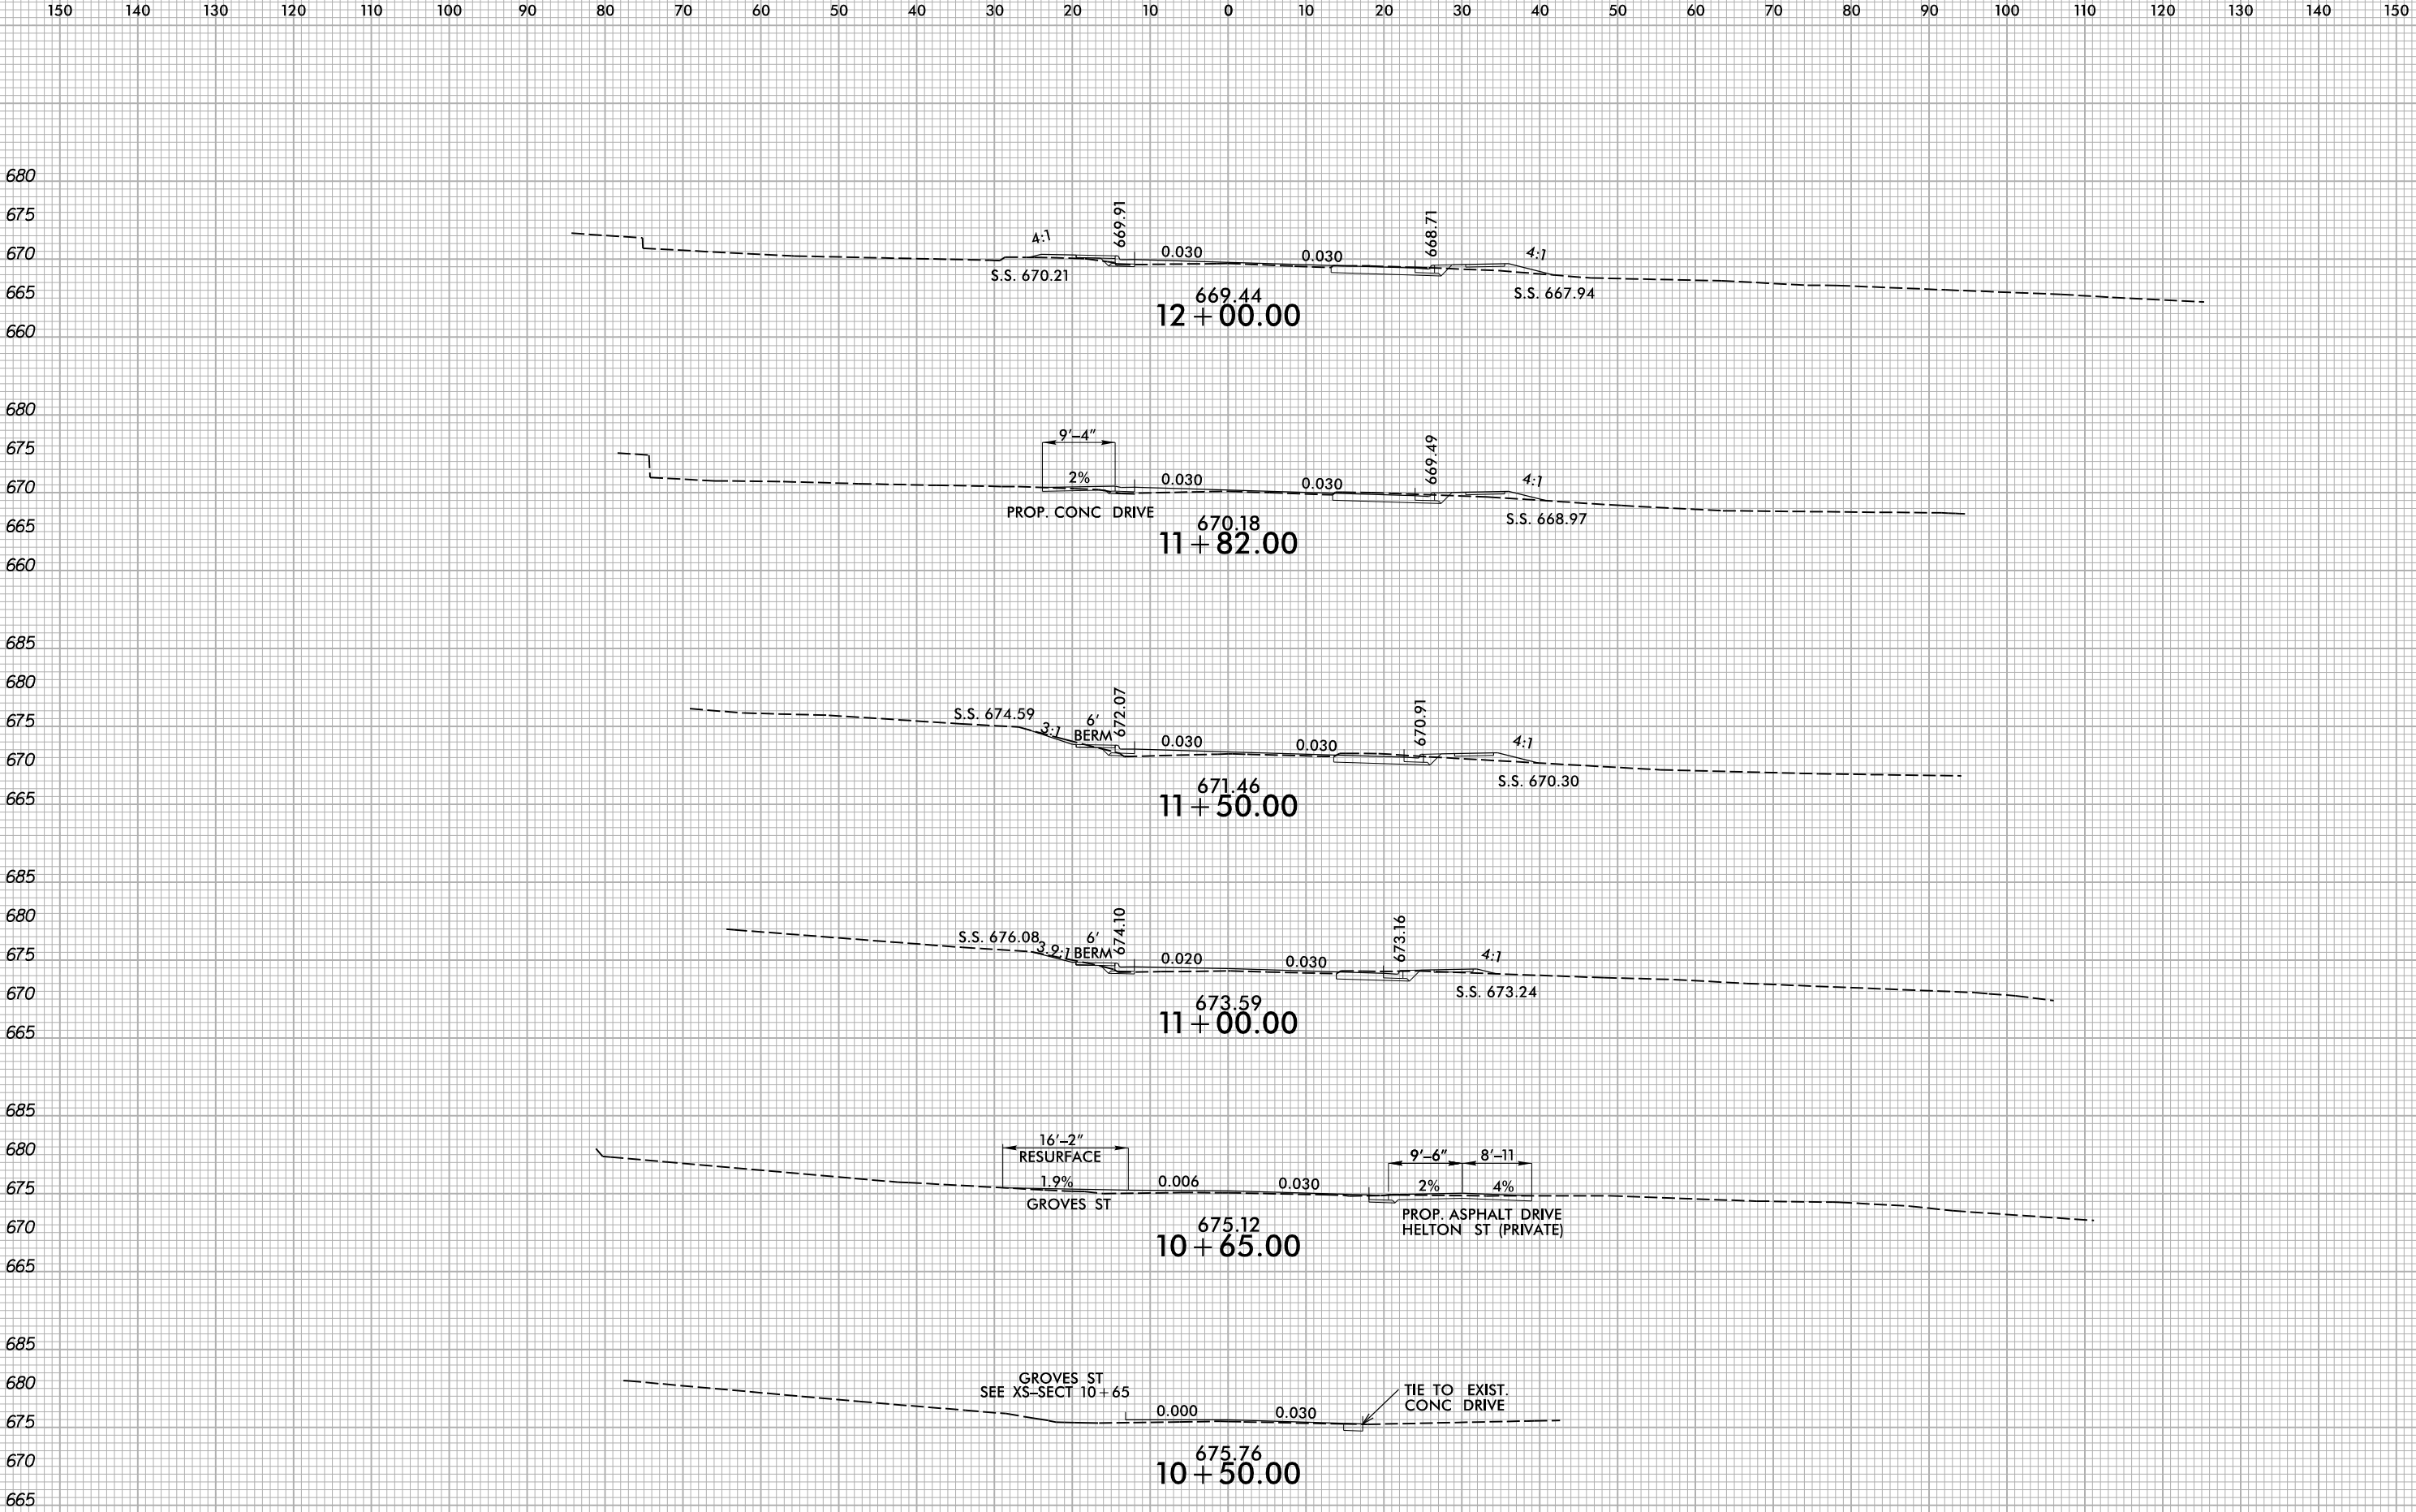


6/23/16

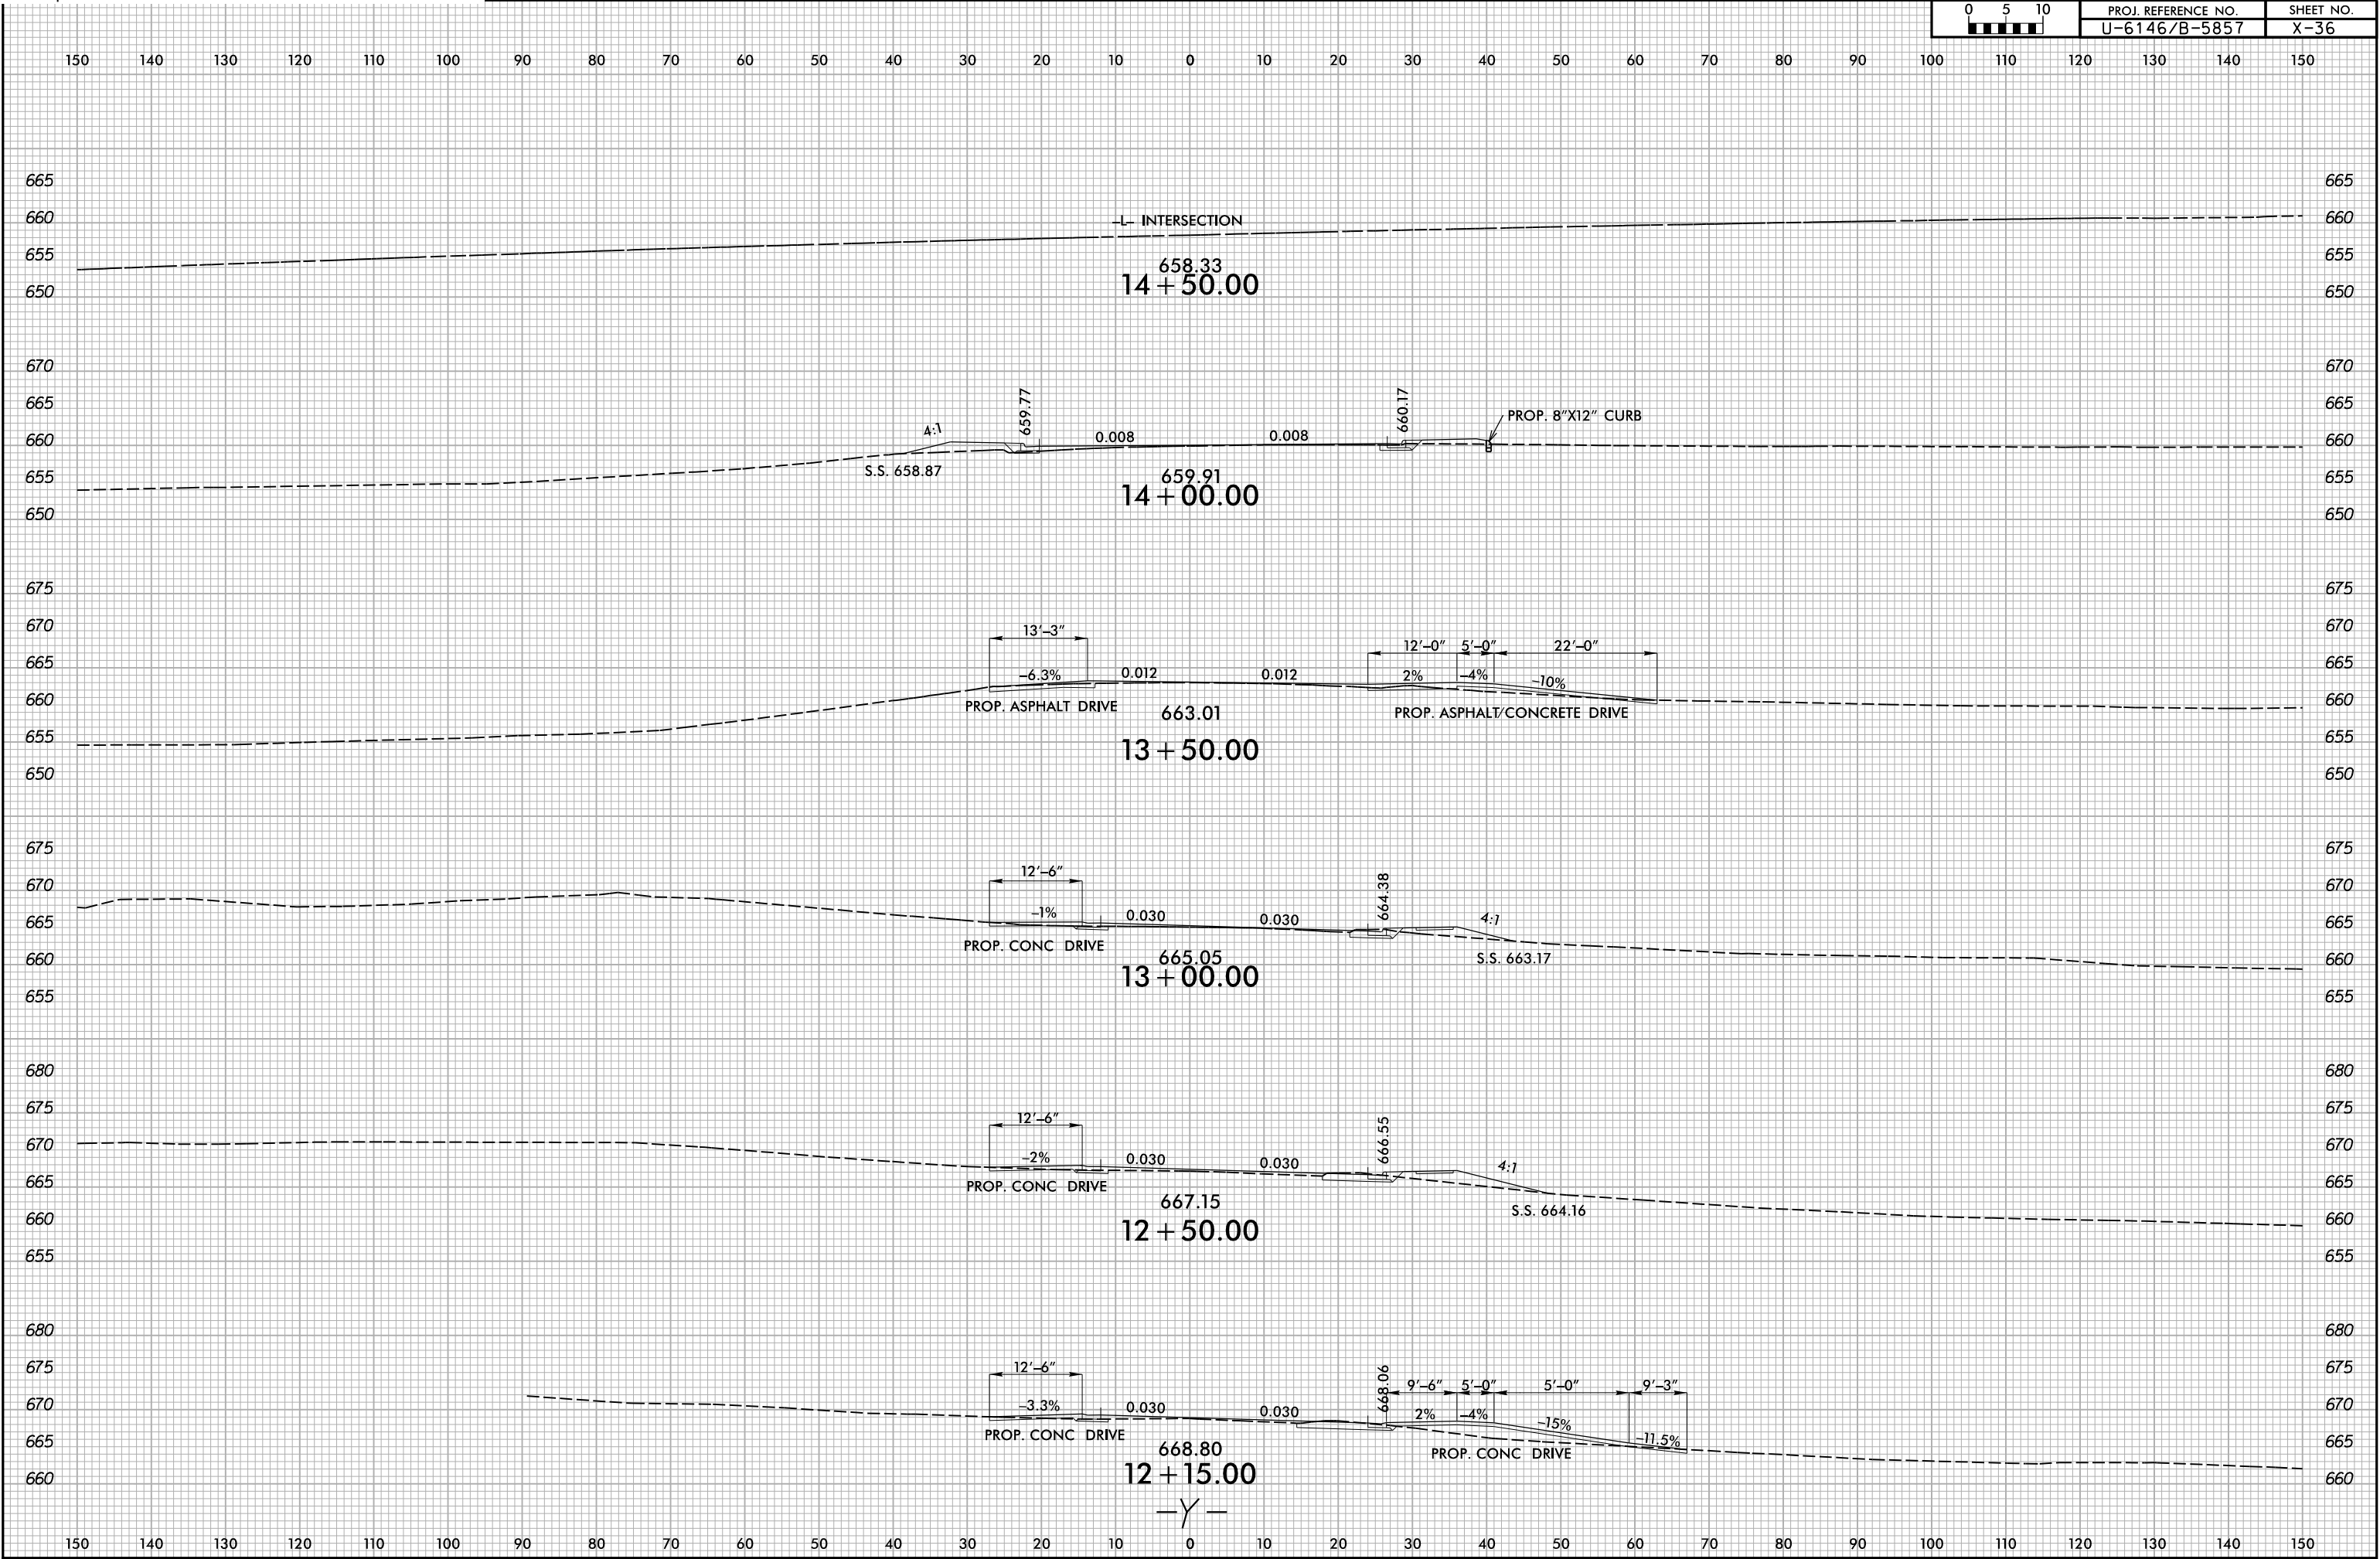



6/23/16

0510	PROJ. REFERENCE NO.	SHEET NO.
	U-6146/B-5857	X-37

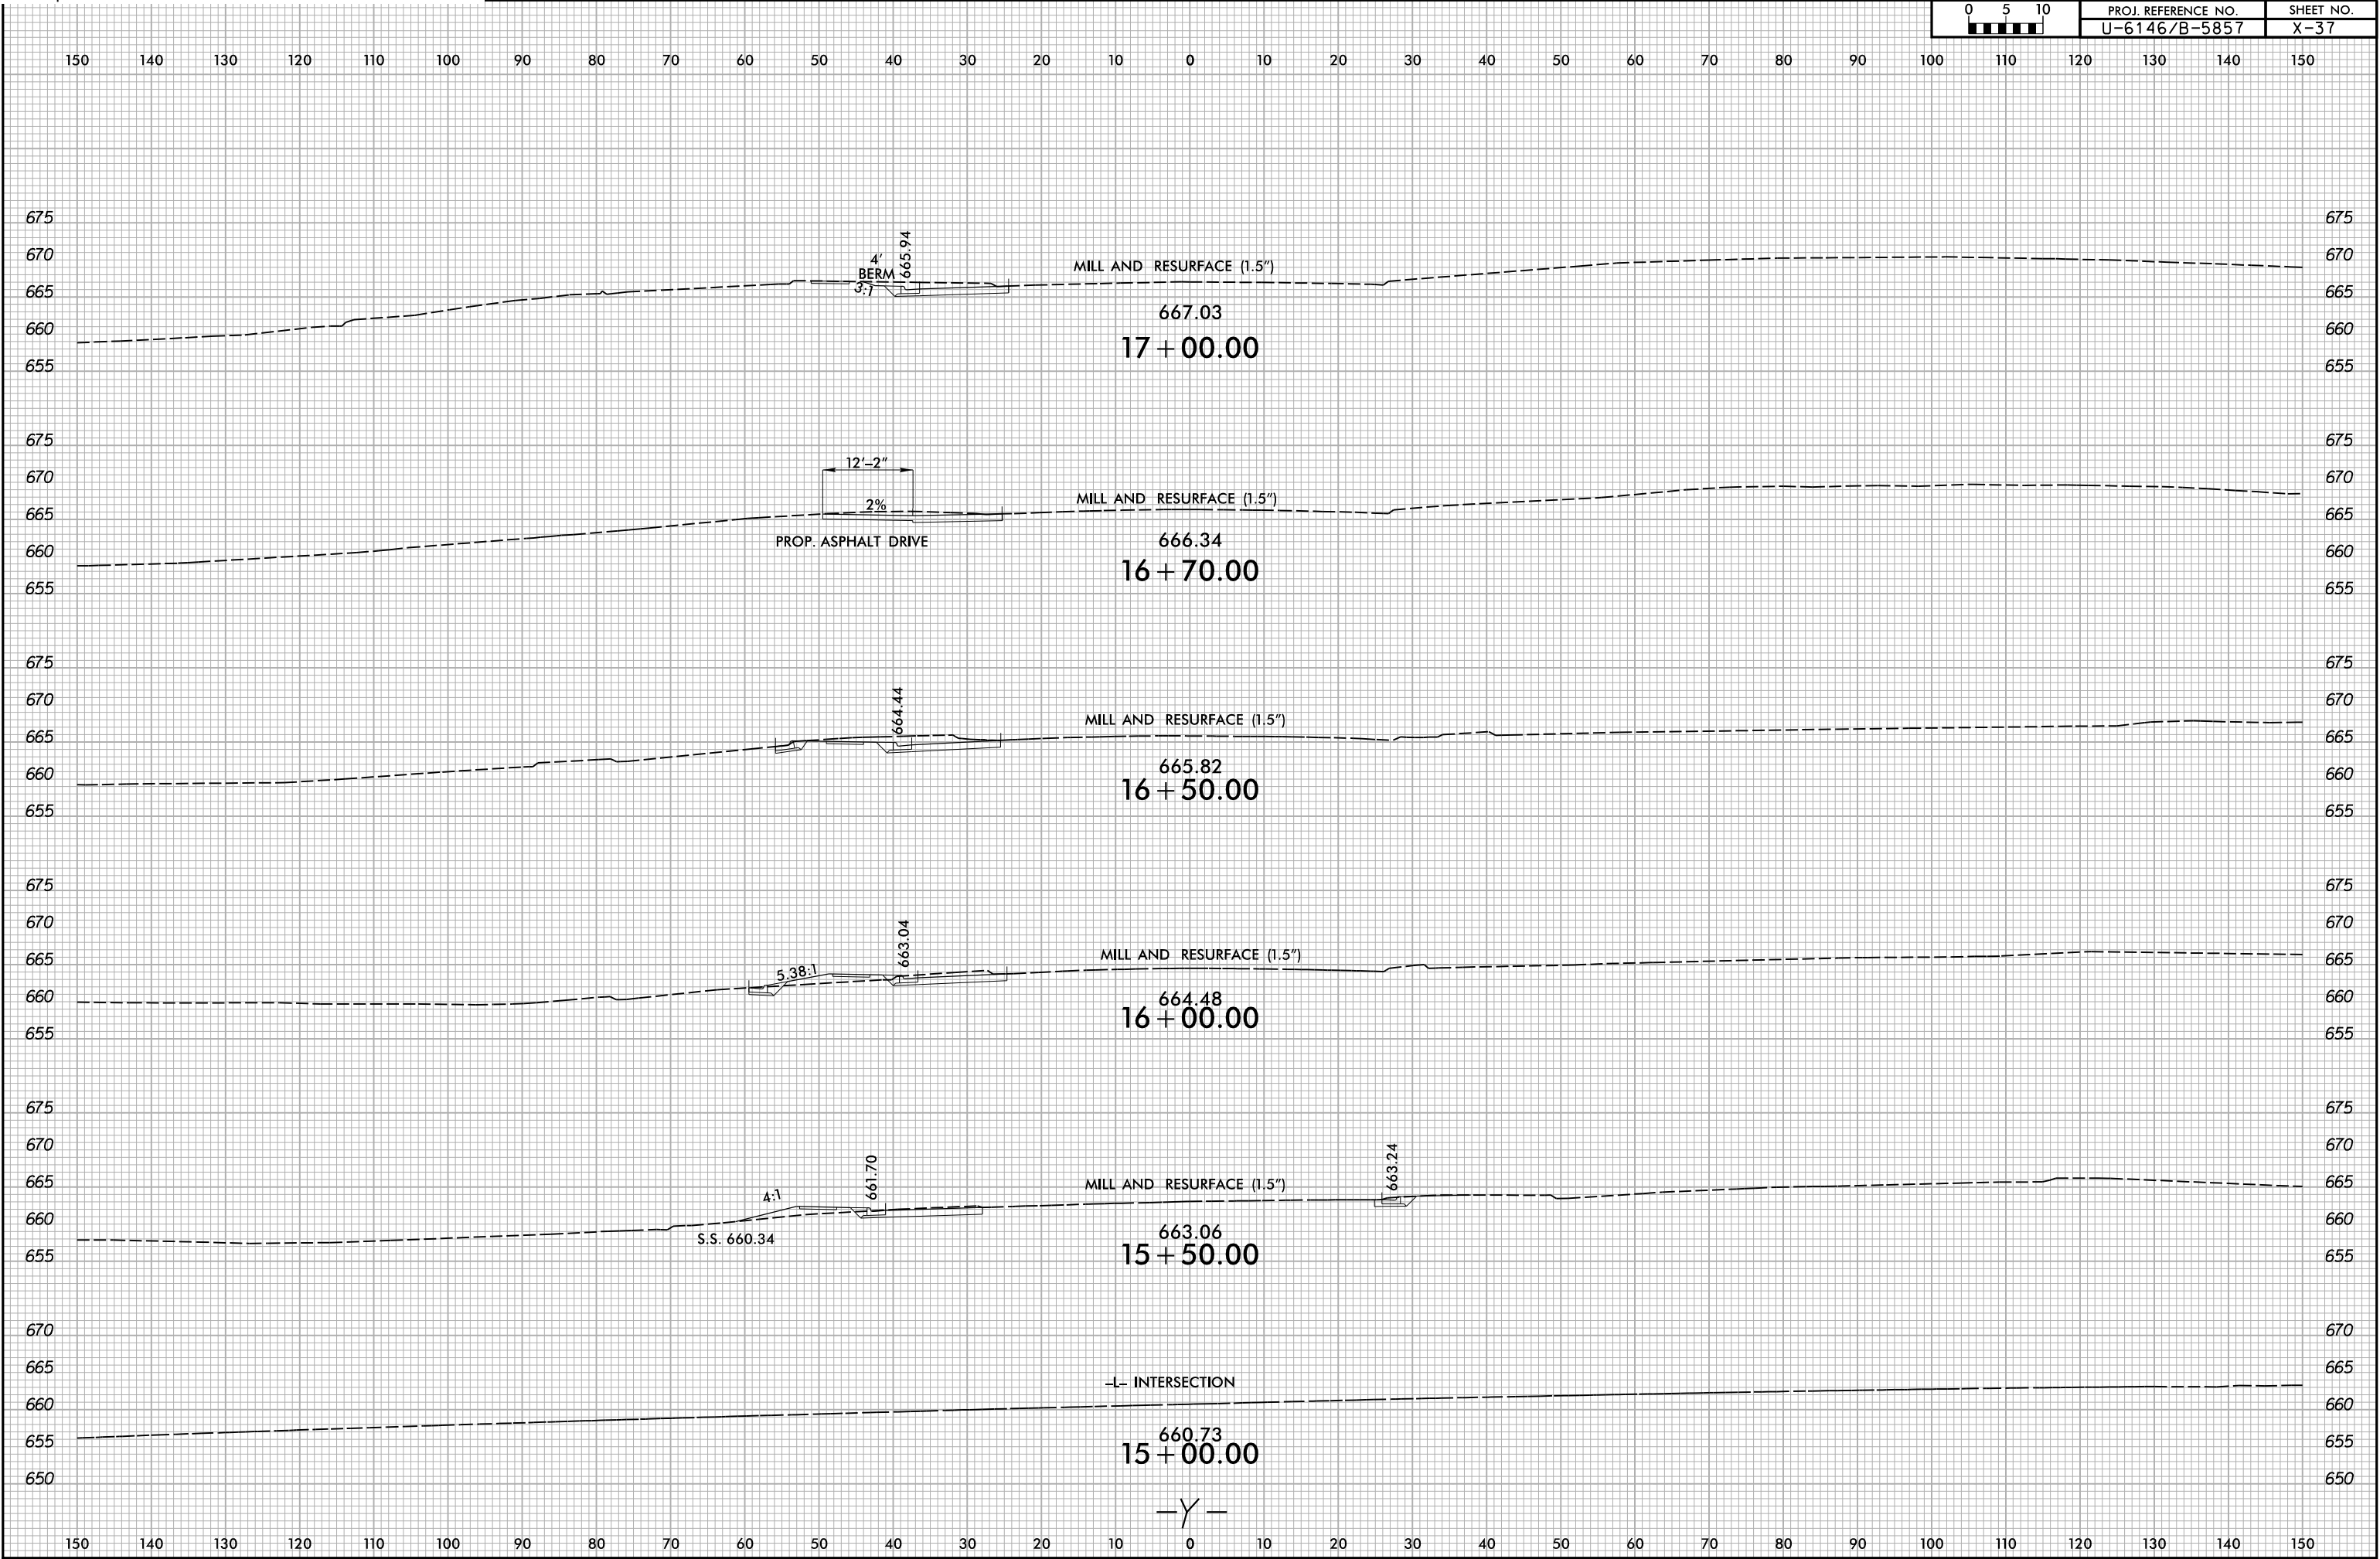

6/23/16

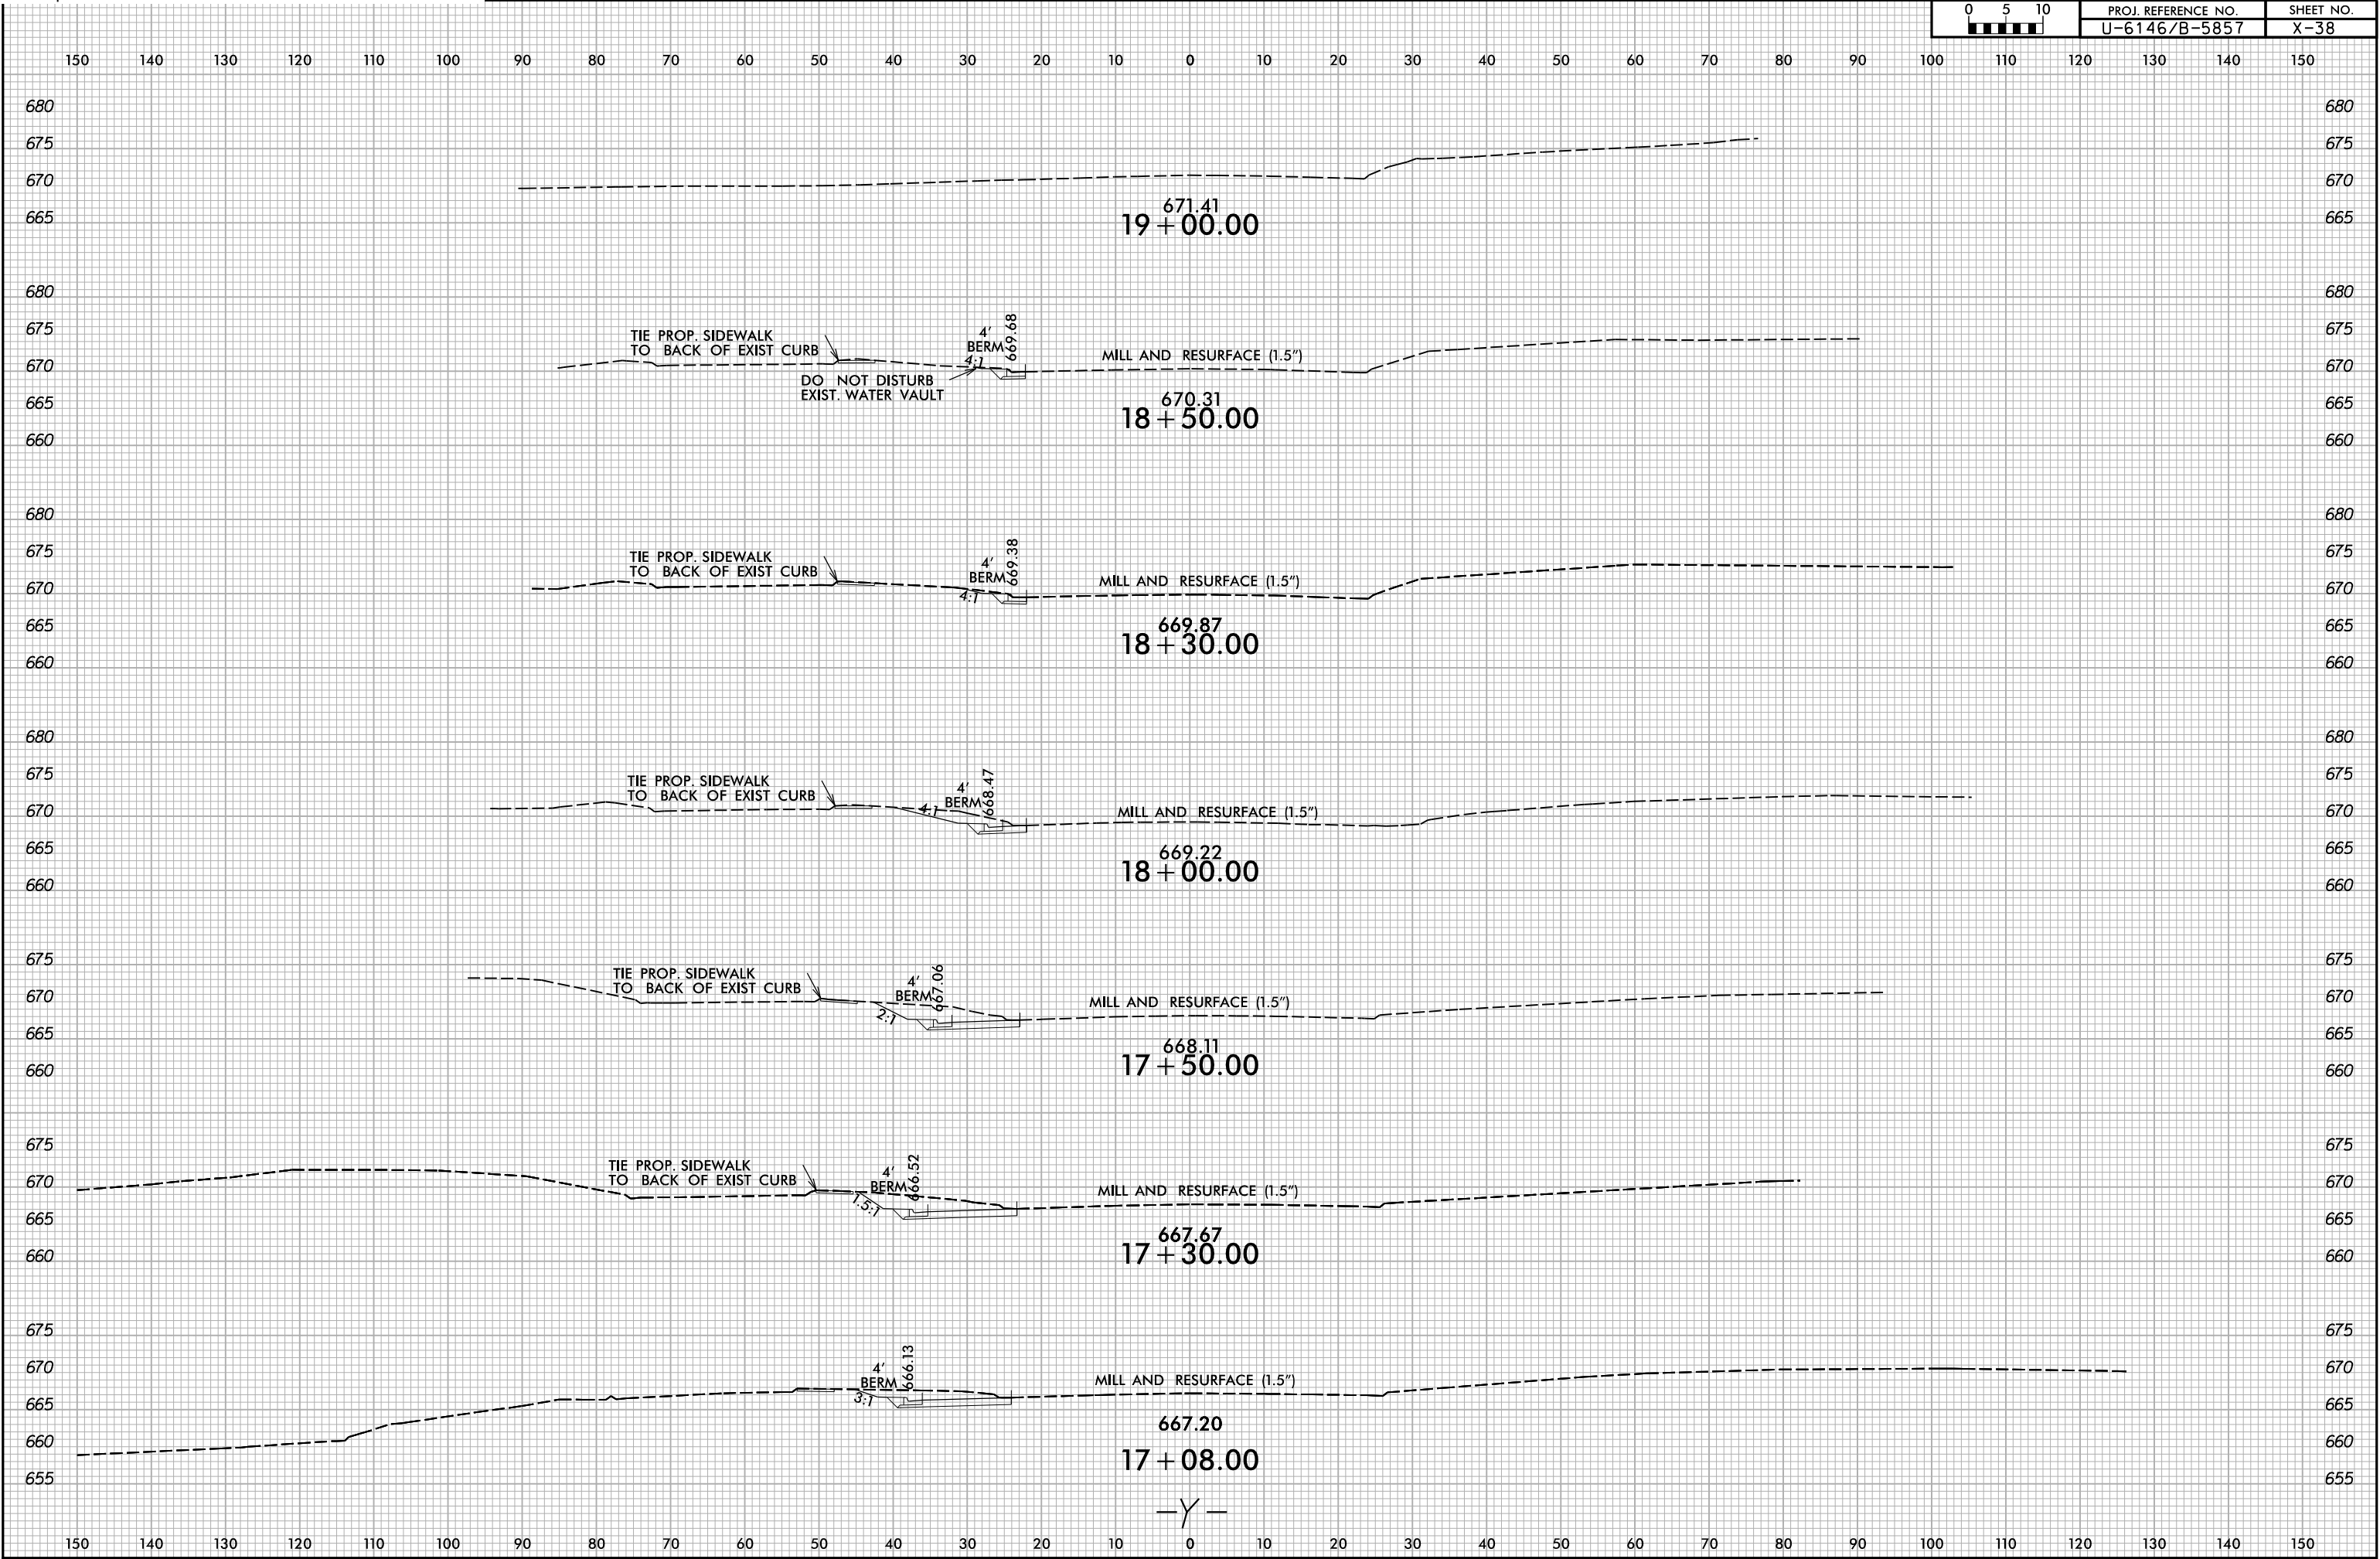

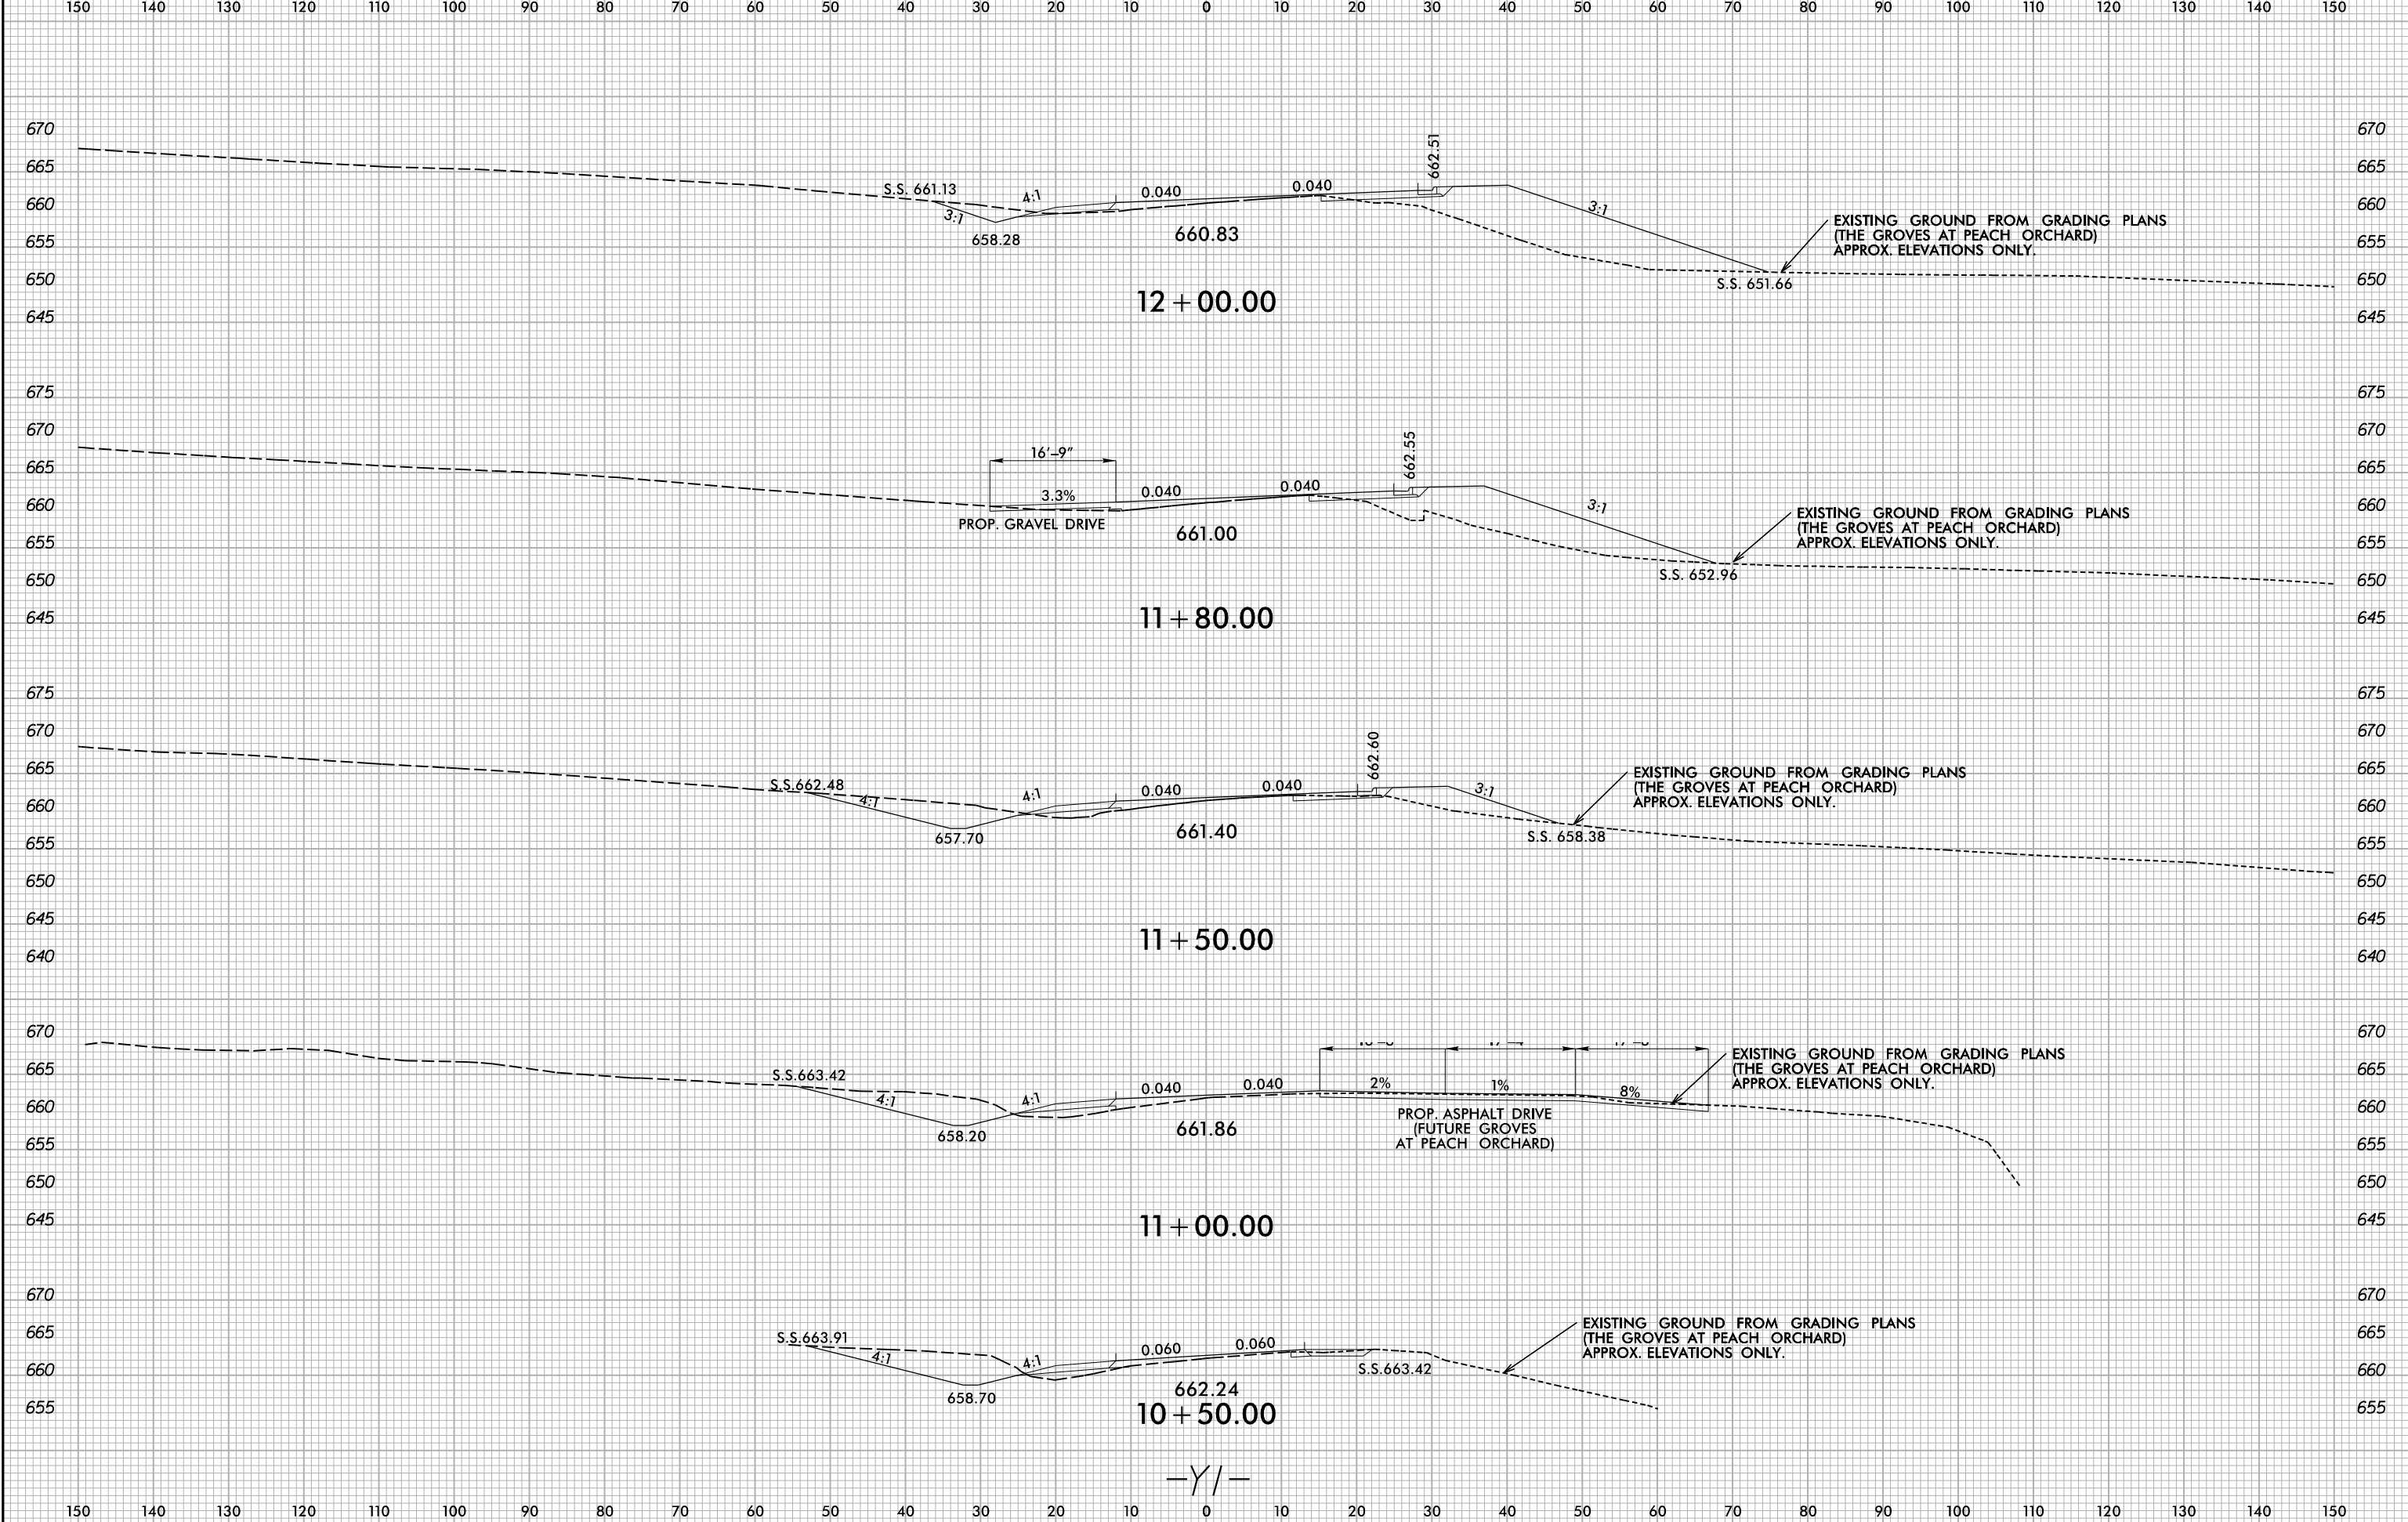


6/23/16



PROJ. REFERENCE NO.
U-6146/B-5857

SHEET NO.
X-40

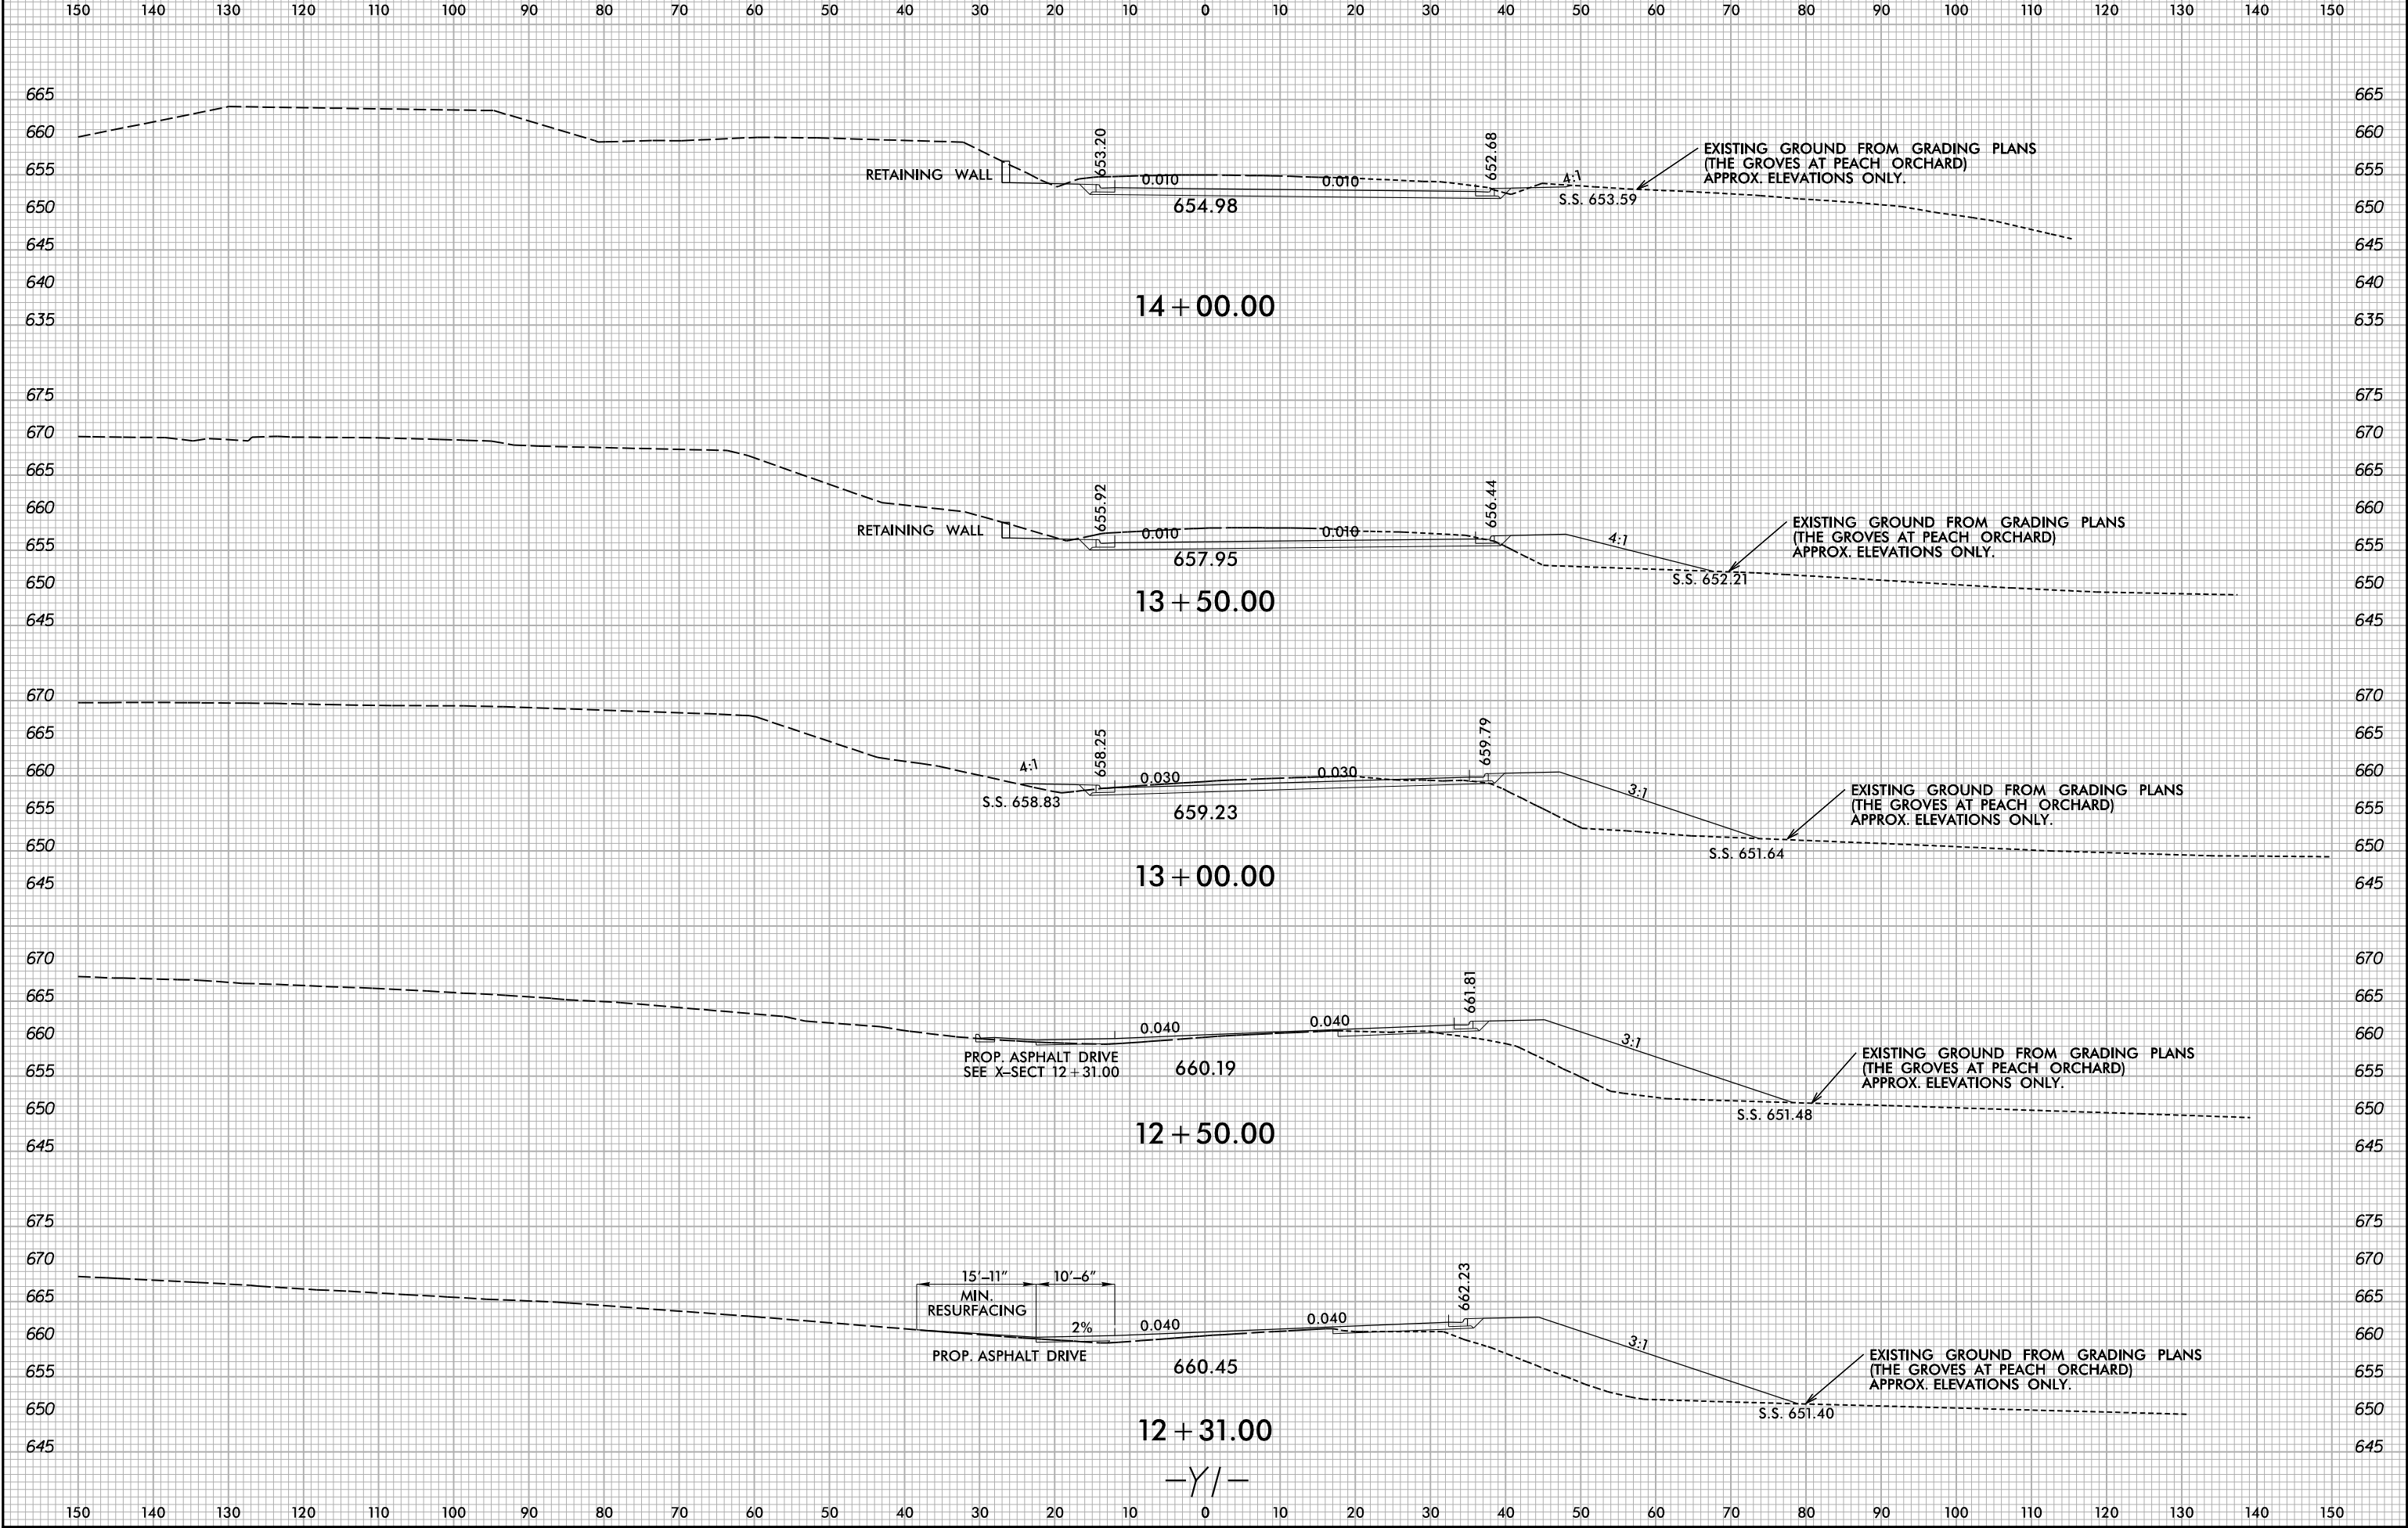


6/23/16




PROJ. REFERENCE NO.
U-6146/B-5857

SHEET NO.
X-41

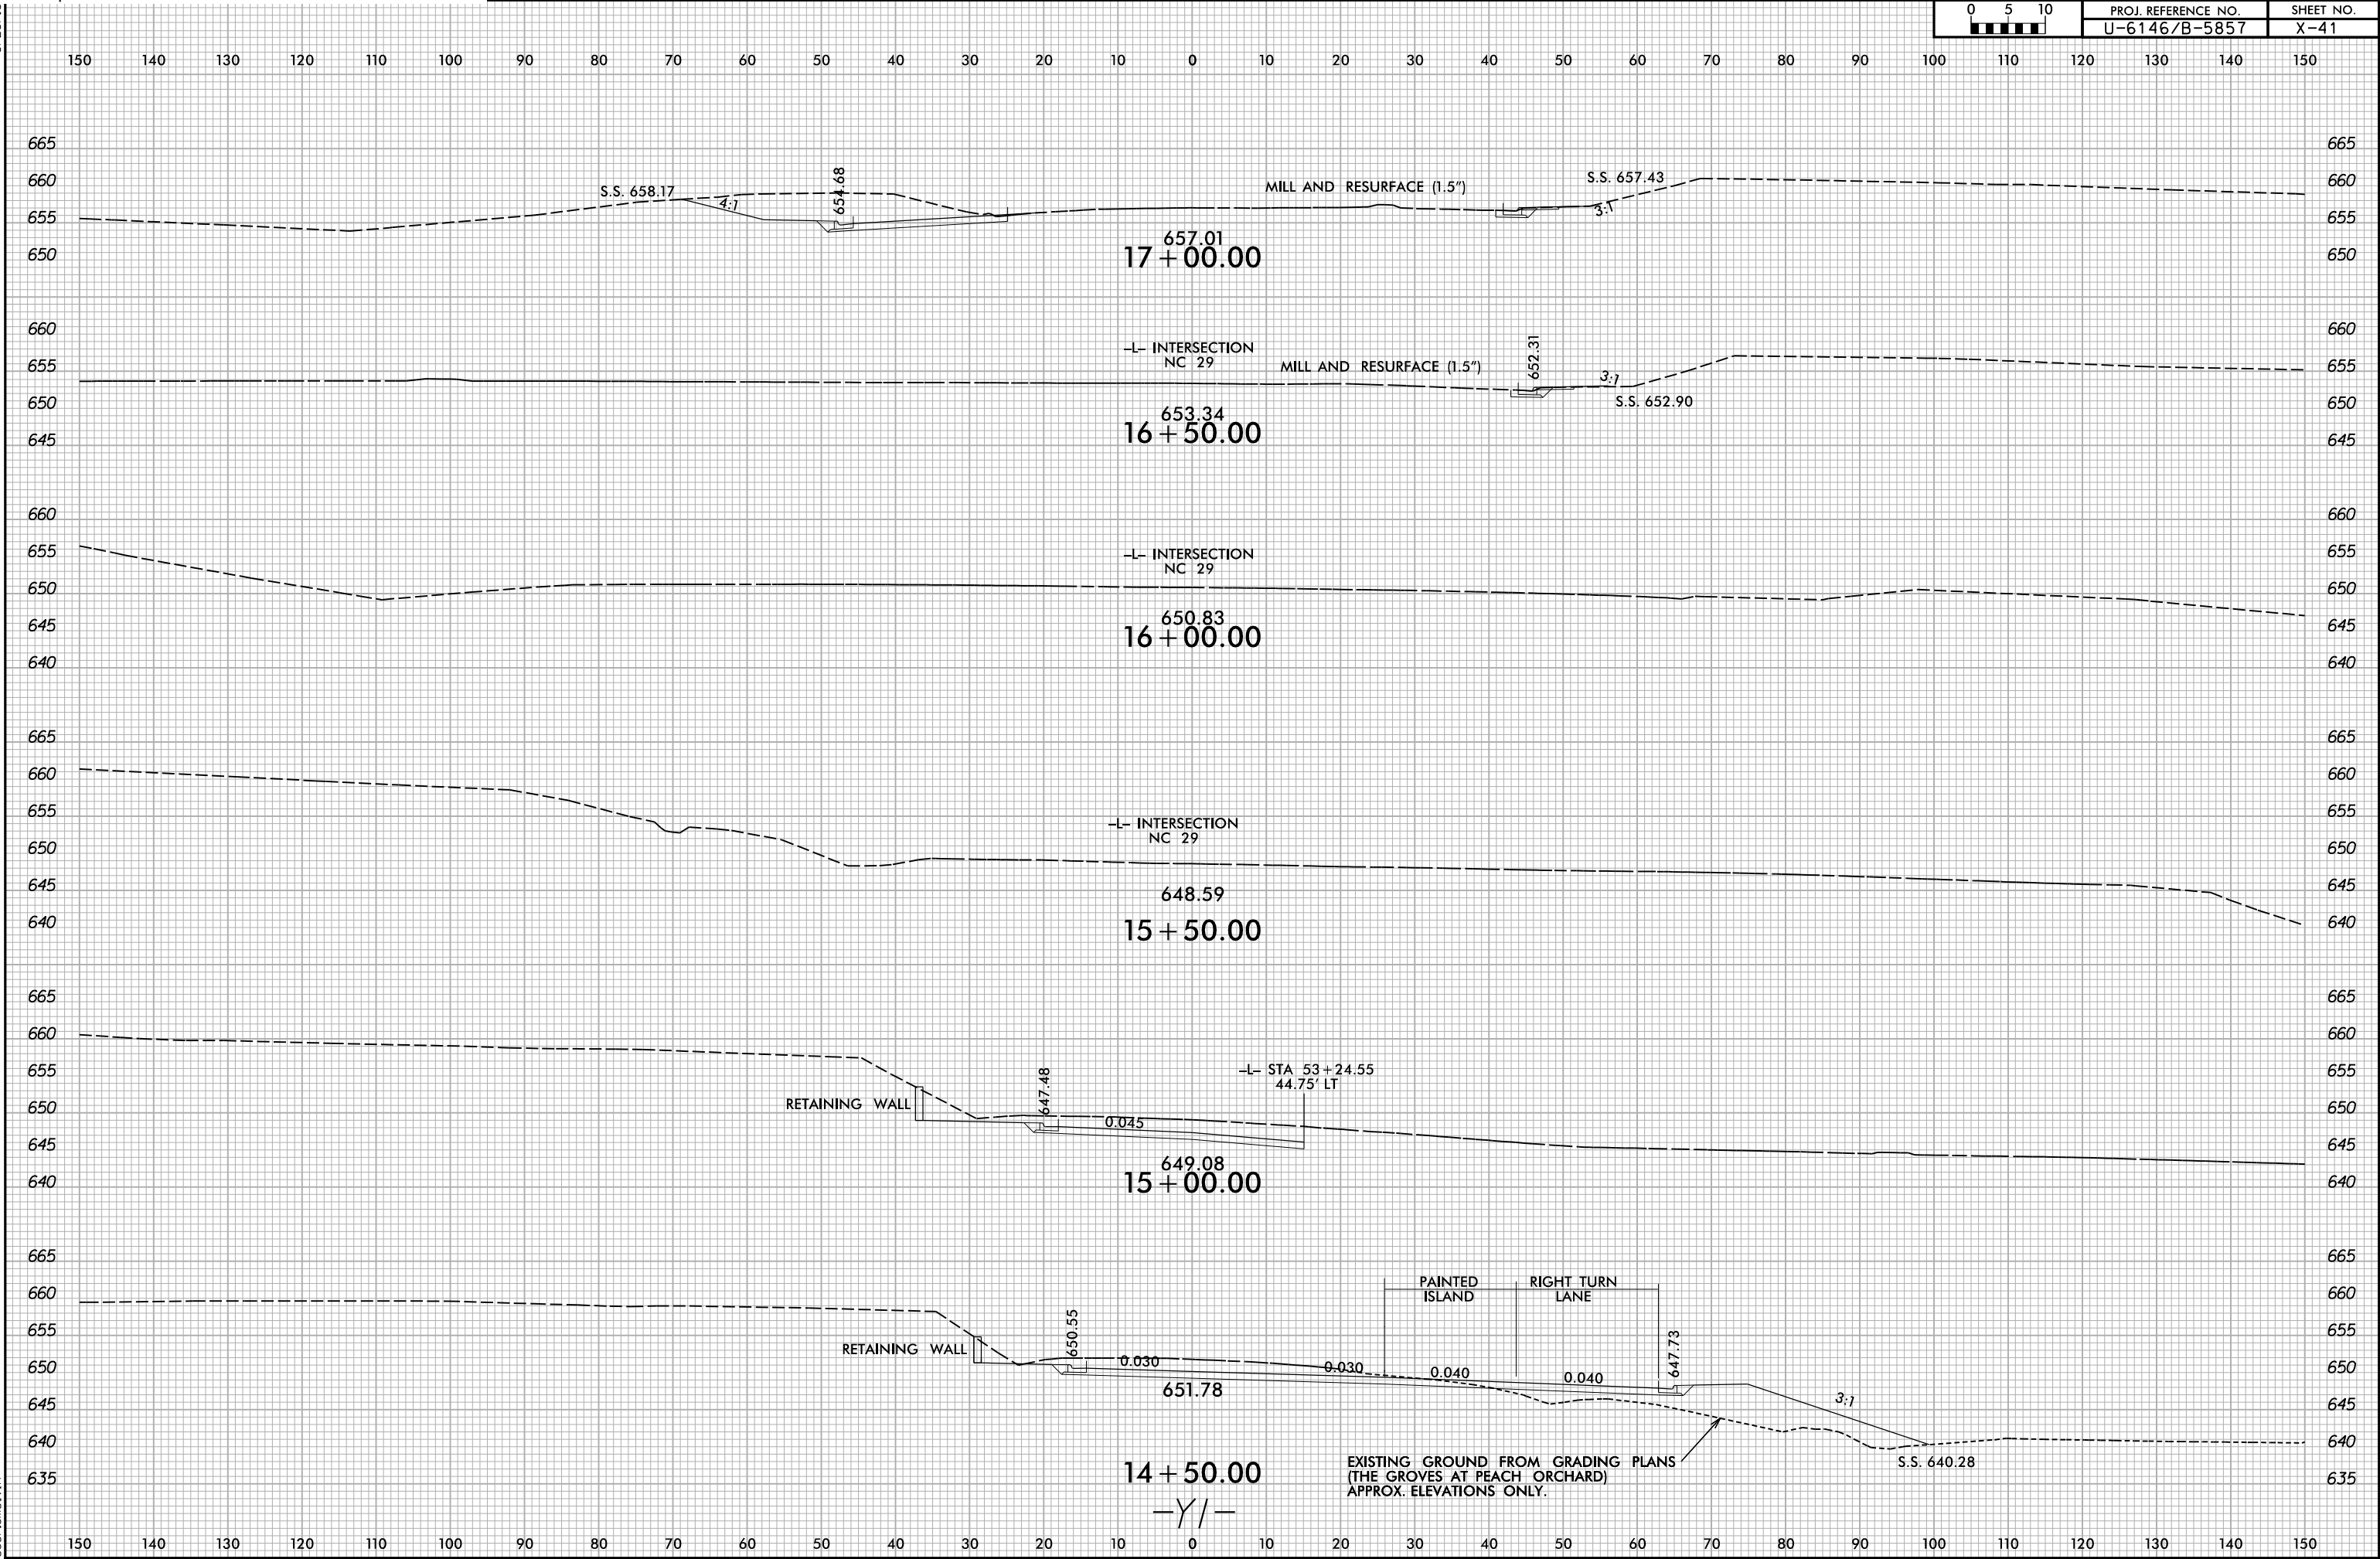

8/6/2025
X:\NG001\B-5857-Cramer-ton\Roadway\XSC\U-6146.Rdg_xpl_Y1.dgn
User:smelvin

6/23/16

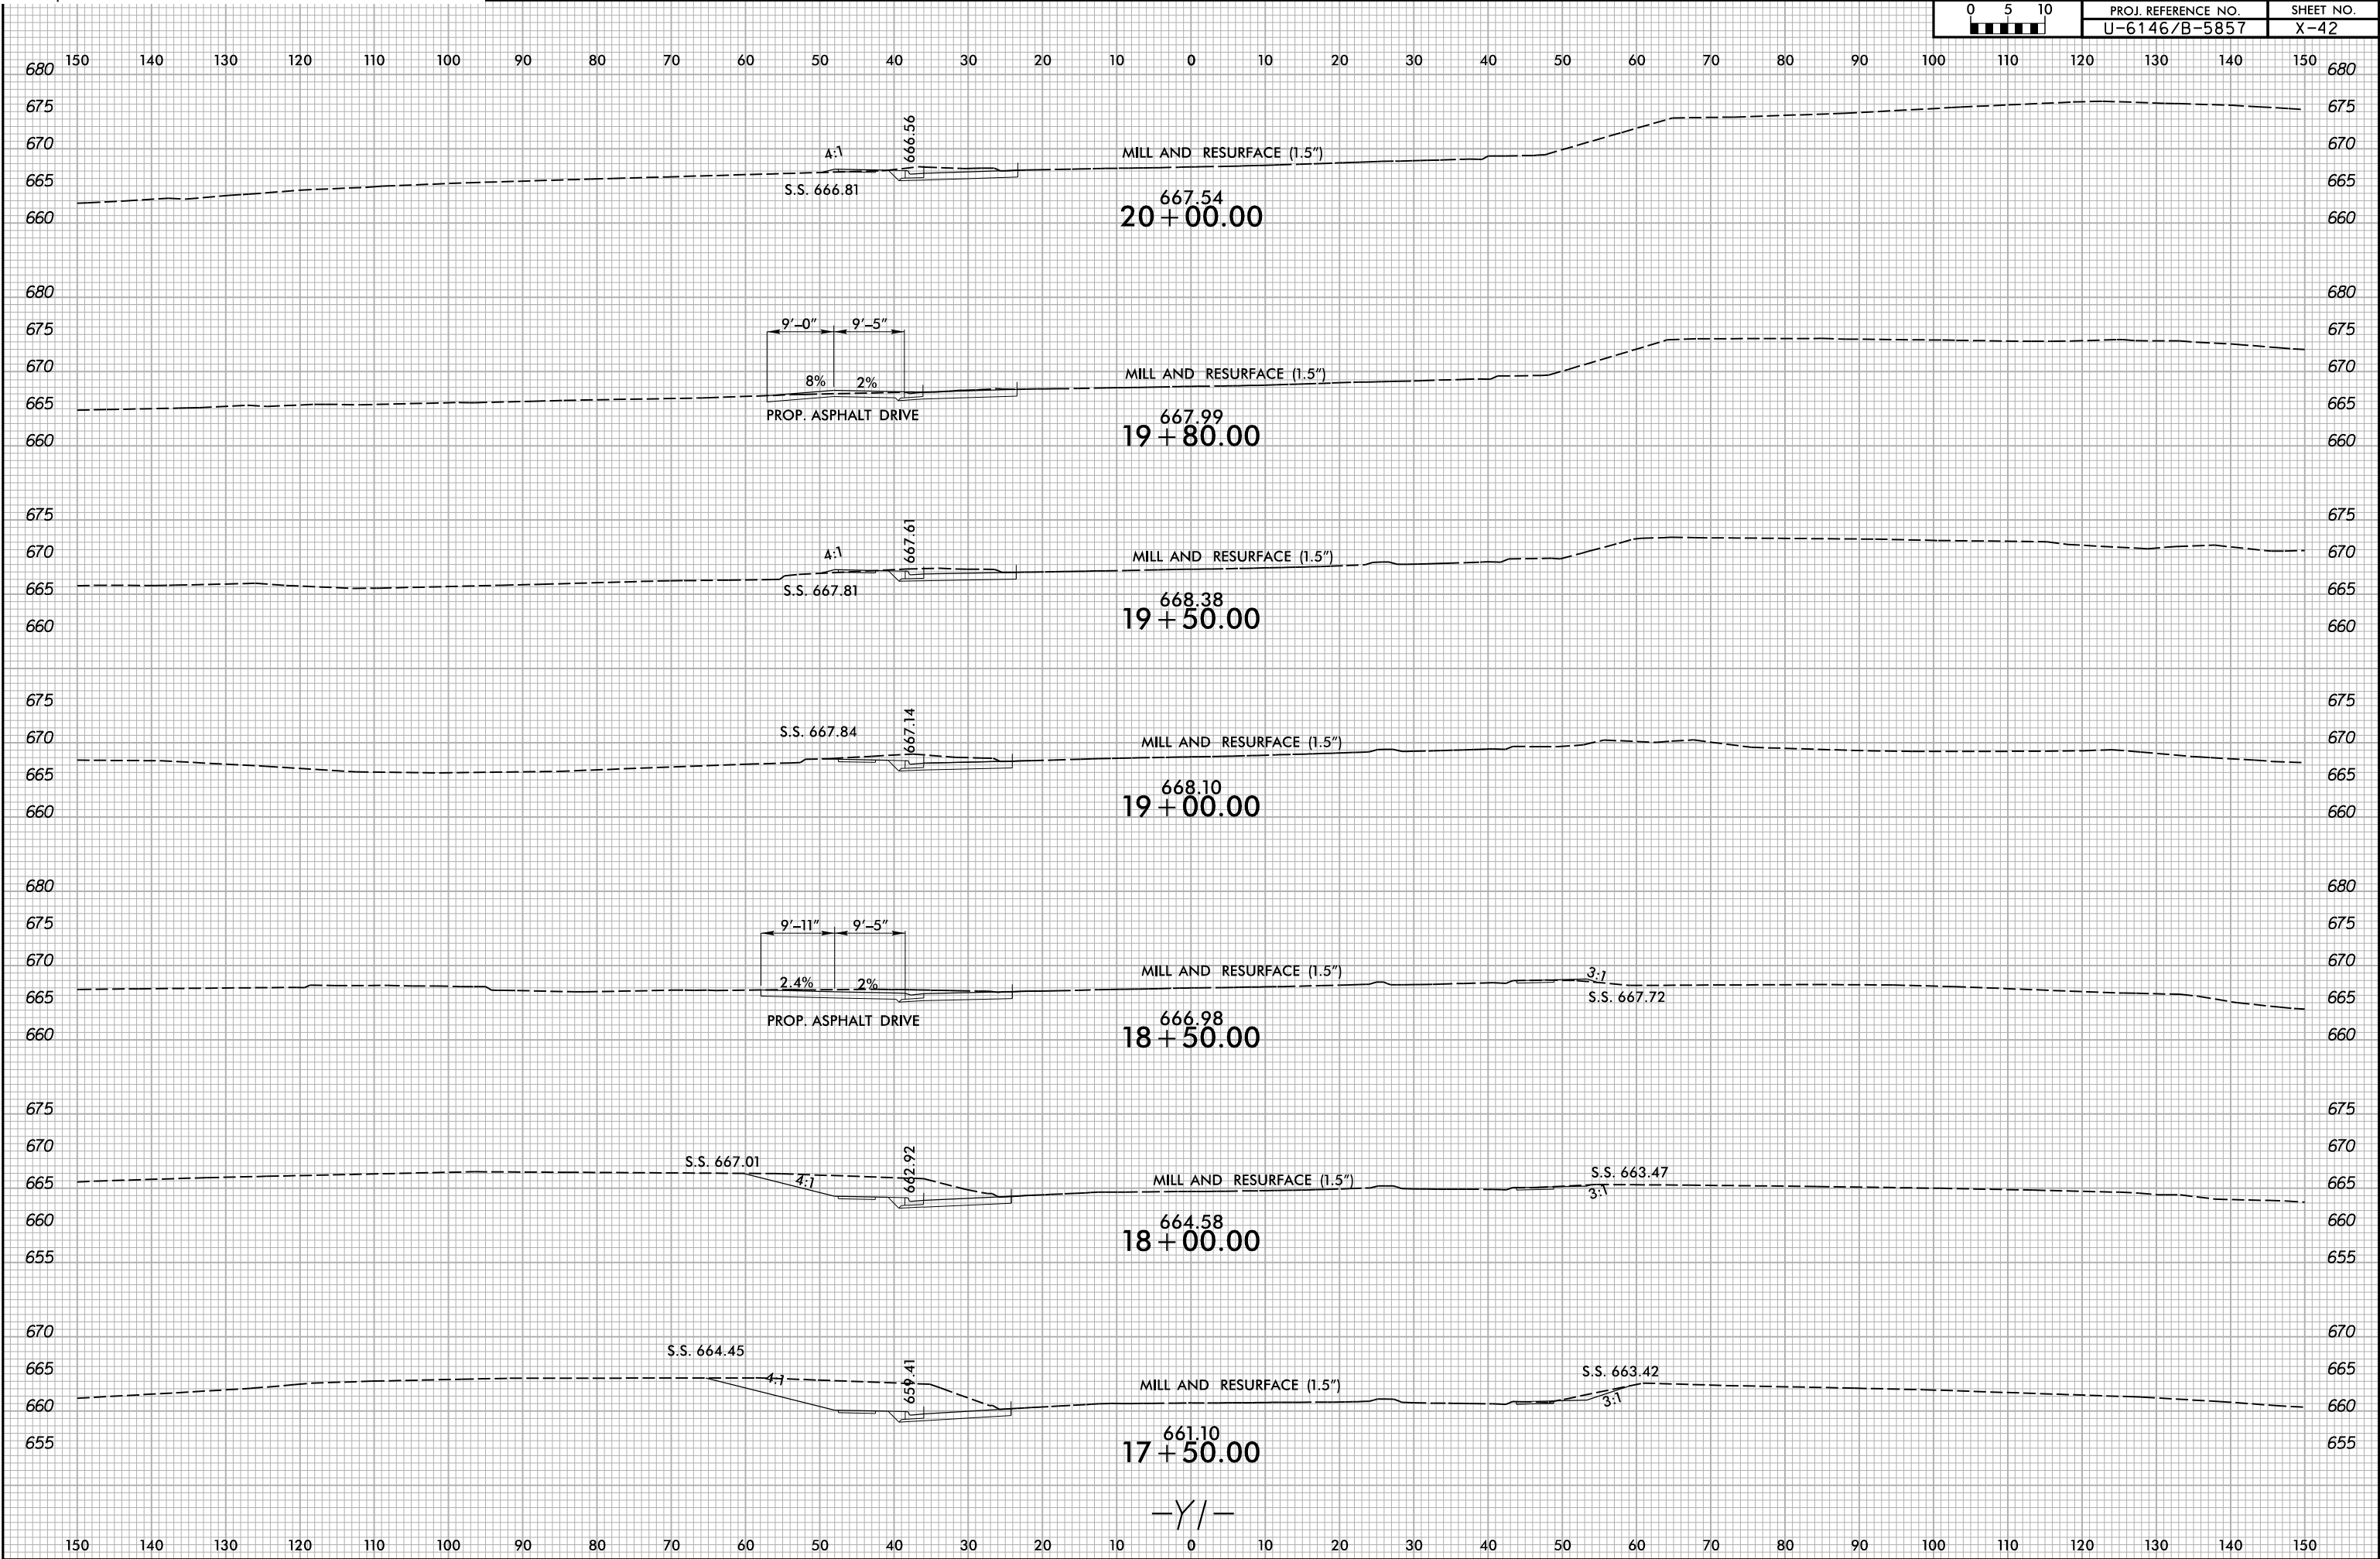


6/23/16



PROJ. REFERENCE NO.
U-6146/B-5857

SHEET NO.
X-43

150 140 130 120 110 100 90 80 70 60 50 40 30 20 10 0 10 20 30 40 50 60 70 80 90 100 110 120 130 140 150

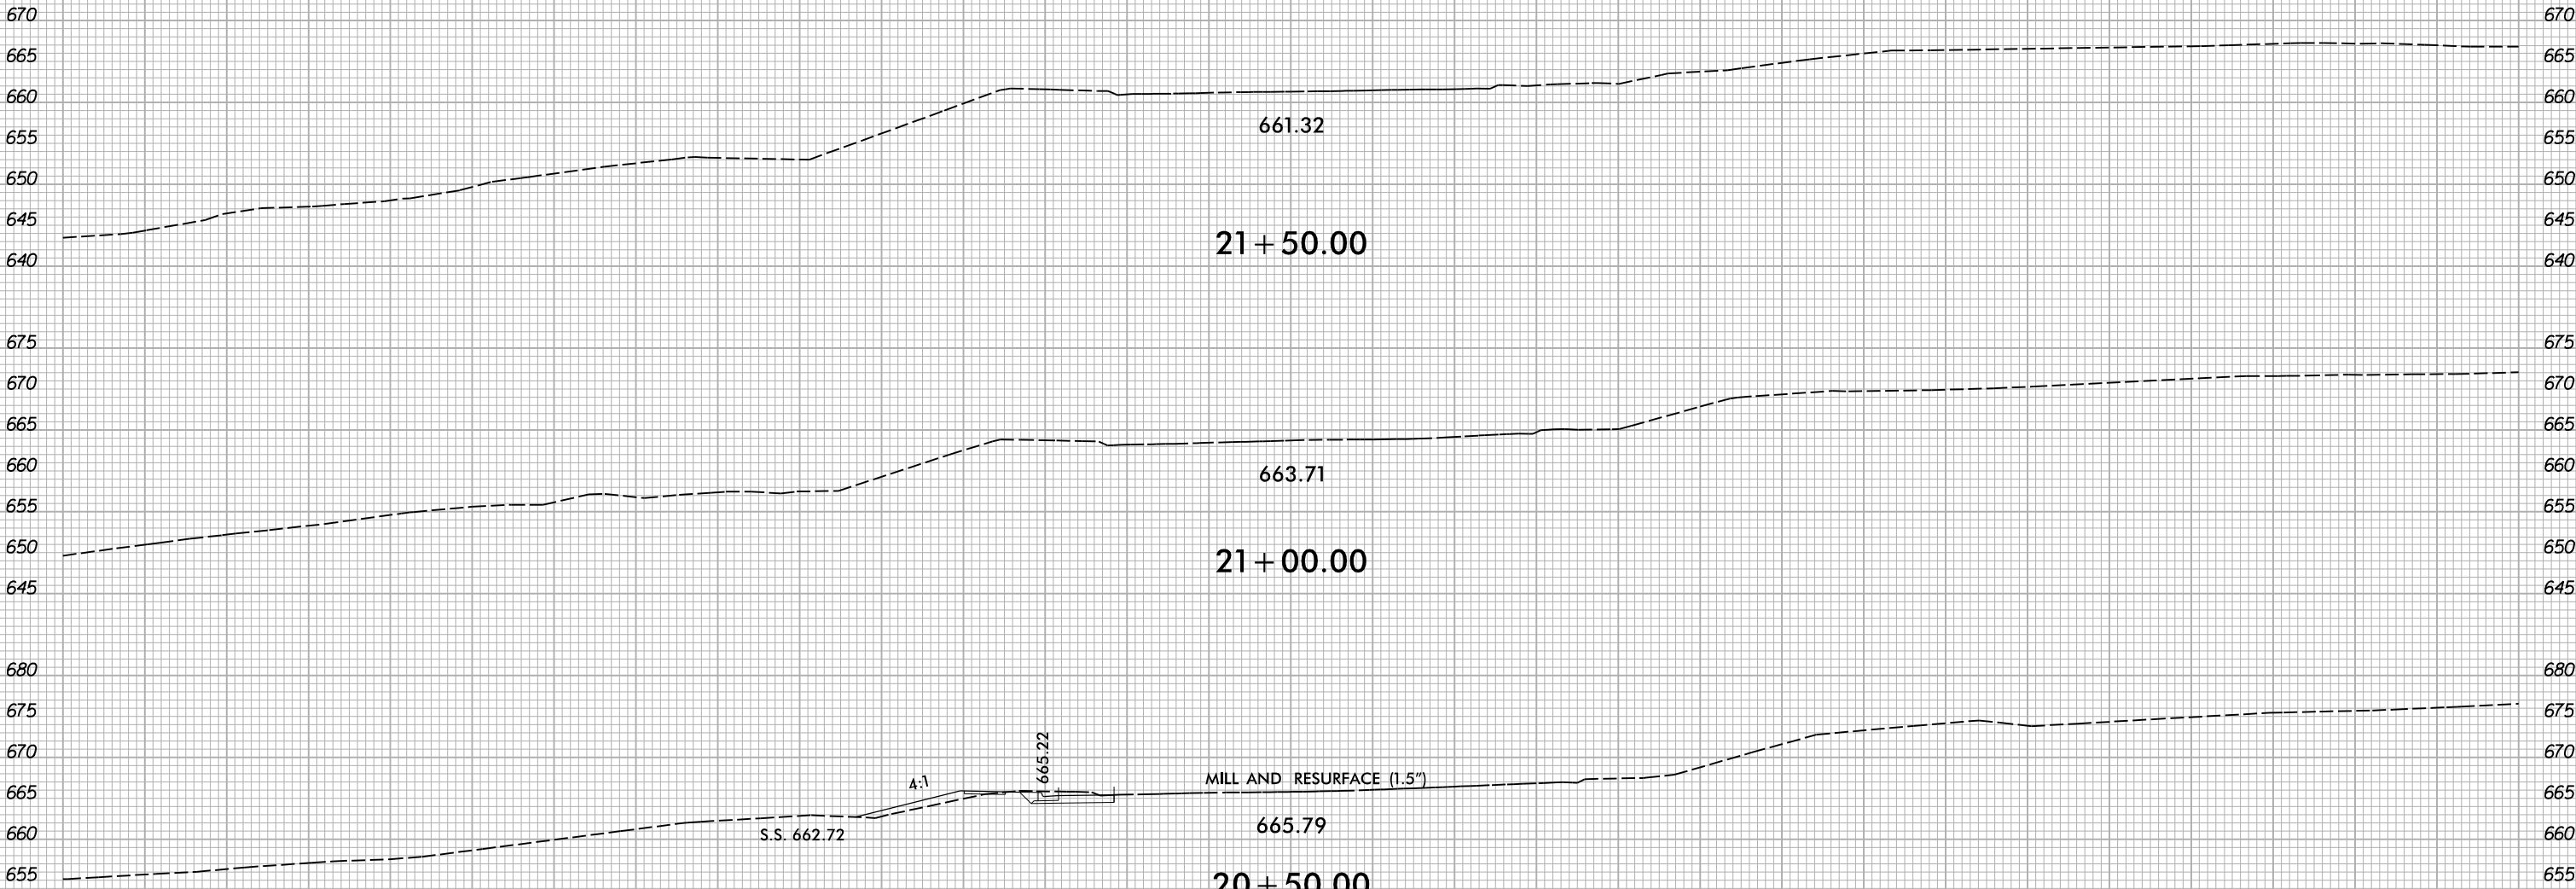

150 140 130 120 110 100 90 80 70 60 50 40 30 20 10 0 10 20 30 40 50 60 70 80 90 100 110 120 130 140 150

8/6/2025
X:\N0001\B-5857 Cramer-ton\Roadway\XSC\U-6146.Rd\p1_Y1.dgn
User:smelvin


6/23/16



PROJ. REFERENCE NO.
U-6146/B-5857

SHEET NO.
X-44


150 140 130 120 110 100 90 80 70 60 50 40 30 20 10 0 10 20 30 40 50 60 70 80 90 100 110 120 130 140 150

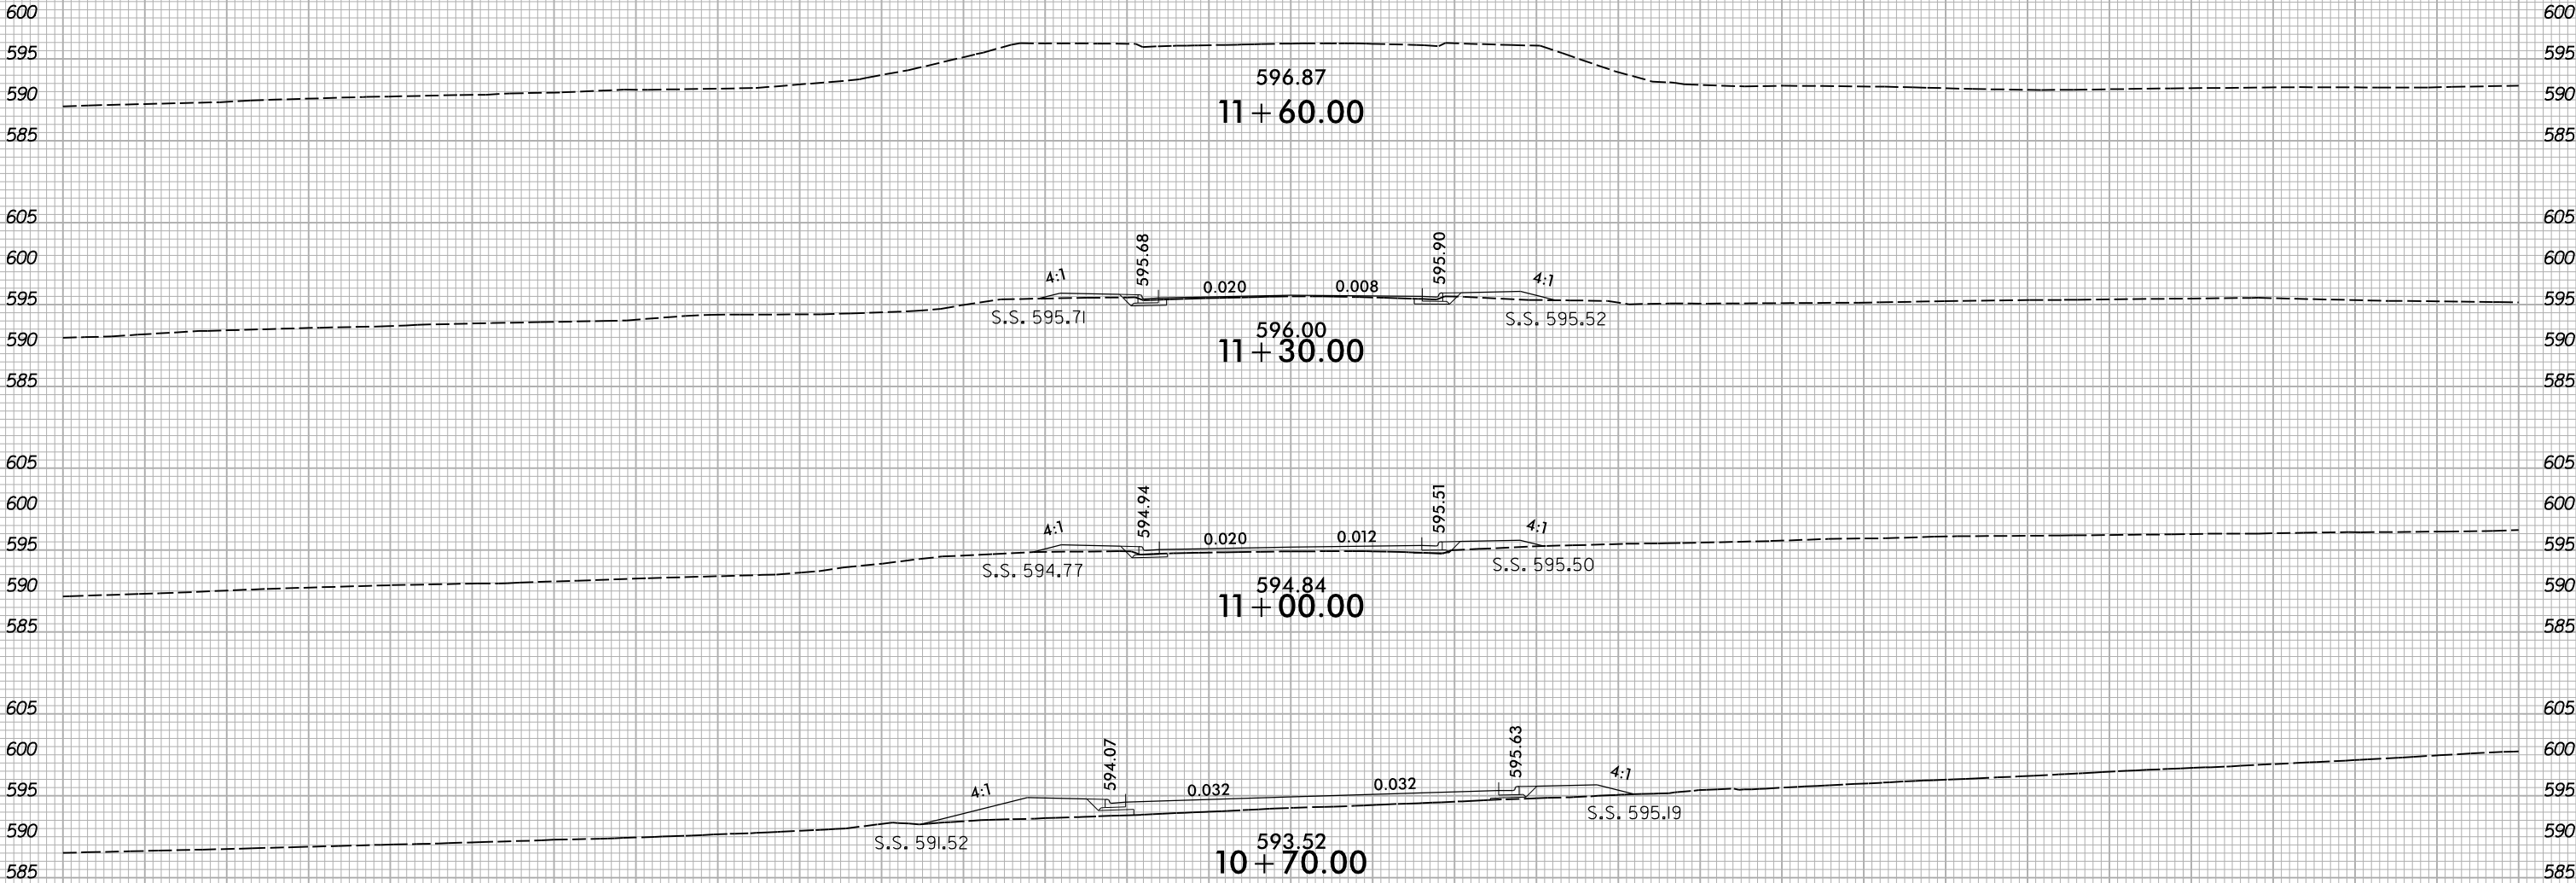

150 140 130 120 110 100 90 80 70 60 50 40 30 20 10 0 10 20 30 40 50 60 70 80 90 100 110 120 130 140 150

6/23/16

0510	PROJ. REFERENCE NO.	SHEET NO.
	U-6146/B-5857	X-45

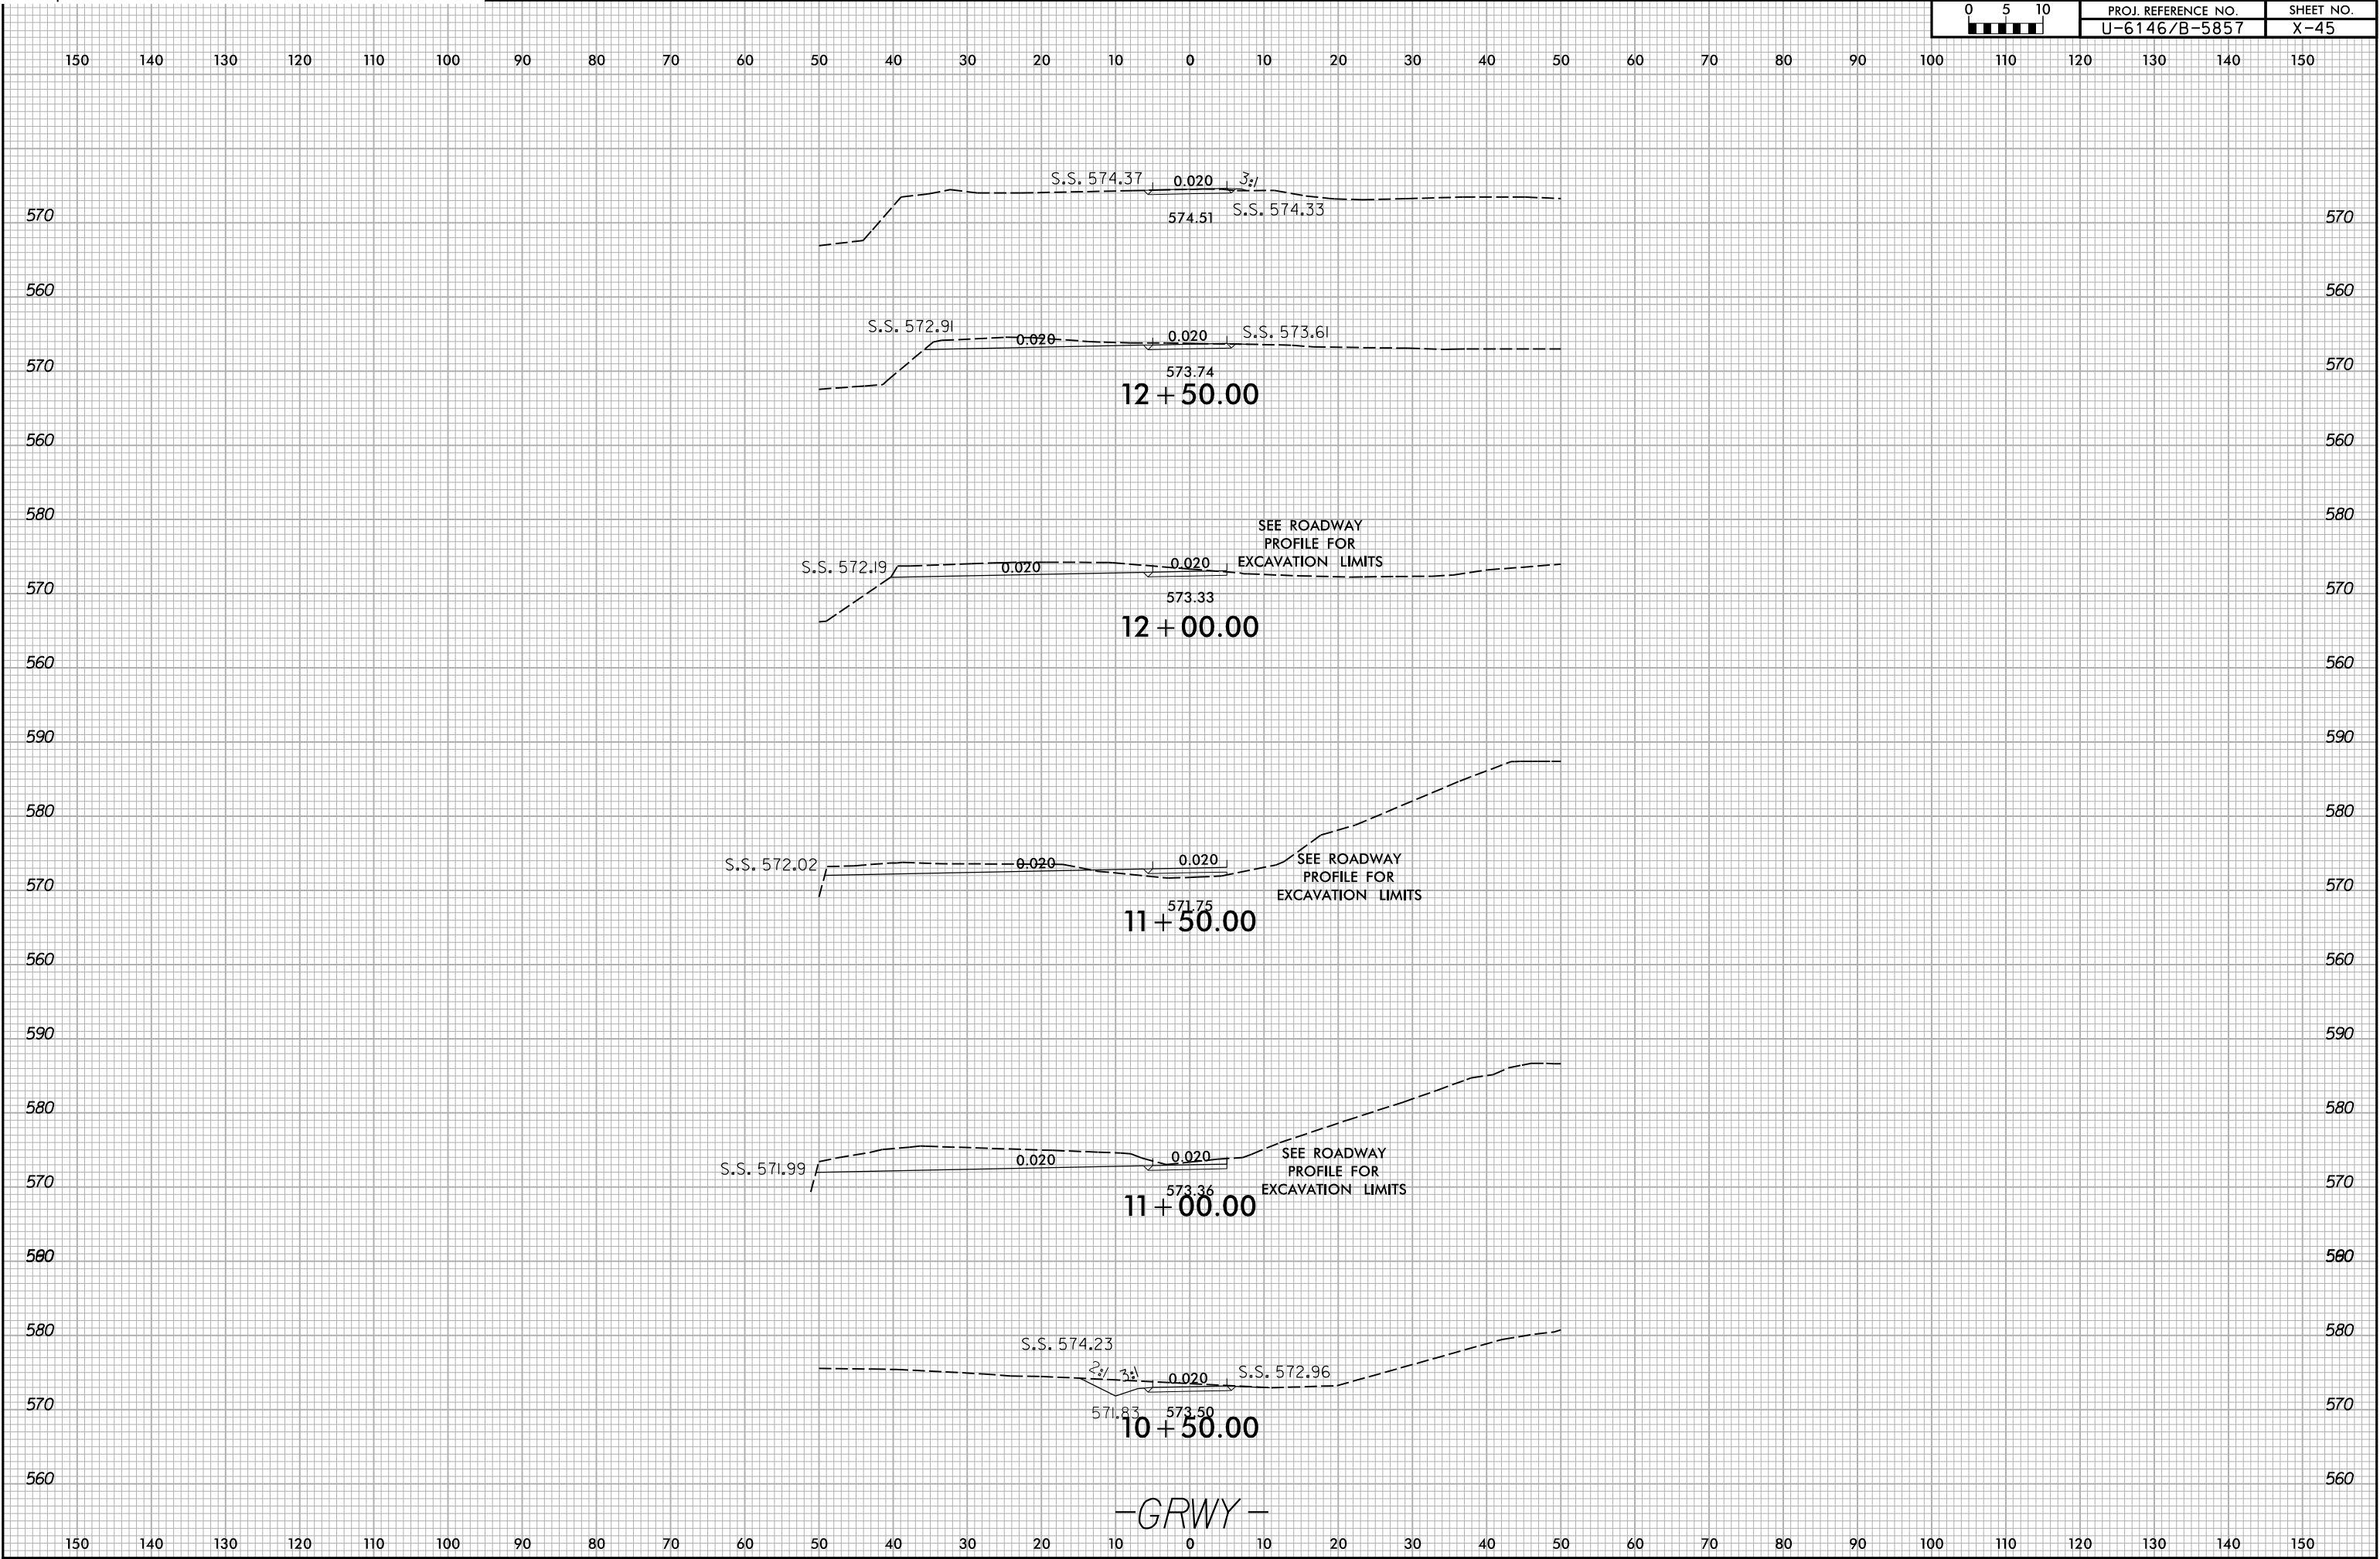

6/23/16

0510	PROJ. REFERENCE NO.	SHEET NO.
	U-6146/B-5857	X-46

1501401301201101009080706050403020100102030405060708090100110120130140150

590

580

570

560

590

580

570

560

S.S. 574.370.0203.1
574.51S.S. 574.33

13 + 00.00

-GRWY-