


STATE	PROJECT NO.	SHEET NO.	TOTAL SHEETS
N.C.		12	
WBS NO. 2027CPT.10.05.10601 2027CPT.10.05.20601			


PAVEMENT SCHEDULE	
C1	PROP. APPROX. 1.5" ASPHALT CONCRETE SURFACE COURSE, TYPE S9.5C, AT AN AVERAGE RATE OF 168 LBS. PER SQ. YD.
C2	PROP. APPROX. 2.0" ASPHALT CONCRETE SURFACE COURSE, TYPE S9.5C, AT AN AVERAGE RATE OF 224 LBS. PER SQ. YD.
C3	PROP. APPROX. 1.5" ASPHALT CONCRETE SURFACE COURSE, TYPE S9.5B, AT AN AVERAGE RATE OF 165 LBS. PER SQ. YD.
D1	PROP. APPROX. 2.5" ASPHALT CONCRETE INTERMEDIATE COURSE, TYPE I19.0C AT AN AVERAGE RATE OF 285 LBS. PER SQ. YD.
U	EXISTING PAVEMENT
V1	INCIDENTAL MILLING
V2	MILLING 1.5" DEPTH
V3	MILLING 2.0" DEPTH
V4	MILLING 4.0" DEPTH
V5	PROFILE MILLING 0" TO 1.5"
Z	MILLED RUMBLE STRIPS 16"

NB & SB BROOKSHIRE FRWY

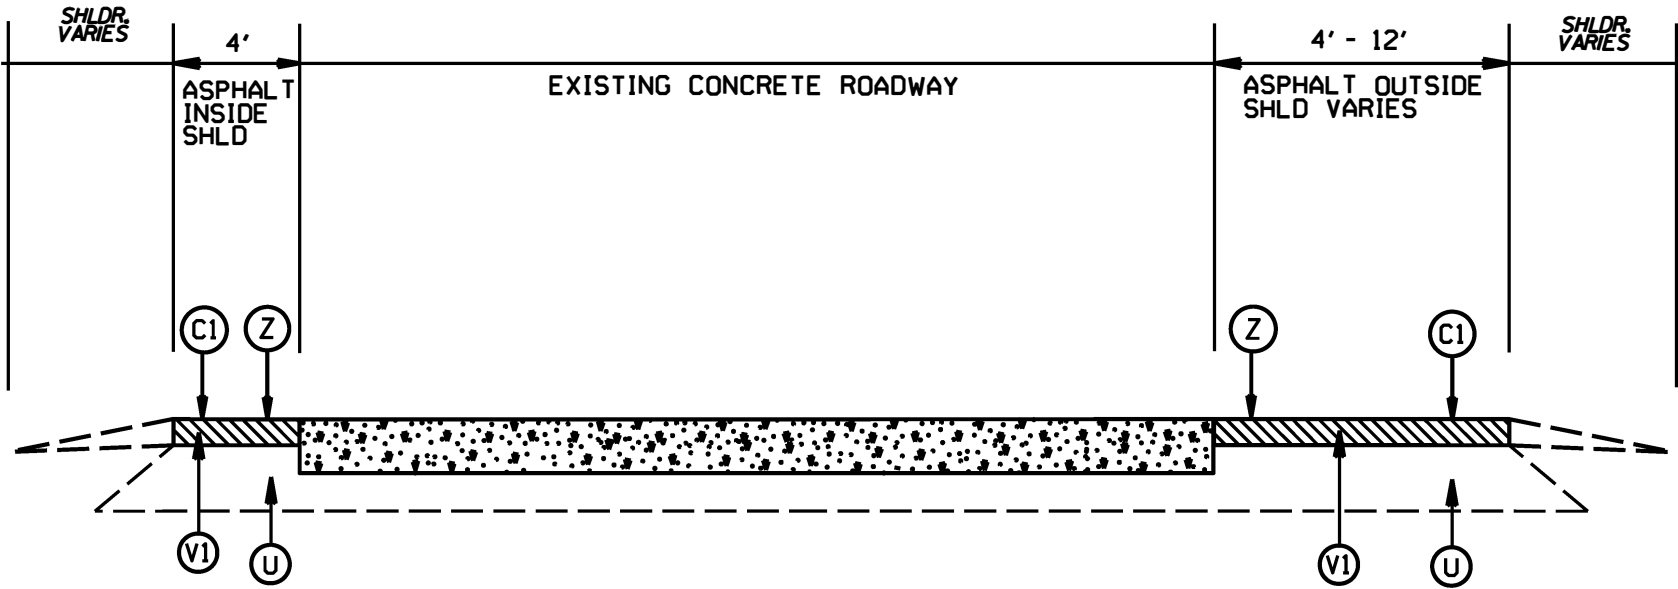


TYPICAL SECTION NO. 7

NB & SB BROOKSHIRE FRWY

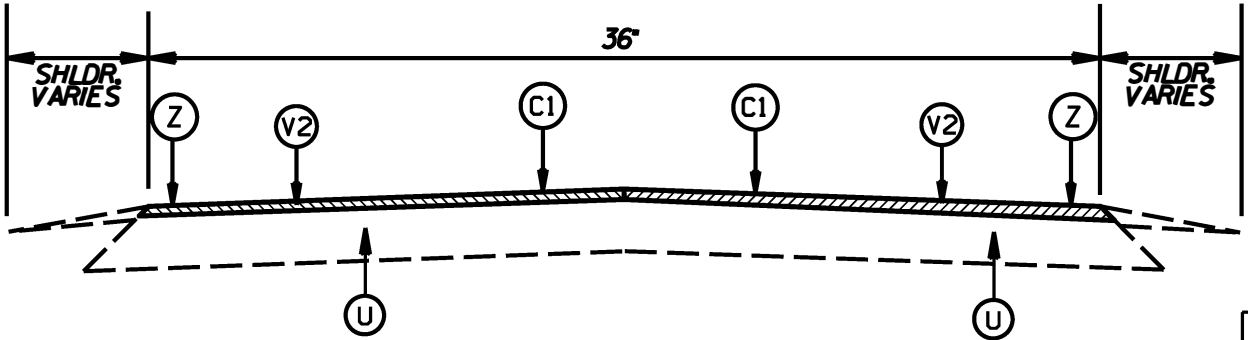

TYPICAL SECTION NO. 8

PATCHING DETAIL

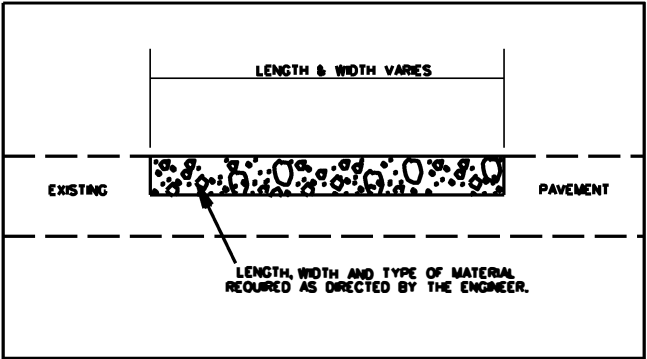

2027 MECKLENBURG COUNTY RESURFACING CONTRACT 1			
SCALE	1/4"		REVISIONS
DATE			
DWG. BY	JHE		
DESIGN BY			
APPROVED			