




PLAN VIEW - SENSOR INSTALLATION

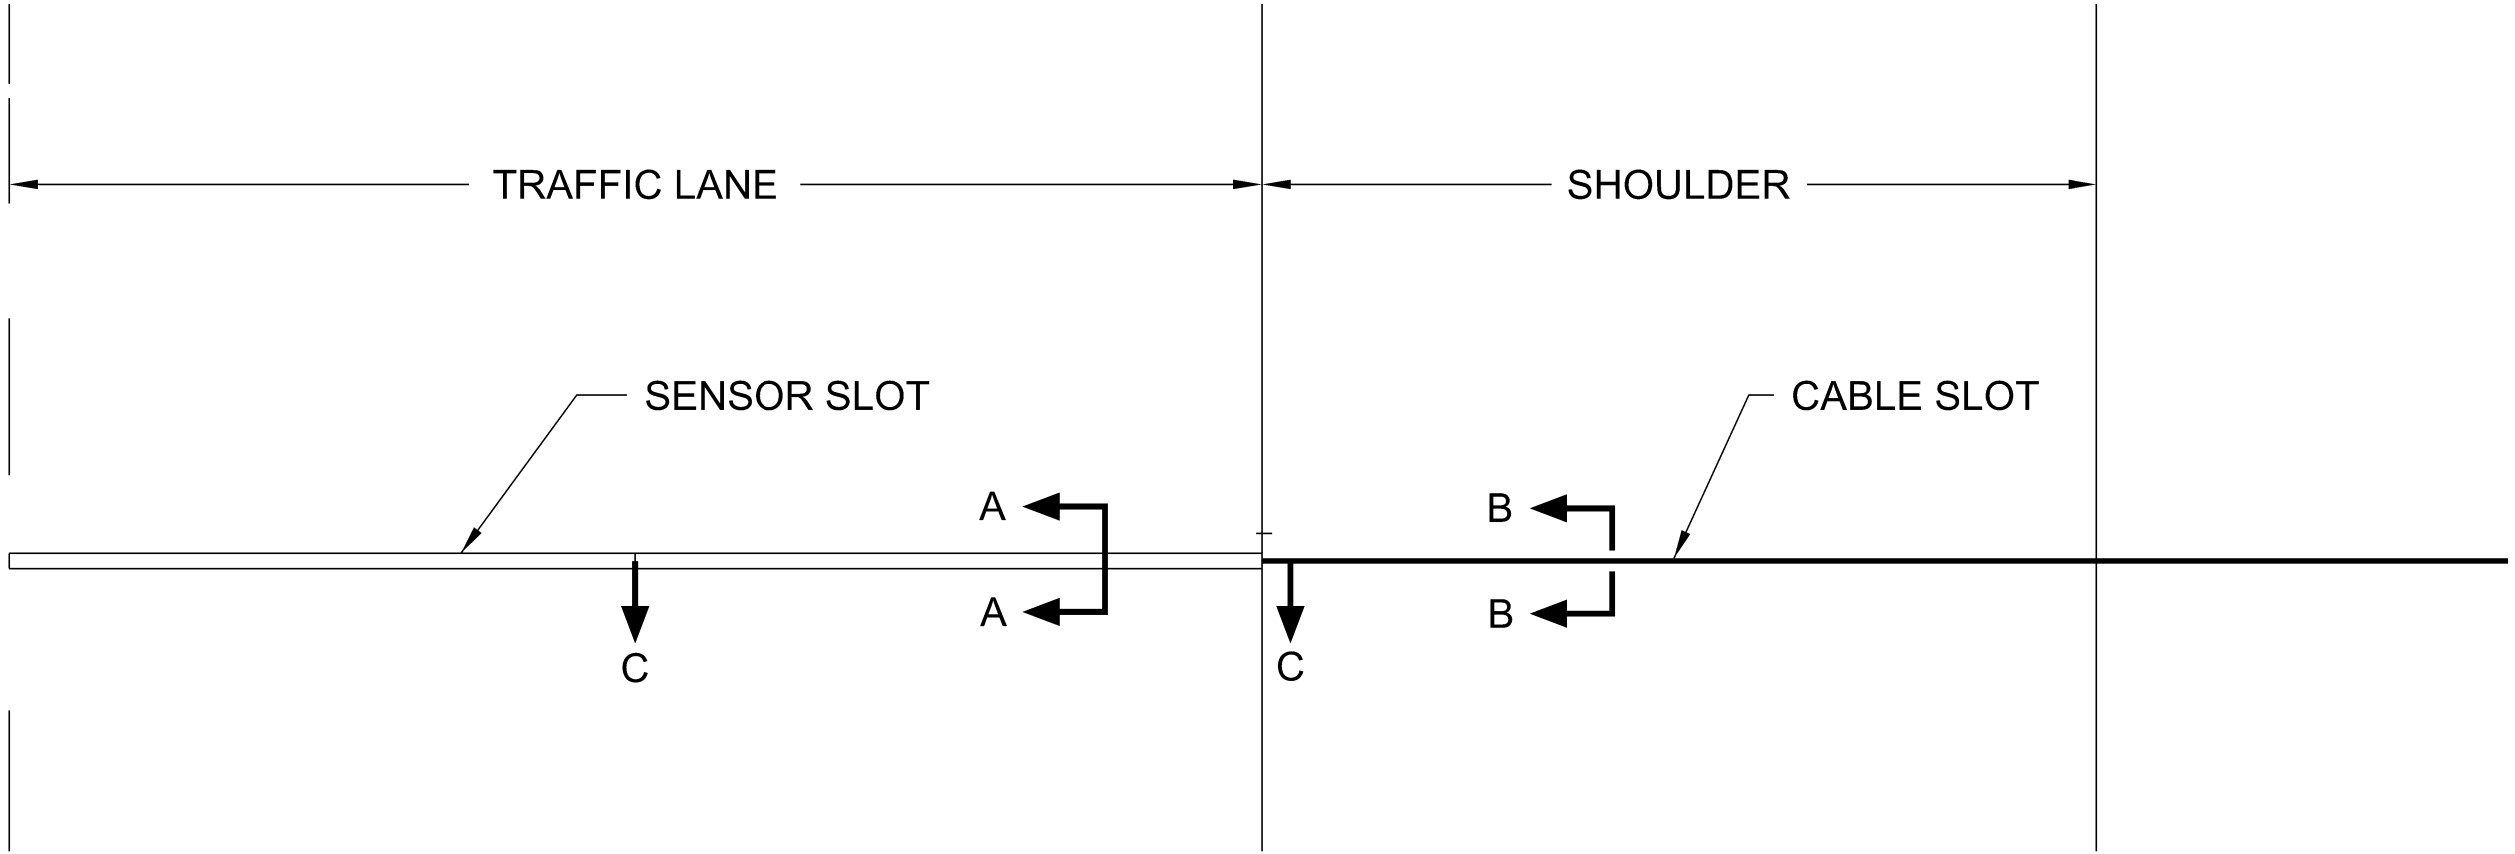


SECTION A-A

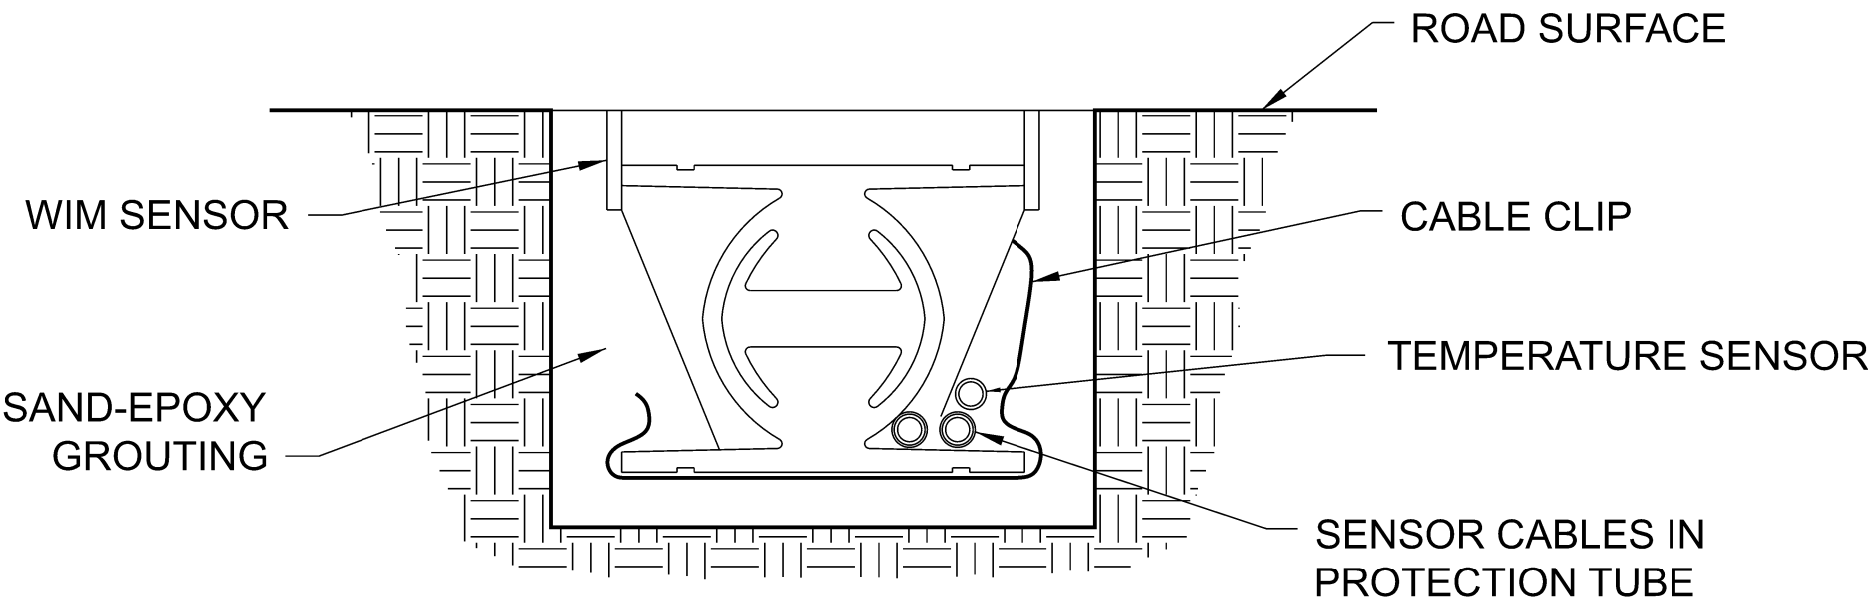

SECTION B-B

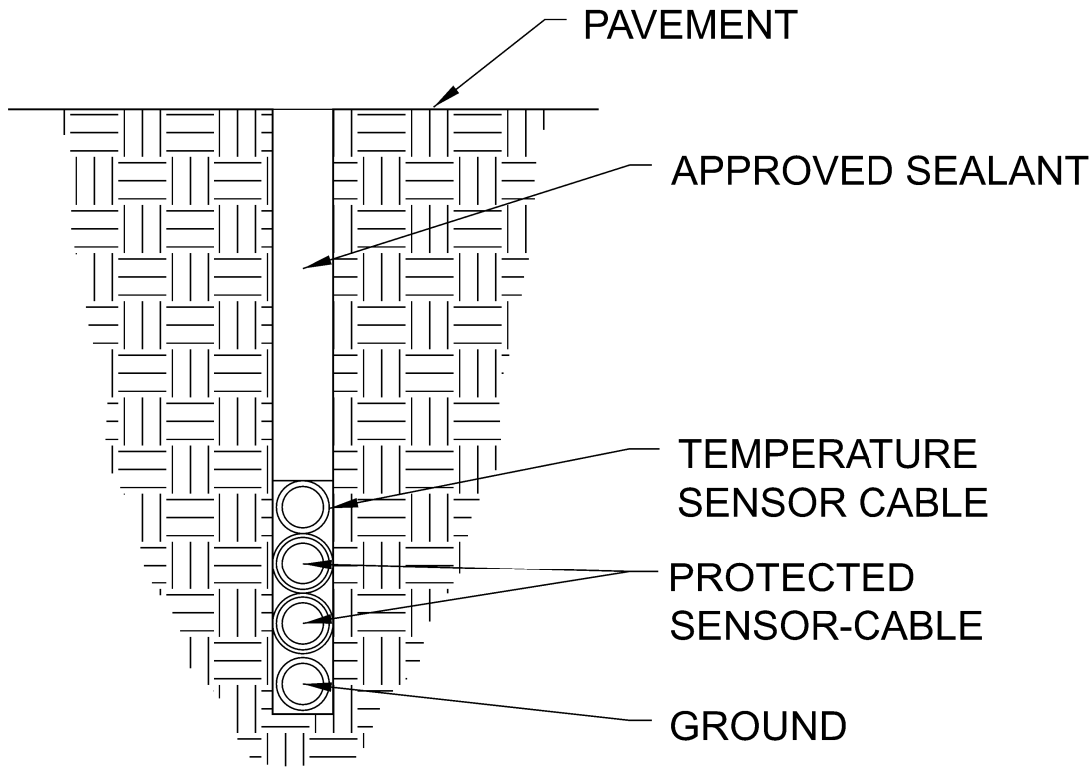

SECTION C-C

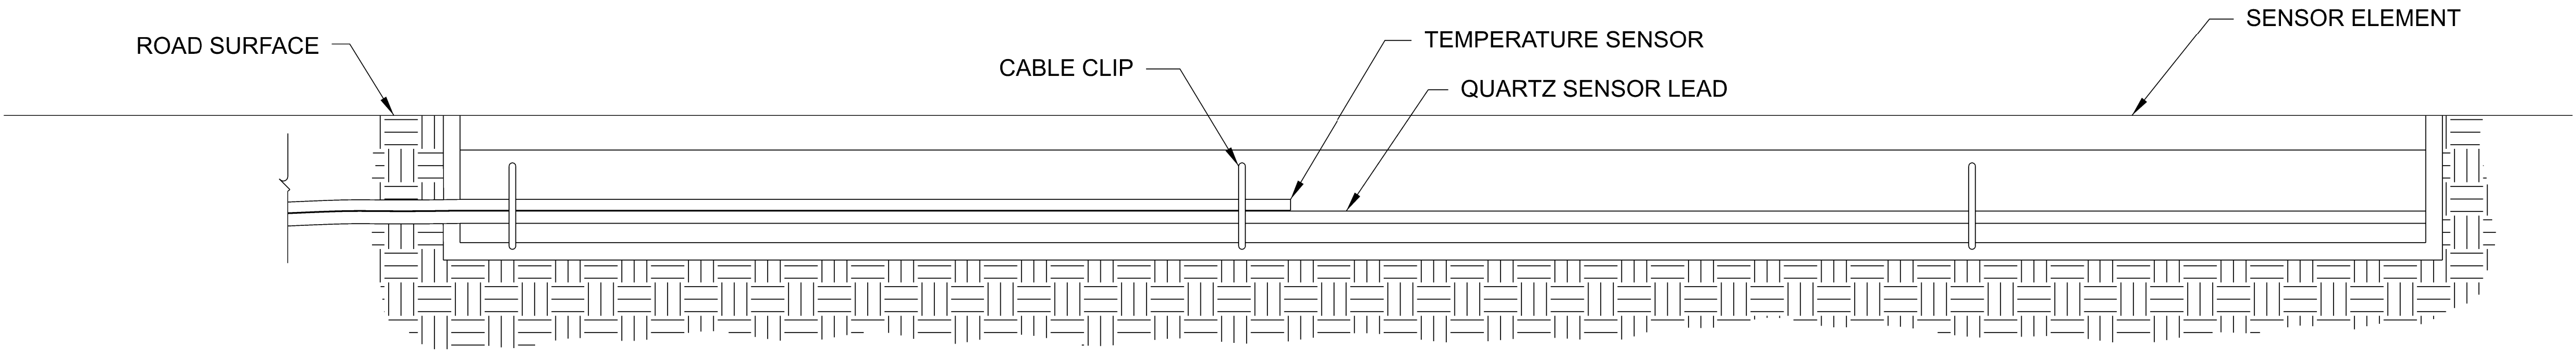

NOTES:

- 1 INSTALL QUARTZ SENSORS ACCORDING TO THE DETAILS SHOWN ON ITS-9 AND MANUFACTURER RECOMMENDATIONS.
- 2 INSTALL THE TEMPERATURE SENSOR THROUGH AT LEAST 2 CABLE CLIPS ALONG THE LENGTH OF THE SENSOR CLOSEST TO THE SHOULDER.

DOCUMENT NOT CONSIDERED FINAL
UNLESS ALL SIGNATURES COMPLETED

Prepared in the Office of:



SUMMIT
DESIGN AND ENGINEERING SERVICES

NC FIRM LICENSE No: P-0339
320 Executive Court
Hillsborough, NC 27278
(919) 732-3883
(919) 732-6676 (FAX)

Prepared For:

750 N. Greenfield Pkwy, Garner, NC 27529

SCALE
NOT TO SCALE

**TYPICAL INSTALLATION DETAIL-
TEMPERATURE SENSORS QUARTZ**

Division 07 Orange Co. Hillsborough

PLAN DATE: SEPTEMBER 2026	REVIEWED BY: S. Yow
PREPARED BY: E. Holman	REVIEWED BY:

REVISIONS	INIT.	DATE

SEAL



Signed by:
Gregory A. Fuller 9/25/2026
DATE

INVENTORY NO: