

NOTES


INFORMATION INDICATED ON THE LOCATION SKETCHES SHALL BE CONSIDERED GENERAL INFORMATION ONLY. THE CONTRACTOR SHALL CONFIRM, THROUGH OTHER SOURCES, SPECIFIC INFORMATION REGARDING BRIDGES, ROADWAYS, UTILITIES, THE SURROUNDING AREA, AND ANY OTHER ASPECTS THAT MAY BE NECESSARY TO PERFORM AND COMPLETE THE PROJECT.



BRIDGE No. 670044 LOCATION SKETCH



BRIDGE No. 670040 & No. 670052 LOCATION SKETCH

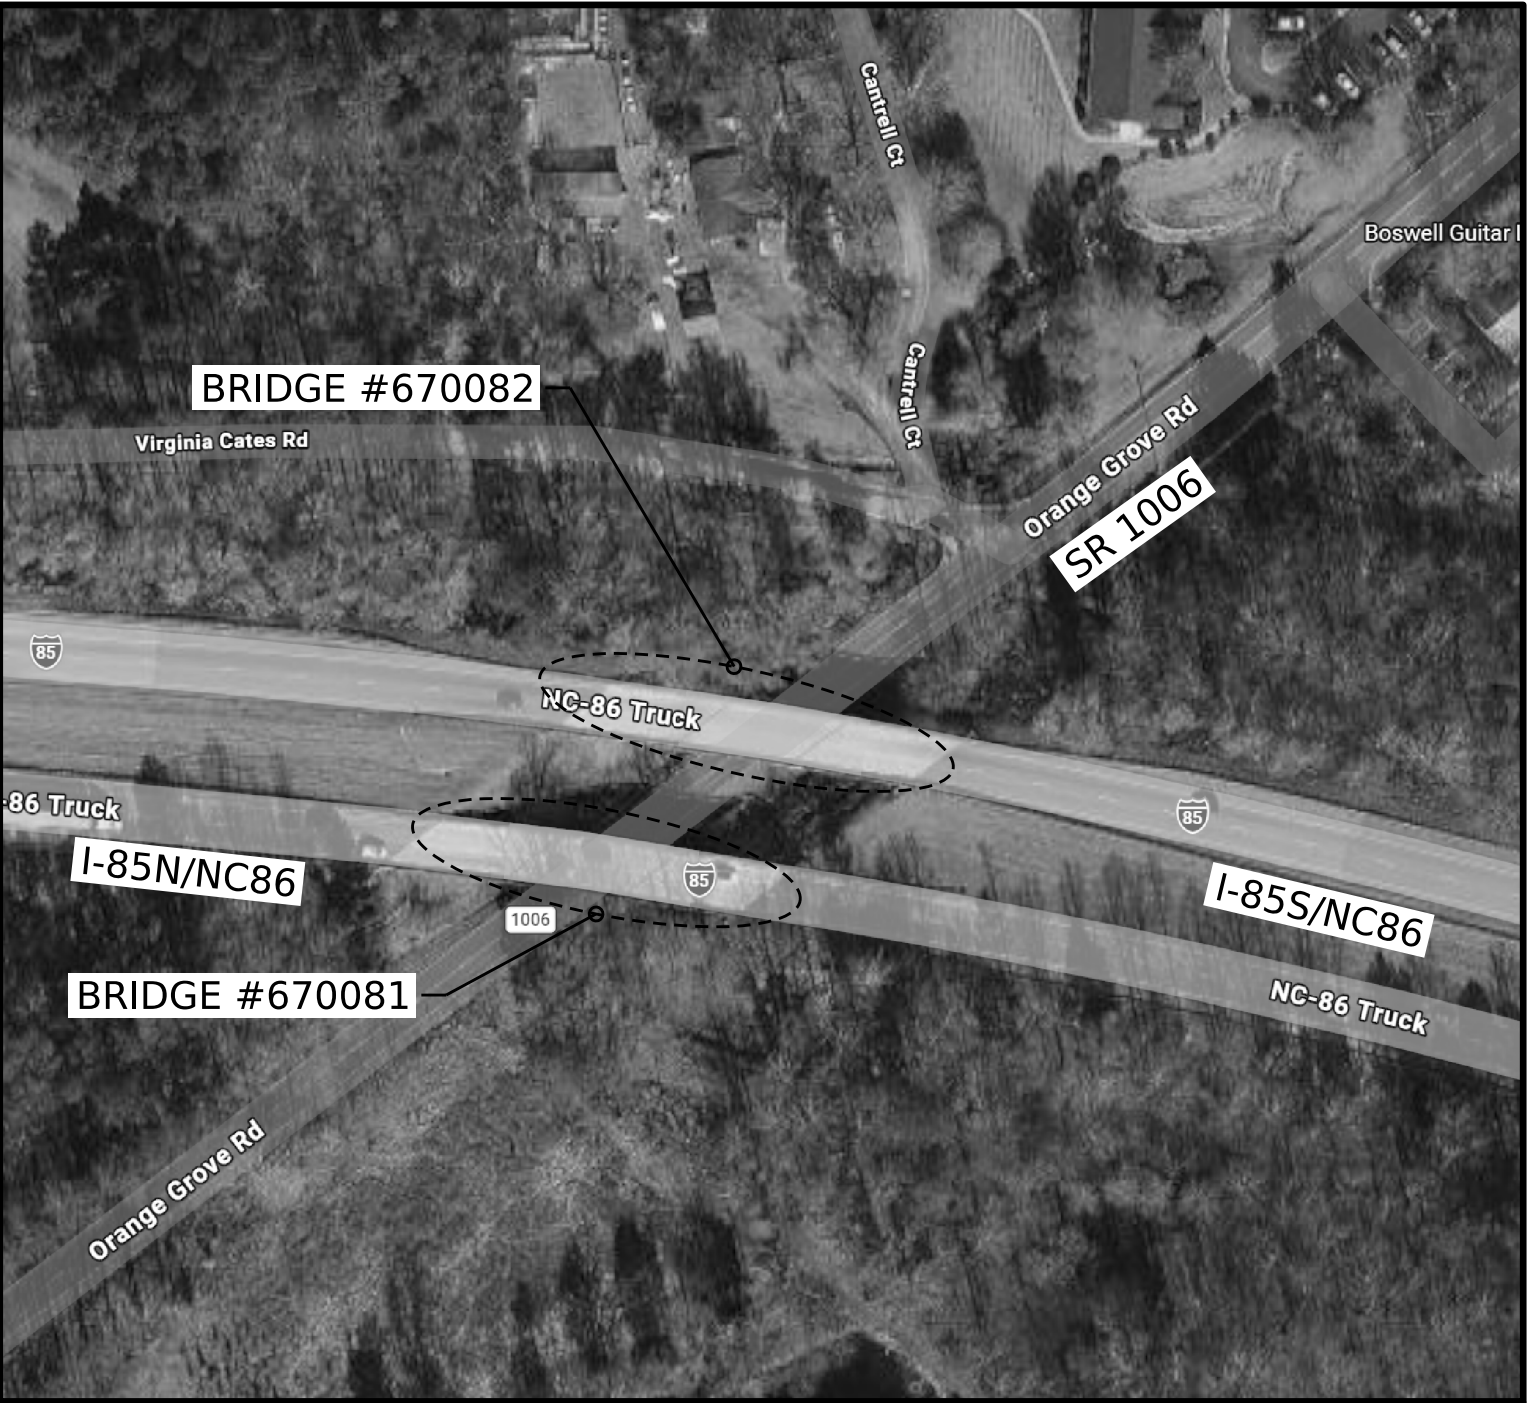

BRIDGE No. 670081 & No. 670082 LOCATION SKETCH

BRIDGE COORDINATES

BRIDGE No.	LATITUDE	LONGITUDE
670040	36°-04'-21.5"	79°-09'-35.0"
670044	36°-04'-24.5"	79°-10'-11.3"
670052	36°-04'-22.2"	79°-09'-34.7"
670081	36°-03'-32.4"	79°-06'-44.6"
670082	36°-03'-33.2"	79°-06'-43.4"

PROJECT NO. **I-5958**


ORANGE COUNTY

BRIDGE NO. **670040, 670044, 670052, 670081, 670082**

STATE OF NORTH CAROLINA
DEPARTMENT OF TRANSPORTATION
RALEIGH

GENERAL DRAWING

LOCATION SKETCHES

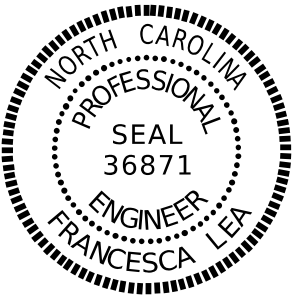

DocuSigned by:
Francesca Lea
878DAD865D84EF
08/19/2026

DOCUMENT NOT CONSIDERED
FINAL UNLESS ALL
SIGNATURES COMPLETED

REVISIONS						SHEET NO.
NO.	BY:	DATE:	NO.	BY:	DATE:	
1			3			TOTAL SHEETS
2			4			56

DRAWN BY: **S.A. HERNANDEZ** DATE: **07/2026**
CHECKED BY: **S. LOTFI** DATE: **07/2026**
DESIGN ENGINEER OF RECORD: DATE: