
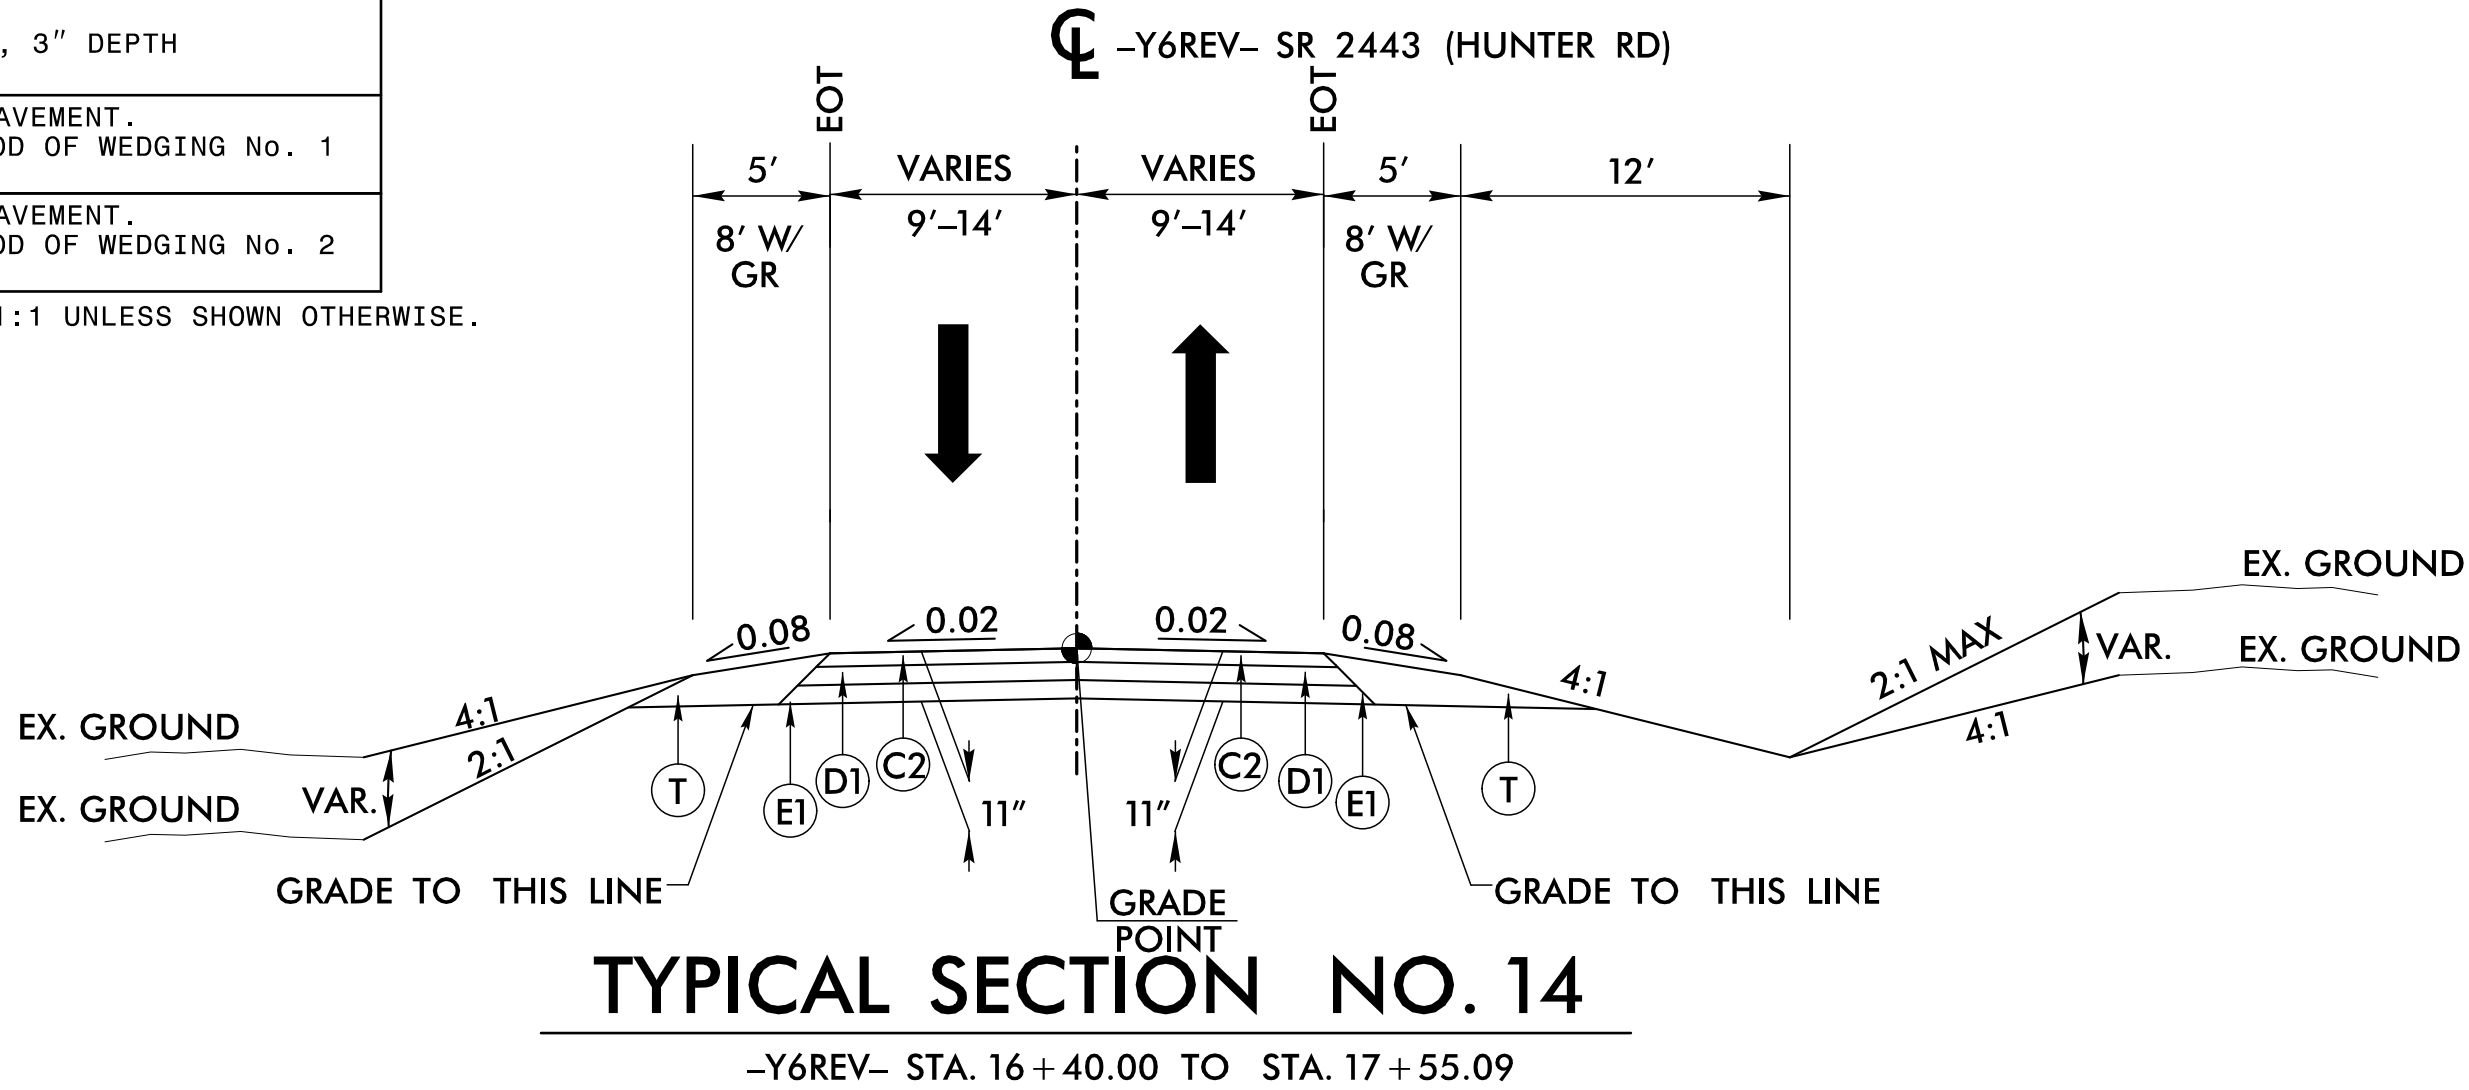
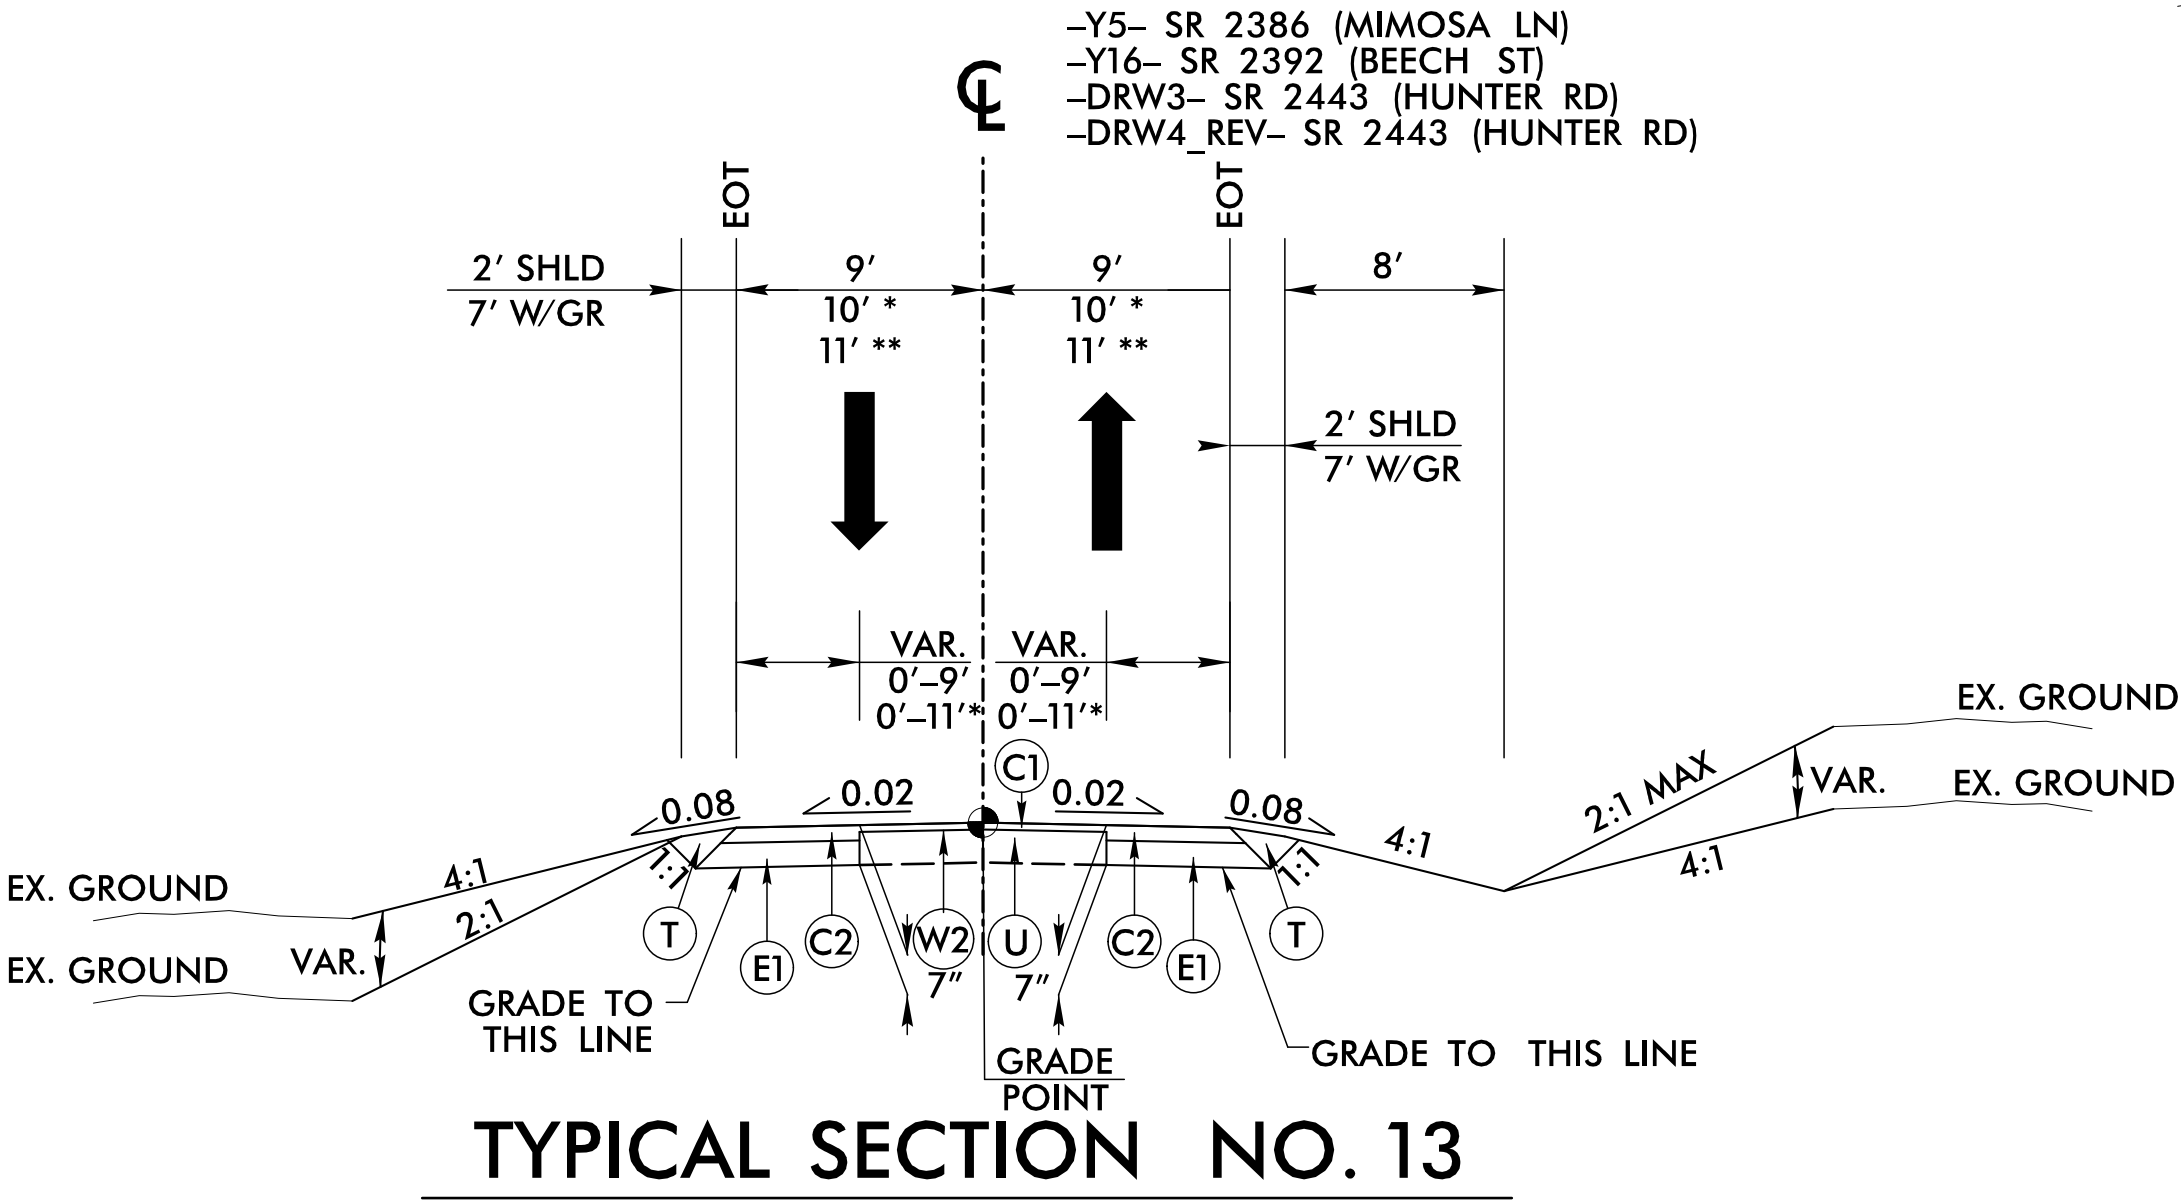


6/2/2019

	FINAL PAVEMENT SCHEDULE
A1	12" CONCRETE TRUCK APRON, CLASS AA CONCRETE
A2	8" JOINTED CONCRETE DRIVEWAY
C1	PROP. 1.5" ACSC, TYPE S9.5C
C2	PROP. 3" ACSC, TYPE S9.5C
C3	PROP. VAR DEPTH ACSC, TYPE S9.5C
D1	PROP. 2.5" ACIC, TYPE I19.0C
D2	PROP. 4" ACIC, TYPE I19.0C
D3	PROP. VAR. DEPTH ACIC, TYPE I19.0C
E1	PROP. 4" ACBC, TYPE B25.0C
E2	PROP. 4.5" ACBC, TYPE B25.0C
E3	PROP. VAR. DEPTH ACBC, TYPE B25.0C
J1	PROP. 6" AGGREGATE BASE COURSE.
J2	PROP. 8" AGGREGATE BASE COURSE.
J3	PROP. 7" AGGREGATE BASE COURSE
K1	TYPE 1 (12") CLASS IV SUBGRADE STABILIZATION.
K2	TYPE 2 (8") CLASS IV SUBGRADE STABILIZATION.
N1	GEOTEXTILE FOR SUBGRADE STABILIZATION.
R1	2'-6" CONCRETE CURB AND GUTTER.
R2	1'-6" CONCRETE CURB AND GUTTER.
R3	2'-9" CONCRETE CURB AND GUTTER.
R4	EXPRESSWAY GUTTER.
R5	9" X 18" CONCRETE CURB.
R6	5" MONOLITHIC CONCRETE ISLAND (KEYED IN)
R7	2'-0" CONCRETE CURB AND GUTTER
R8	8" X 18" CONCRETE CURB.
S	4" CONCRETE SIDEWALK.
T	EARTH MATERIAL.
U	EXISTING PAVEMENT.
V	MILLING ASPHALT PAVEMENT, 3" DEPTH
W1	VARIABLE DEPTH ASPHALT PAVEMENT. (SEE DETAIL SHOWING METHOD OF WEDGING NO. 1 ON SHEET 2A-1)
W2	VARIABLE DEPTH ASPHALT PAVEMENT. (SEE DETAIL SHOWING METHOD OF WEDGING NO. 2 ON SHEET 2A-1)

NOTE: PAVEMENT EDGE SLOPES ARE 1:1 UNLESS SHOWN OTHERWISE.

28-AUG-2026 15:38
C:\06-2025\15-03\15-5759_R0Y_1.TYP.dgn
HNTB

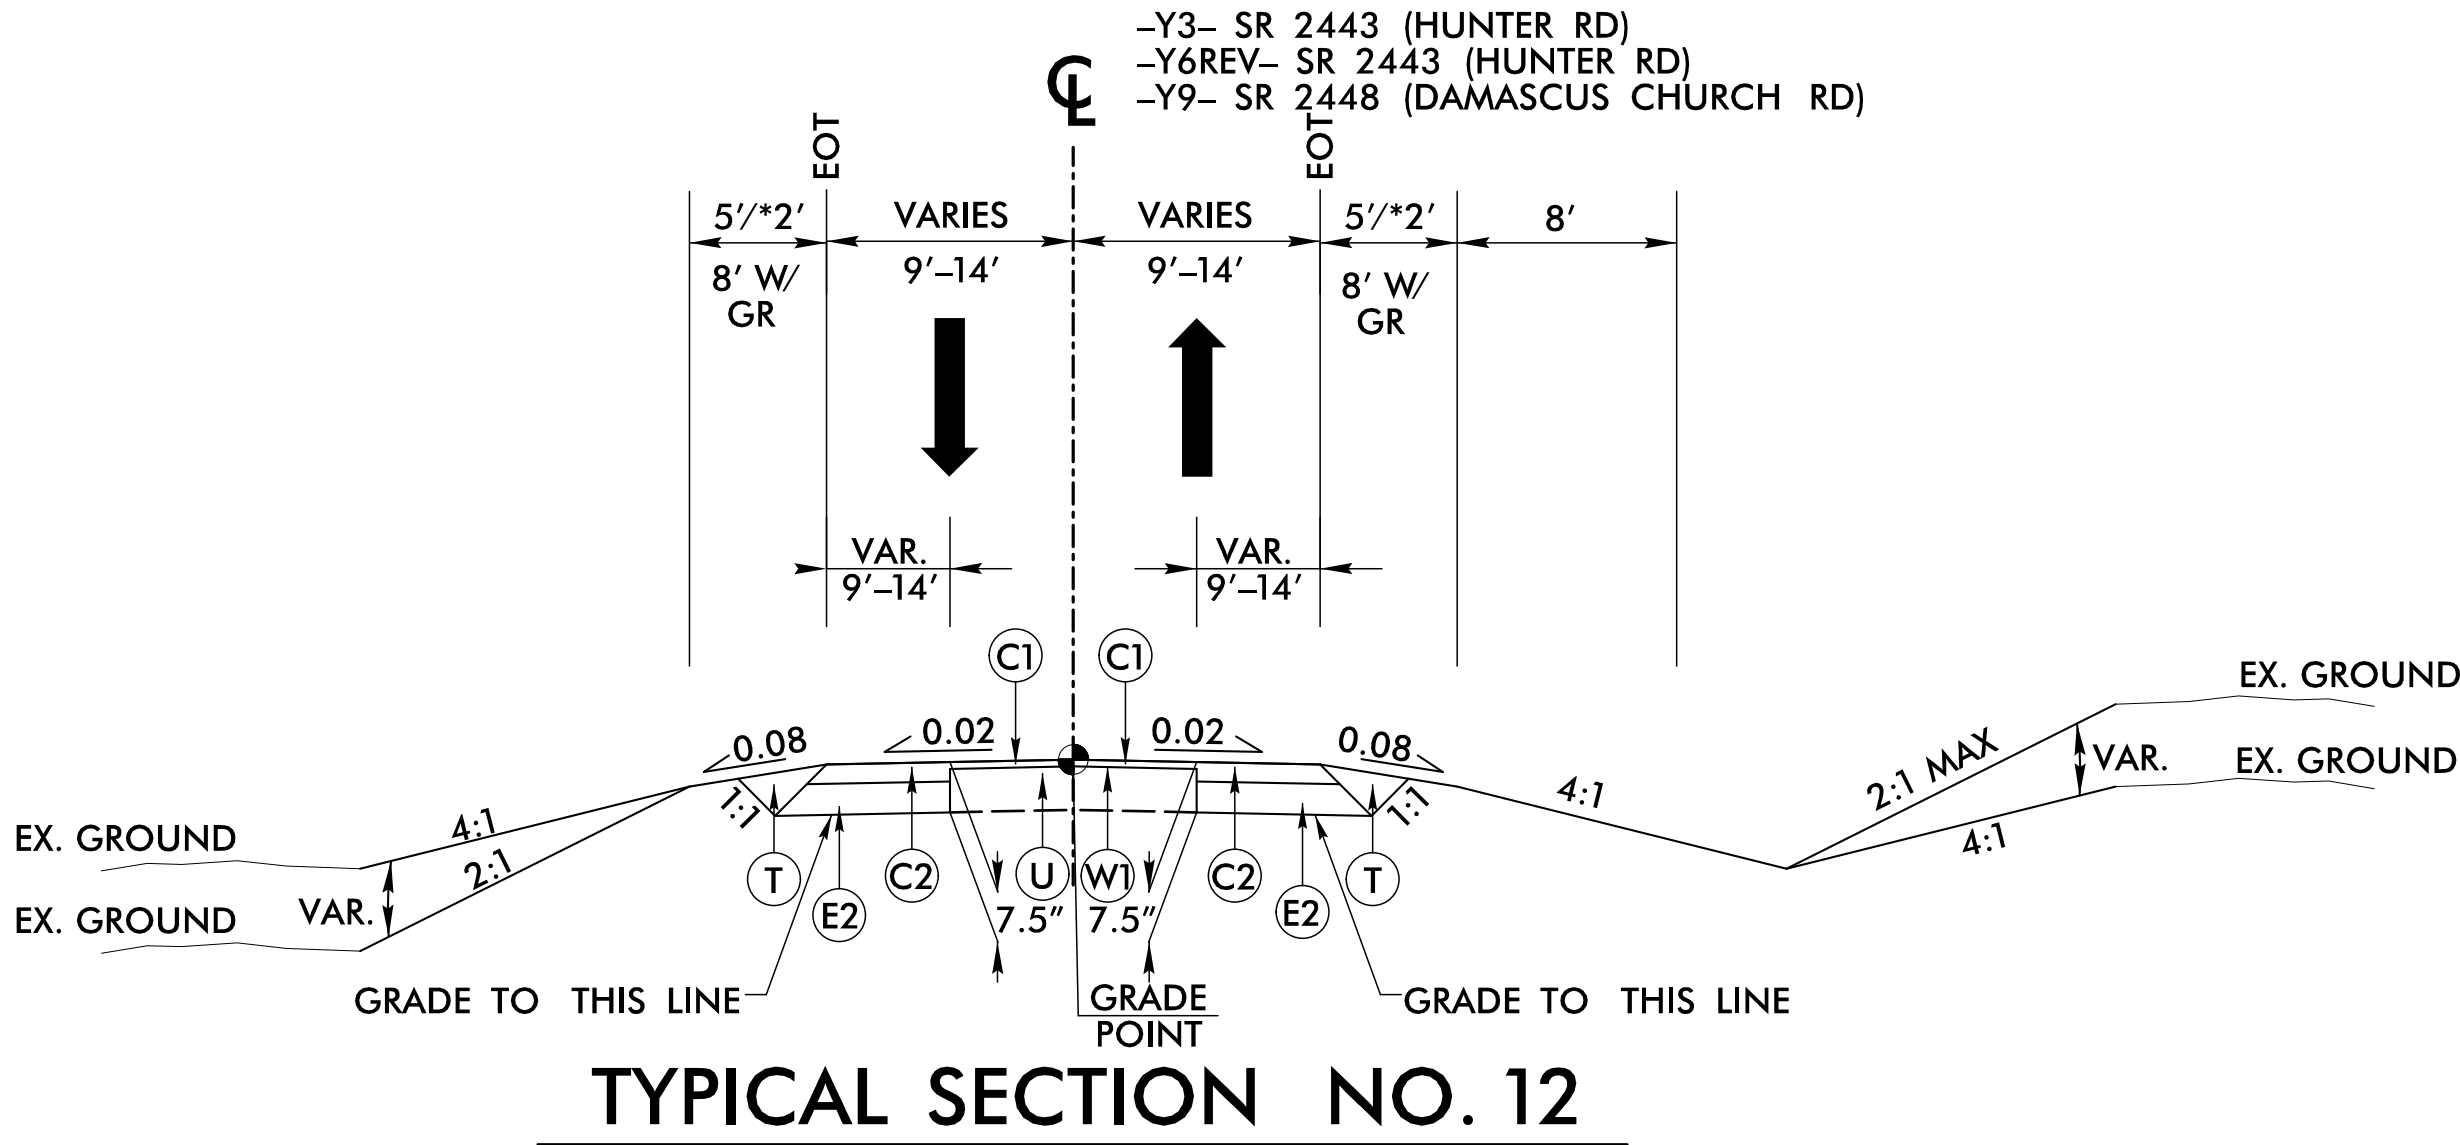

HNTB NORTH CAROLINA, P.C.
4000 Center at North Hills St
Suite 500
Raleigh, North Carolina 27609
NC License No: C-1554

2401 BRENTWOOD ROAD, SUITE 107
RALEIGH, NORTH CAROLINA 27604
NC REGISTERED ENGINEERING FIRM # 0869
NC REGISTERED GEOLOGIC FIRM # C-367




PROJECT REFERENCE NO.
R-5759

SHEET NO.
2A-8

ROADWAY DESIGN ENGINEER

PAVEMENT DESIGN ENGINEER

**DOCUMENT NOT CONSIDERED FINAL
UNLESS ALL SIGNATURES COMPLETED**

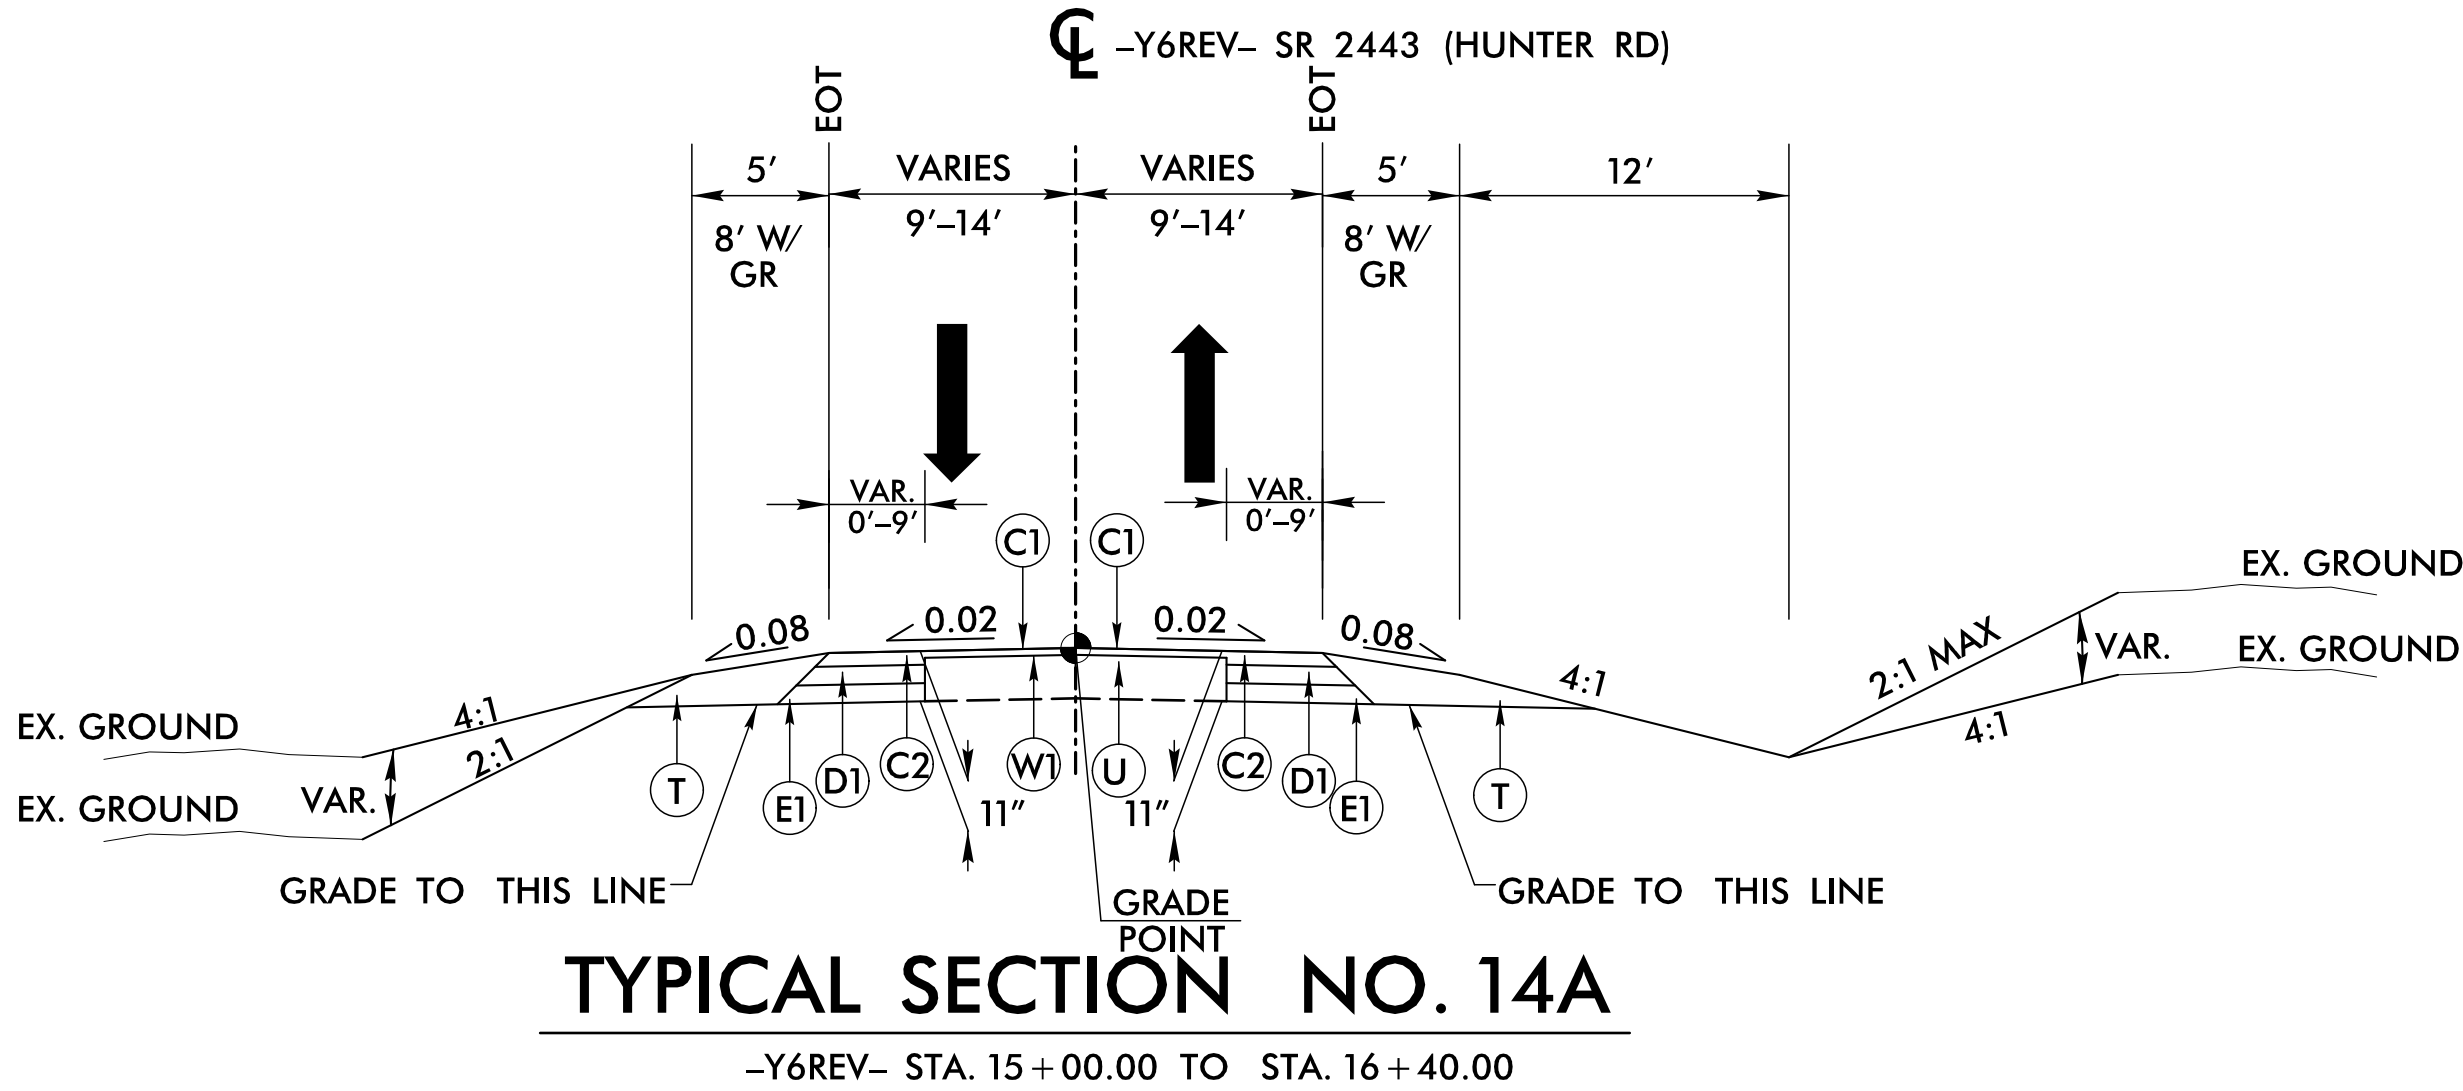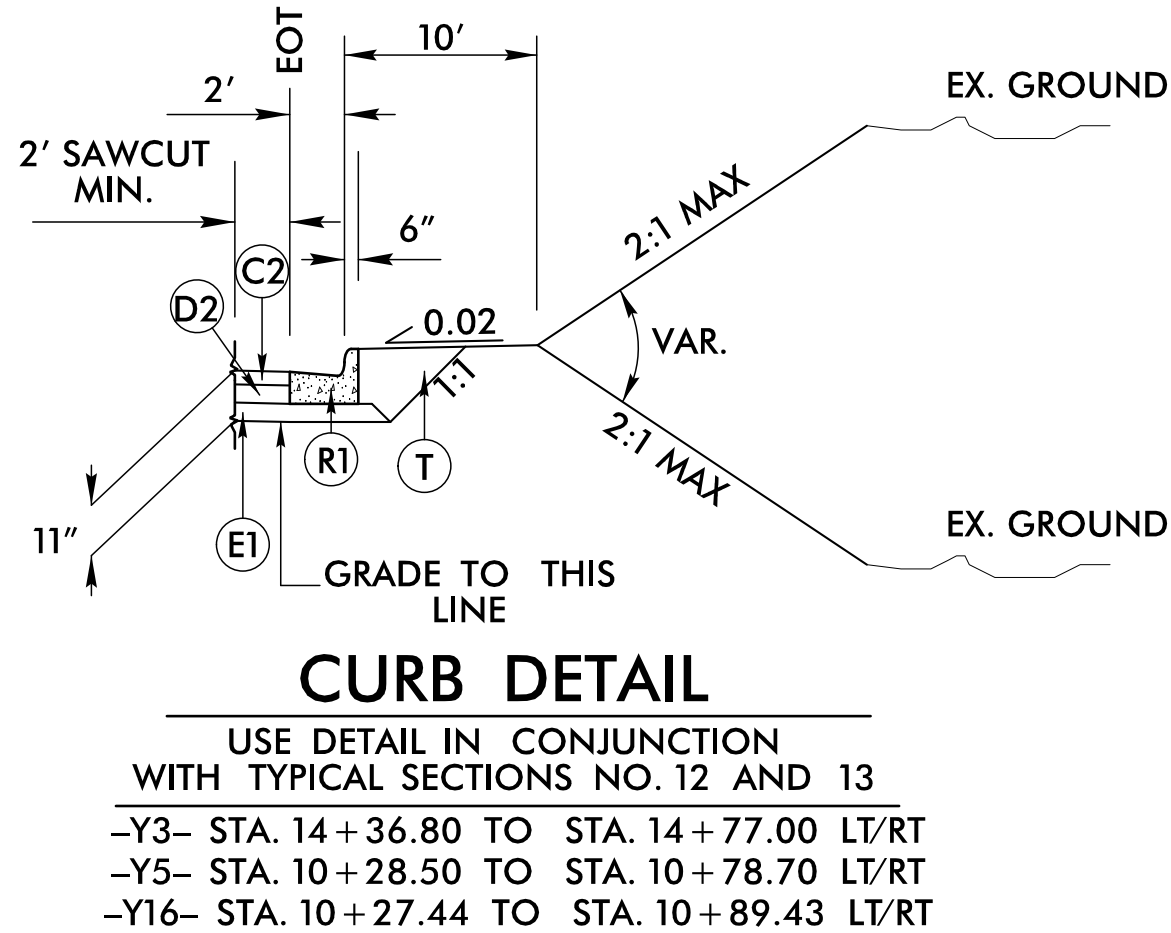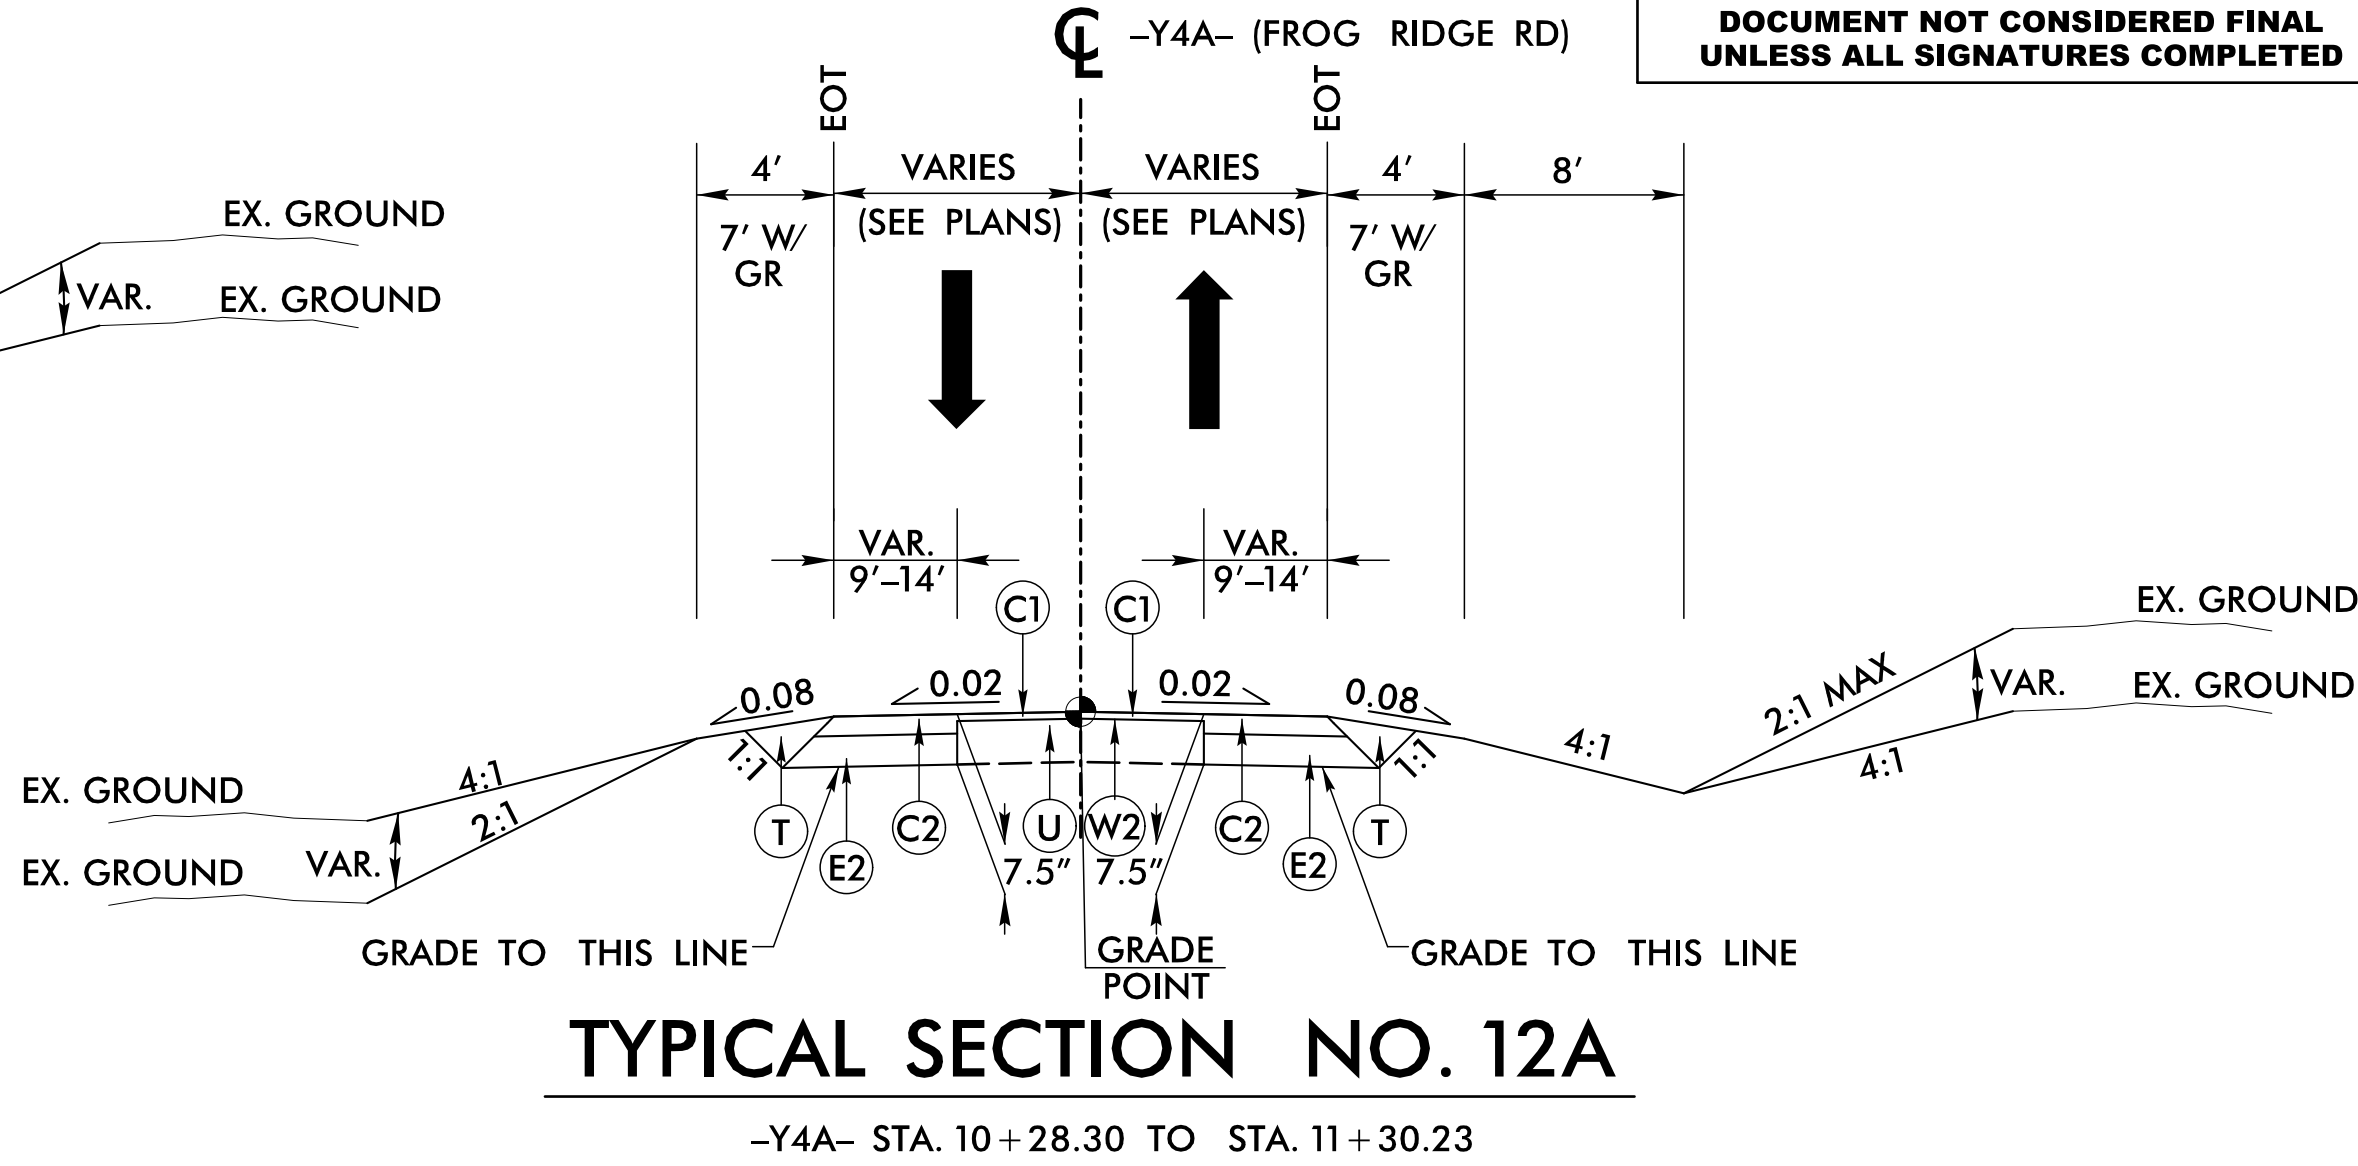

NOTES:
SEE PLANS FOR TURN LANES, MONOLITHIC ISLANDS, CURB AND GUTTER, SIDEWALK AND LANE TAPER LOCATIONS.