


PROJECT REFERENCE NO.	SHEET NO.
R-5759	2B-11
RW SHEET NO.	
ROADWAY DESIGN ENGINEER	
 10/12/2026	
DOCUMENT NOT CONSIDERED FINAL UNLESS ALL SIGNATURES COMPLETED	

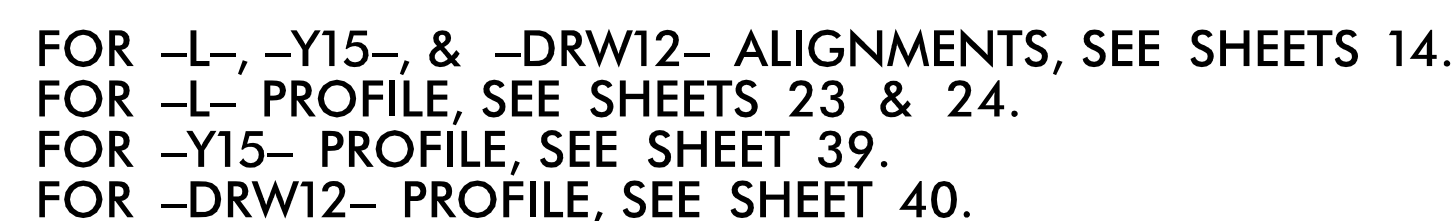

NOTE:
1. SEE PLANS FOR SUPERELEVATION RATES AND LOCATIONS.