


5/28/24
07-AUG-2026 14:10
C:\Users\pcoj\OneDrive\Documents\5759_RDY_PFL_PSH30.dgn
HNTB

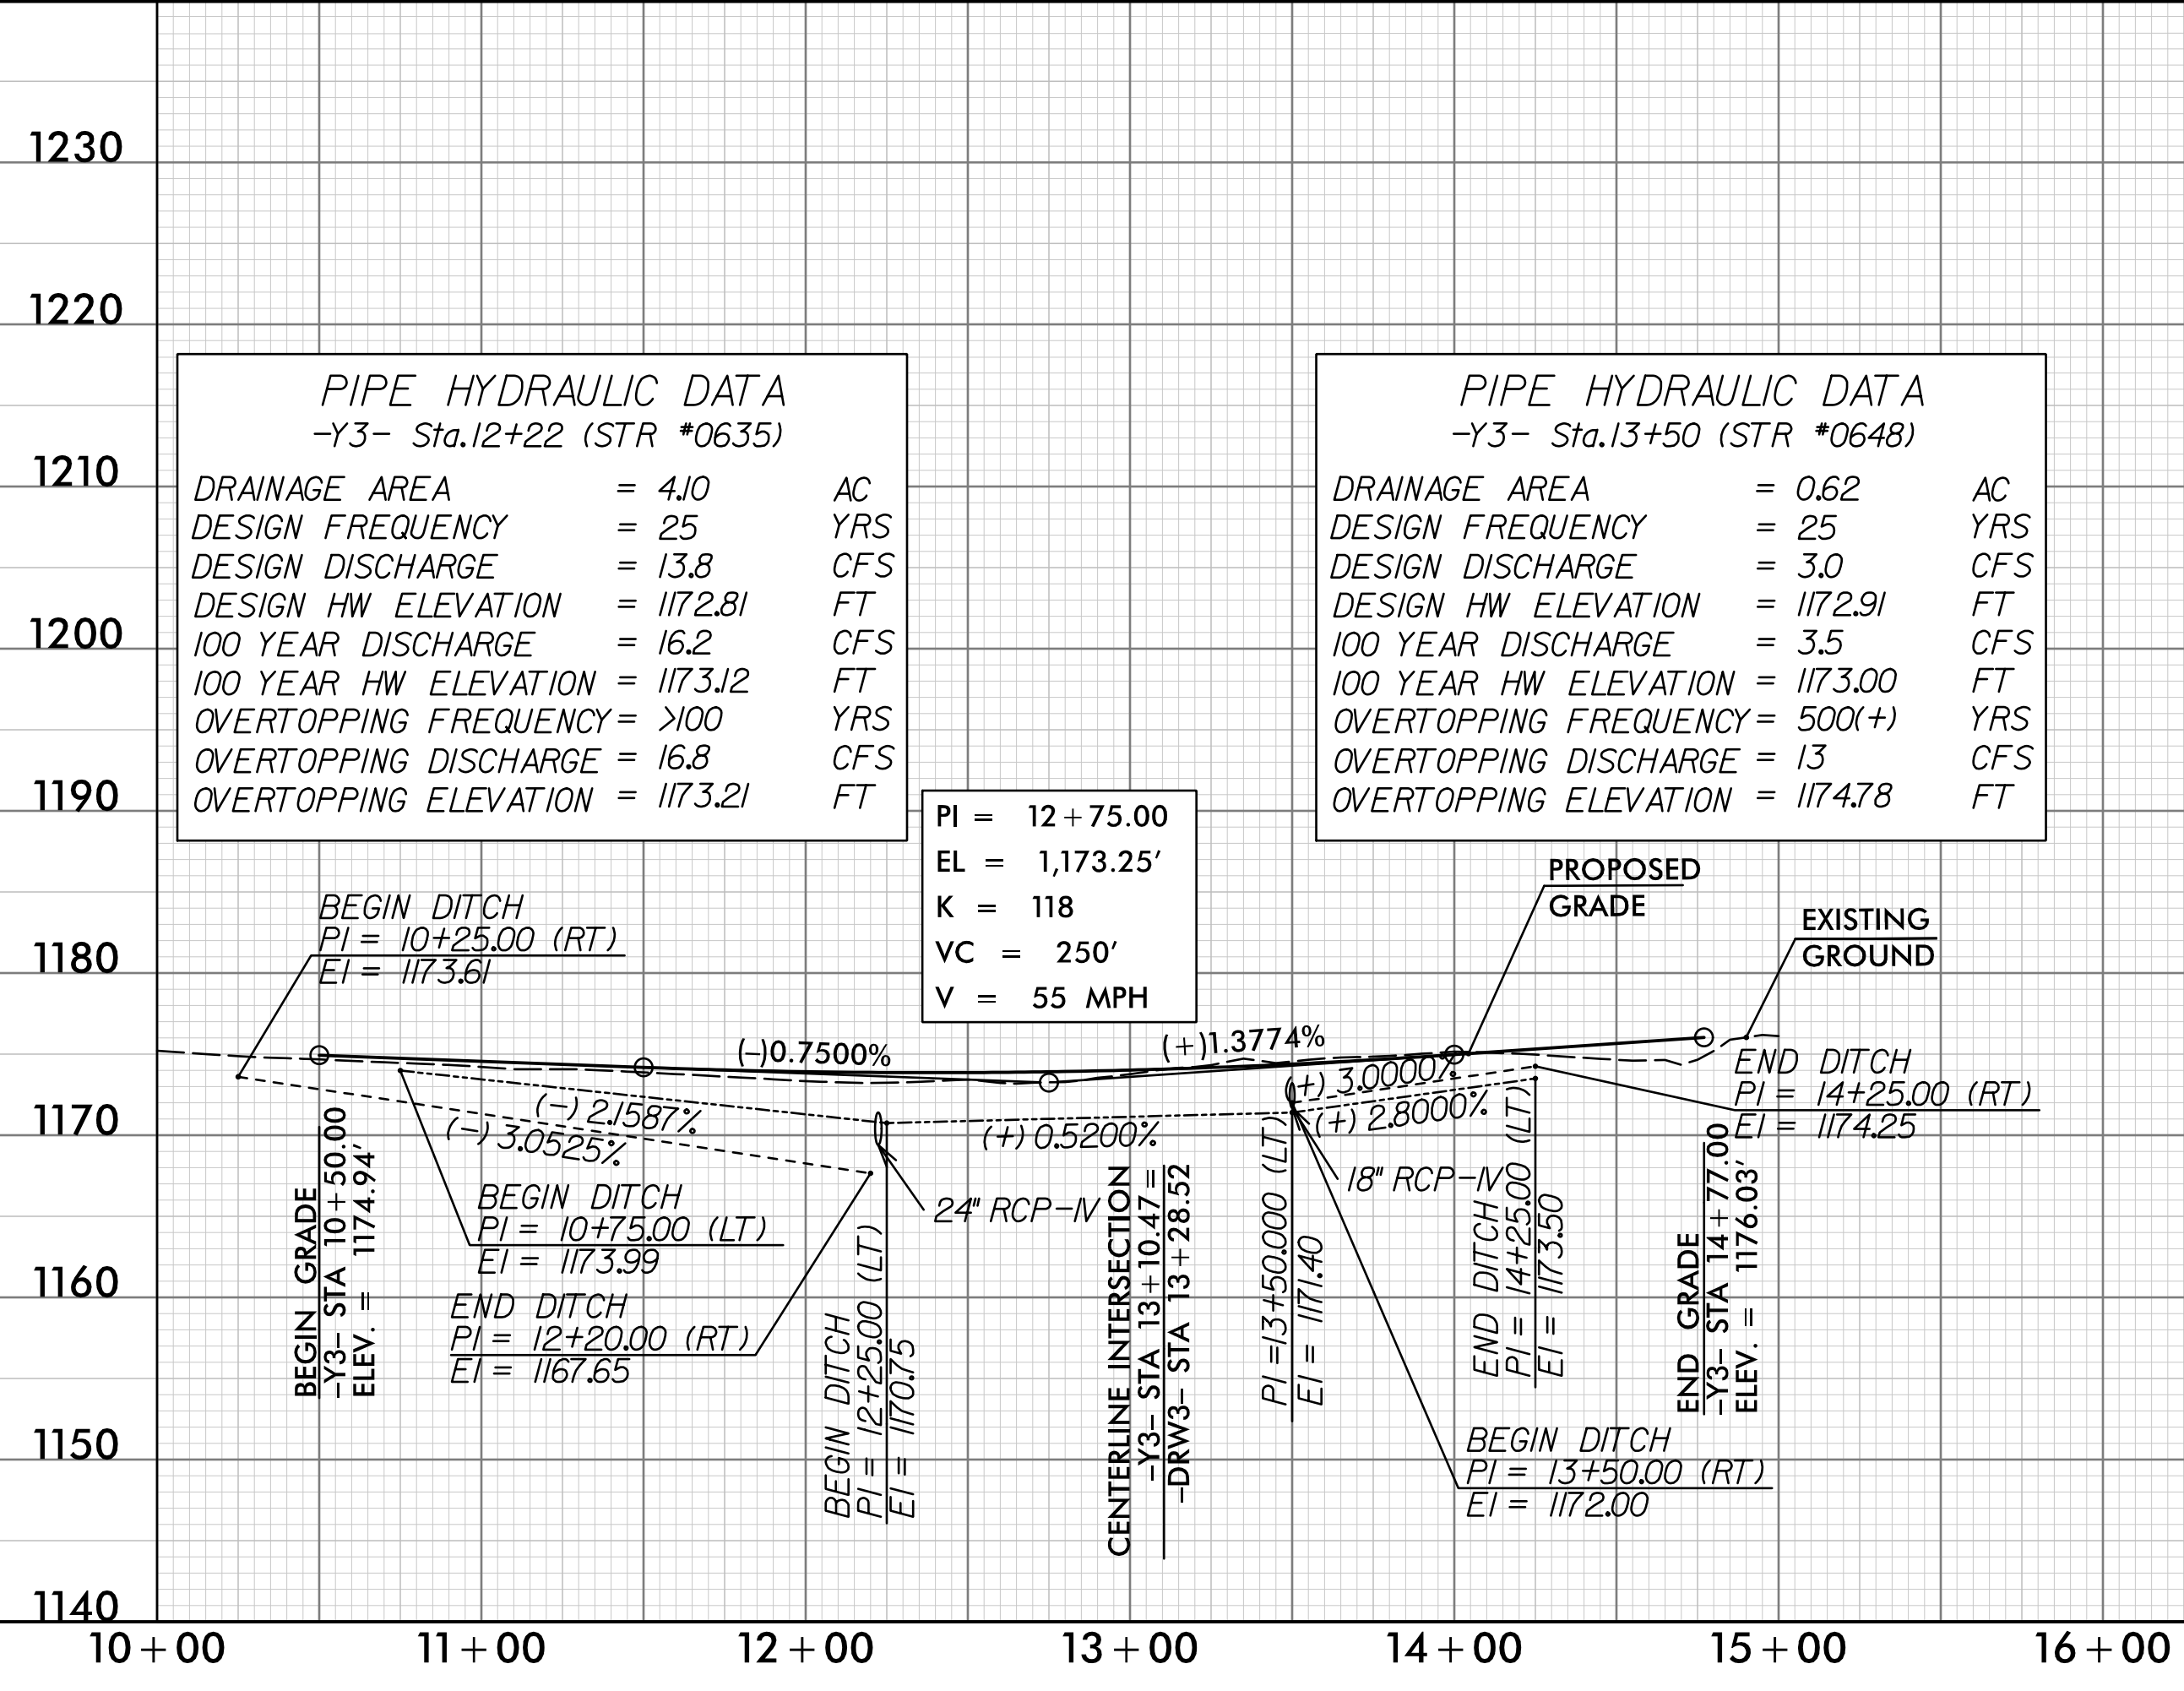

- Y3 -


DITCH LEGEND

LEFT DITCH -----


RIGHT DITCH -----

HNTB HNTB NORTH CAROLINA, P.C.
4000 Center at North Hills St
Suite 500
Raleigh, North Carolina 27609
NC License No: C-1554

PROJECT REFERENCE NO.		SHEET NO.
R-5759		30
ROADWAY DESIGN ENGINEER	HYDRAULICS ENGINEER	
		
DOCUMENT NOT CONSIDERED FINAL UNLESS ALL SIGNATURES COMPLETED		

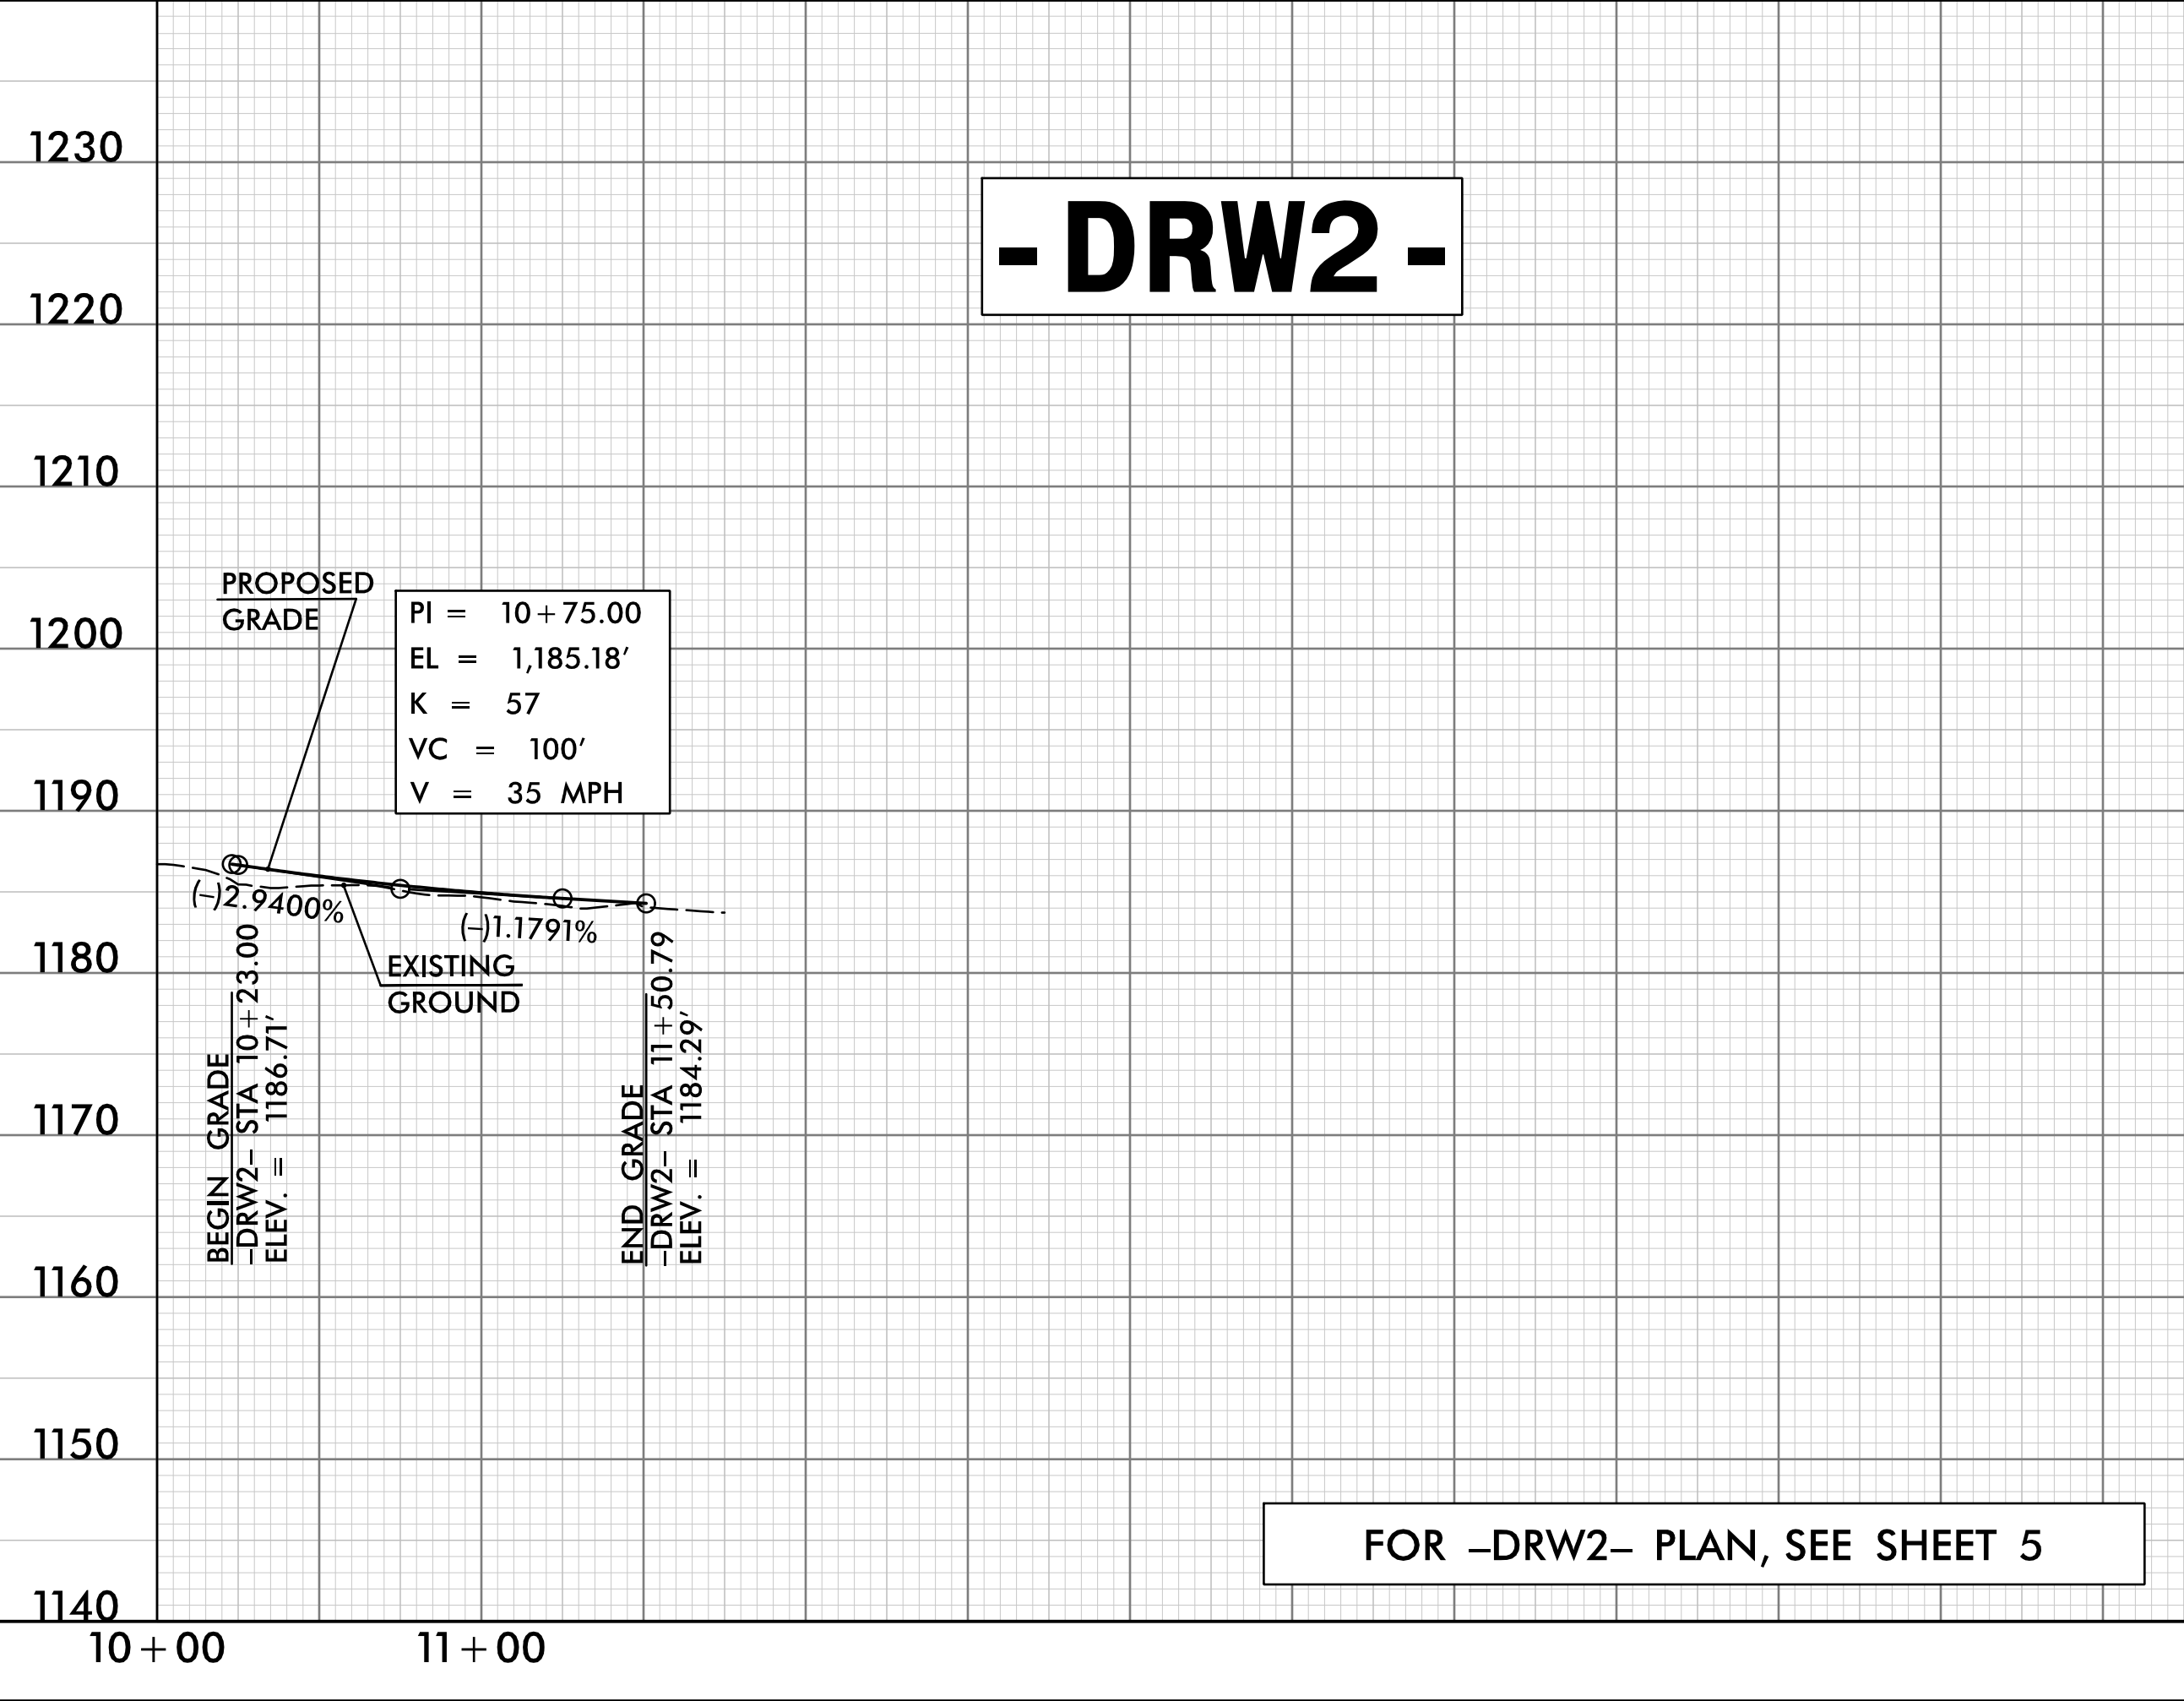

- DRW2 -

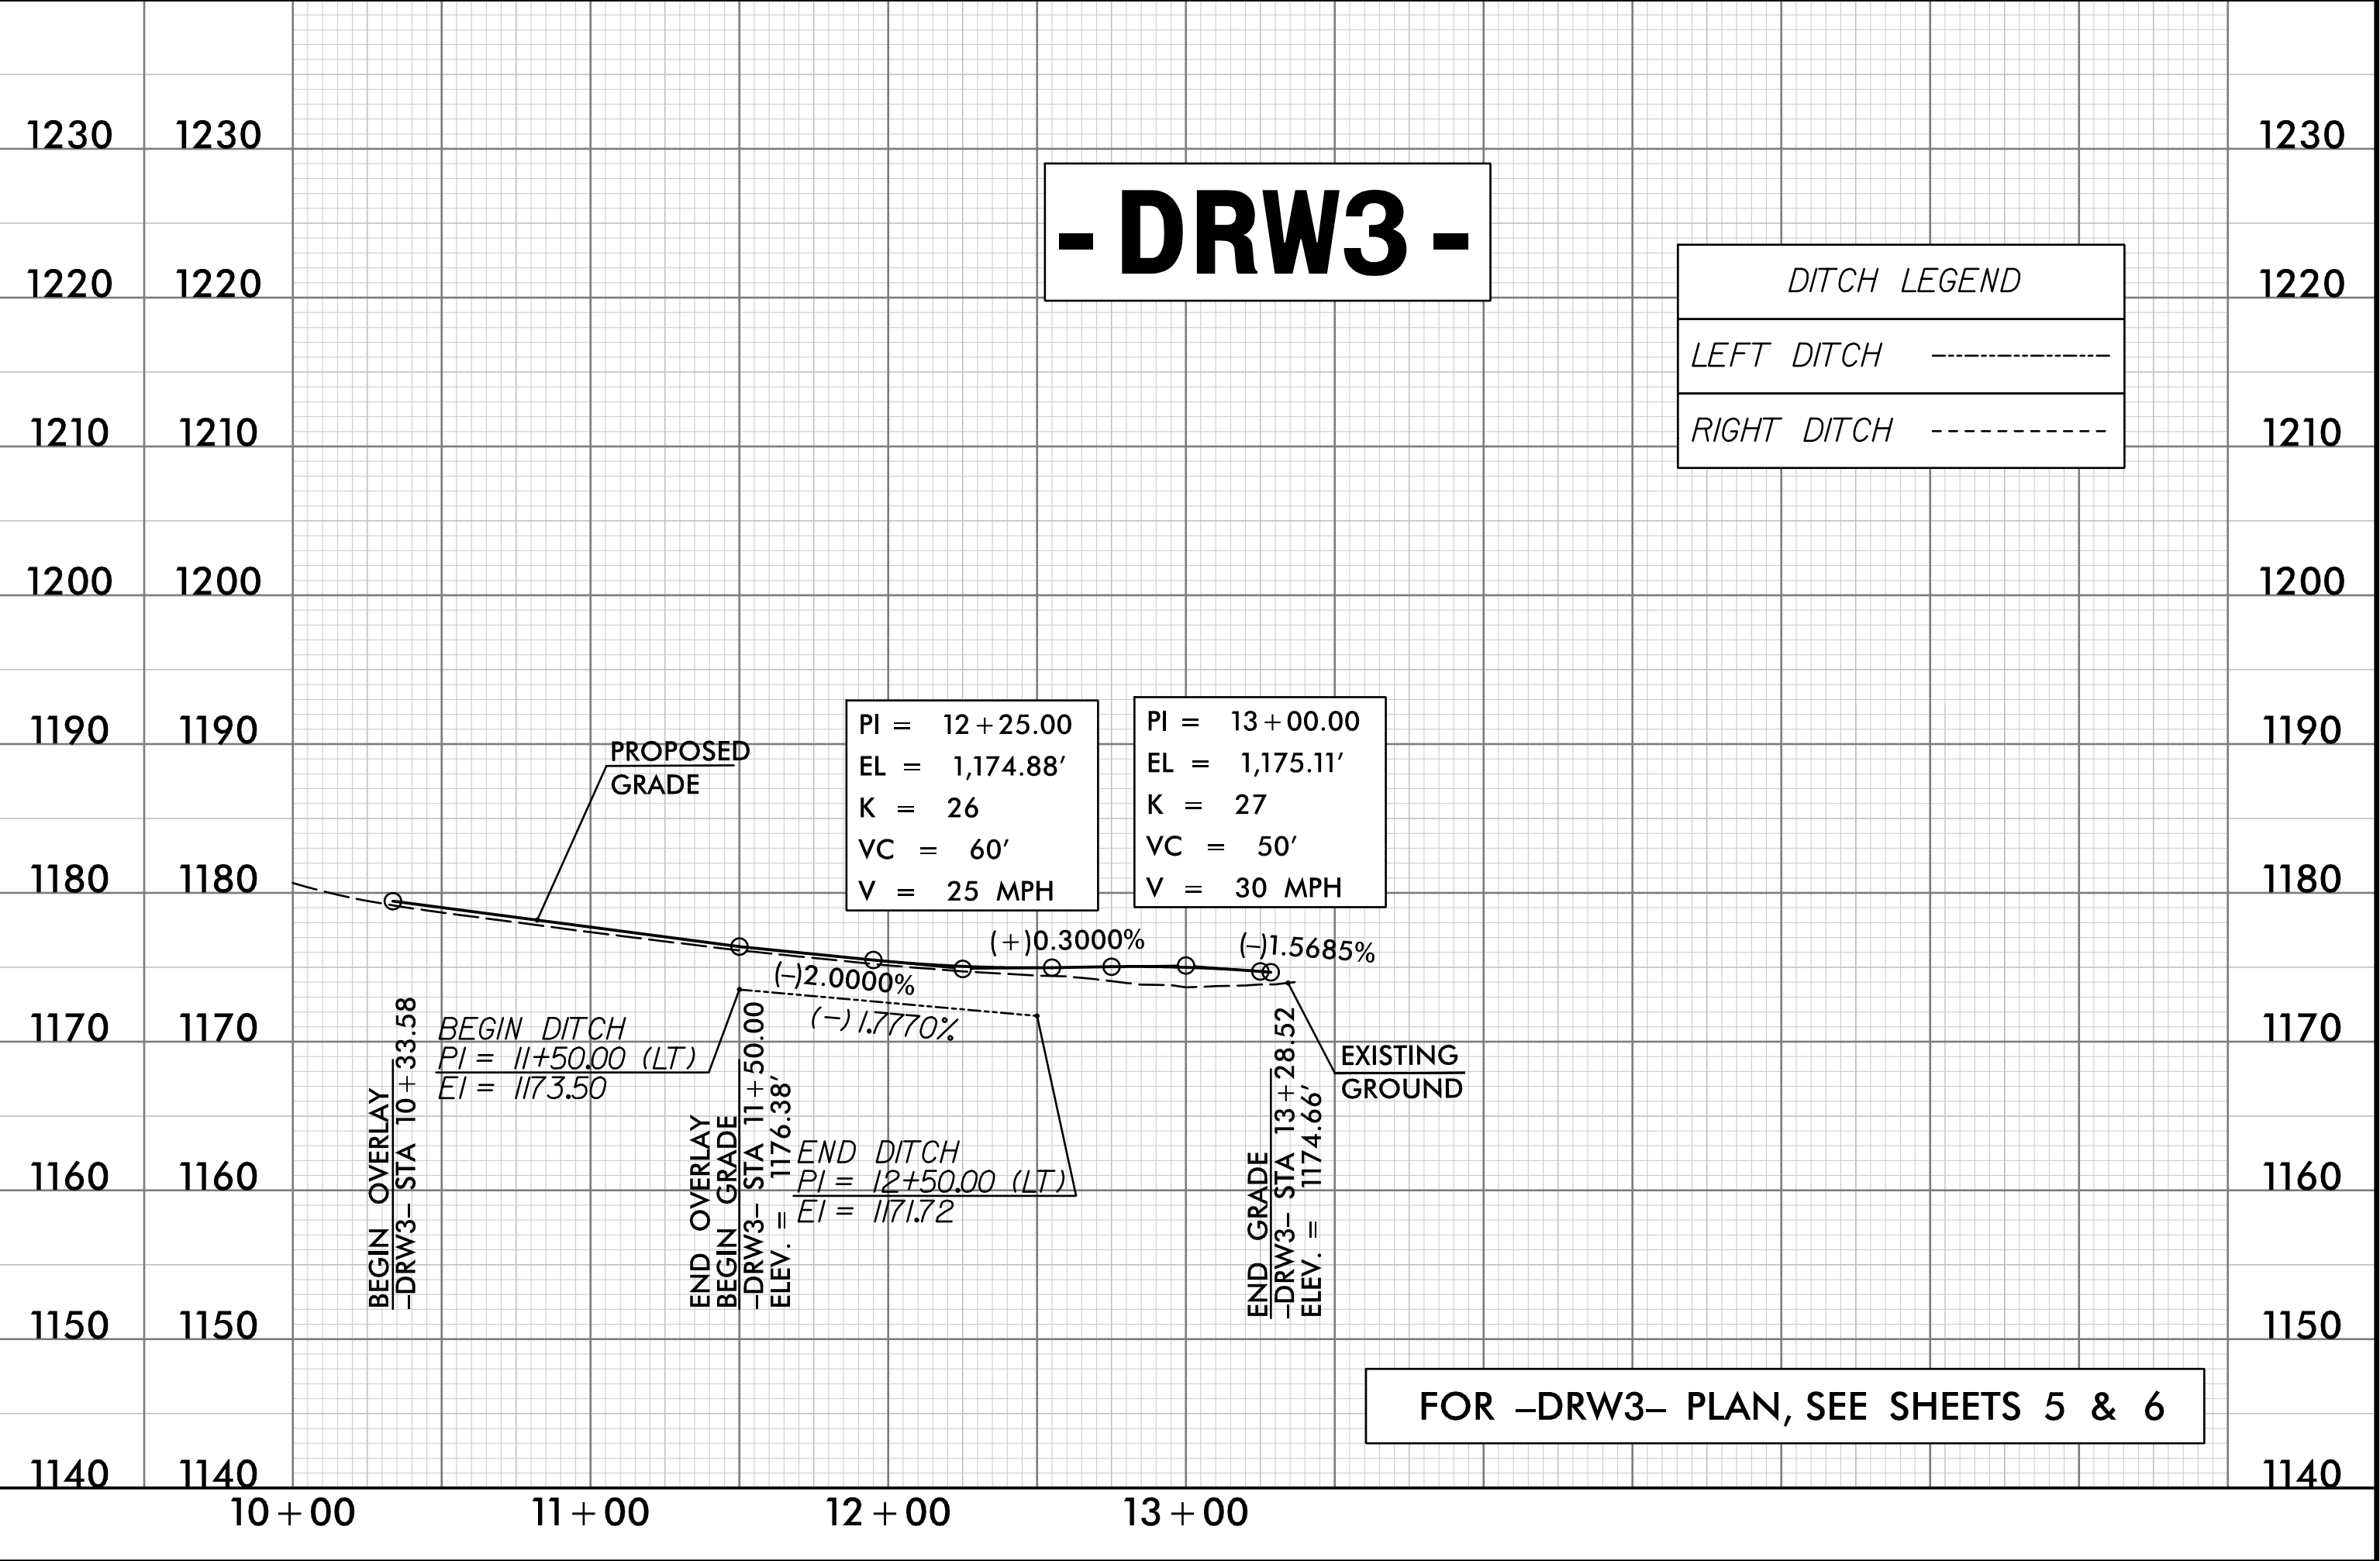

- DRW3 -

DITCH LEGEND

LEFT DITCH -----

RIGHT DITCH -----