Docusign Envelope ID: 83617E26-EBF2-8BCC-8248-7916CADECCD9

HNTB
HNTB NORTH CAROLINA, P.C.
4000 Center at North Hills St
Suite 500
Raleigh, North Carolina 27609
NC License No: C-1554

PROJECT REFERENCE NO.	SHEET NO.
R-5759	34

ROADWAY DESIGN ENGINEER
NORTH CAROLINA PROFESSIONAL SEAL 36786 ENGINEER
DocuSigned by: Douglas Kimball Hatley
AB7B03E8C4A4...
10/12/2026

HYDRAULICS ENGINEER
NORTH CAROLINA PROFESSIONAL SEAL 40801 ENGINEER
DocuSigned by: Paul Kimberly Amaro
157E3E7AF...
10/12/2026

DOCUMENT NOT CONSIDERED FINAL UNLESS ALL SIGNATURES COMPLETED

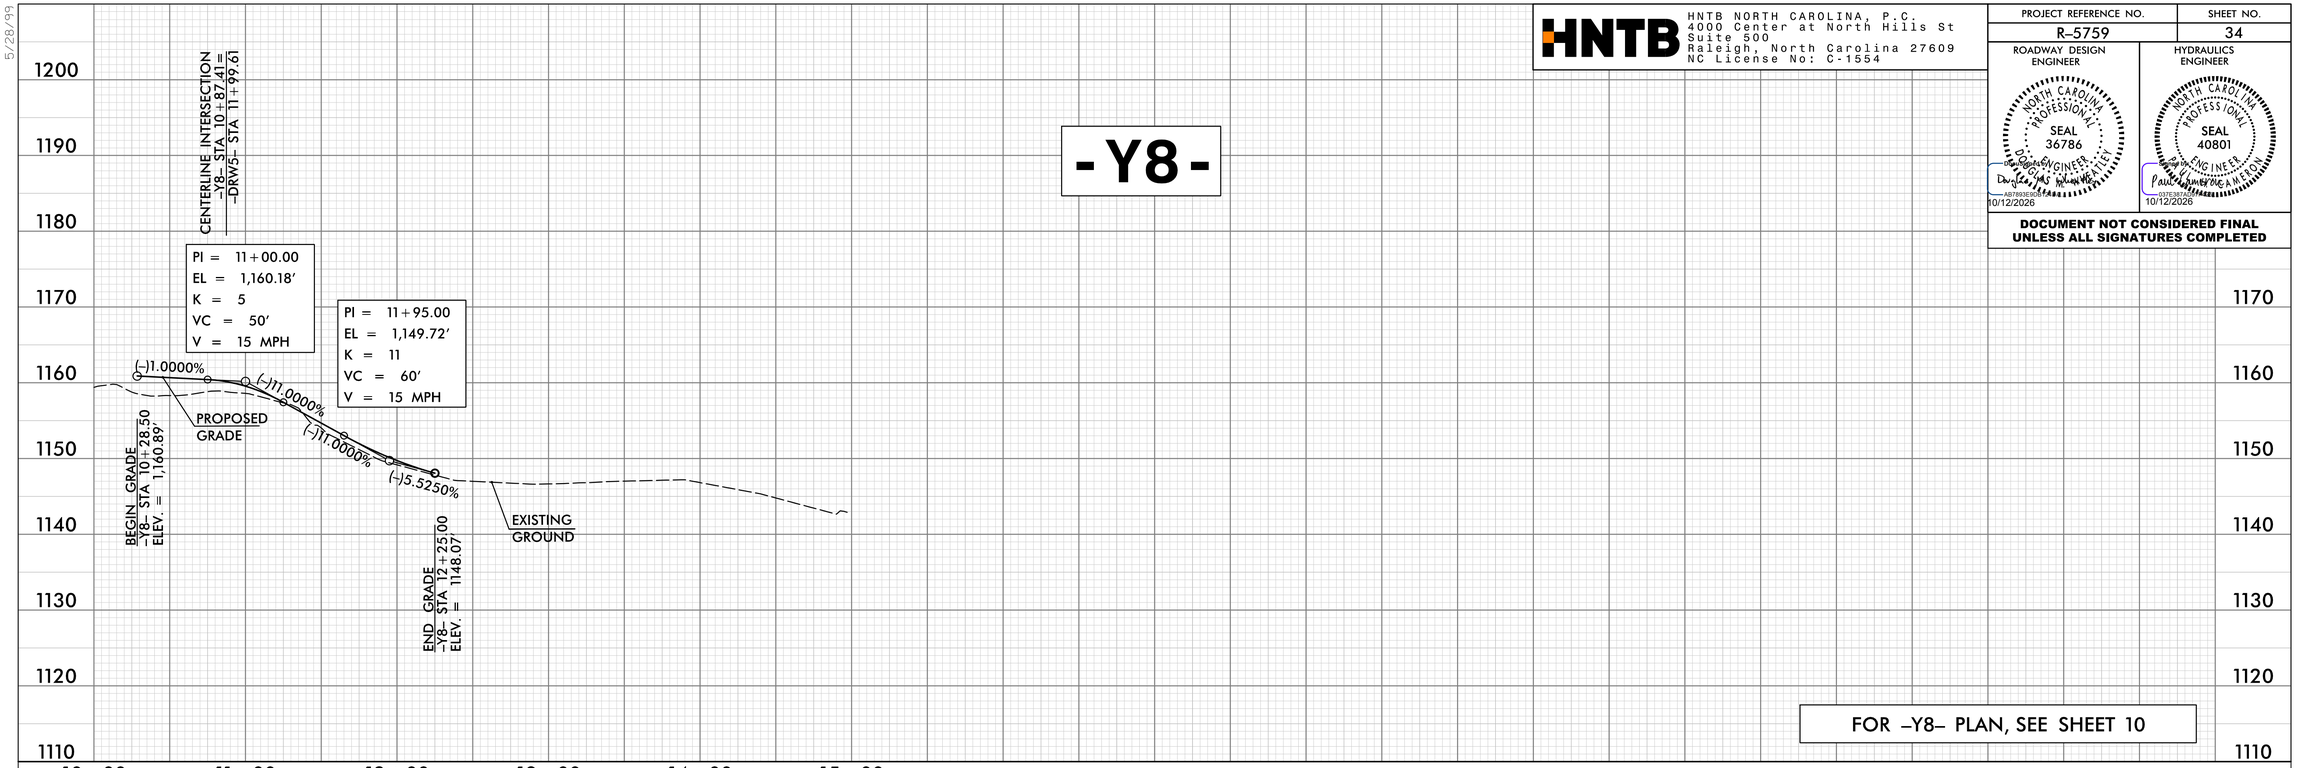

FOR -Y8- PLAN, SEE SHEET 10

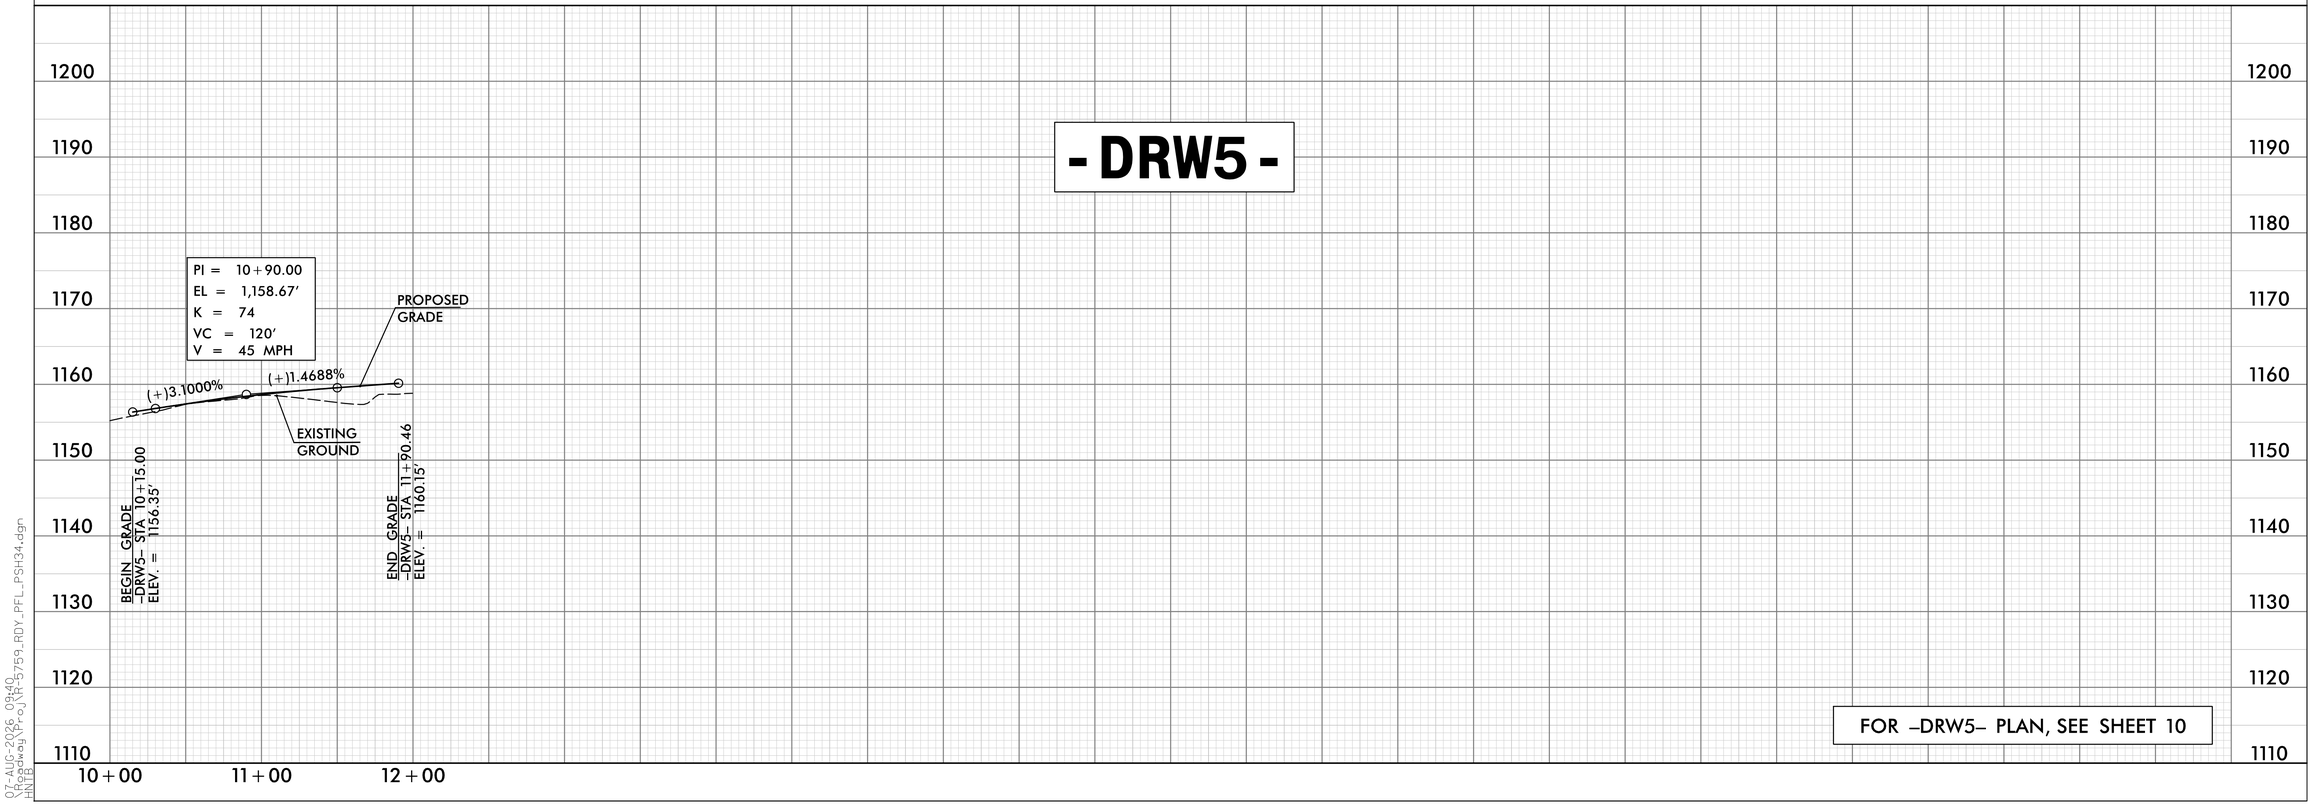

FOR -DRW5- PLAN, SEE SHEET 10