NORTH CAROLINA STATE HIGHWAY CONSTRUCTION AND INVENTORY DIAGRAM

COUNTY DAVIE | ROUTE I-40 | SHEET 12 OF 30

F. A. SYSTEM	I-40
CONSTRUCTION RECORD	1969-8.1732403 G&F — 1969 P.8.1732503 G&F
	1970 P. 8.1732505 8" Reinforced Conc. on 4" CABC
	1975 P. 8.173260 — 1975 P. 8.1732602 LANDSCAPE
	1993 8.1610902\ I-2709 GUARDRAIL & BRIDGE RAIL PROCETION
R/W	334'
COINCIDING ROUTES	
SPEED ZONES	

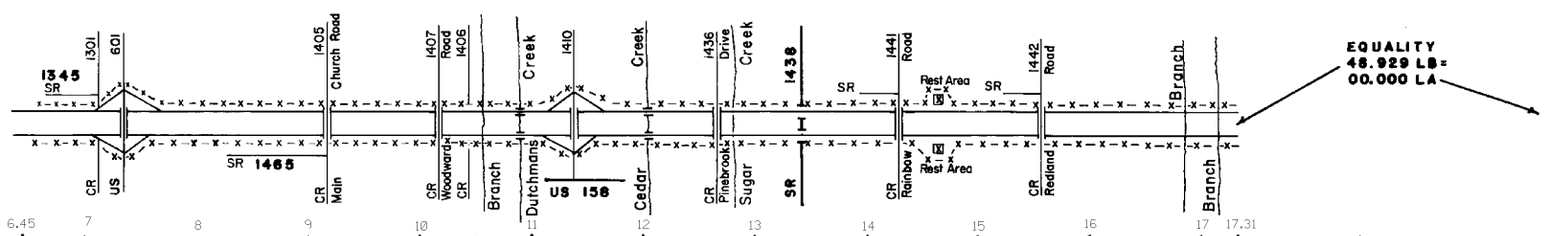

MEDIAN WIDTH		60'
SURFACE TYPE		
SURFACE WIDTH		2 @ 24'
SHOULDER WIDTH	LT.	Outside 14' (10' BC) Inside 4' B C
	RT.	Outside 14' (10' BC) Inside 4' B C
BRIDGES OR OVERPASSES	LENGTH	2 @ 180' 2 @ 120'
	H.CL.	2 @ 40 2 @ 40
	V.CL.	
UNDERPASSES	LENGTH	
	H.CL.	2 @ 28'-6" 2 @ 69' 2 @ 69 2 @ 68'-9" 2 @ 69' 2 @ 69' 2 @ 69'
	V.CL.	2 @ 16'-3" W 17'-0" E 17'-6" W 17'-1" E 20'-4" 2 @ 16'-10" W 19'-9" E 16'-8" W 16'-11" E 18'-7" W 16'-9" E 17'-6"
RAILROAD GRADE CROSSING		
TERRAIN		R O L L I N G
CURVES	LT.	
	RT.	
GRADES		
CONTROLLED ACCESS		F U L L
SIGHT DISTANCE IN DIRECTION OF TRAVEL	1500	
	1000	
	400	
DATE:	0	
TOTAL TRAFFIC ANNUAL AVERAGE 24HR. VOLUME		

DATE DRAWN 2-70s
DATE REVISED 11-80 gjh
11-80 g

PAVEMENT TYPE: UNIMPROVED; GRADED & DRAINED; SOIL SURFACED; GRAVEL; B.S.T.; HIGH TYPE

C.R. COUNTY ROAD
S.R. SERVICE ROAD
N.P. NOT PAVED
P. PAVED ROAD
X-X FENCE
R.A. REST AREA

LENGTH		
RURAL	MUNIC.	TOTAL
10.929		10.929

TERRAIN			
FLAT OR ROLLING		MOUNTAINOUS	
CURVES	OVER 3°	CURVES	OVER 6°
GRADES	OVER 3% & 500' OR MORE	GRADES	OVER 5% & 500' OR MORE

DESCRIPTION: I-40 From Tennessee State Line To I-85 in Greensboro

NORTH CAROLINA STATE HIGHWAY COMMISSION — PLANNING DEPARTMENT