NORTH CAROLINA STATE HIGHWAY CONSTRUCTION AND INVENTORY DIAGRAM

COUNTY WAKE | ROUTE I-40 | SHEET 24 OF 30

F.A. SYSTEM			
CONSTRUCTION RECORD	1986 8.1475603 — cont.		1986 8.1237404 I - 10BA GRAD, DRAIN, -Y- LINE PAVING, & STRS
	1988 8.1475606 — cont.	1987 P.8.1475604 GB D., Pav., R.R. Relocation, Sign. & Struct. 10" PC, 8" BCSC, 8" Lime	1989 P 8.1237405 Pav., Sign. & Pav. Markers, 10" PCC, 5" Bit. Treated BC on 8" Stab. Lime or 7" PCC — cont. on next sheet in Johnston Co.
			1999 8.J40430\I-4020 SAFETY GUARDRAIL IMPROVEMENTS
R/W	390'	375'	300'
COINCIDING ROUTES			
SPEED ZONES			

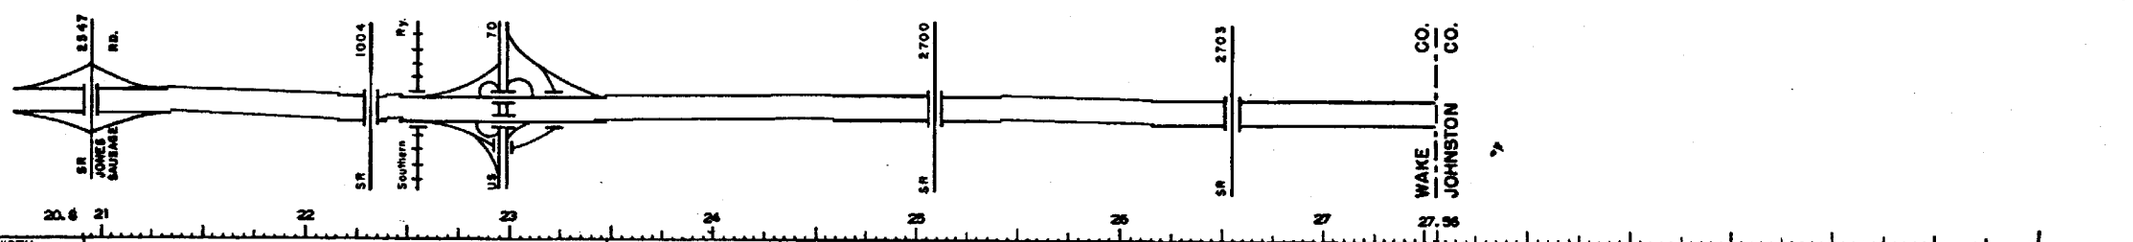

MEDIAN WIDTH		70' Grass	46' Grass (2 - 4' Pav
SURFACE TYPE			
SURFACE WIDTH		2 - 36'	2 - 24'
SHOULDER WIDTH	LT.	14' (10' Pav.)	12' (10' Pav.)
	RT.	14' (10' Pav.)	12' (10' Pav.)
BRIDGES OR OVERPASSES	LENGTH		
	H.CL.		
	V.CL.		
UNDERPASSES	LENGTH		
	H.CL.		
	V.CL.	R O L L I N G	
TERRAIN			
CURVES	LT.	1°	
	RT.	1°02'	
GRADES		-4	
CONTROLLED ACCESS		F U L L	
SIGHT DISTANCE IN DIRECTION OF TRAVEL	1500		
	1000		
	400		
DATE	0		

DATE DRAWN	8-89 jw	
DATE REVISED		

TERRAIN			
FLAT or ROLLING		MOUNTAINOUS	
Curves	Over 3°	Curves	Over 6°
Grades	Over 3% & 500' or more	Grades	Over 5% & 500' or more

DESCRIPTION

I-40 From 1.2 mi. W. of 1004 To Johnston Co. Line

NORTH CAROLINA DEPARTMENT of TRANSPORTATION | DIVISION of HIGHWAYS | PLANNING and RESEARCH BRANCH