[redacted] 1008507

NORTH CAROLINA STATE HIGHWAY CONSTRUCTION AND INVENTORY DIAGRAM

COUNTY DAVIDSON - RANDOLPH ROUTE I-85 SHEET 7 OF 14

F.A. SYSTEM: FAP 85-3

CONSTRUCTION RECORD

- 1978 P.B. 1528905 Gr.Dr.Struc. Pv "Y" Lines 5/8"DGAFC, (N.L.) 3"BCBinder, 10.5"BC Base
- 1980 P.B.1528906 Gr.Dr.Struc. Pv."Y" Lines Agg. Base, 1.5" BC Binder (New Loc)
- 1978 P.B.1529303 Gr.Dr.Struc., Pv."Y" Lines Agg.Base, 1" BCSC (New Loc)
- 1981 P.B.1529403 Gr, Dr, Struc(N.L.) Pv."Y" Line 1"BCSC, 8"Agg Base
- 1981 P.B.1529502 Gr.Dr. Struc, Pv."Y" Line 2"BCSC 8" Agg Base, Stabilize
- 1981 P.B.1529503 Gr. Dr. Struc. Pv."Y" Lines (N.L.) 2"BCSC, 1.5"BC Binder, 8"Agg Base, Stabilize
- 1981 P.B.1577307 Gr.Dr.Struc. (N.L.) Pv. "Y" Line, 2"BCSC, 2"BC Bind, 8"Agg.Base, Stab.Agg
- 1983 P.B.152908 Guardrail, Sign, Landscape. Pv.
- 1983 P.B.1529304 GR, S, Landscape
- 1983 P.B.1529404 GR, S, Landscape
- 1983 P.B.1577312 (Pv. Signing) GR., S., Landscape
- 1983 Guardrail, Signing, Landscape and Pave 11" Portland Cement Concrete, 1" BCSC, 4" BC Base
- 2000 B.160701\I-3817 MILLING RESURF. THERMO PVT MARKERS & MARKINGS
- 1983 P.B.1529405 Rest Areas (EB and WBL's) Pv. (18') 7" Port. Cement, 1" BCSC, 4" BC Base
- 1988 B.1528911 Resealing Transverse Joints
- 2000 B.15718001\I-3816 MILLING, RESURFACING THERMOPLASTIC PVT MARKERS & MARKINGS
- 2001 B.16018001/I-4032 MED. GUIDERAIL INSTALIATION
- 1986 B.1600301 Signing
- Signing
- Signing
- Signing

R/W: 360' | 260'-1700' Var. | 370'

COINCIDING ROUTES

SPEED ZONES

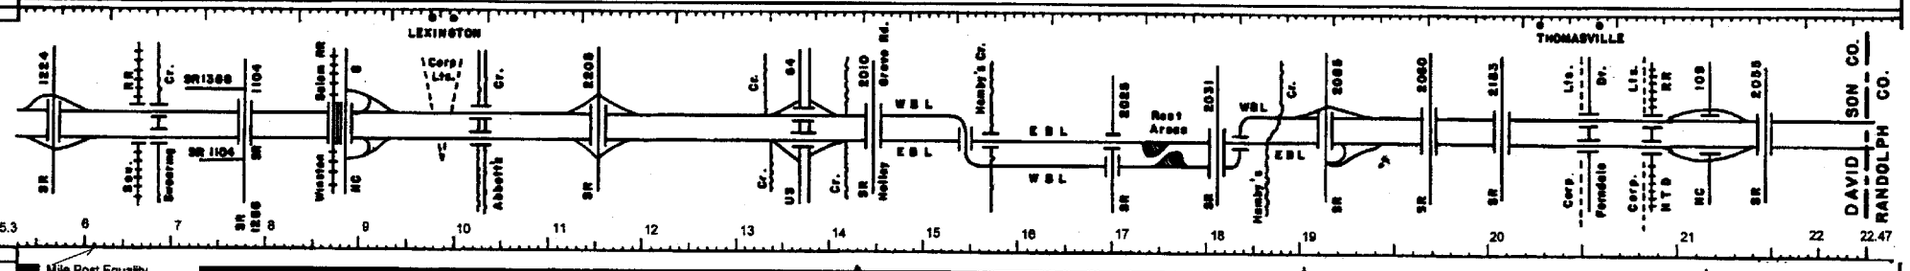

MEDIAN WIDTH

SURFACE TYPE: Mile Post Equality AB 6.1 = AA 6.19

SURFACE WIDTH: 68' Med. | 2 - 36' | 83' - 1280 Var. Med. | 68' (4' Pv.) | 68' (4' Pv.)

SHOULDER WIDTH
- LT.: INSIDE 4' PVD SHLD, OUTSIDE 10' PVD SHLD | 14' (10' Pv.) | INSIDE 4' PVD SHLD, OUTSIDE 10' PVD SHLD
- RT.: INSIDE 4' PVD SHLD, OUTSIDE 10' PVD SHLD | 14' (10' Pv.) | INSIDE 4' PVD SHLD, OUTSIDE 10' PVD SHLD

BRIDGES OR OVERPASSES: LENGTH, H.CL., V.CL.

UNDERPASSES: LENGTH, H.CL., V.CL.

TERRAIN: R O L L I N G

CURVES: LT., RT.

GRADES: -3 | +3 | -3 | +3 | +3

CONTROLLED ACCESS

SIGHT DISTANCE IN DIRECTION OF TRAVEL: 1500, 1000, 400, 0

DATE

DATE DRAWN 9-23-82 9/h

DATE REVISED

TERRAIN			
FLAT or ROLLING		MOUNTAINOUS	
Curves	Over 3°	Curves	Over 6°
Grades	Over 3% & 500' or more	Grades	Over 3% & 500' or more

DESCRIPTION: I-85 From US 29-52-70 So of Lexington To Davidson - Randolph Co. Line

NORTH CAROLINA DEPARTMENT of TRANSPORTATION — DIVISION of HIGHWAYS — PLANNING and RESEARCH BRANCH