NORTH CAROLINA STATE HIGHWAY CONSTRUCTION AND INVENTORY DIAGRAM

COUNTY CUMBERLAND\HARNETT ROUTE I-95 SHEET 4a OF 10

F. A. SYSTEM

CONSTRUCTION RECORD

1998 8.1443001\I-3805 MEDIAN GUARDRAIL INSTALLATION

2000 5.4401137 (NO TIP) SIGNING

R/W: 220' 260' 220' 700' 220' 300' 220' 260' 220' 260' 220' 260'

COINCIDING ROUTES

ROAD DIAGRAM

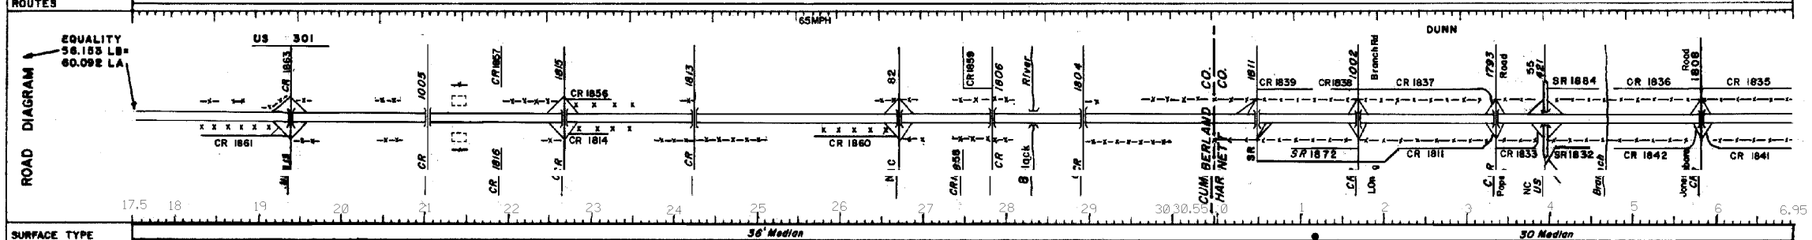

SURFACE TYPE	36' Median		30 Median
SURFACE WIDTH	2 @ 24'	2 @ 30' - 38'	
SHOULDER WIDTH L.T.	10' BST	4' - 8'	INSIDE 4' PVD SHLD OUTSIDE 4' PVD SHLD
SHOULDER WIDTH RT.	10' BST	4' - 8'	INSIDE 4' PVD SHLD OUTSIDE 4' PVD SHLD
BRIDGES OR OVERPASSES LENGTH			
BRIDGES OR OVERPASSES H. CL.			
BRIDGES OR OVERPASSES V. CL.			
UNDERPASSES LENGTH			
UNDERPASSES H. CL.			
UNDERPASSES V. CL.			
R.R. GRADE CROSSINGS			
TERRAIN	F	L A	T
CURVES LT.			
CURVES RT.			
GRADES			
CONTROLLED ACCESS	CONTROL OF ACCESS		
SIGHT DISTANCE IN DIRECTION OF TRAVEL (1500, 1000, 400, 0)			
TOTAL TRAFFIC ANNUAL AVERAGE 24 HR. VOLUME 1967	10900 9500	9400	9350 9400 9350 9100 8800

DATE 8-11-80

REVISED 10-80 9jh

7-64 s

10-80 9

PAVEMENT TYPE: UNIMPROVED; GRADED & DRAINED; SOIL SURFACED; GRAVEL; B.S.T.; HIGH TYPE

C.R. COUNTY ROAD
S.R. SERVICE ROAD
N.P. NOT PAVED
P. PAVED ROAD
X-X FENCE
R.A. REST AREA

	LENGTH RURAL	LENGTH MUNIC.	LENGTH TOTAL
ROADWAY			
STRUCTURES			
TOTAL	20.000		20.000

TERRAIN: FLAT OR ROLLING — CURVES OVER 3°; GRADES OVER 3% & 500' OR MORE. MOUNTAINOUS — CURVES OVER 6°; GRADES OVER 5% & 500' OR MORE

DESCRIPTION: I-95 From South Carolina State Line TO Virginia State Line

NORTH CAROLINA STATE HIGHWAY COMMISSION PLANNING DEPARTMENT