NORTH CAROLINA STATE HIGHWAY CONSTRUCTION AND INVENTORY DIAGRAM

COUNTY JOHNSTON\WILSON ROUTE I-95 SHEET 6a OF 10

F. A. SYSTEM

CONSTRUCTION RECORD

2001 8J3119101/1-3318A 60mm ACSC.ON 70mm AC BINDER.ON 80mm AC BASE, PVT REHAB.DRN.GUARDRAIL.BRIDGE RAISING.CONCRETE MED.BARRIER.SIGN. LONG LIFE PVT.MARKINGS,& PVT MARKERS

1993 8J340502N-2735 SAFETY IMPROVEMENTS

R/W: 260' | 260' 700' | 260' | 320'

COINCIDING ROUTES

ROAD DIAGRAM

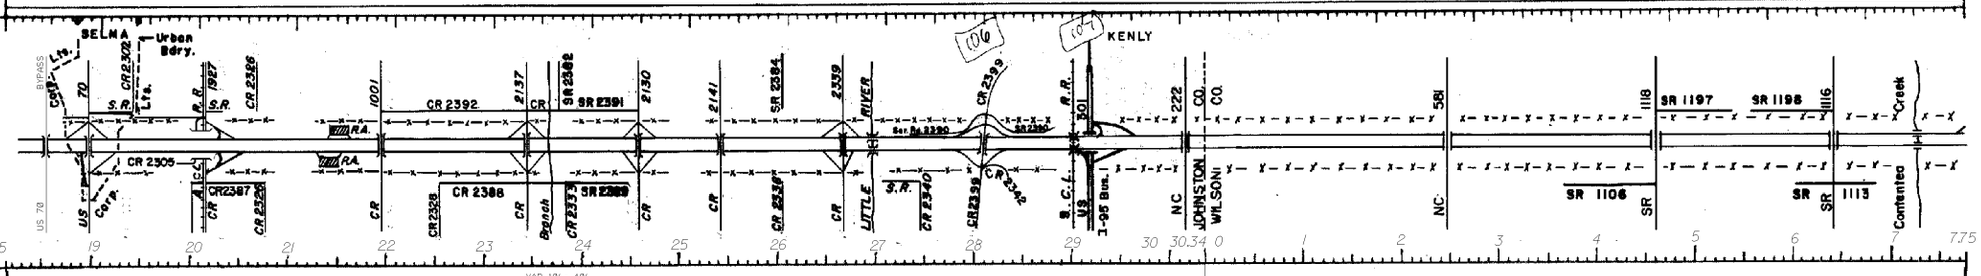

SURFACE TYPE		VAR 18' - 40'
SURFACE WIDTH		2-24' / 60'(2-4' Paved)
SHOULDER WIDTH	LT.	INSIDE 10' SHLD 4' PVD OUTSIDE 12' SHLD 10' PVD / INSIDE 12' SHLD 12' PVD OUTSIDE 12' SHLD 10' PVD / INSIDE 10' SHLD 4' PVD OUTSIDE 12' SHLD 10' PVD / 14'(10' Paved)
	RT.	INSIDE 12' SHLD 12' PVD OUTSIDE 12' SHLD 10' PVD / INSIDE 10' SHLD 4' PVD OUTSIDE 12' SHLD 10' PVD / 14'(10' Paved)
BRIDGES OR OVERPASSES	LENGTH	2-404'6" / 2-238' / 2-210'
	H.CL.	2-28' / 2-28' / 2-28'
	V.CL.	
UNDERPASSES	LENGTH	
	H.CL.	2-46'6" / 2-46'5" / 2-47'9" / 2-49'3" / 2-49' / 2-49'3" / 2-46'
	V.CL.	14'2" NB 14'8" SB / 15'1" NB 15'0" SB / 14'6" NB 14'8" SB / 20'14'5" / 20'15'7" / 20'15'1" / 20'15'
RAILROAD GRADE CROSSING		
TERRAIN		F L A T
CURVES	LT.	
	RT.	4°
GRADES		
CONTROLLED ACCESS		FULL CONTROL OF ACCESS
SIGHT DISTANCE IN DIRECTION OF TRAVEL	1500 / 1000 / 400 / 0	
TOTAL TRAFFIC ANNUAL AVERAGE 24 HR. VOLUME	1967	6270 8340 8320 8150 8150
	1963	6330 6220 6100 6300
	1962	5700 5500 5600 5300 5400 5600 5600

DATE 8-17-60

REVISED 10-80 9Jh

I-64	3-72 f
7-64 s	10-80 9
4-65 J	

PAVEMENT TYPE: UNIMPROVED; GRADED & DRAINED; SOIL SURFACED; GRAVEL; B.S.T.; HIGH TYPE

C.R. COUNTY ROAD
S.R. SERVICE ROAD
N.P. NOT PAVED
P. PAVED ROAD
X-X FENCE
R.A. REST AREA

	LENGTH RURAL	LENGTH MUNIC.	LENGTH TOTAL
ROADWAY			
STRUCTURES			
TOTAL			

TERRAIN	FLAT OR ROLLING	MOUNTAINOUS
CURVES	OVER 3°	OVER 6°
GRADES	OVER 3% & 500' OR MORE	OVER 5% & 500' OR MORE

DESCRIPTION: I-95 From South Carolina State Line TO Virginia State Line

NORTH CAROLINA STATE HIGHWAY COMMISSION

PLANNING DEPARTMENT