1009509

NORTH CAROLINA STATE HIGHWAY CONSTRUCTION AND INVENTORY DIAGRAM

COUNTY NASH-HALIFAX | ROUTE I-95 | SHEET 9 OF 10

F. A. SYSTEM	I-95
CONSTRUCTION RECORD	1967 P. 8.11618 Grade & Fence; 1966 P. 8.11416 Gr. Str. & Fence; 1967 P. 8.11414 Grade & Fence; 1966 P. 8.11415 Gr. Str. & Fence
	1968 P. 8.1141702 Pave & Fence 2 @ 24' 9" Conc. on 4" CABC; 1968 P. 8.1141503 Pave Sign & Fence 2@24 9" Conc. on 4" CABC
	1968 P. 8.1141703 Signs
	1979 P. 8. 1198104 Thermoplastic Pv. Mrk
	1981 P. 8.1167206 Landscape; 1981 P. 8.1167206 Landscape; 1981 P. 8.1167207 Landscape
	1983 P. 8.1235401 Signing; 1983 P. 8.1160901 Signing; 1993 8.1301103 I-2512A 2.5" BCSC, ON 2.5" BC BINDER, ON CRACK & SEAT EXIST. CONC. PVT AT 24" DROP SPACING, PAV. THEROM PVT MARKERS, AND SIGNING
	1993 CLEARING, GUARDRAIL REPLACEMENT, LONG-LIFE PVT MARKINGS, & MARKERS
R/W	264'; 264'-340'; 264'-580'
COINCIDING ROUTES	
SPEED ZONES	

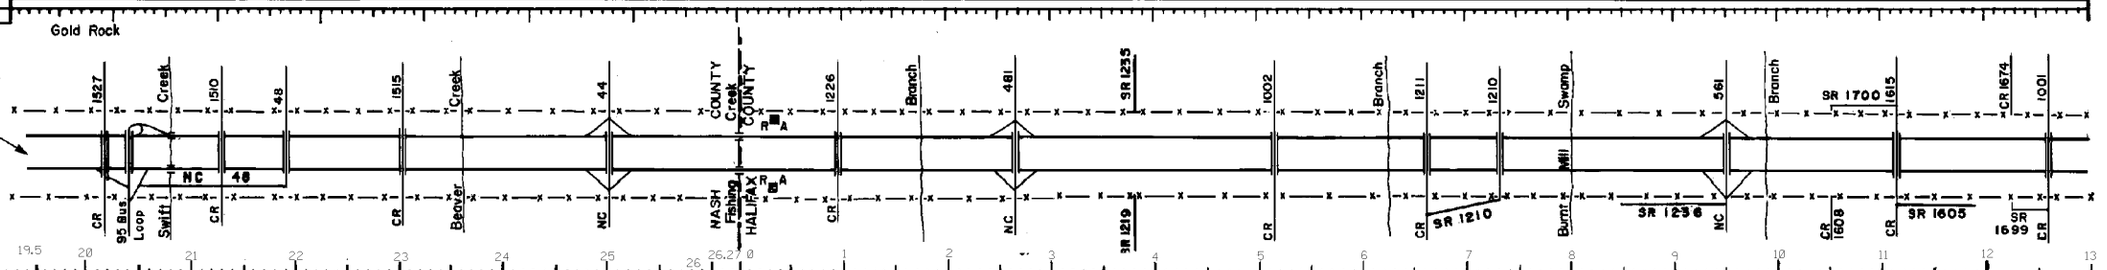

MEDIAN WIDTH		60'-190'; 60'; 60'-290'; 60'; 60'-110'; 60'; 60'-120'; 60'; 60'-150'
SURFACE TYPE		
SURFACE WIDTH		2 @ 24'; 2 @ 24'
SHOULDER WIDTH	LT.	Outside 12' (10' BC) Inside 4' BC; Outside 14' (10' BC) Inside 4' BC; INSIDE 12' SHLD 8' PVD OUTSIDE 12' SHLD 10' PVD
	RT.	Outside 12' (10' BC) Inside 4' BC; Outside 14' (10' BC) Inside 4' BC; INSIDE 12' SHLD 8' PVD OUTSIDE 12' SHLD 10' PVD
BRIDGES OR OVERPASSES	LENGTH	2@240'; 2@246'
	H.CL.	NBL 38', SBL 42'; 2@40'
	V.CL.	
UNDERPASSES	LENGTH	
	H.CL.	NBL 69'-3" NBL 57'-4" SBL 57'-6" SBL 65'-8"; 2@64'; 2@48'; 2@67'; 2@63'; 2@64'; 2@63'; 2@68'; 2@68'; 2@68'; 2@44'; 2@71'; 2@62'
	V.CL.	NB 16'-8" SB 17'-6" 2@16'-6"; NB 16'-9 SB 17'-1"; NB 16'-8" SB 17'-3"; NB 17'-1" SB 16'-10"; 2@16'-8"; NBL 16'-7" SBL 16'-11"; NBL 17'-5" SBL 16'-7"; 2@16'-6"; NB 16'-9" SB 17'-0"; NB 17'-0" SB 18'-2"; 2@16'-8"; 2@16'-4"; NB 17'-1" SB 16'-5"
RAILROAD GRADE CROSSING		
TERRAIN		ROLLING
CURVES	LT.	
	RT.	
GRADES		
CONTROLLED ACCESS		FULL
SIGHT DISTANCE IN DIRECTION OF TRAVEL	1500	
	1000	
	400	
DATE:	0	
TOTAL TRAFFIC ANNUAL AVERAGE 24 HR. VOLUME		

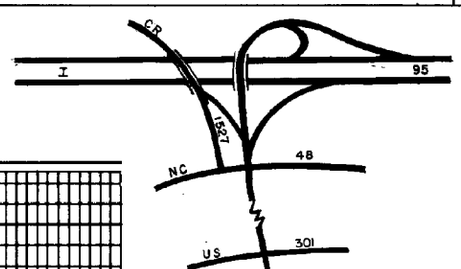

DATE DRAWN 3-1968 s	PAVEMENT TYPE		
DATE REVISED 10-80 gjh	UNIMPROVED	GRAVEL	
10-809	GRADED & DRAINED	B.S.T.	
	SOIL SURFACED	HIGH TYPE	

C.R. COUNTY ROAD
S.R. SERVICE ROAD
N.P. NOT PAVED
P. PAVED ROAD
X-X FENCE
R.A. REST AREA

LENGTH		
RURAL	MUNIC.	TOTAL
20.000		20.000

TERRAIN			
FLAT OR ROLLING		MOUNTAINOUS	
CURVES	OVER 3°	CURVES	OVER 6°
GRADES	OVER 3% & 500' OR MORE	GRADES	OVER 5% & 500' OR MORE

DESCRIPTION: I-95 From South Carolina State Line To Virginia State Line

NORTH CAROLINA STATE HIGHWAY COMMISSION

PLANNING DEPARTMENT