NORTH CAROLINA STATE HIGHWAY CONSTRUCTION AND INVENTORY DIAGRAM

COUNTY BUNCOMBE | ROUTE I-240 | SHEET 1a OF 1

F. A. SYSTEM

CONSTRUCTION RECORD

- 1993 8.1842801 \ I-2815 MICRO-SURFACING, ON EXISTING PVT, OR MICRO-SURFACING ON 1.25" BCSC, ON 1.25" MILLED PVT, ON EXISTING PVT, PVT REHAB, THERMO PVT MARKERS AND SNOW-PLOWABLE PVT MARKERS
- 2001 7.8470239 1.5" ACSC, ON 1.5" MILLED BIT. PVT., ON EXISTING PVT

R/W: 250' Min. | 170' Min. | 260' Min. | 250-500' | 700' | 500'

COINCIDING ROUTES: US 19B/23B | US 19-23 | US 70 | US 74

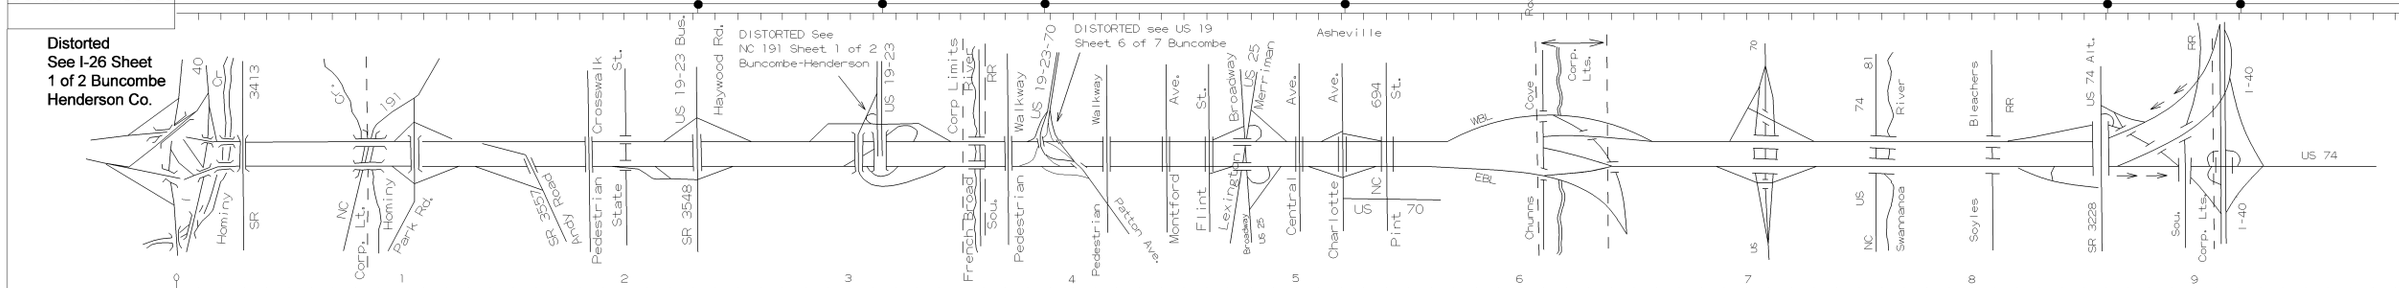

MEDIAN WIDTH: 44' | 16' R | 12' R | Var. | 38' | 8' BC Out | Med. 4'-12' | Med. 20'-550' | Med. 80' Min. | 150' Med.

SURFACE TYPE

SURFACE WIDTH: 2@24' | Var. | 1@26' 1@32' | 2@24' | E 36' W 34' | 71' 59' | 59' 47' | 48' 36' | 60' 48' | 48' 46' | 36' 24' | 2-24'

SHOULDER WIDTH

- LT.: In 4' BC | Out 12' (10' BC) C&G | C&G | 8' BC Out | C&G | Out 10' in C&G | C&G | 14' (10' Pvd.)
- RT.: In 4' BC | Out 12' (10' BC) C&G | C&G | 8' BC Out | C&G | Out 10' in C&G | C&G | 14' (10' Pvd.)

BRIDGES OR OVERPASSES: LENGTH | H.CL. | V.CL.

UNDERPASSES: LENGTH | H.CL. | V.CL.

RAILROAD GRADE CROSSING

TERRAIN: M O U N T A I N O U S

CURVES: LT. | RT.

GRADES

CONTROLLED ACCESS: F U L L C O N T R O L L E D A C C E S S

SIGHT DISTANCE IN DIRECTION OF TRAVEL: 1500 | 1000 | 500 | 0

AVERAGE DAILY TRAFFIC

DATE DRAWN	?
DATE REVISED	?

TERRAIN			
FLAT or ROLLING		MOUNTAINOUS	
Curves	Over 3°	Curves	Over 6°
Grades	Over 3% & 500' or more	Grades	Over 5% & 500' or more

DESCRIPTION