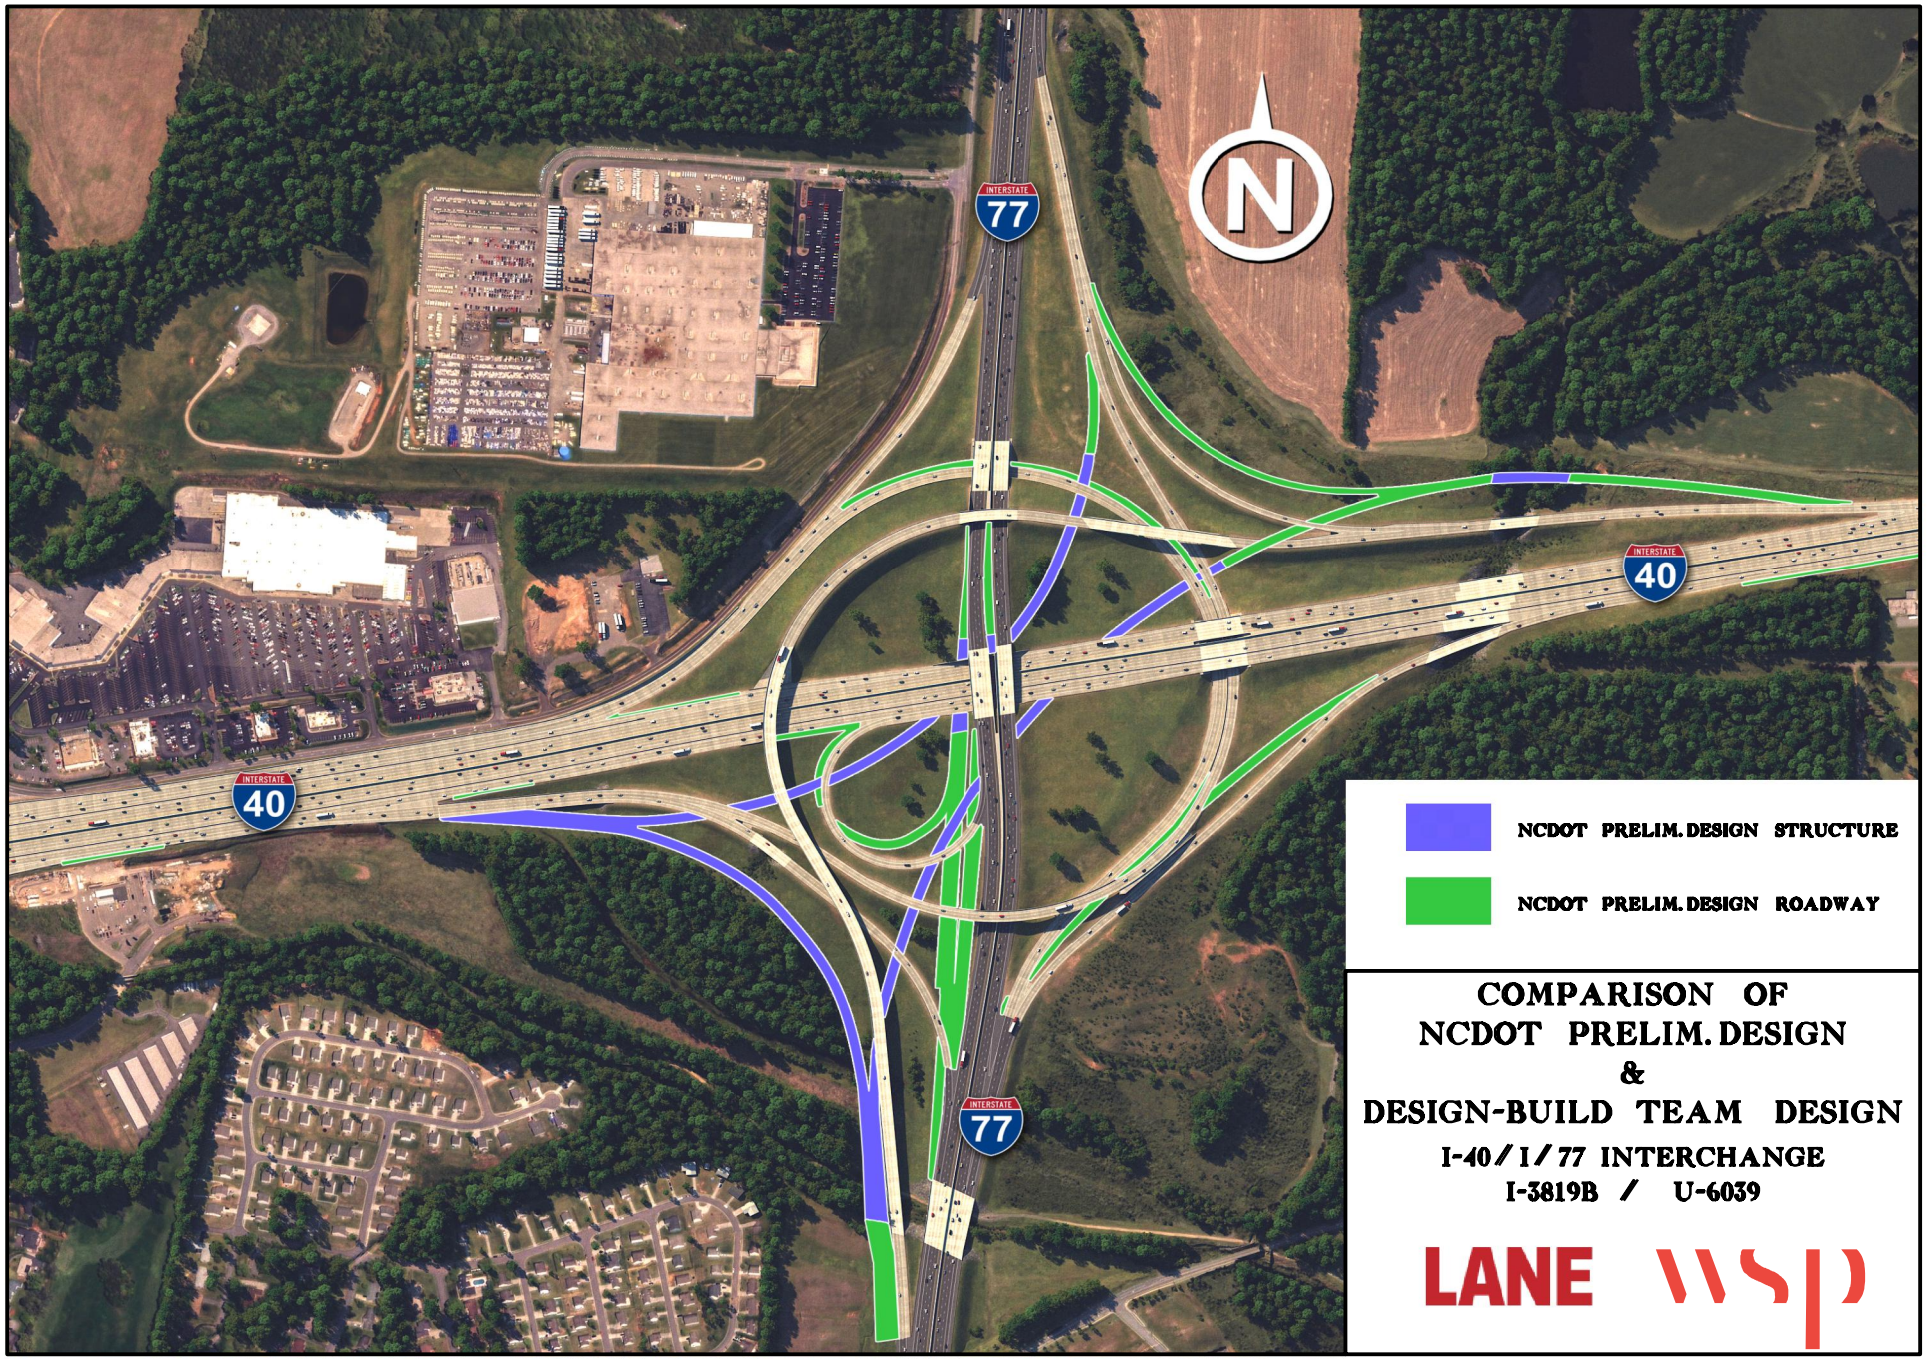

COMPARISON OF NCDOT PRELIM. DESIGN & DESIGN-BUILD TEAM DESIGN

I-40 / I / 77 INTERCHANGE

I-3819B / U-6039

LANE wsp