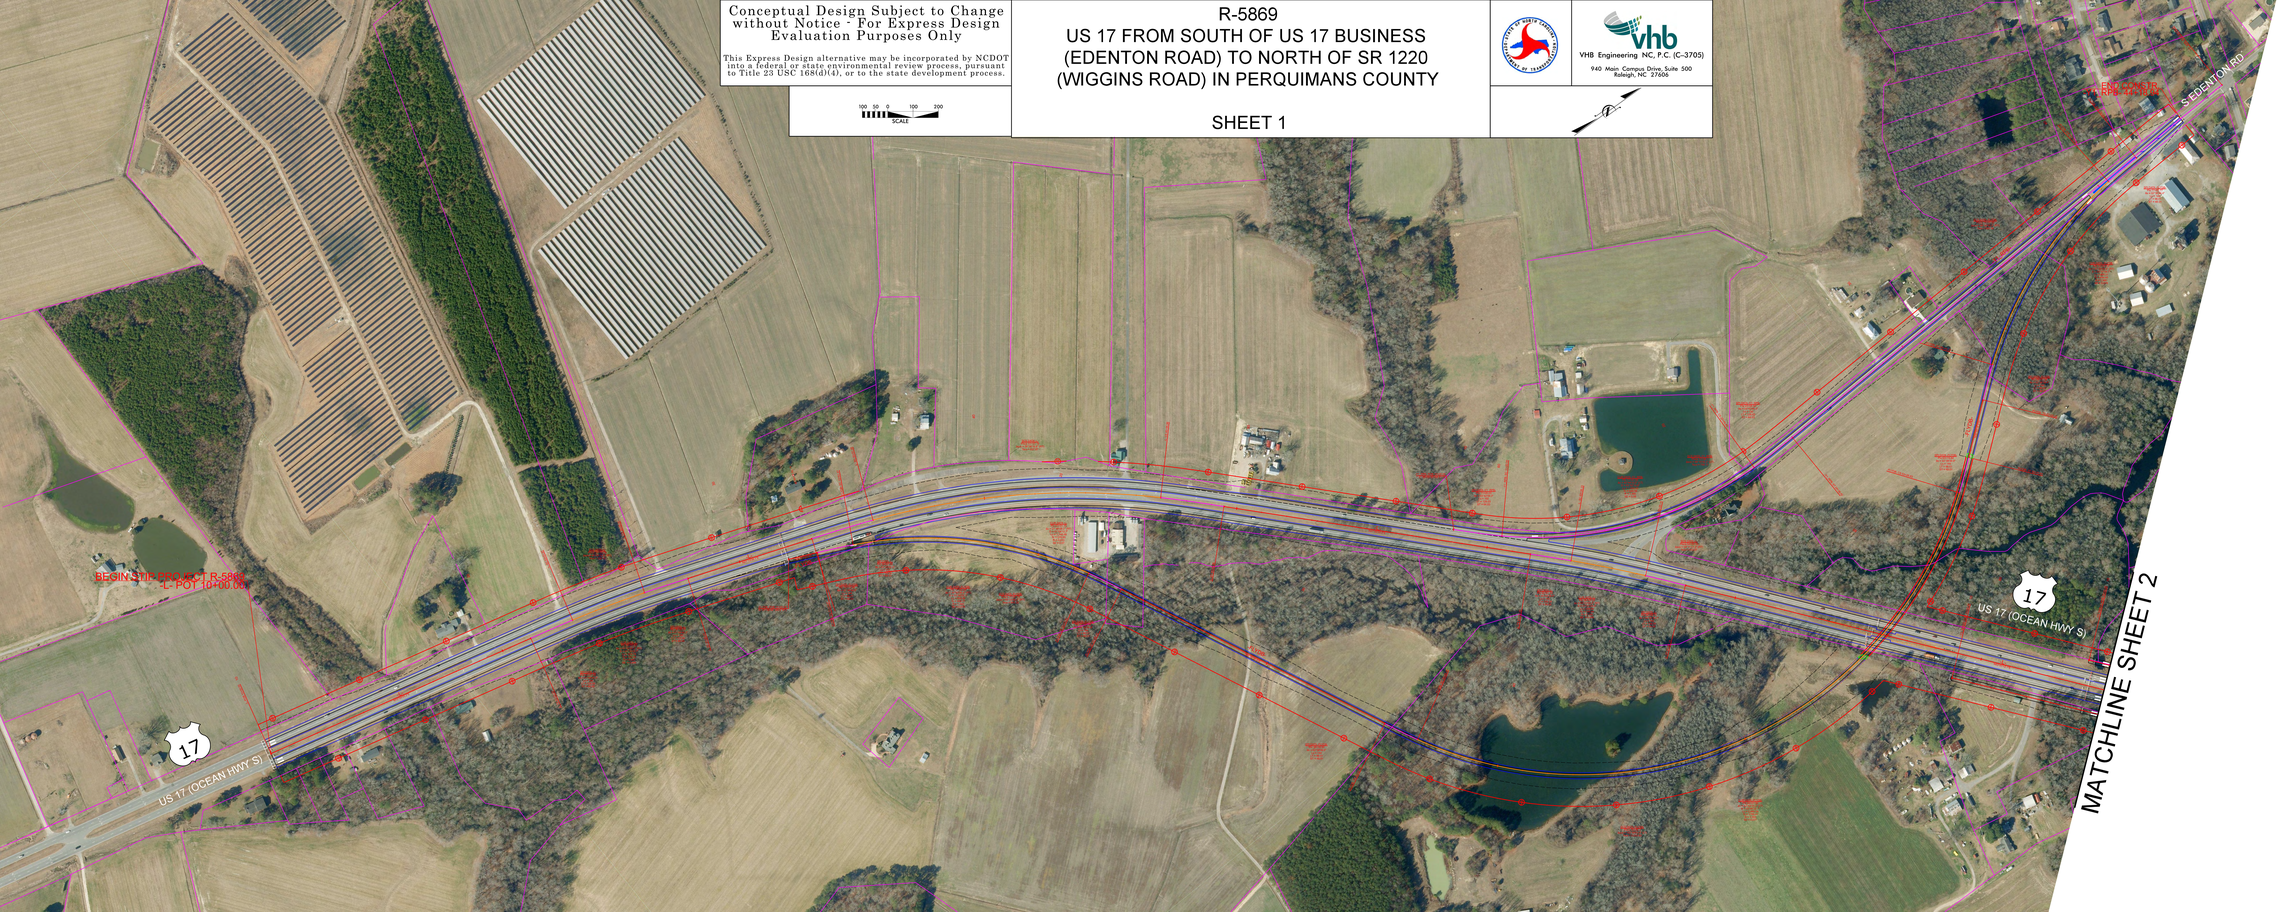


Conceptual Design Subject to Change without Notice - For Express Design Evaluation Purposes Only


This Express Design alternative may be incorporated by NCDOT into a federal or state environmental review process, pursuant to Title 23 USC 168(d)(4), or to the state development process.


100 50 0 100 200
SCALE

R-5869
US 17 FROM SOUTH OF US 17 BUSINESS (EDENTON ROAD) TO NORTH OF SR 1220 (WIGGINS ROAD) IN PERQUIMANS COUNTY

SHEET 1


VHB Engineering NC, P.C. (C-3705)
940 Main Campus Drive, Suite 500
Raleigh, NC 27606

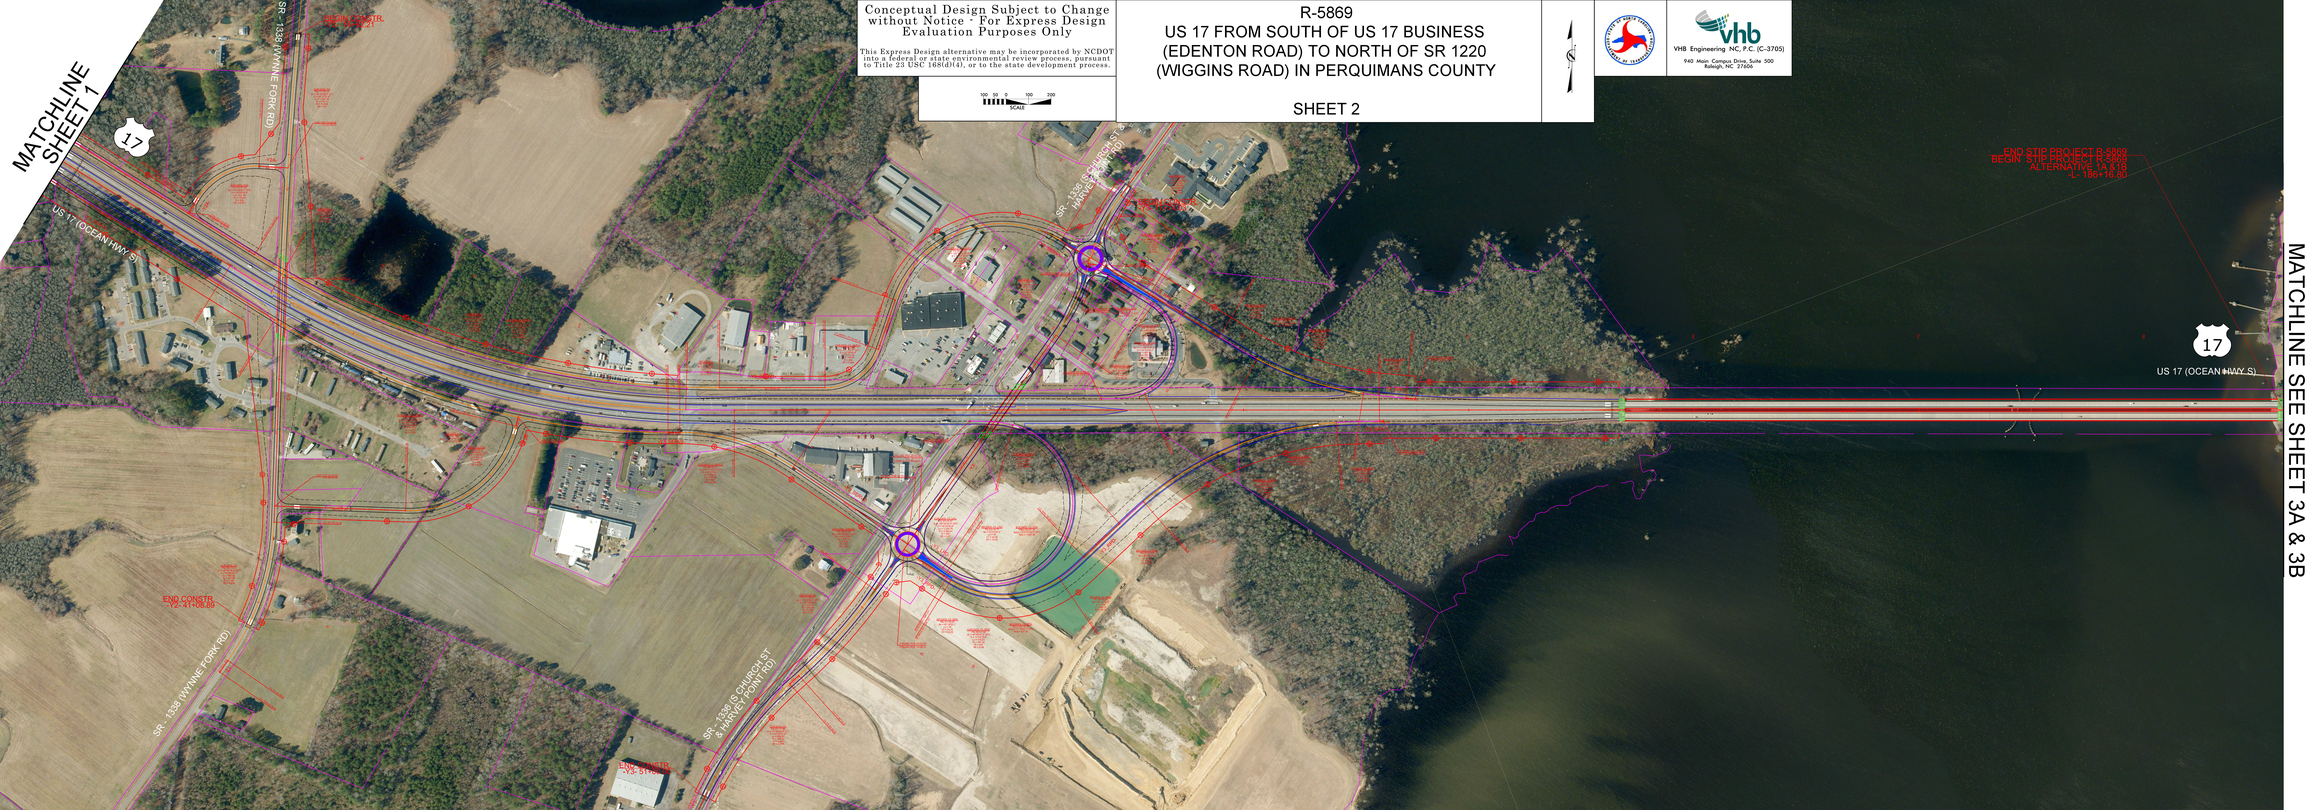
MATCHLINE SHEET 1
17
US 17 (OCEAN HWY S)
SR - 1338 (WYNNE FORK RD)
BEGIN CONSTR. Y2- 41+00.00
END CONSTR. Y2- 41+06.00
SR - 1336 (CHURCH ST & HARVEY POINT RD)
END CONSTR. Y3- 51+00.00
Conceptual Design Subject to Change without Notice - For Express Design Evaluation Purposes Only
This Express Design alternative may be incorporated by NCDOT into a federal or state environmental review process, pursuant to Title 23 USC 168(d)(4), or to the state development process.
SCALE
R-5869
US 17 FROM SOUTH OF US 17 BUSINESS (EDENTON ROAD) TO NORTH OF SR 1220 (WIGGINS ROAD) IN PERQUIMANS COUNTY
SHEET 2
vhb
VHB Engineering NC, P.C. (C-3705)
940 Main Campus Drive, Suite 500
Raleigh, NC 27606
END STIP PROJECT R-5869
BEGIN STIP PROJECT R-5869
ALTERNATIVE 3A & 3B
-L- 186+16.00
17
US 17 (OCEAN HWY S)
MATCHLINE SEE SHEET 3A & 3B

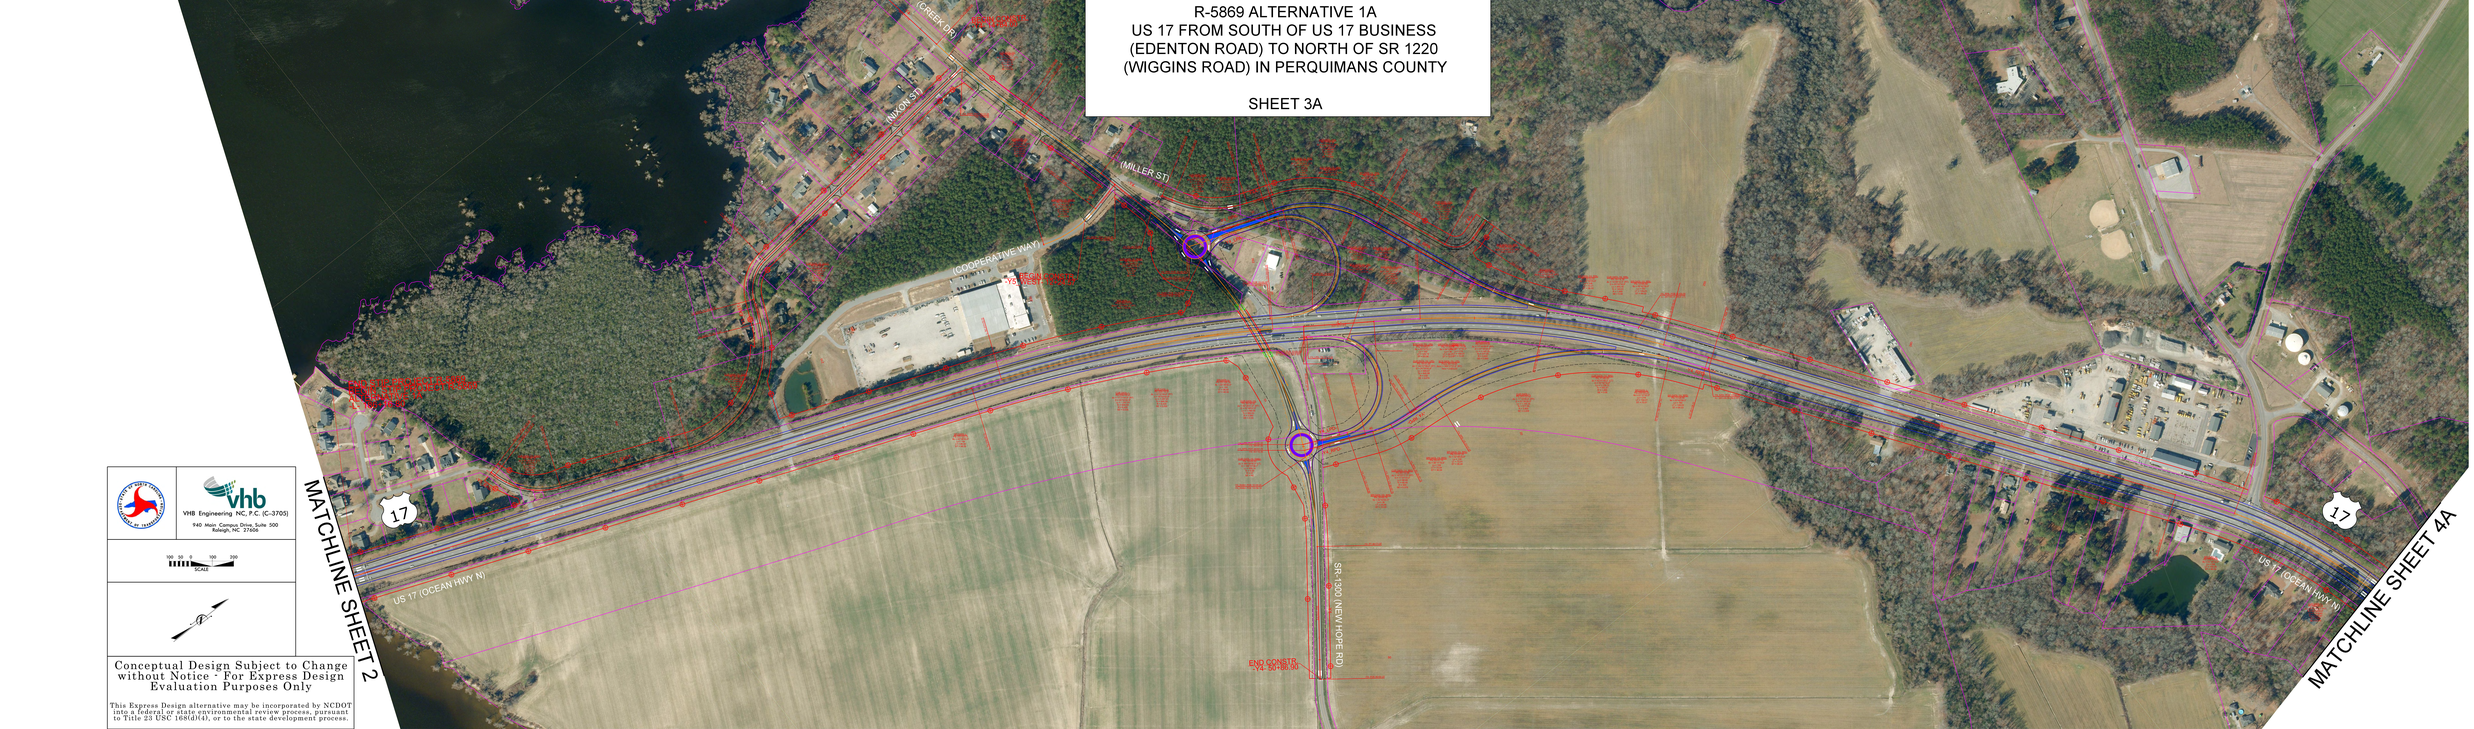
R-5869 ALTERNATIVE 1A
US 17 FROM SOUTH OF US 17 BUSINESS
(EDENTON ROAD) TO NORTH OF SR 1220
(WIGGINS ROAD) IN PERQUIMANS COUNTY
SHEET 3A
(CREEK DR)
(UNION ST)
(MILLER ST)
(COOPERATIVE WAY)
US 17 (OCEAN HWY N)
SR 1300 (NEW HOPE RD)
END CONSTR
Y1 2218L00
MATCHLINE SHEET 2
MATCHLINE SHEET 4A
17
vhb
VHB Engineering NC, P.C. (C-3705)
940 Main Campus Drive, Suite 500
Raleigh, NC 27606
100 50 0 100 200
SCALE
Conceptual Design Subject to Change without Notice - For Express Design Evaluation Purposes Only
This Express Design alternative may be incorporated by NCDOT into a federal or state environmental review process, pursuant to Title 23 USC 168(d)(4), or to the state development process.

R-5869 ALTERNATIVE 1A
US 17 FROM SOUTH OF US 17 BUSINESS
(EDENTON ROAD) TO NORTH OF SR 1220
(WIGGINS ROAD) IN PERQUIMANS COUNTY

SHEET 4A

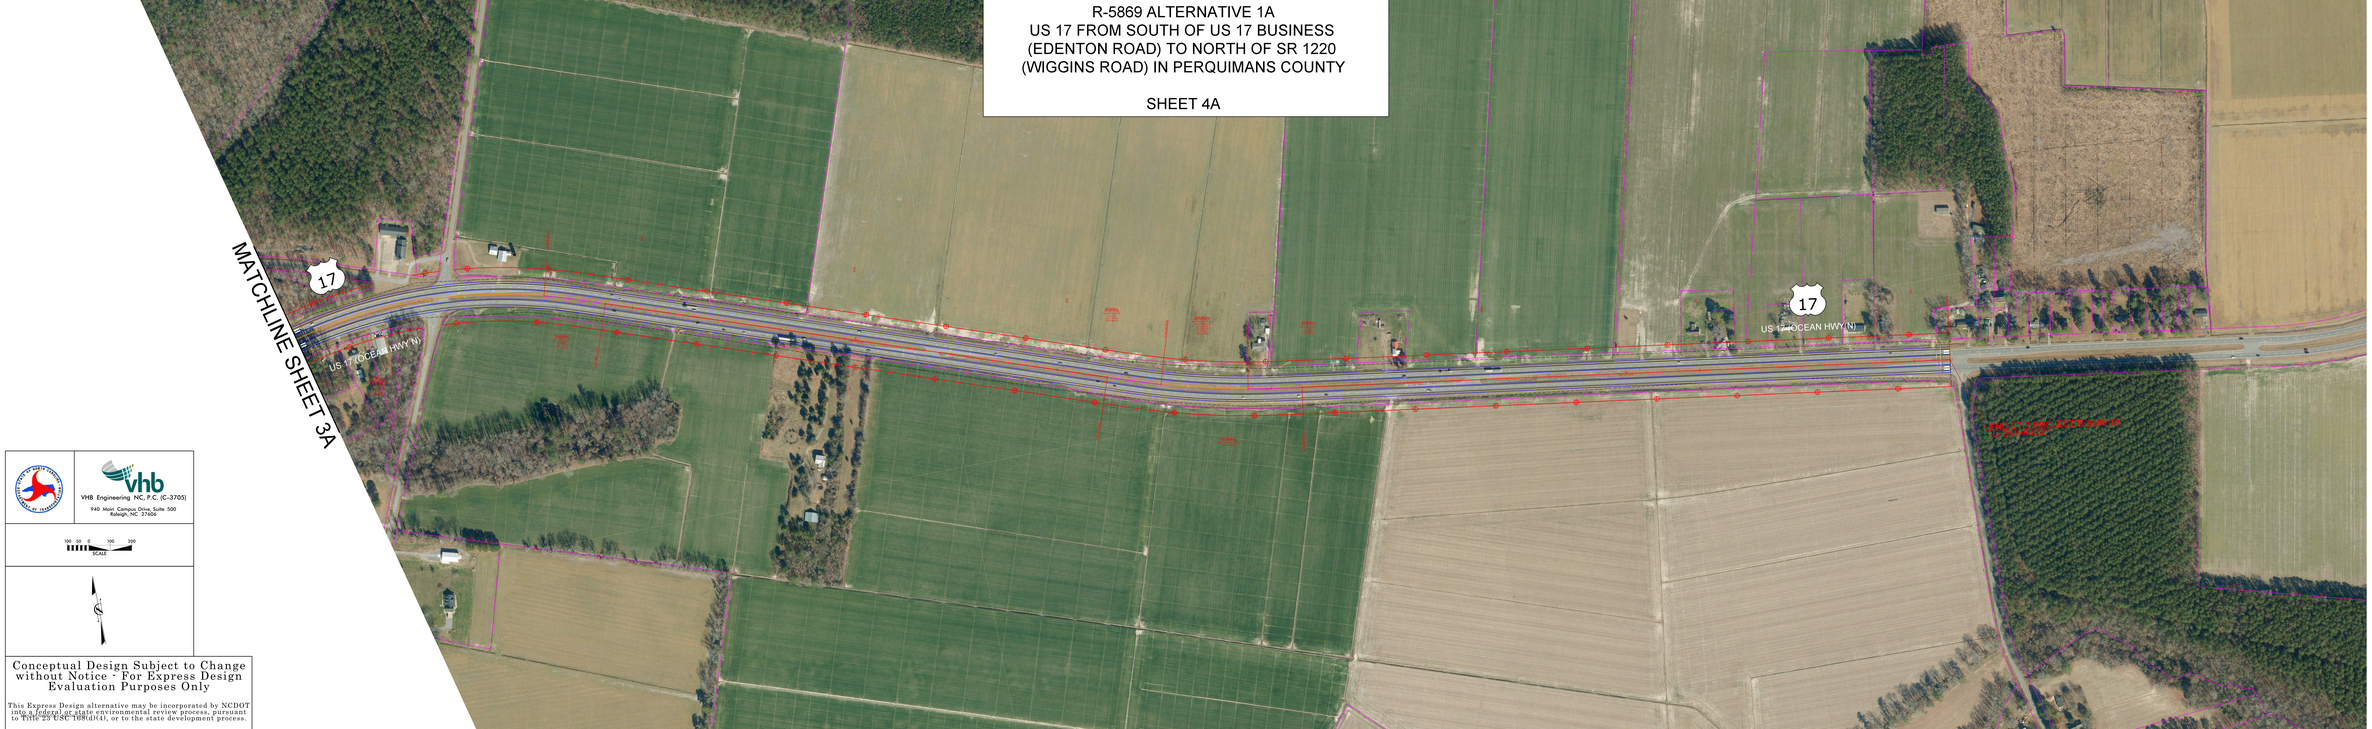

VHB Engineering NC, P.C. (C-3705)
940 Main Campus Drive, Suite 500
Raleigh, NC 27606

100 50 0 100 200
SCALE

N

Conceptual Design Subject to Change without Notice - For Express Design Evaluation Purposes Only

This Express Design alternative may be incorporated by NCDOT into a federal or state environmental review process, pursuant to Title 23 USC 168(d)(4), or to the state development process.