SEGMENT 2

WIDEN TO 4 LANES
SHEET 1 OF 3

CONCEPTUAL DESIGN PLANS
SUBJECT TO CHANGE WITHOUT NOTICE
DATE PRINTED 2/9/2018
TRANSMITTED BY AECOM
SCALE 1" = 100'

Prepared for the Office of: AECOM
PRELIMINARY PLANS
DO NOT USE FOR CONSTRUCTION

STIP PROJECT U-5774
NC 54
DURHAM COUNTY

SEGMENT 2

100' 0 100' 200'

NC 54 AT NC 751

UPGRADE AND WIDEN EXISTING INTERSECTION

USACE PROPERTY

FOUR LANE DIVIDED WITH 30' DEPRESSED MEDIAN OR 16' RAISED MEDIAN

JORDAN HIGH SCHOOL

HOPE VALLEY CHURCH

USACE

COPPER RIDGE DR

DRESDEN DR

HOPE VALLEY RD

CAMPUS DR

NC 751

54

751

MATCHLINE SEE SEGMENT 1 SHEET 2


MATCHLINE SEE SEGMENT 2 SHEET 2

PRELIMINARY PLANS
DO NOT USE FOR CONSTRUCTION

SEGMENT 2

WIDEN TO 4 LANES

SHEET 2 OF 3

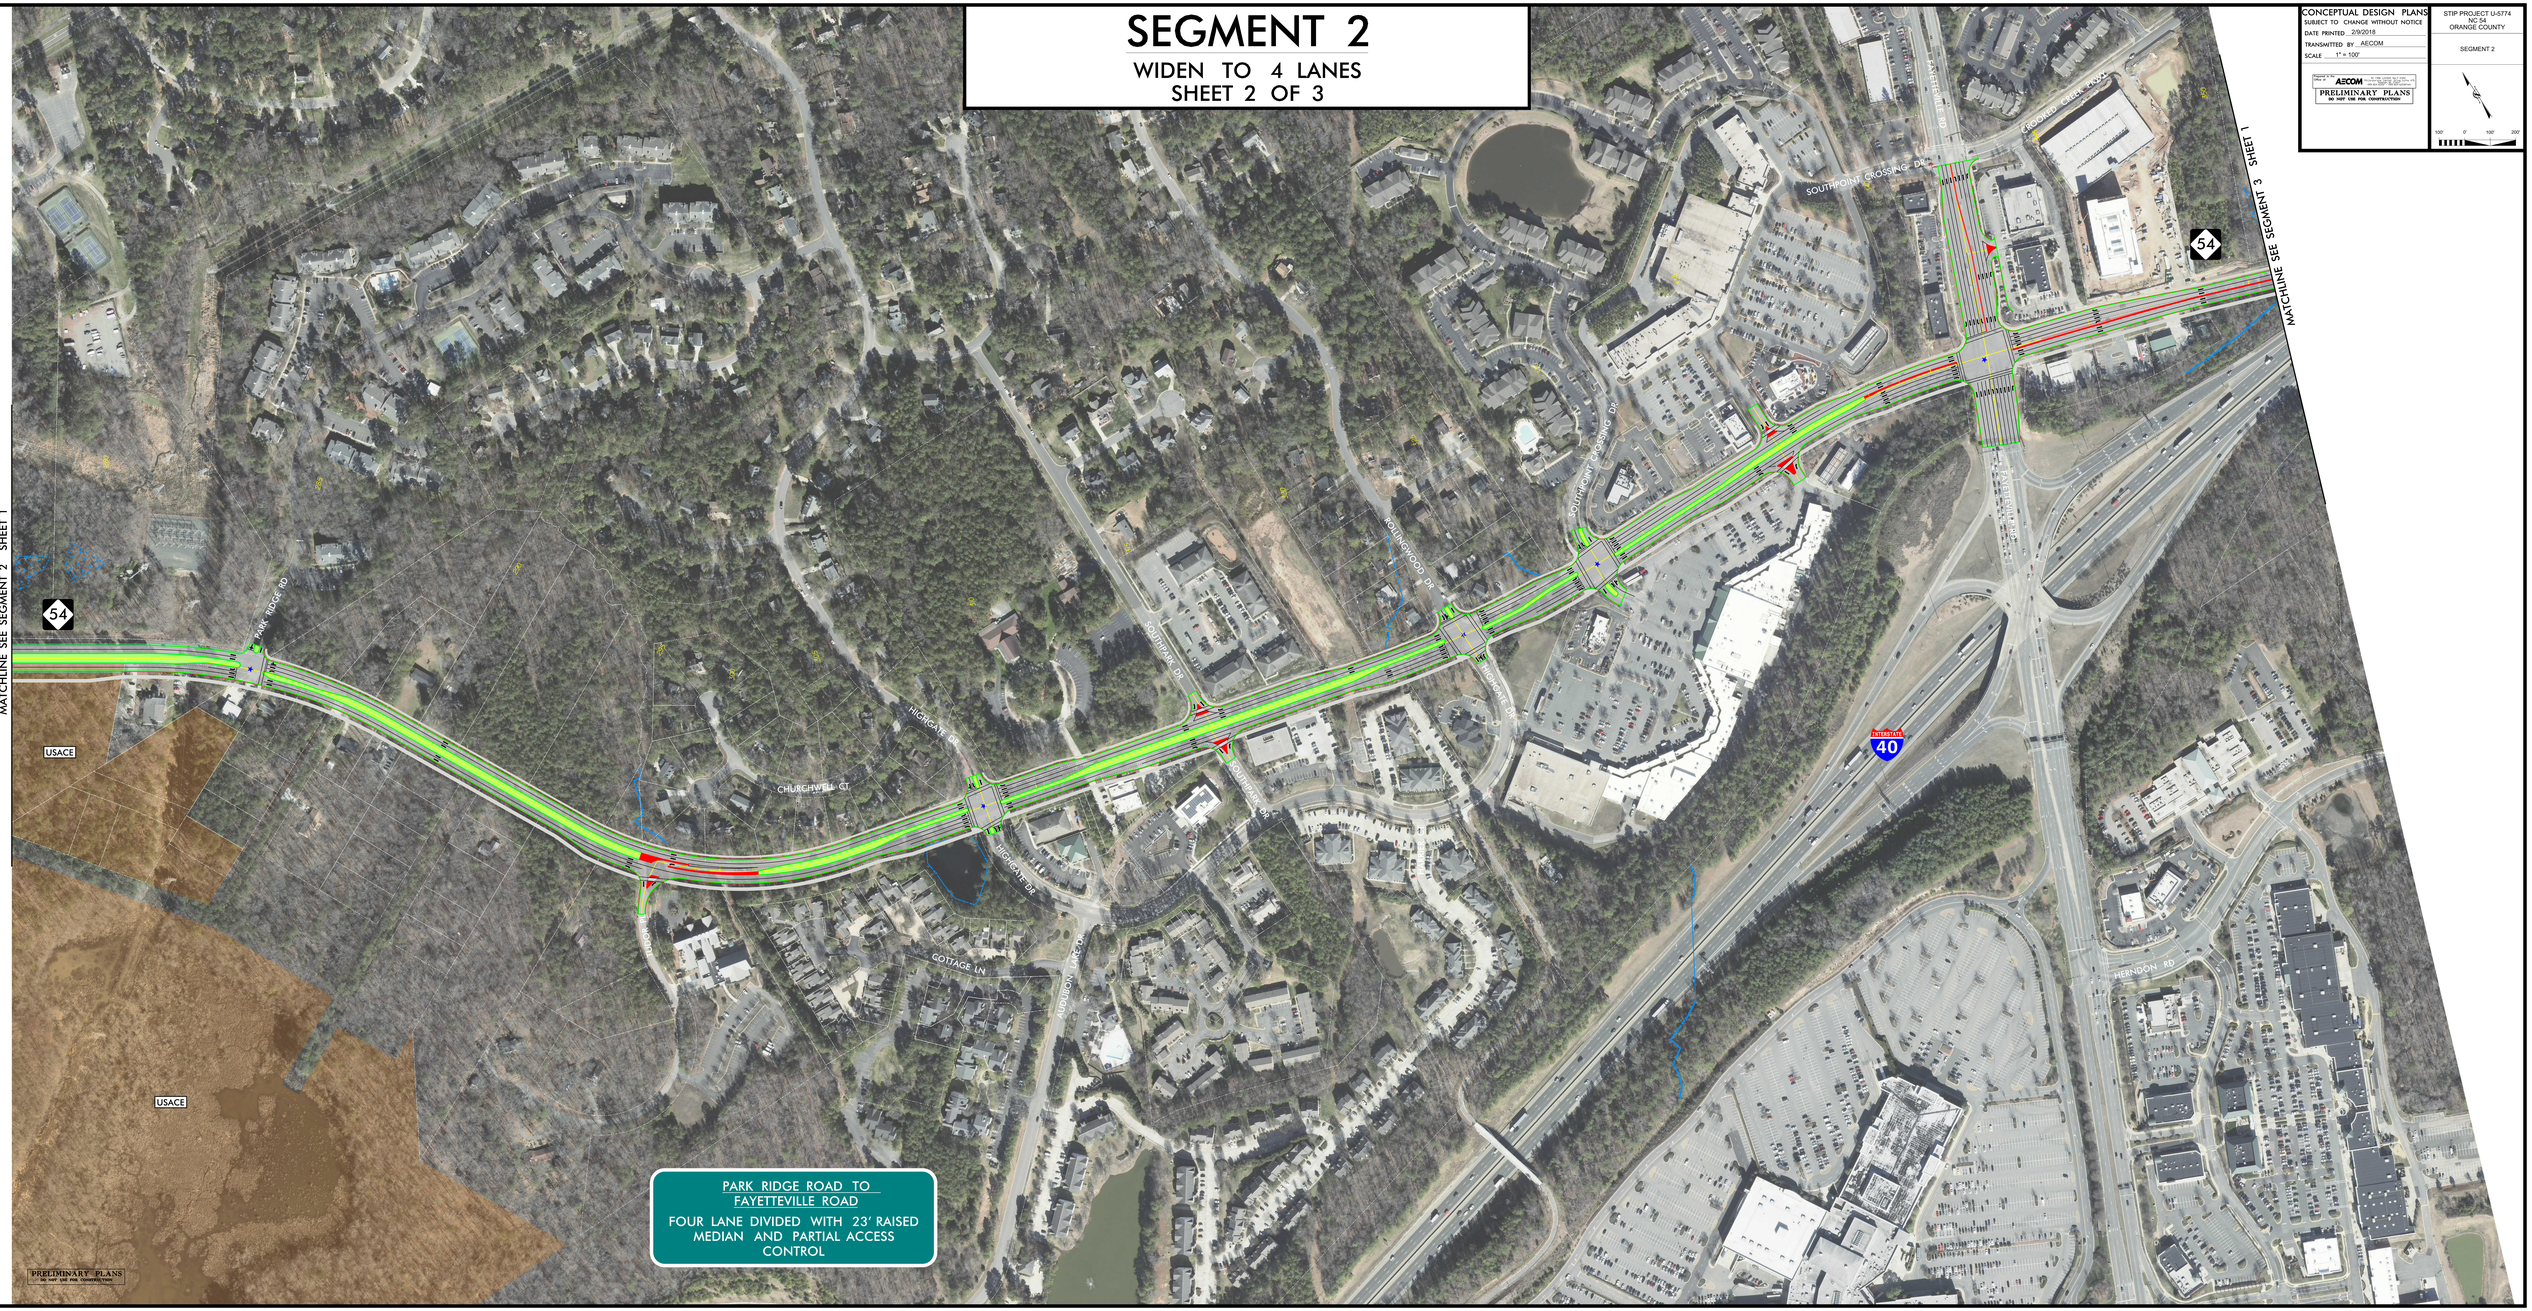

CONCEPTUAL DESIGN PLANS
SUBJECT TO CHANGE WITHOUT NOTICE
DATE PRINTED 2/9/2018
TRANSMITTED BY AECOM
SCALE 1" = 100'

Prepared by the Office of: AECOM
PRELIMINARY PLANS
DO NOT USE FOR CONSTRUCTION

STIP PROJECT U-5774
NC 54
ORANGE COUNTY

SEGMENT 2

100' 0' 100' 200'

SEGMENT 2

NC 751 /GARRETT RD CFI OPTION
SHEET 3 OF 3

CONCEPTUAL DESIGN PLANS
SUBJECT TO CHANGE WITHOUT NOTICE
DATE PRINTED 2/9/2018
TRANSMITTED BY AECOM
SCALE 1" = 100'

Prepared in the Office of AECOM
PRELIMINARY PLANS
DO NOT USE FOR CONSTRUCTION

STIP PROJECT U-5774
NC 54
DURHAM COUNTY

SEGMENT 2

100' 0' 100' 200'

NC 751 AT NC 54

FOUR LANE DIVIDED WITH CONTINUOUS FLOW INTERSECTION WITH W. WOODCROFT PARKWAY EXTENSION (FUTURE PROJECT)

JORDAN HIGH SCHOOL

HOPE VALLEY CHURCH

GARRETT RD

W. WOODCROFT PARKWAY EXTENSION

PARK RIDGE RD

W. WOODCROFT PARKWAY

BISCAYNE RD

DRESDEN DR

COPPER RIDGE DR

COPPER RIDGE DR

240'

245'

250'

255'

260'

751

54

MATCHLINE SEE SEGMENT 2 SHEET 1

MATCHLINE SEE SEGMENT 2 SHEET 1

PRELIMINARY PLANS
DO NOT USE FOR CONSTRUCTION