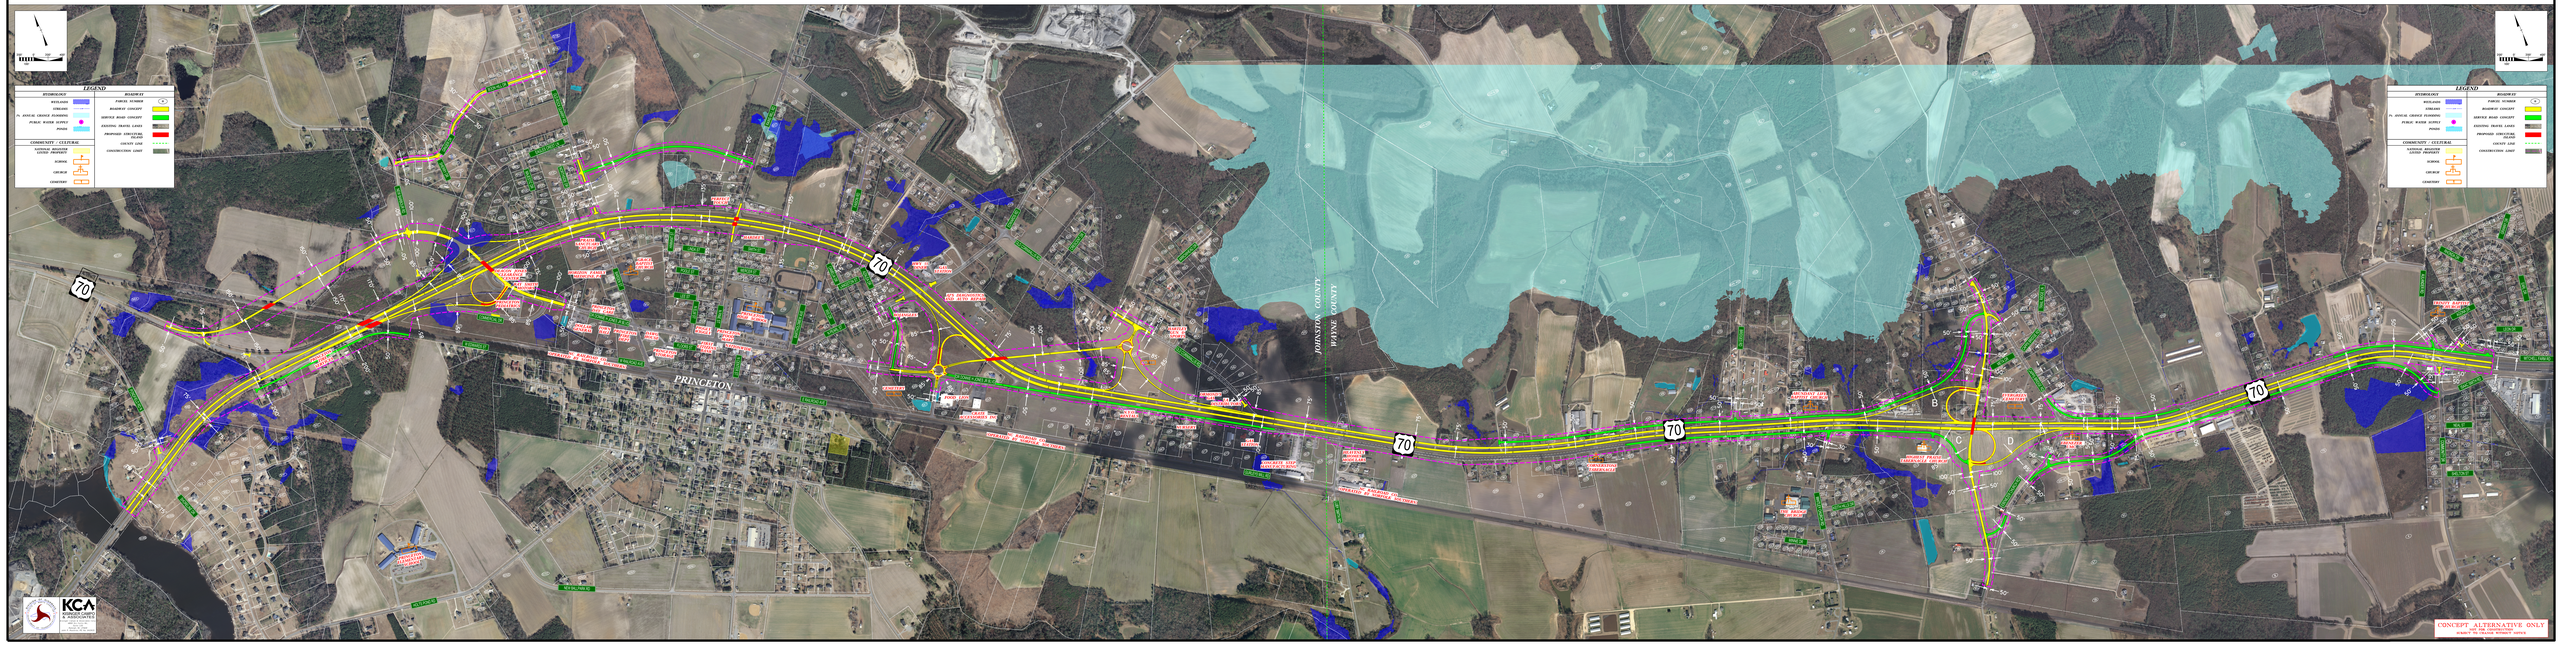R-5829 DESIGN 3: DR. DONNIE JONES INTERCHANGE & US 70 OVER RAINS MILL