CROSS SECTION THROUGH BORINGS AT END BENT 1

8.T190301 R-2514A
ONSLOW CO.
-L-
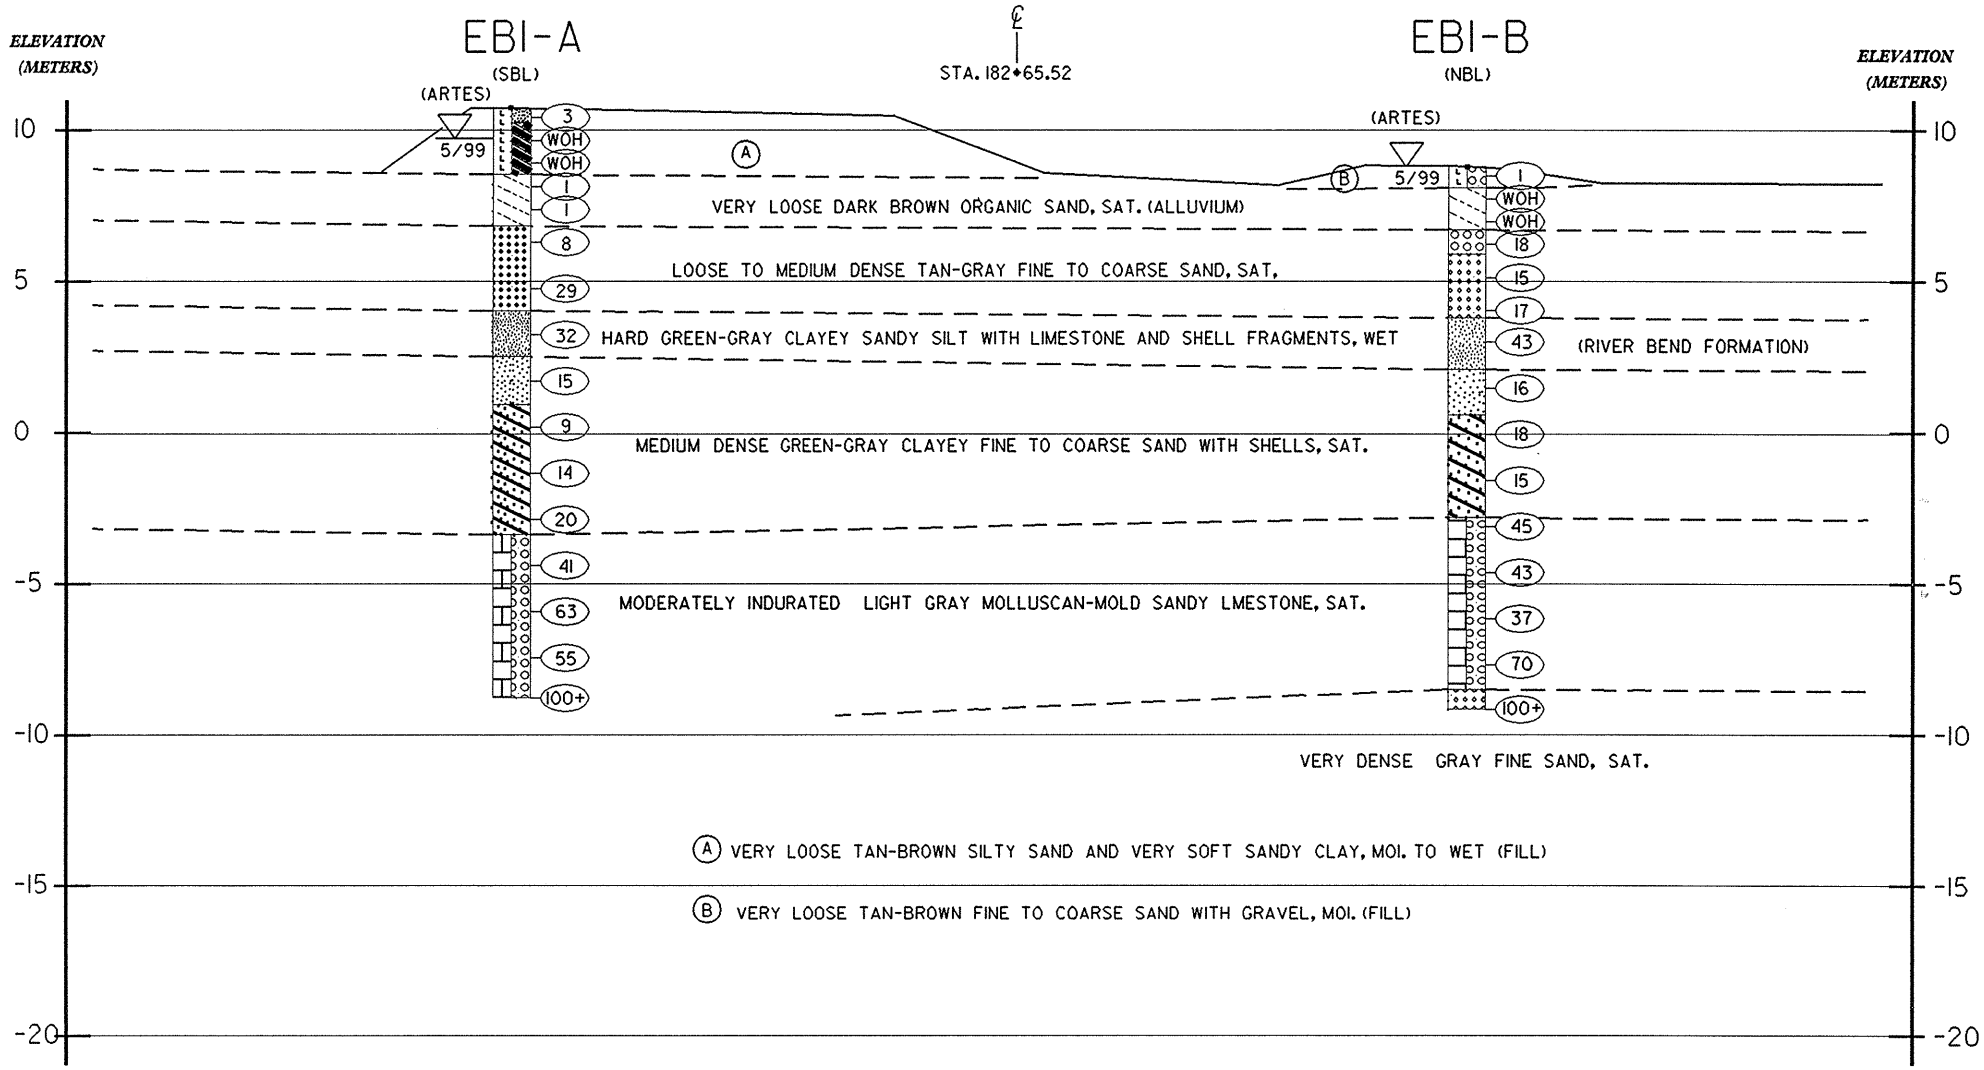
(A-4)