PROJECT REFERENCE NO. R-2568B | SHEET NO. X-16
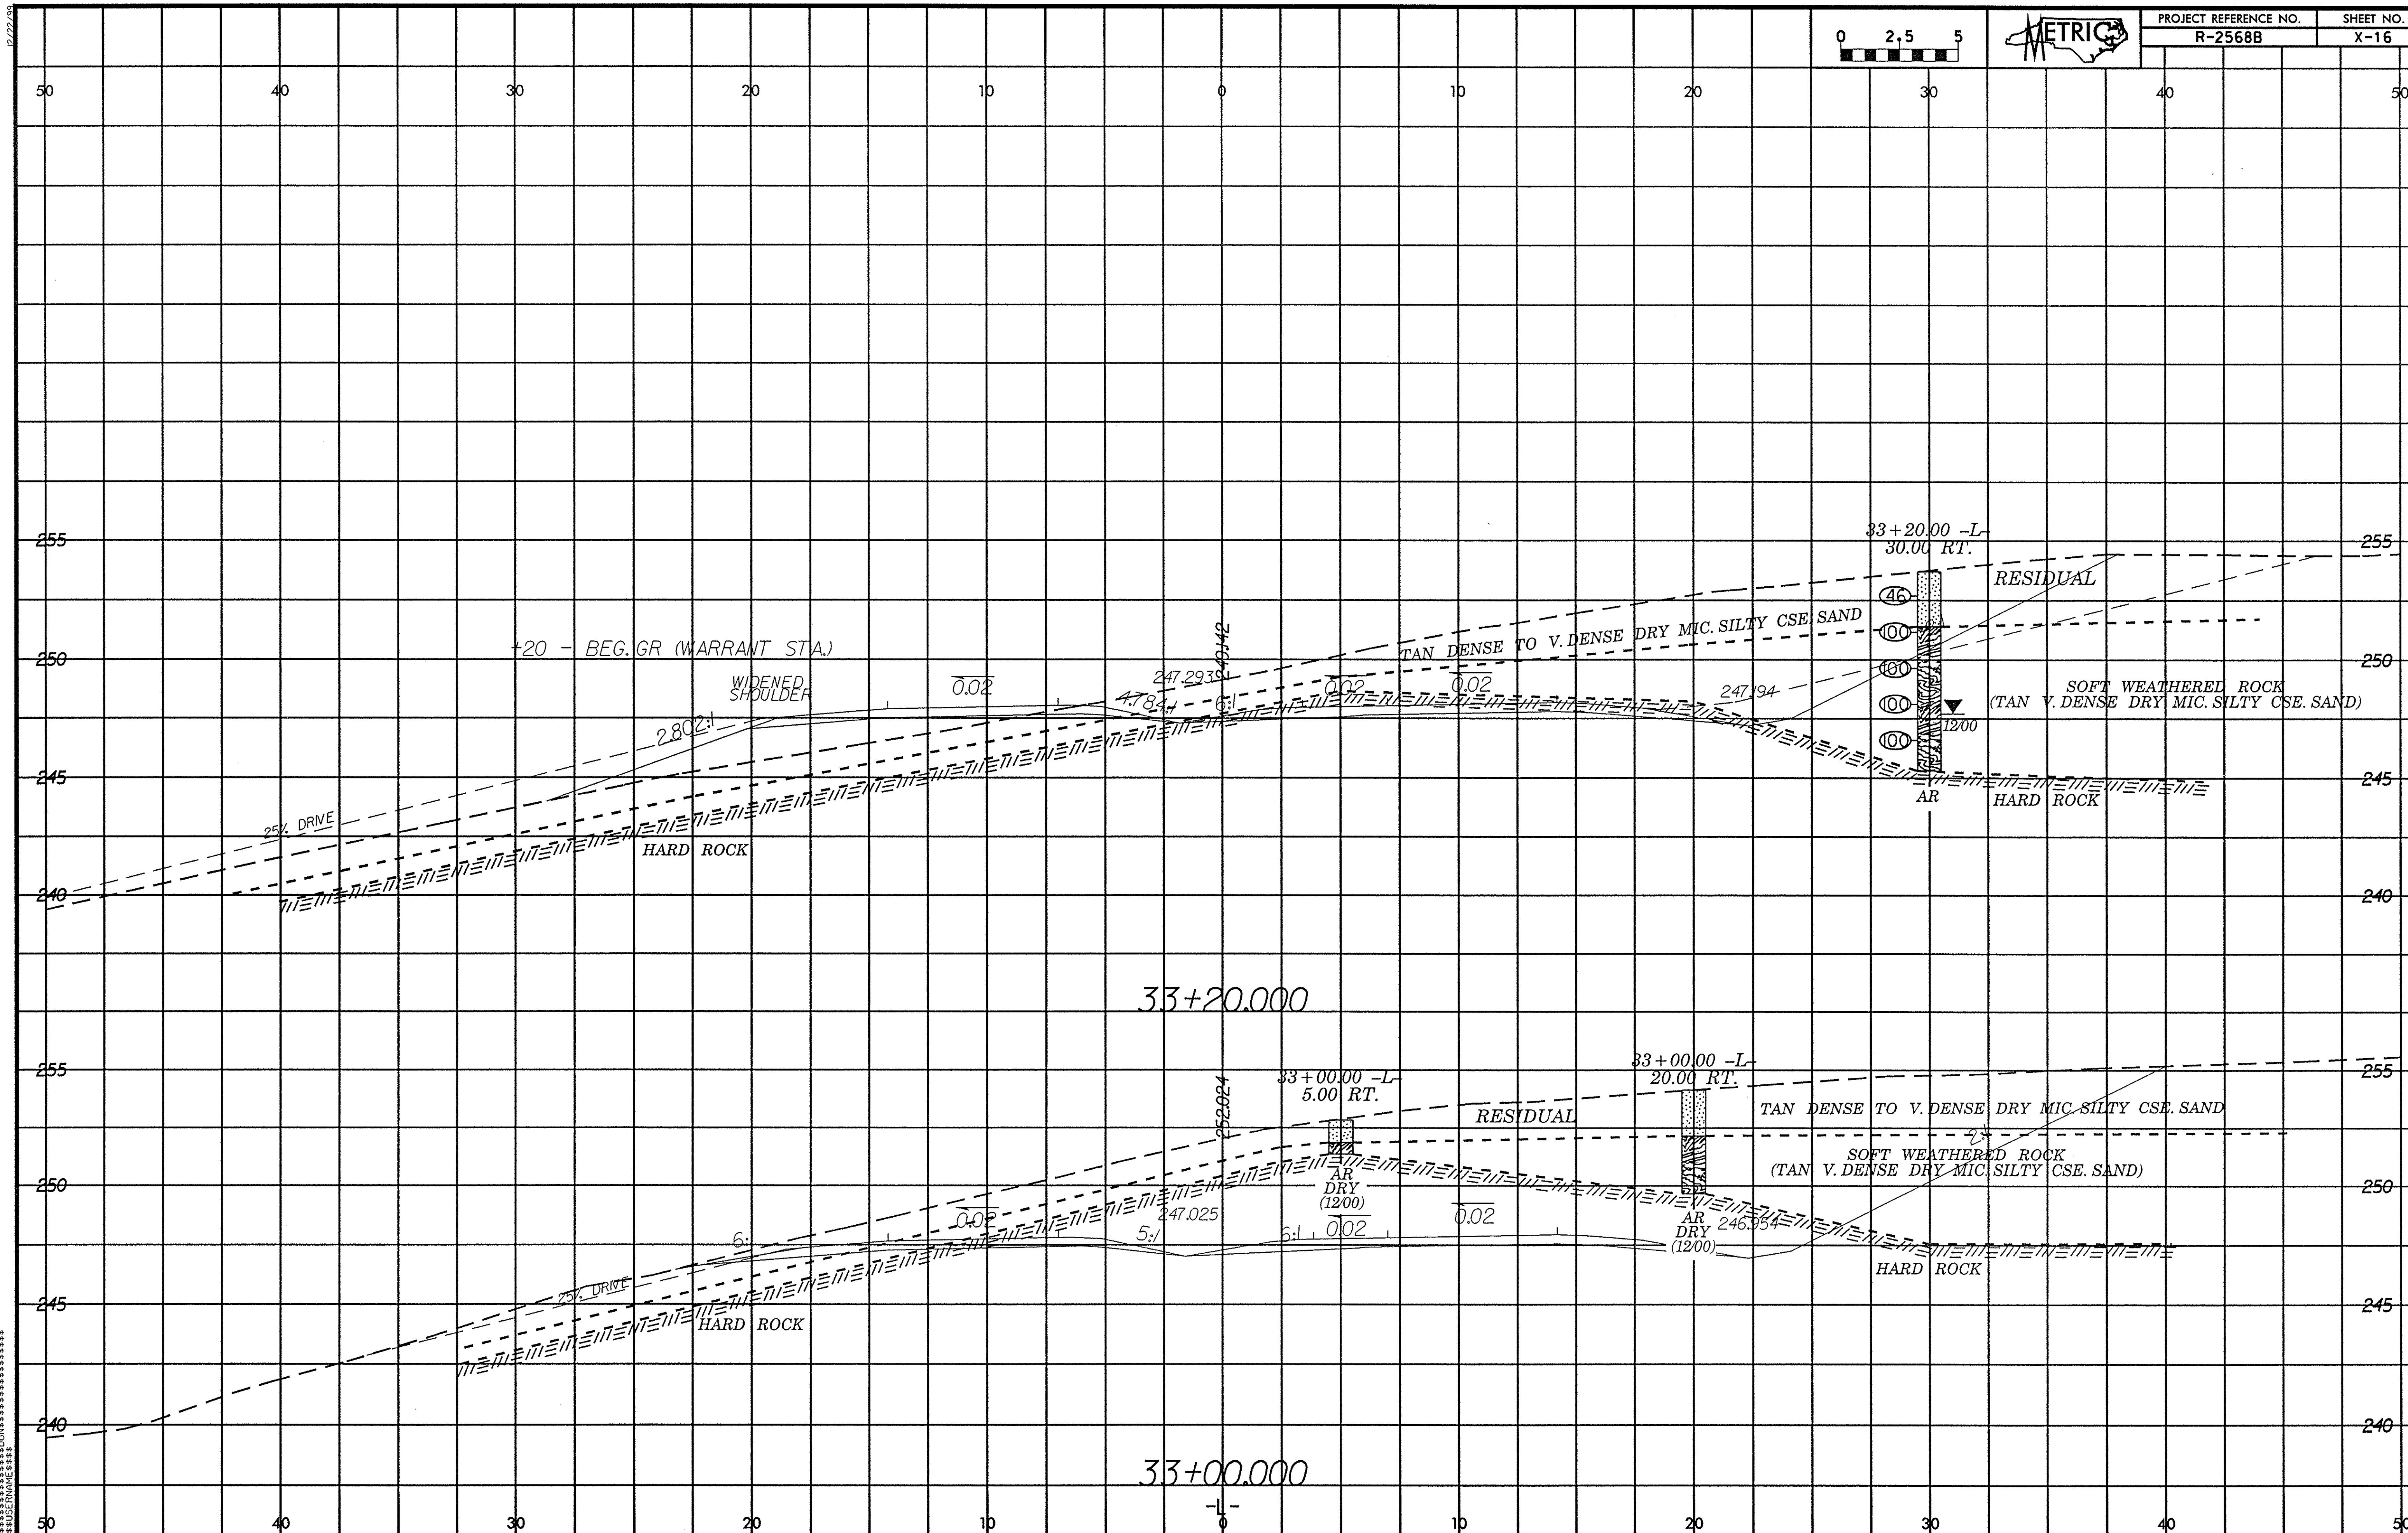
METRIC