METRIC	PROJECT REFERENCE NO.	SHEET NO.
	U-2408	SIGN 8

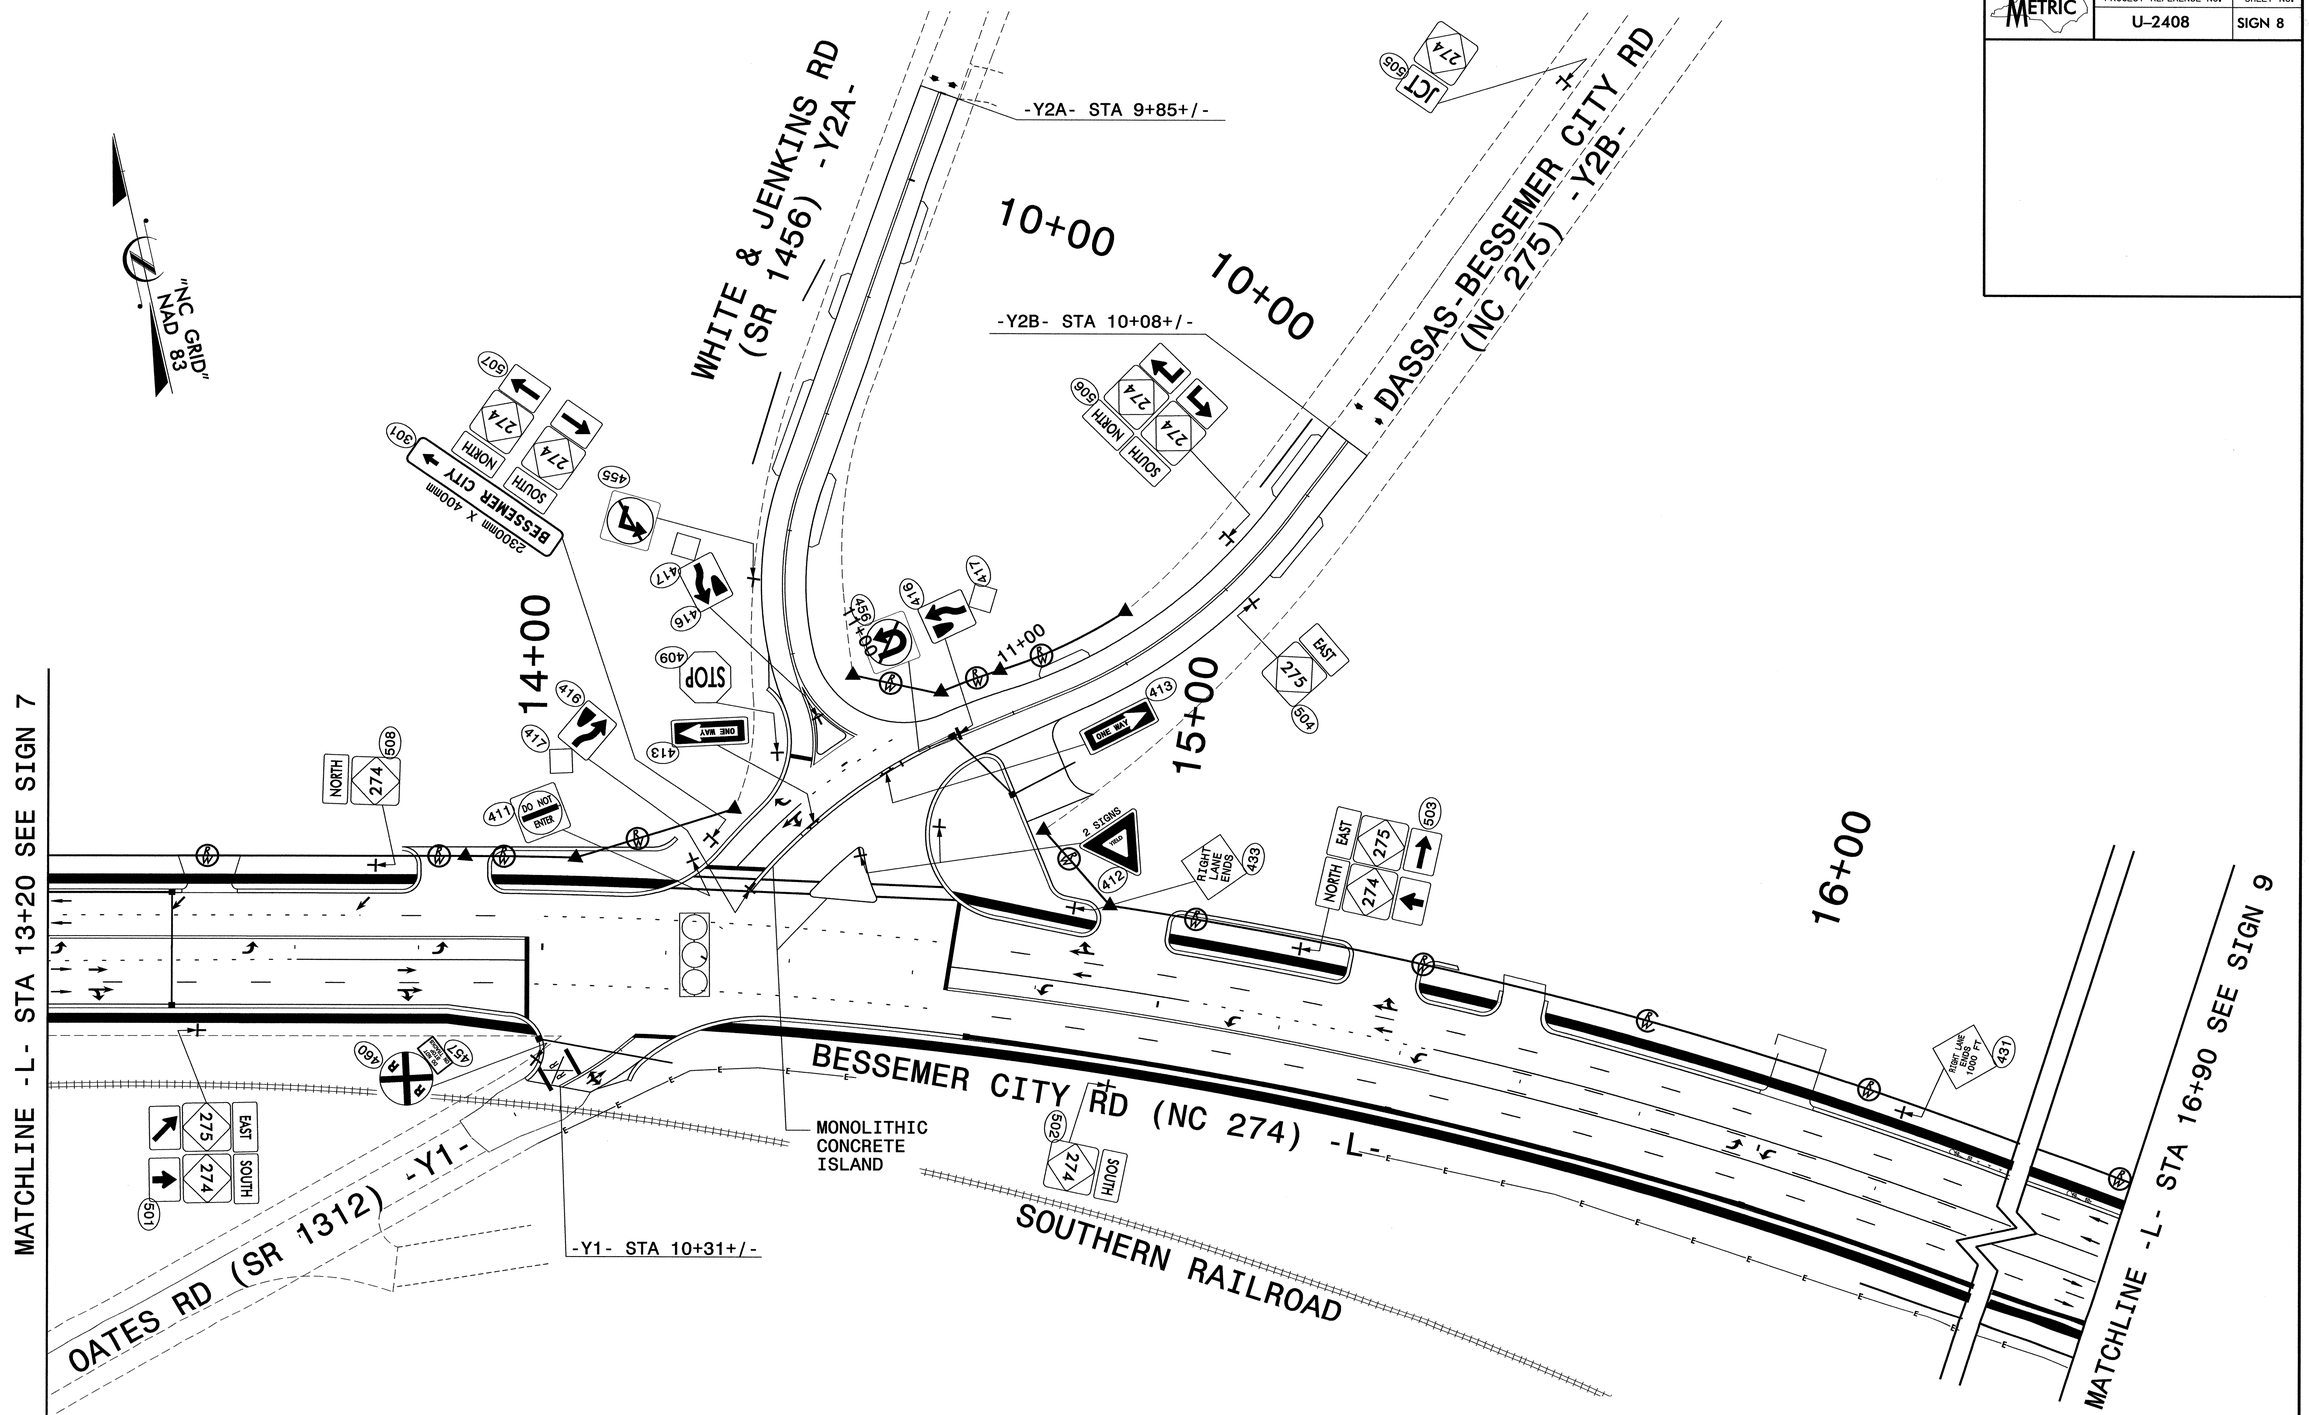

$$$$$$SYSTIME$$$$$$
$$$$$$