PROJECT REFERENCE NO.	SHEET NO.
R-0513BA	X-12

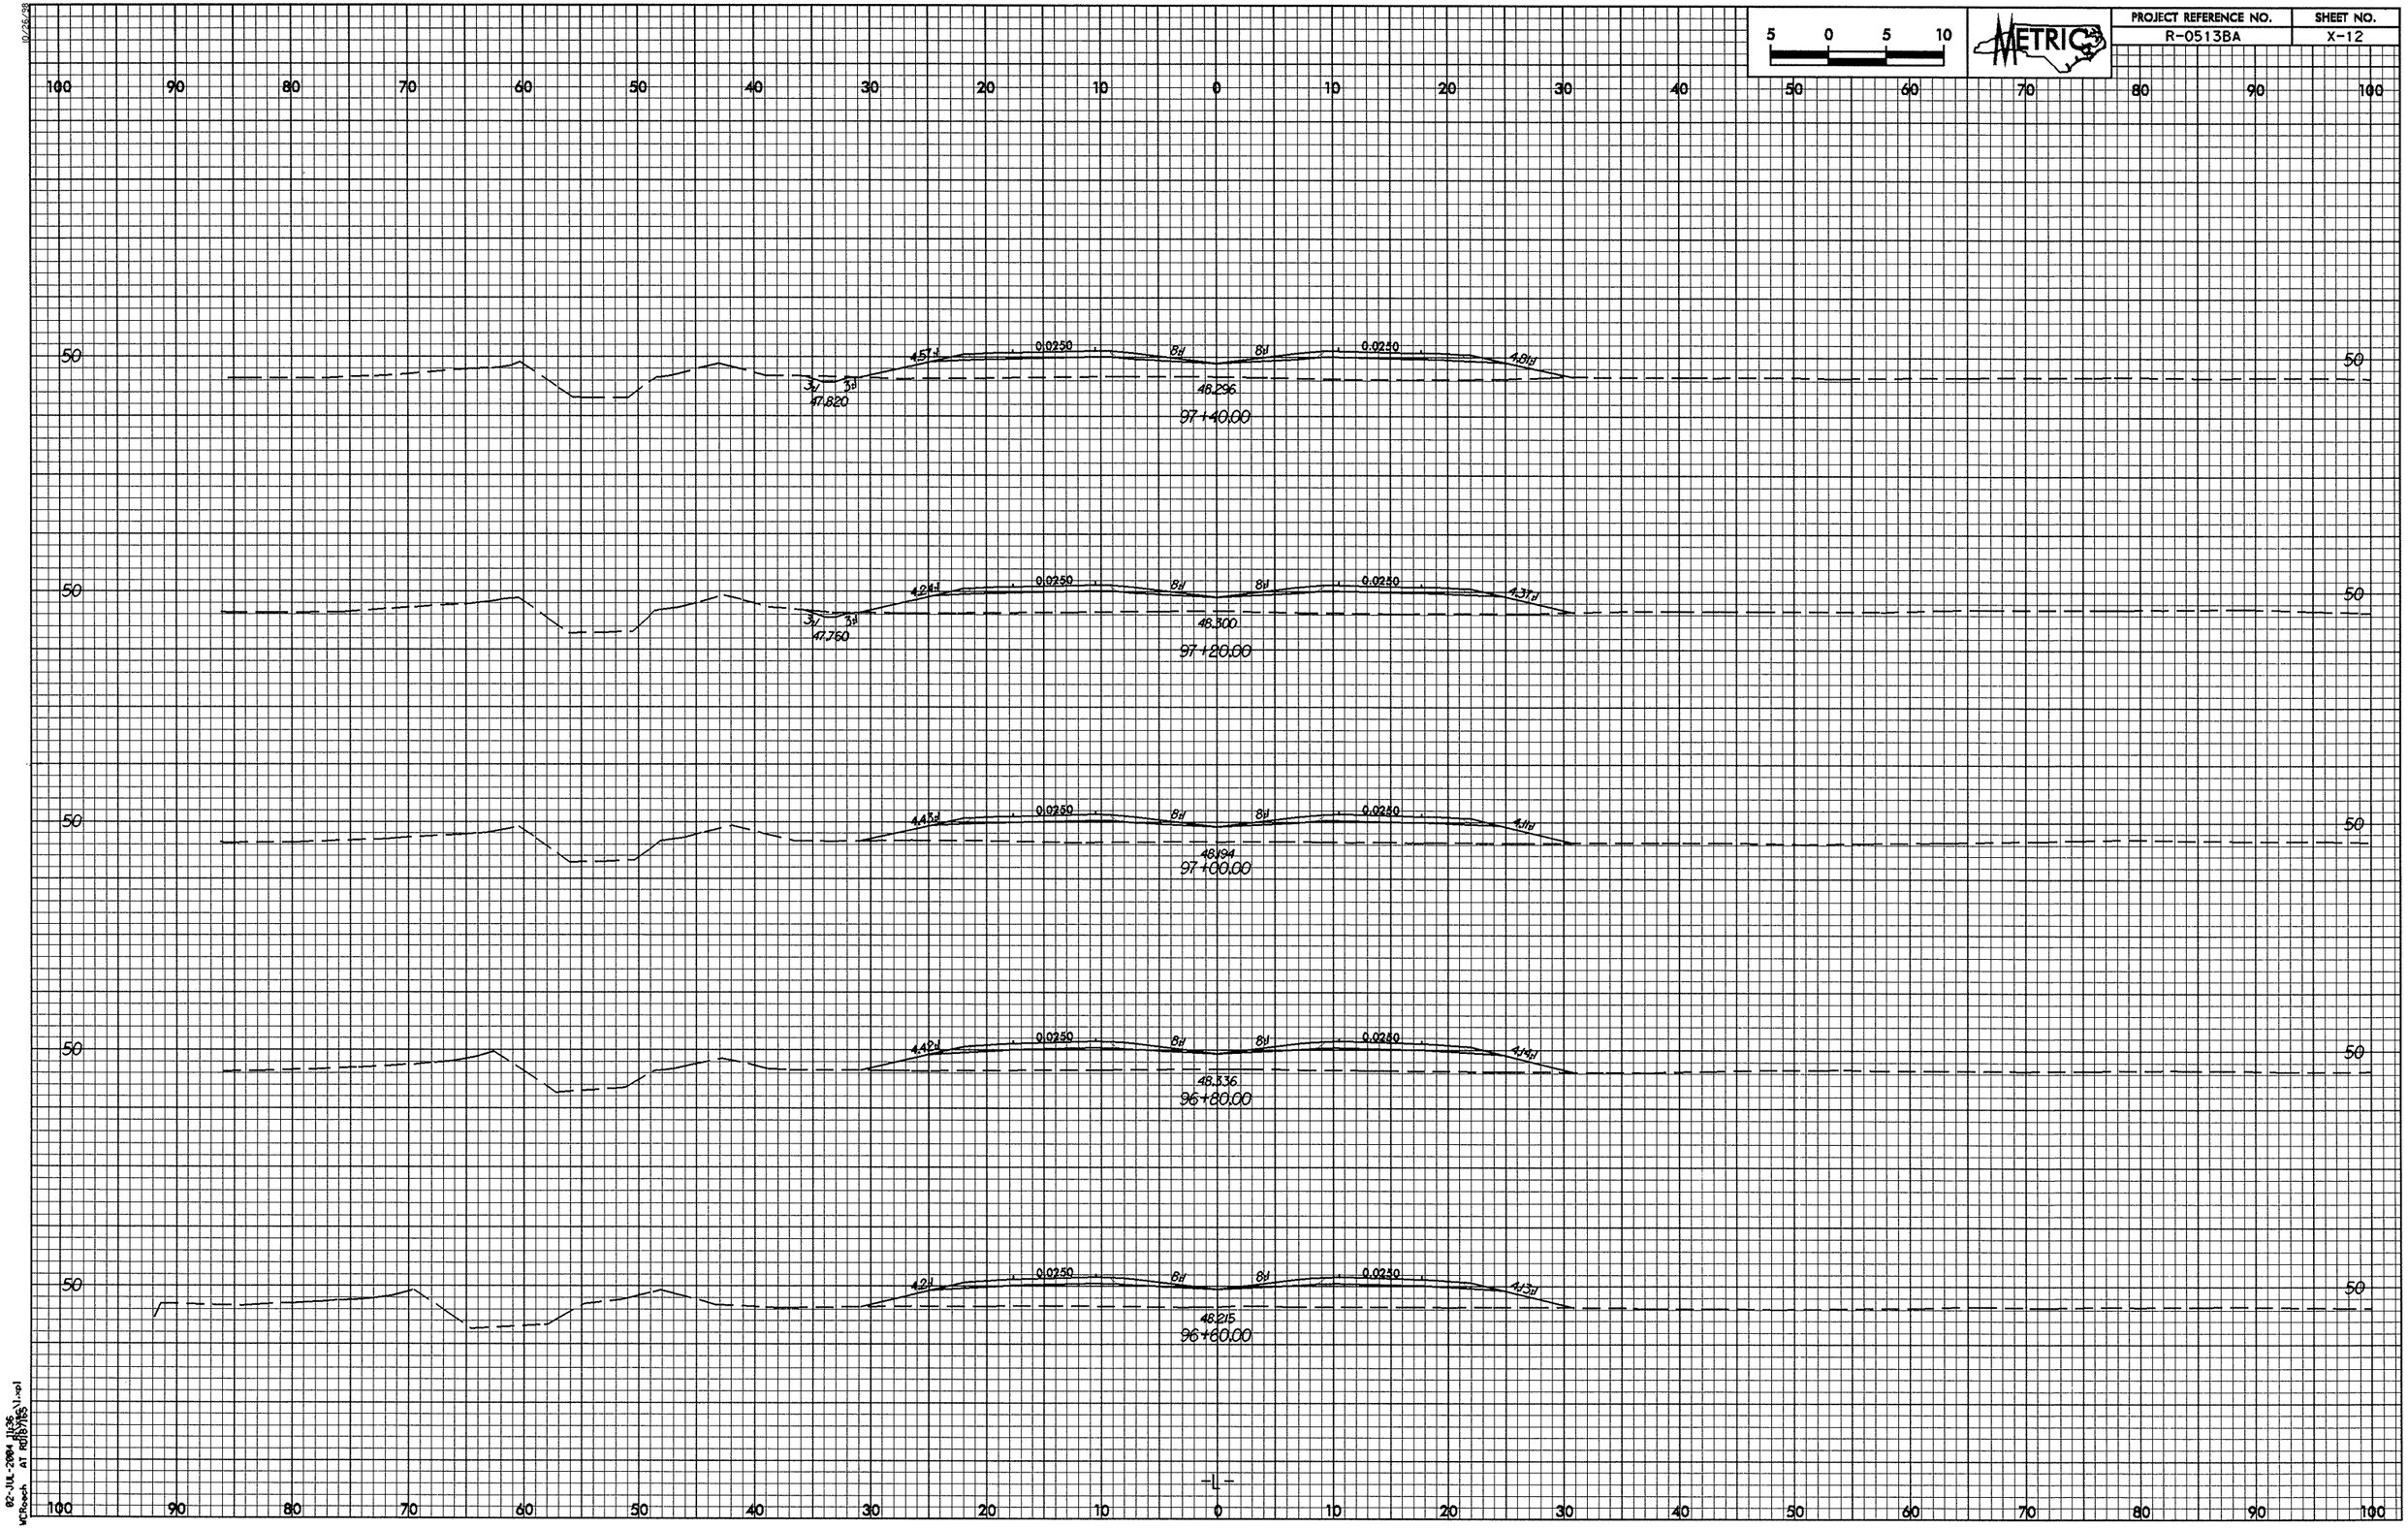

02-JUL-2004 11:36
WCRoach AT R0187165