PROJECT REFERENCE NO.	SHEET NO.
U-3328	Sig. 26

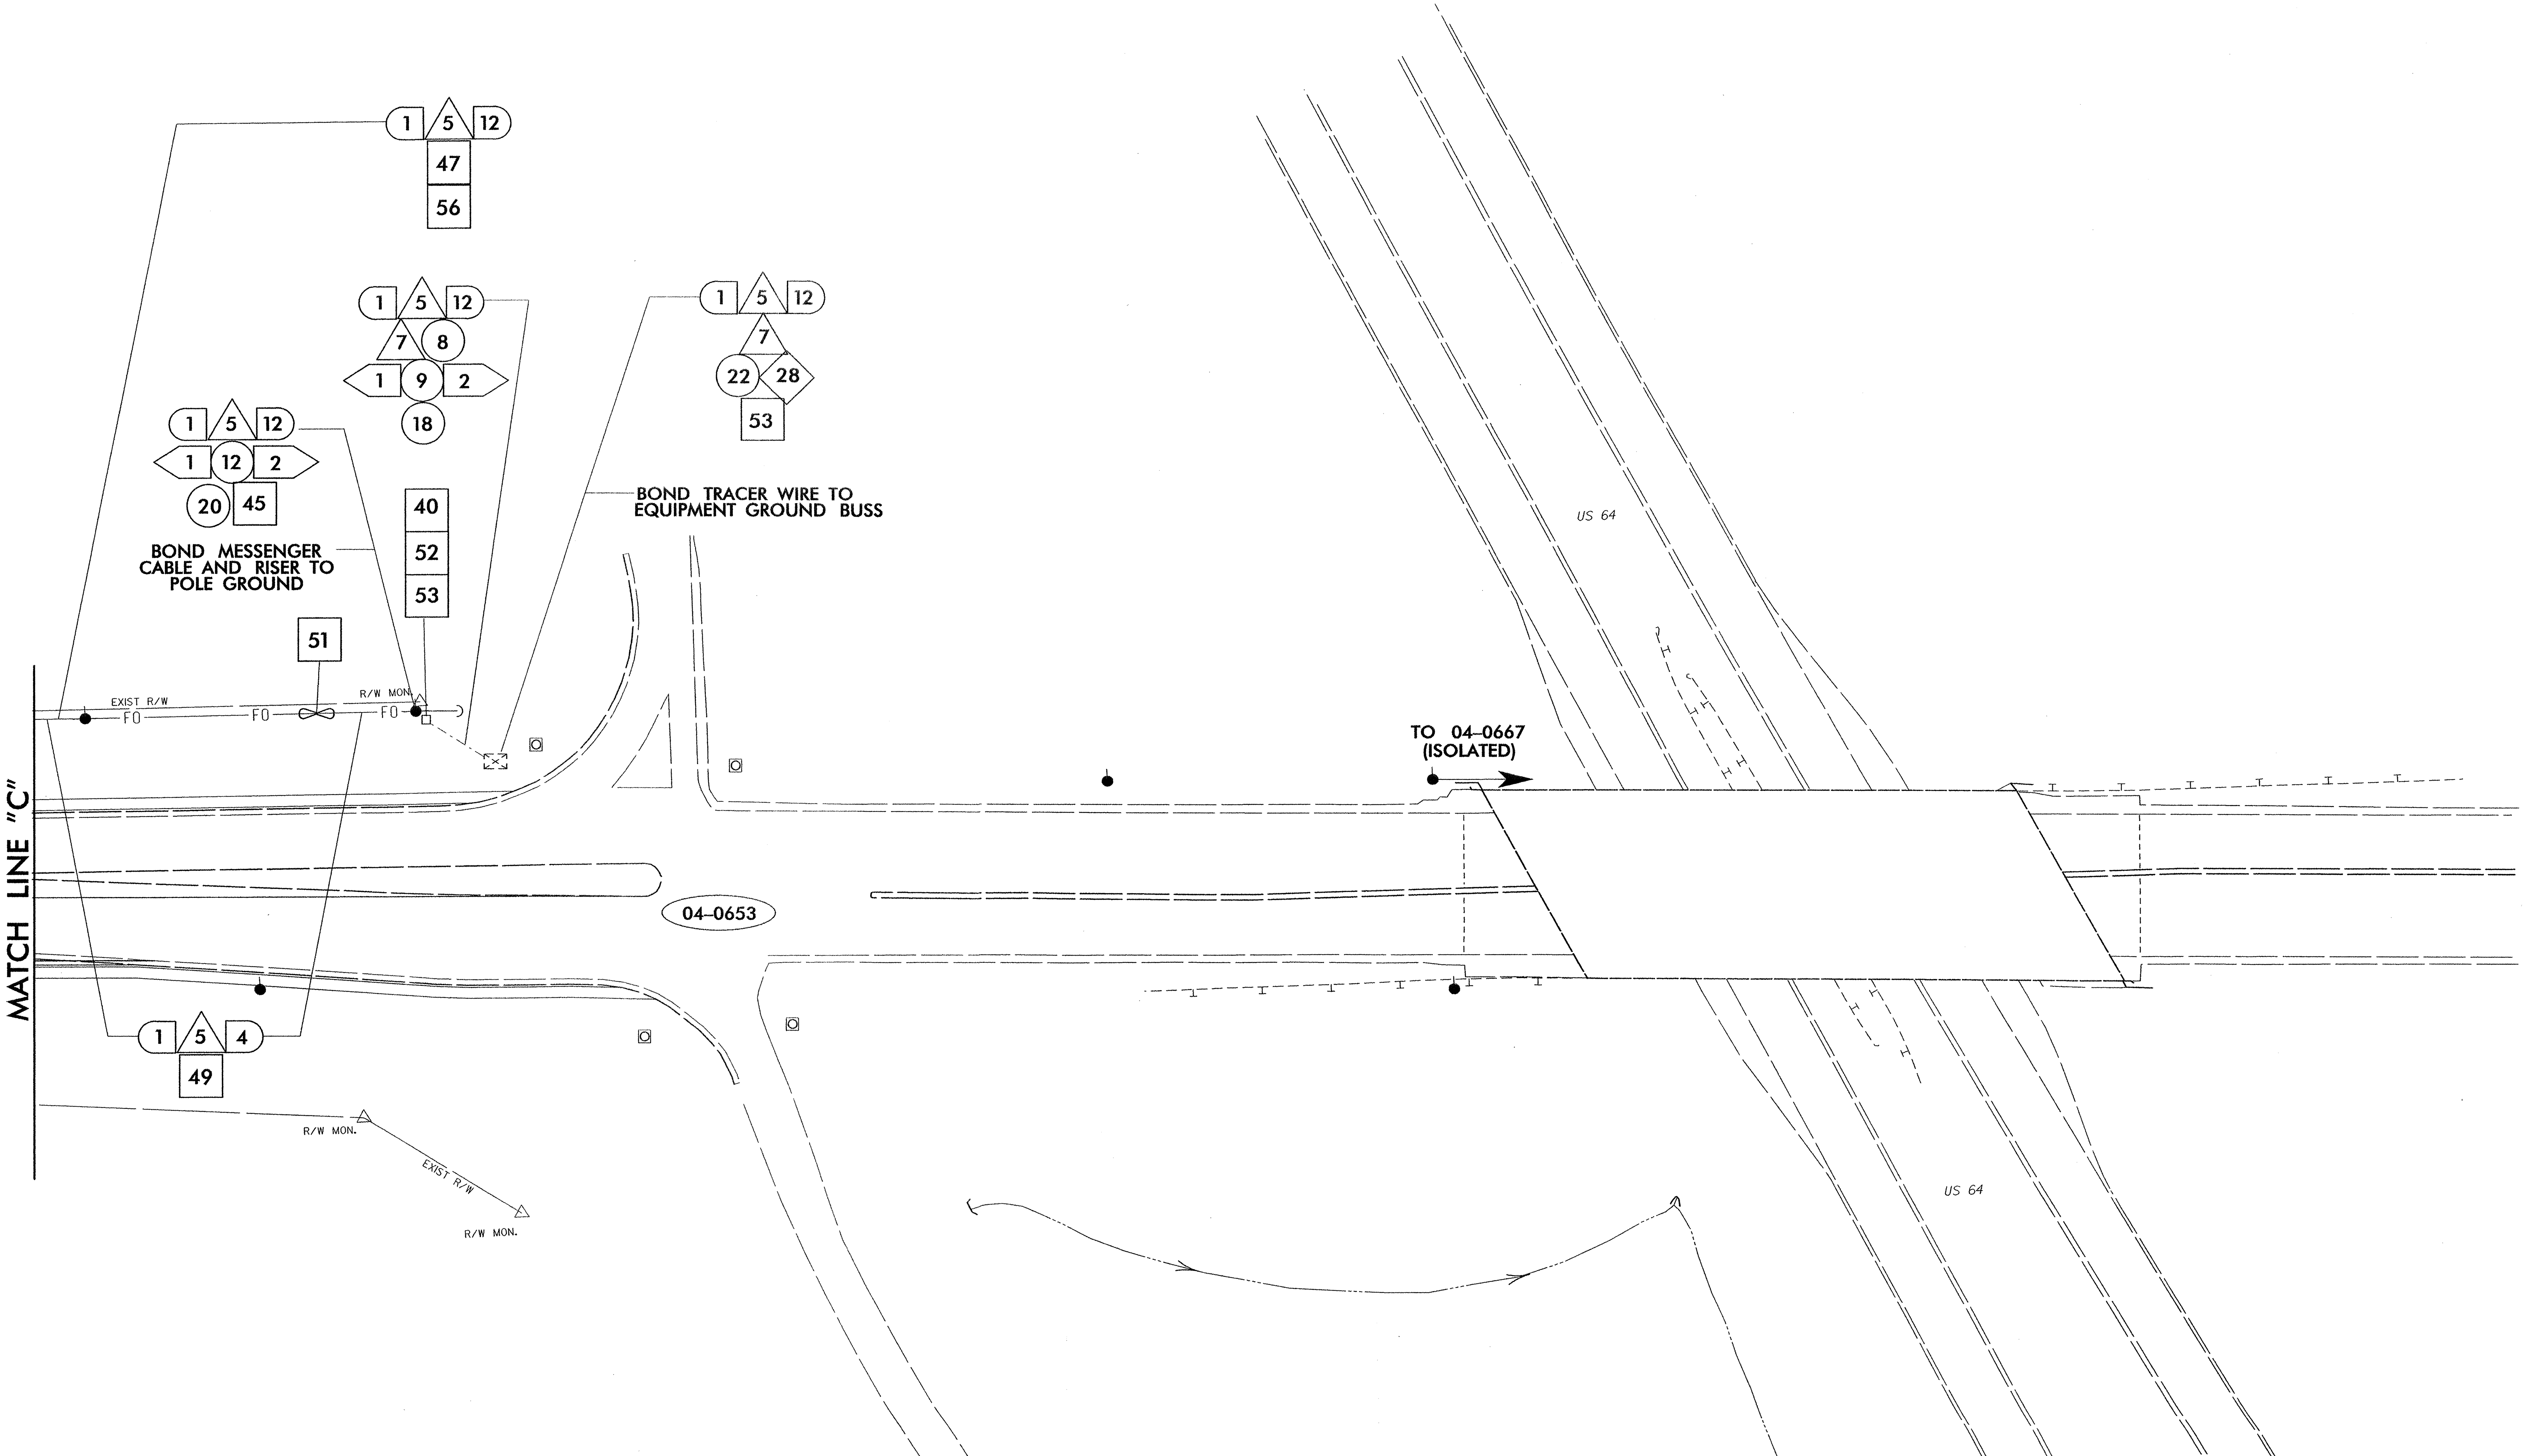

NCDOT TO ATTACH 40" BELOW POWER, FRONT SIDE OF POLE UNLESS OTHERWISE NOTED.

SEAL COUDUIT ENDS WITH MECHANICAL SEALING DEVICES AT ALL JUNCTION BOX /SIGNAL CABINET ENTRANCES.

$$$$$SYSTIME$$$$$
$$$$$$$$$$$$$$$$DGN$$$$$$$$$$$$$$$$$$$
$$$$USERNAME$$$$

SEPI ENGINEERING GROUP
2300 Rexwoods Drive
Suite 370
Raleigh, NC 27607
Tel:919-789-9977 Fax:789-9591

Prepared for:
STATE OF NORTH CAROLINA DEPARTMENT OF TRANSPORTATION
Traffic Engineering and Safety Systems Branch
Signals and Geometrics Section
122 N. McDowell St., Raleigh, NC 27603

SCALE 0 NONE

COMMUNICATION CABLE AND CONDUIT ROUTING PLANS

Division 4 Edgecombe County Rocky Mount

PLAN DATE: July 2004	REVIEWED BY: L. M. Eddins
PREPARED BY: W. D. Yelverton	REVIEWED BY: S. S. Asefnia

REVISIONS	INIT.	DATE

SEAL
NORTH CAROLINA PROFESSIONAL SEAL 20104 ENGINEER SEPIDEH S. ASEFNIA

SIGNATURE DATE 8/16/04

CADD FILE NAME: U-3328UMR.dgn