042597

PROJECT REFERENCE NO.	SHEET NO.
U-3303	U0-5

UTILITIES BY OTHERS

0
SCALE

NOTE:
ALL PROPOSED UTILITY WORK SHOWN ON THIS SHEET WILL BE DONE BY OTHERS

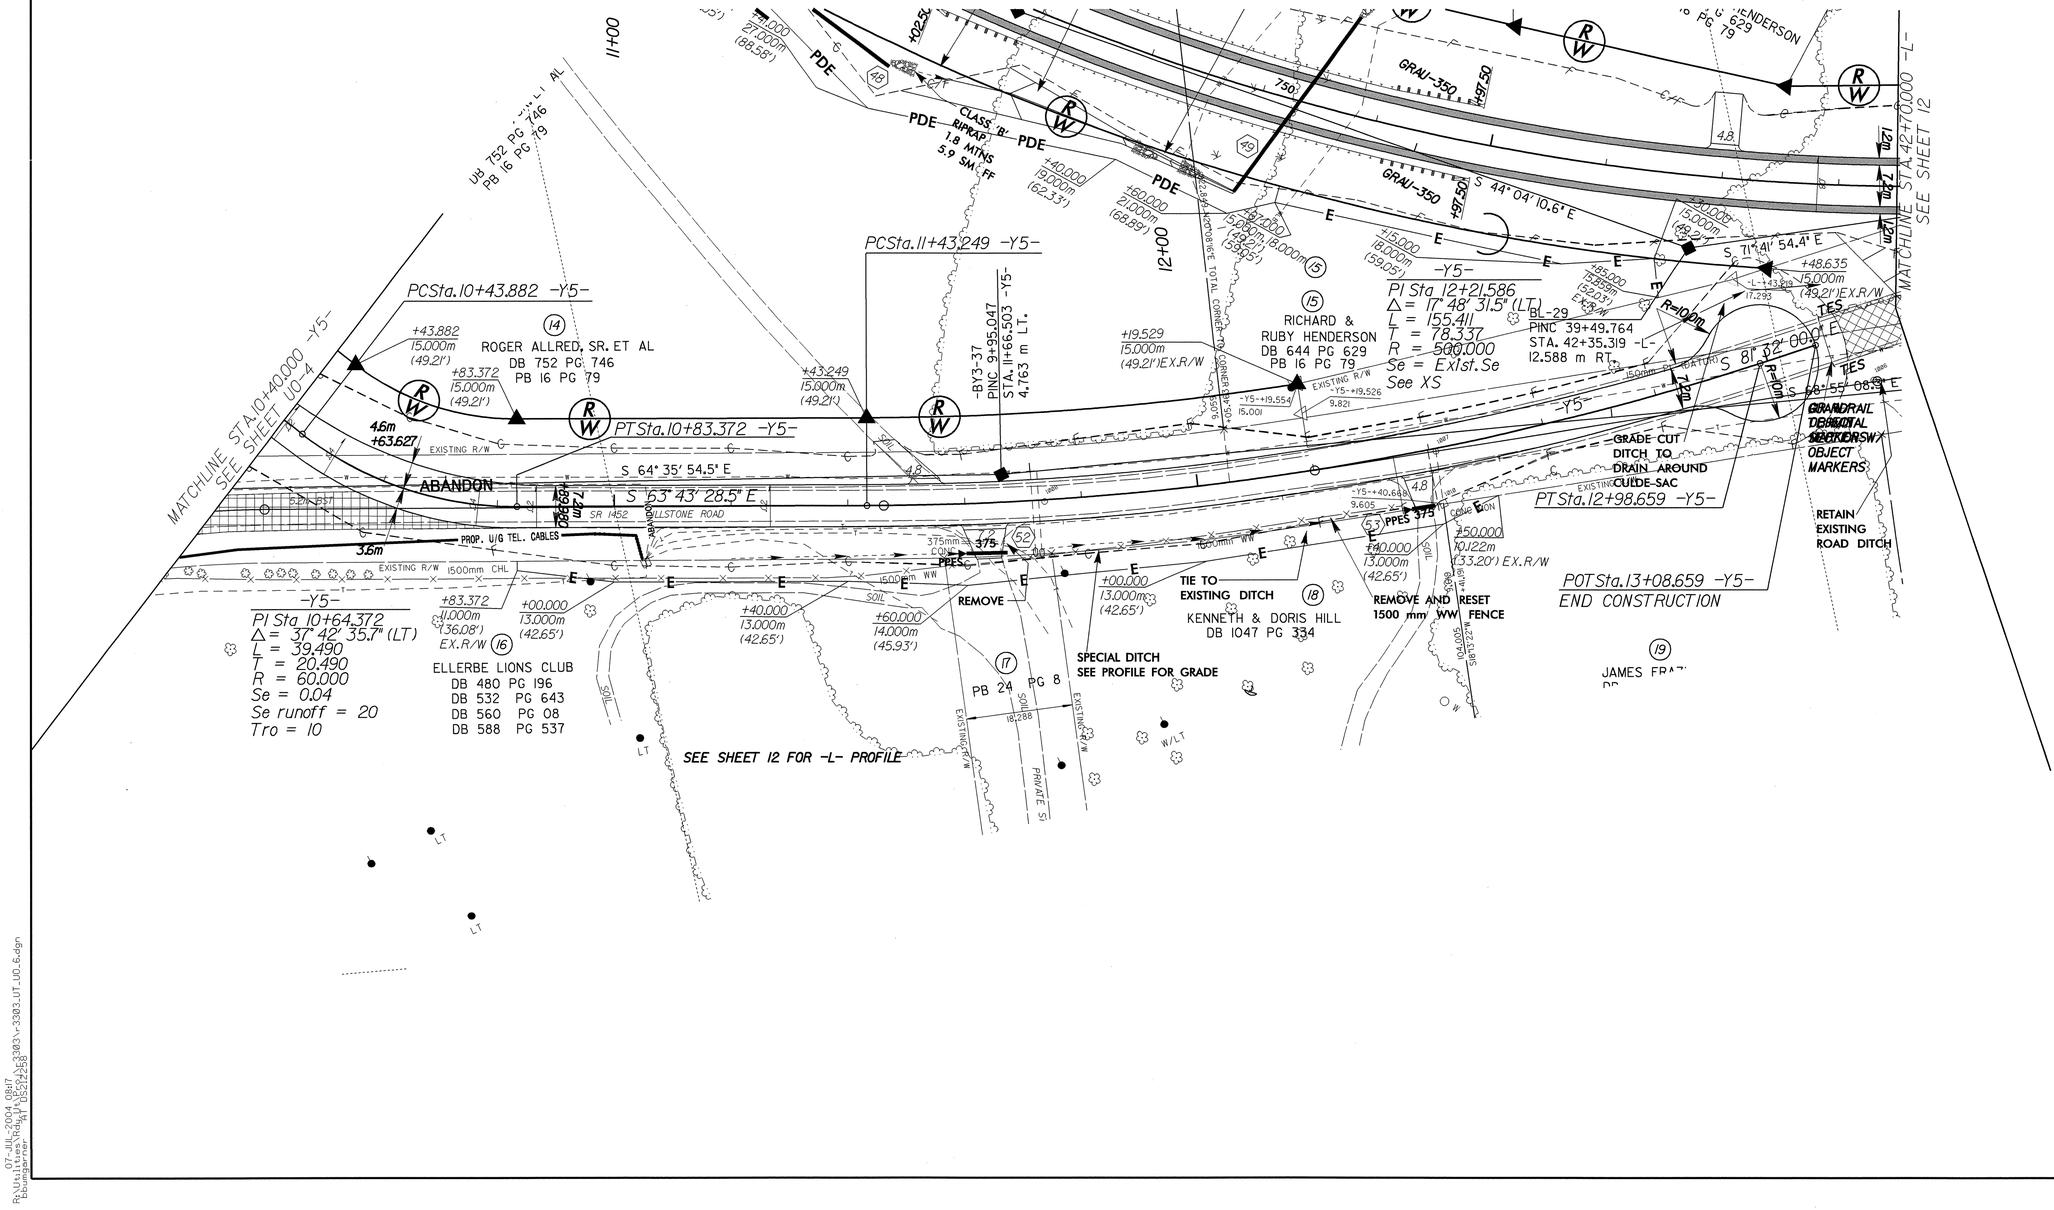

07-JUL-2004 08:17
R:\Utilities\Projects\3303\3303_UT_U0_6.dgn
Bentley Systems, Inc.