PROFILE 15.0' RIGHT OF CENTERLINE
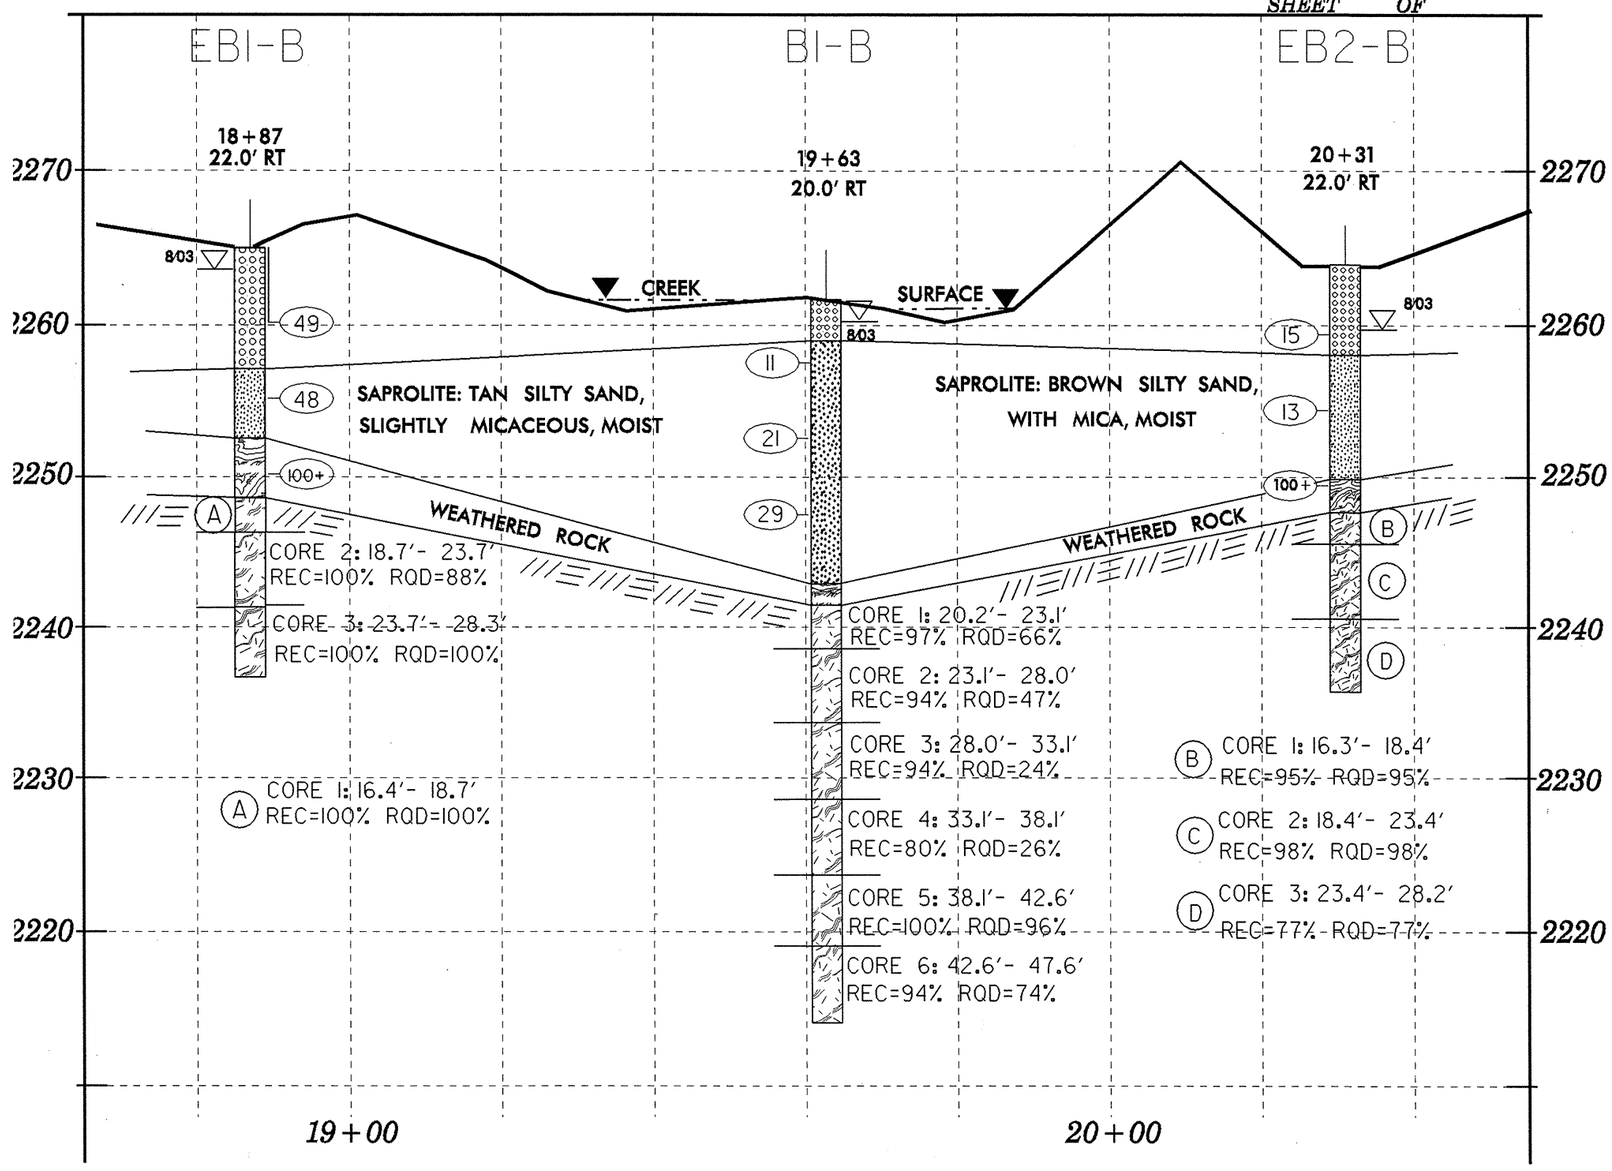
PROJECT 8.2843601
COUNTY BUNCOMBE
SHEET OF