METRIC	PROJECT REFERENCE NO.	SHEET NO.
	R-2610A	SIGN- 15

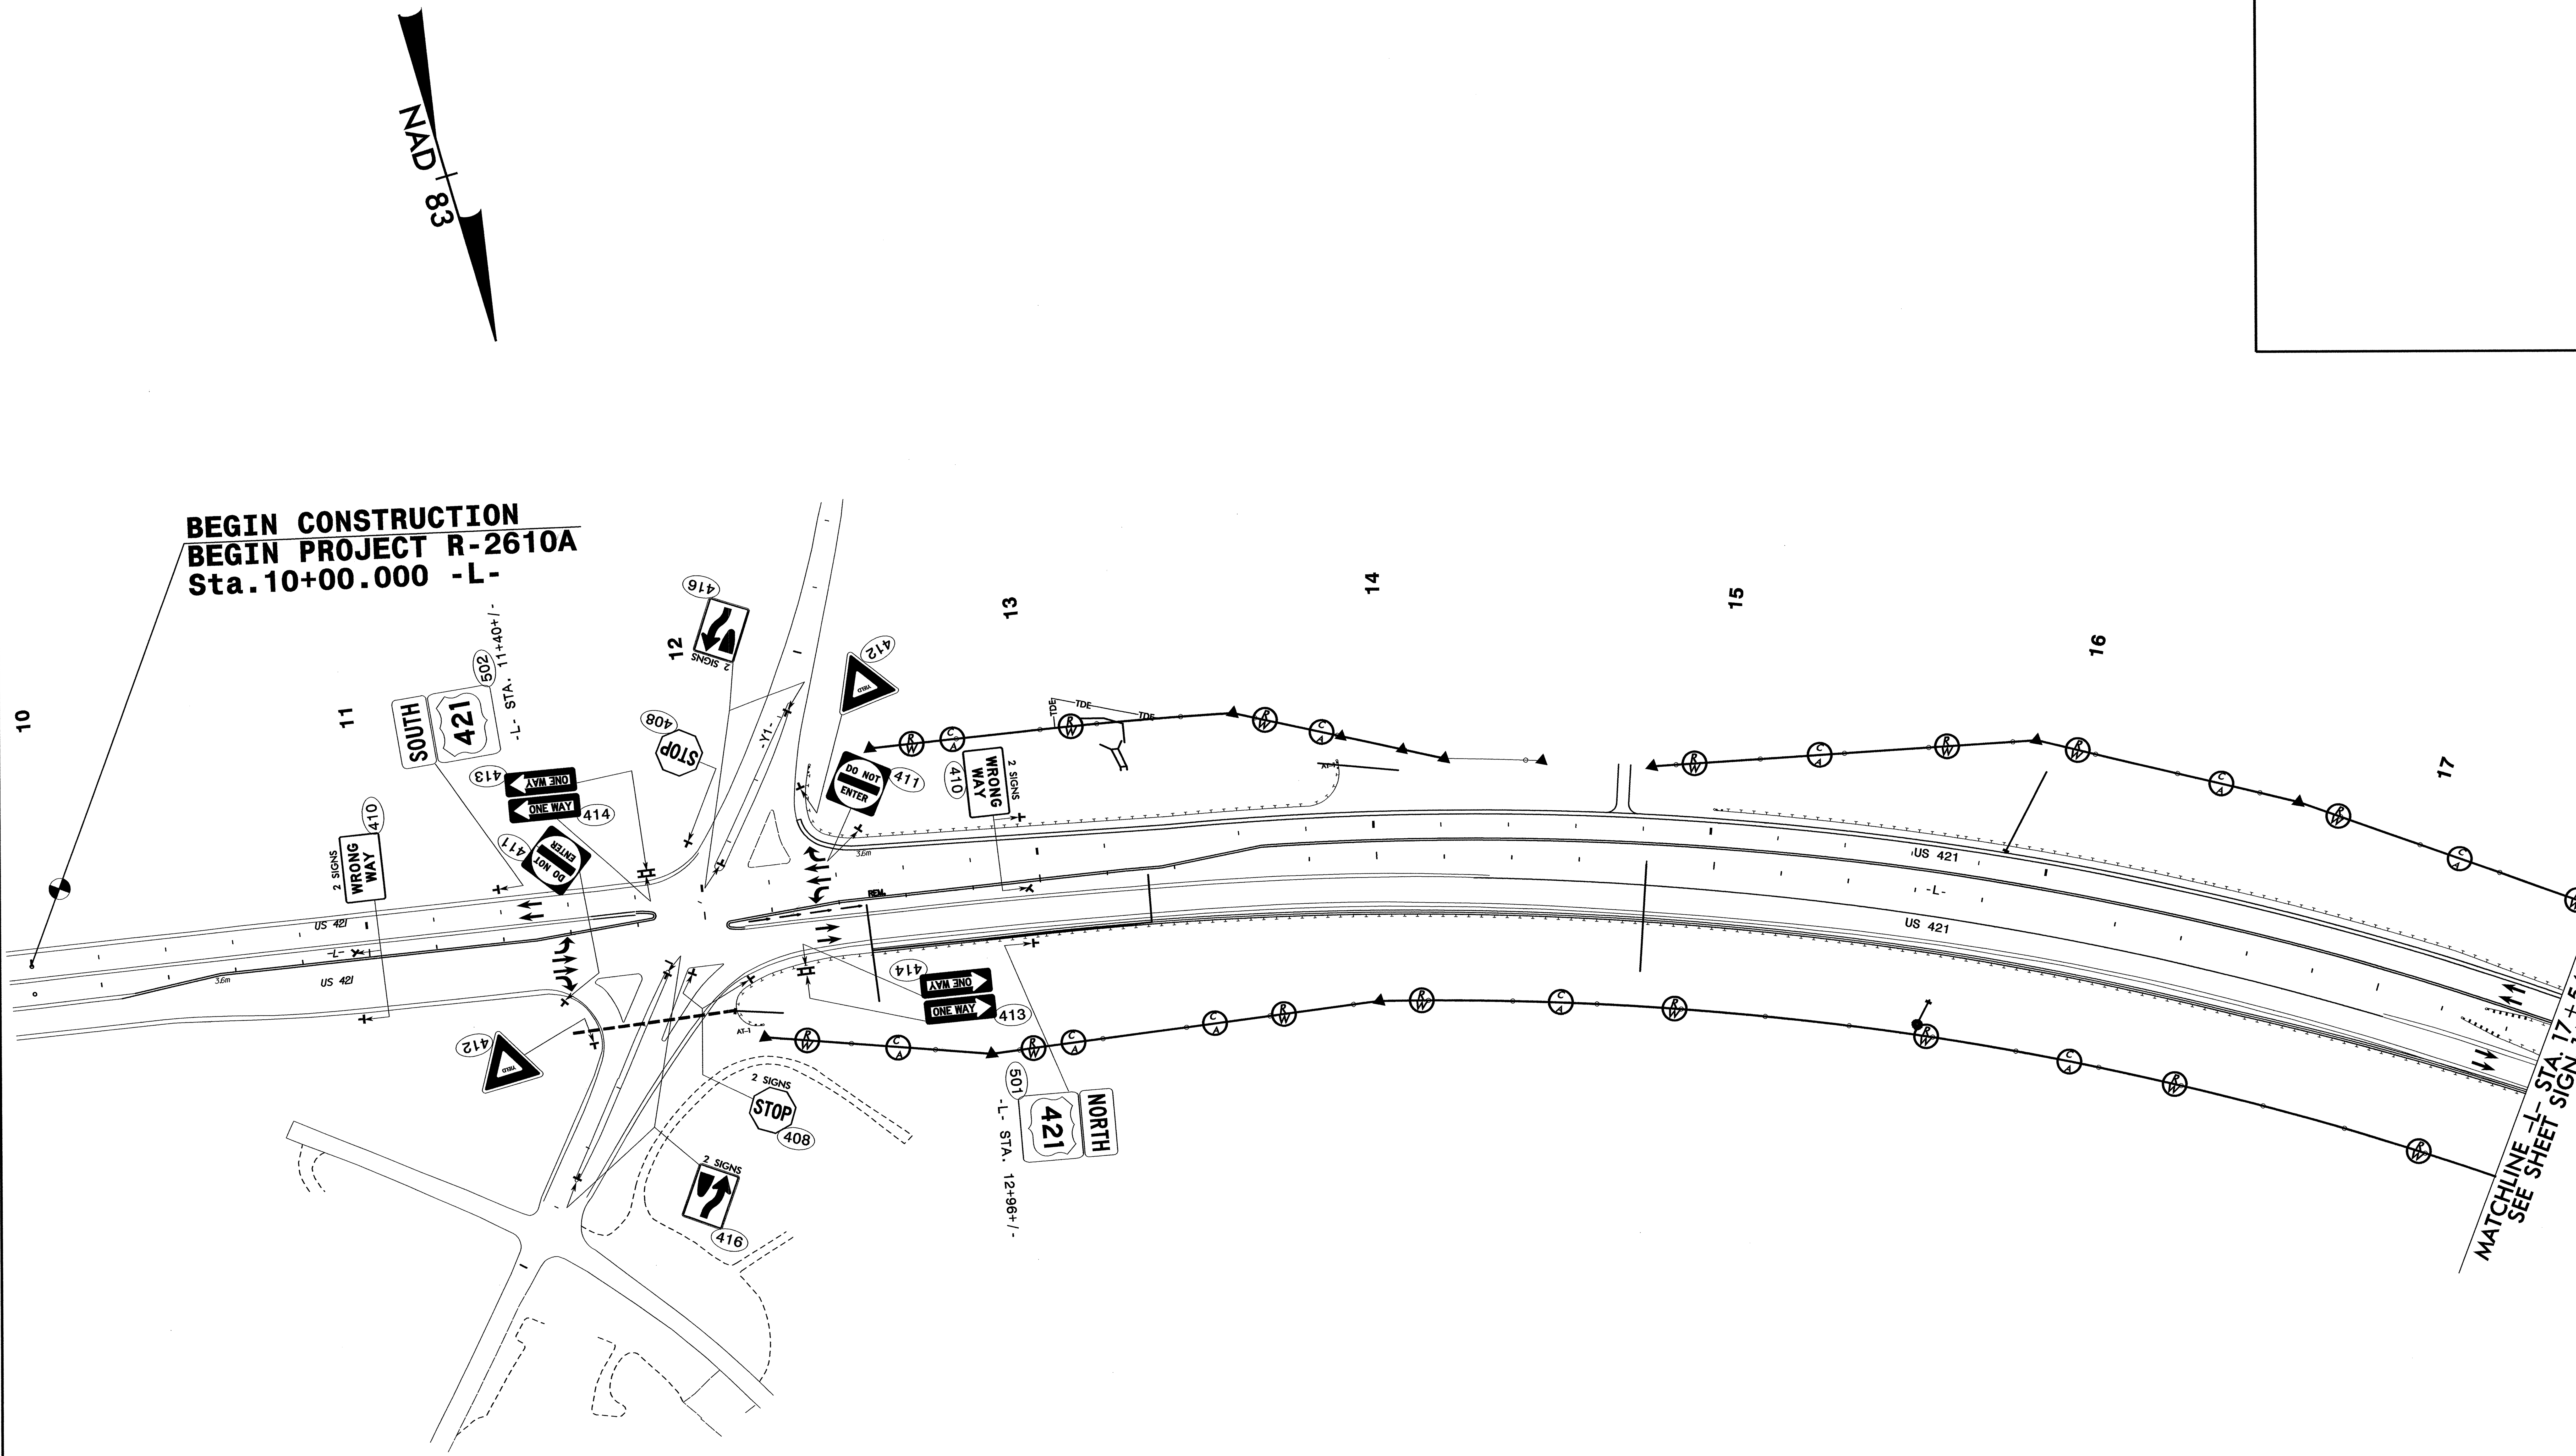

$$$$$$SYSTIME$$$$$
$$$$$$$$$$$$$DGN$$$$$$$$$$$$$$$$$$$$
$$$$USERNAME$$$$

SEPI ENGINEERING GROUP
2300 Rexwoods Drive
Suite 370
Raleigh, NC 27607
Tel:919-789-9977 Fax:789-9591

APPROVED:______________ DATE:________

NORTH CAROLINA PROFESSIONAL SEAL 20104 ENGINEER SEPIDEH S. ASEFNIA

10.10.03

US 421
PROPOSED SIGNS
BEGINNING OF PROJECT TO STA. 17+54+/-

SCALE:	NONE	N. C. DEPARTMENT OF TRANSPORTATION DIVISION OF HIGHWAYS TRAFFIC ENGINEERING BRANCH	REVISIONS
DATE:	10/03		
DWG. BY:	RCD		
DESIGN BY:	RCD		
REVIEWED BY:	SSA		CADD FILE