Profile 15.0 Feet Right of Centerline

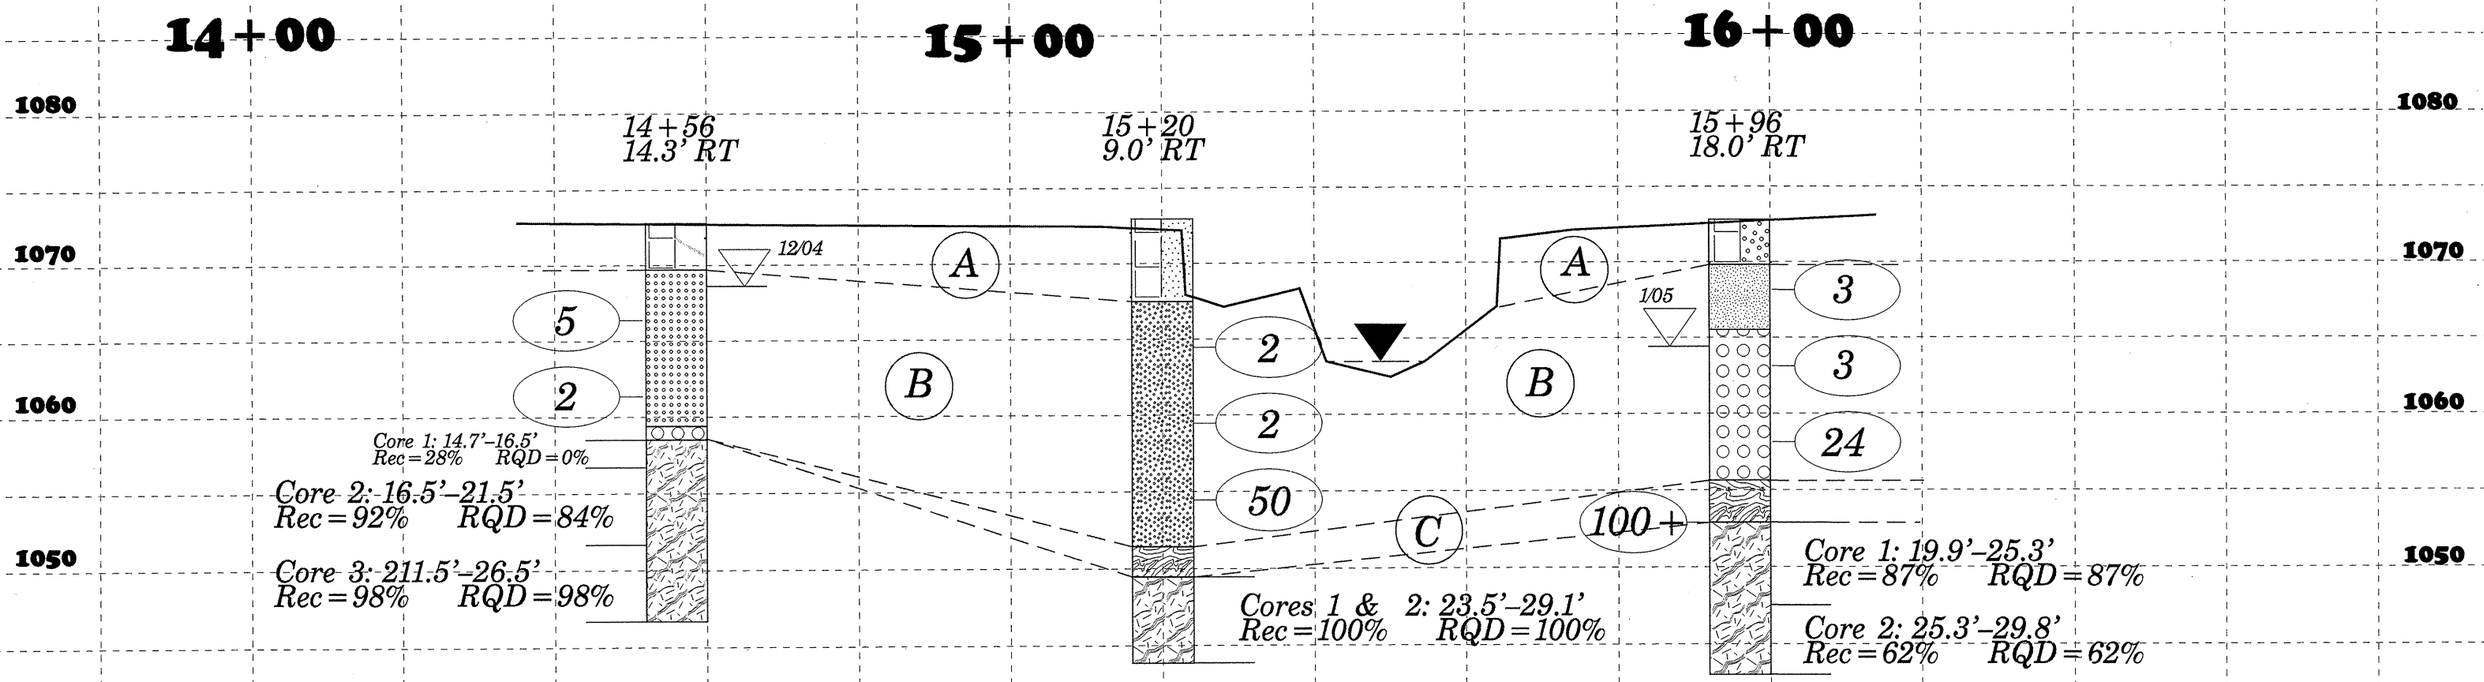

A *Embankment: Brown Sandy Silt and Silty Clay with Gravel*

B *Alluvium: Gray and Brown Sandy Silt, Silty Sand and Gravel with Mica*

C *Weathered Rock*