PROJ. REFERENCE NO.	SHEET NO.
U-4008	22

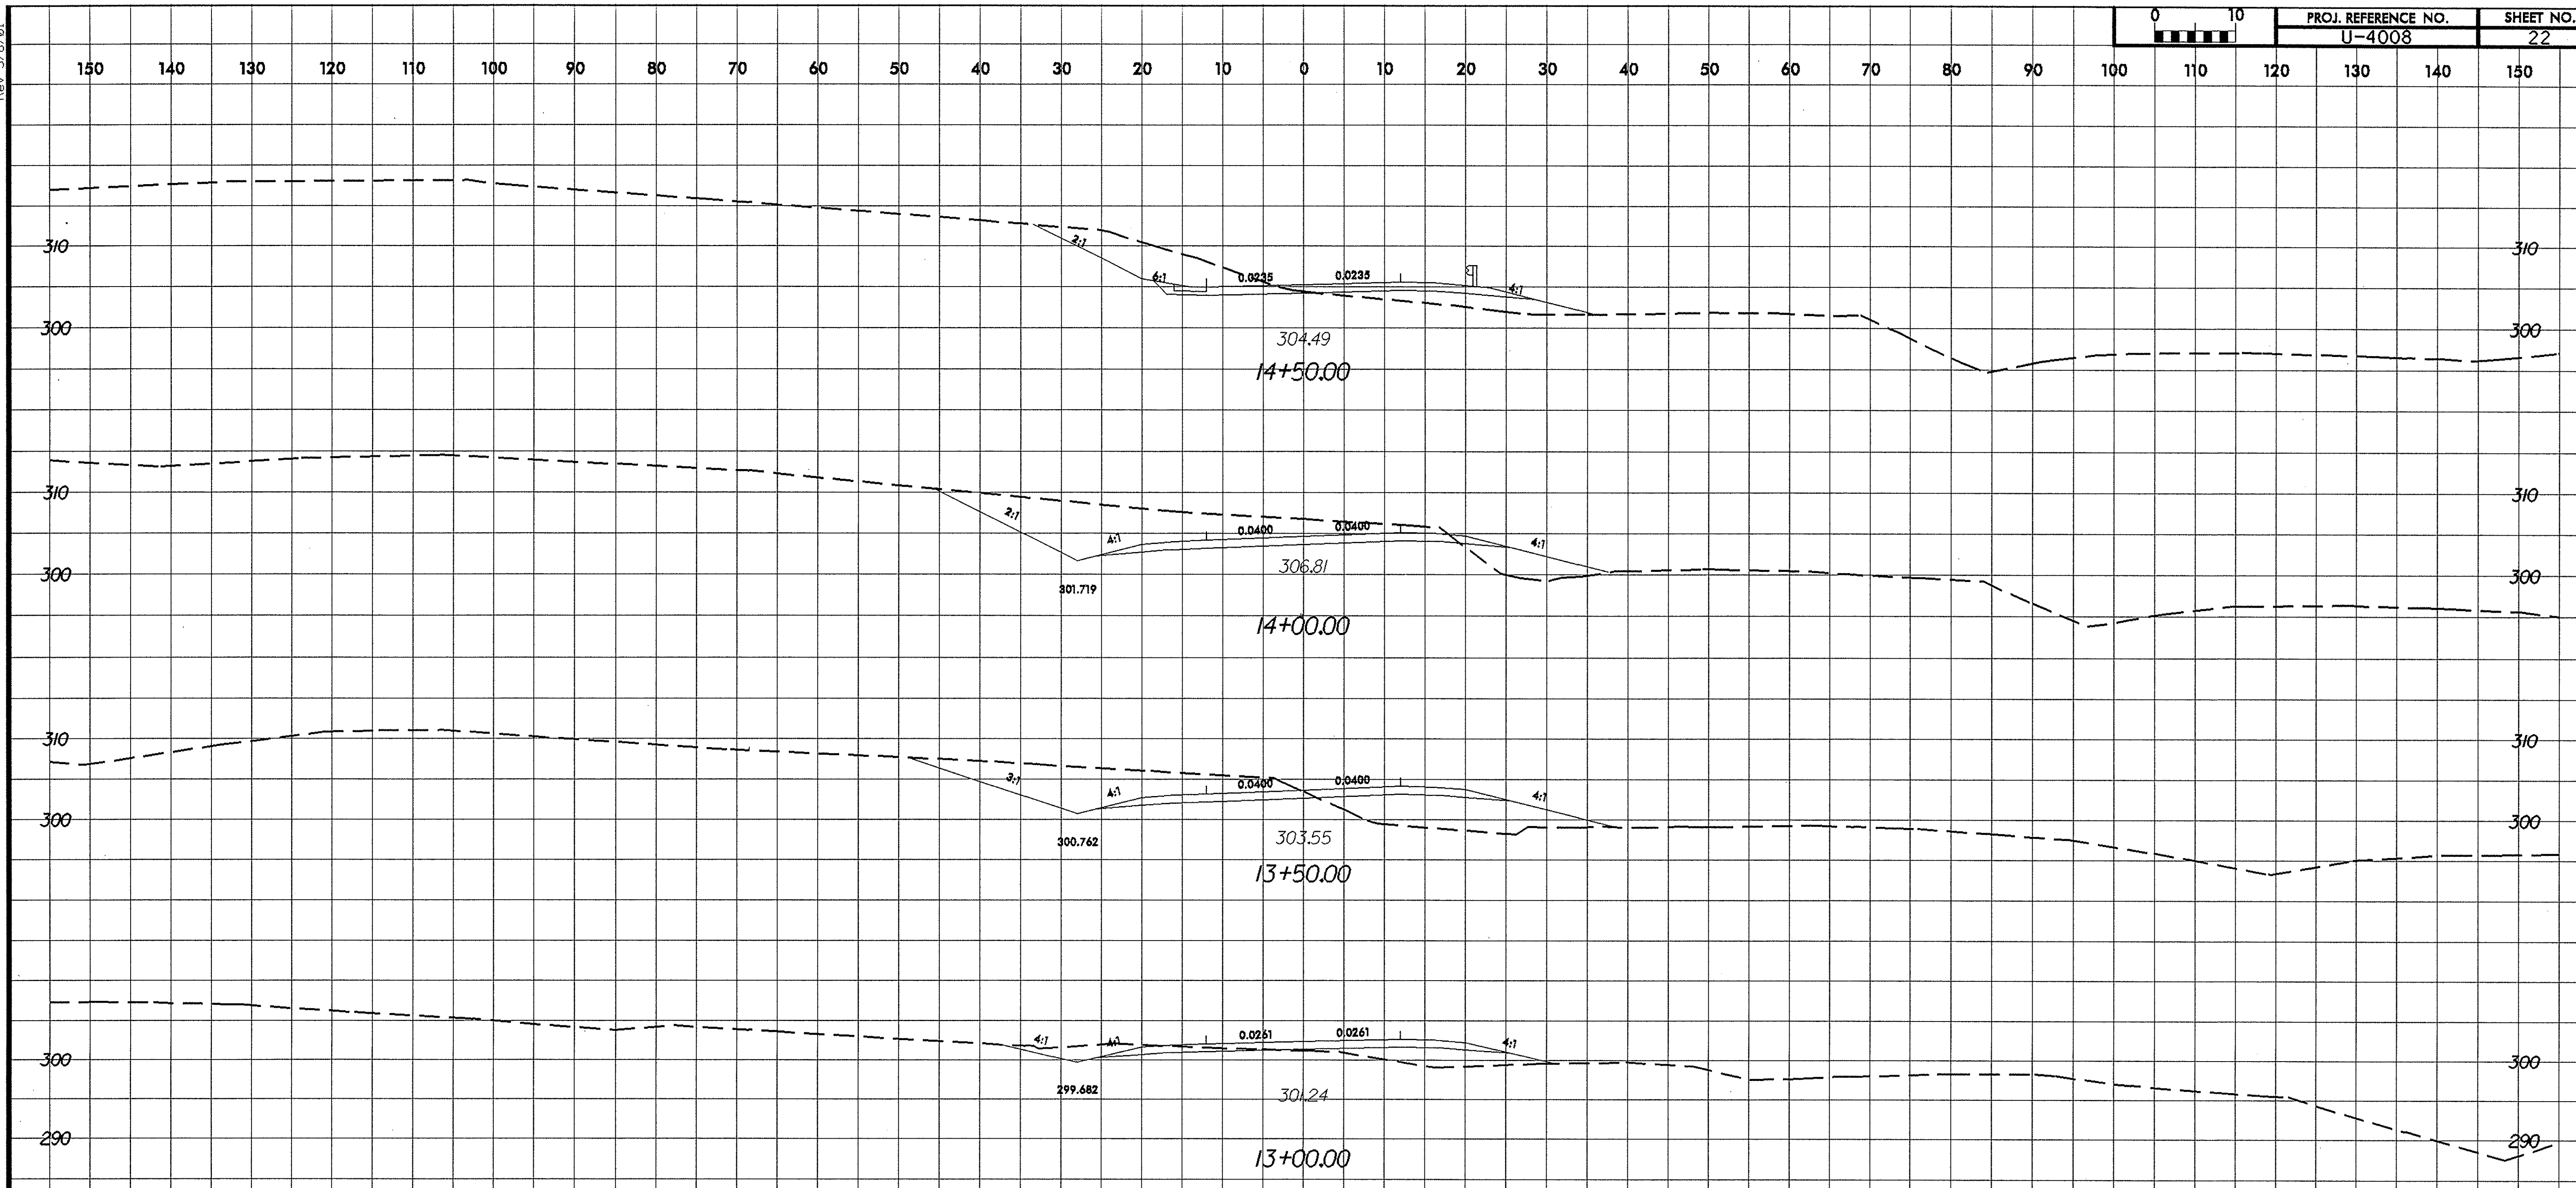

SOIL TEST RESULTS
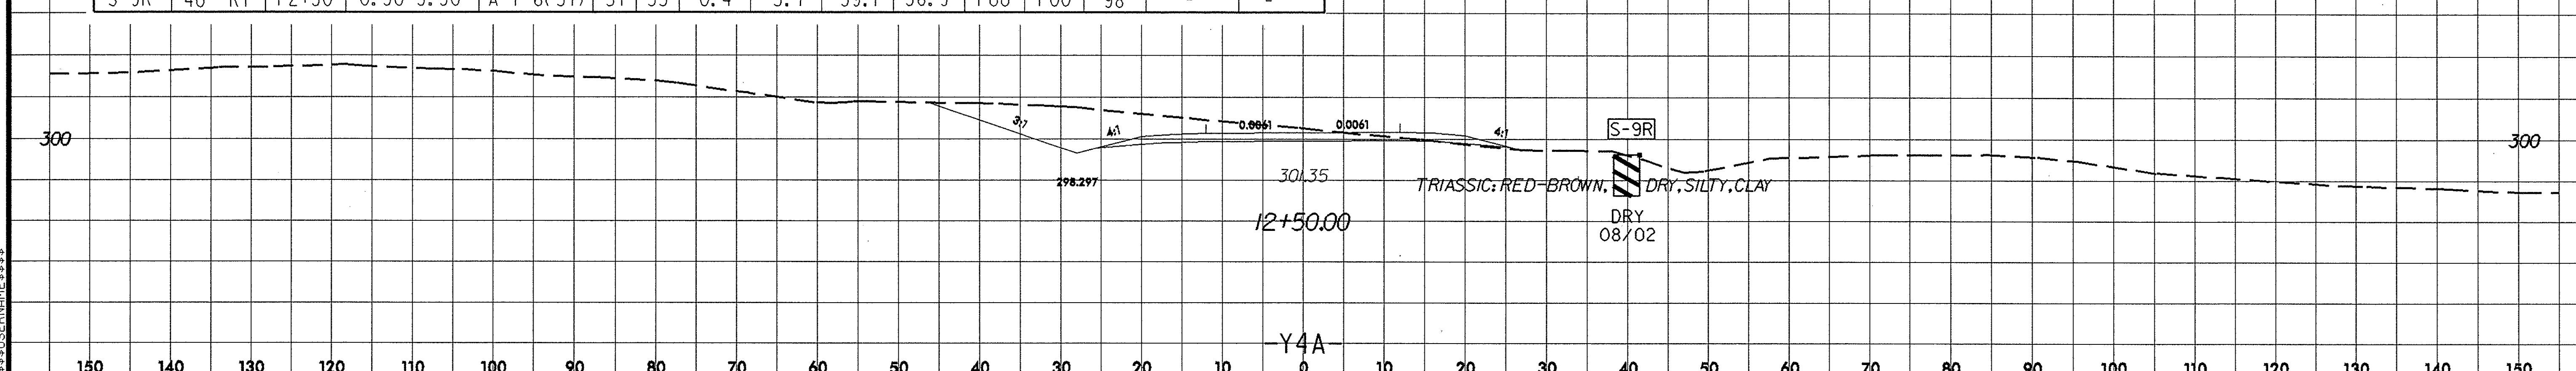
SAMPLE NO.	OFFSET	STATION	DEPTH INTERVAL	AASHTO CLASS.	L.L.	P.I.	% BY WEIGHT C.SAND	% BY WEIGHT F.SAND	% BY WEIGHT SILT	% BY WEIGHT CLAY	% PASSING (SIEVES) 10	% PASSING (SIEVES) 40	% PASSING (SIEVES) 200	% MOISTURE	% ORGANIC
S-9R	40' RT	12+50	0.50-3.50	A-7-6(37)	57	33	0.4	3.7	39.1	56.9	100	100	98	-	-