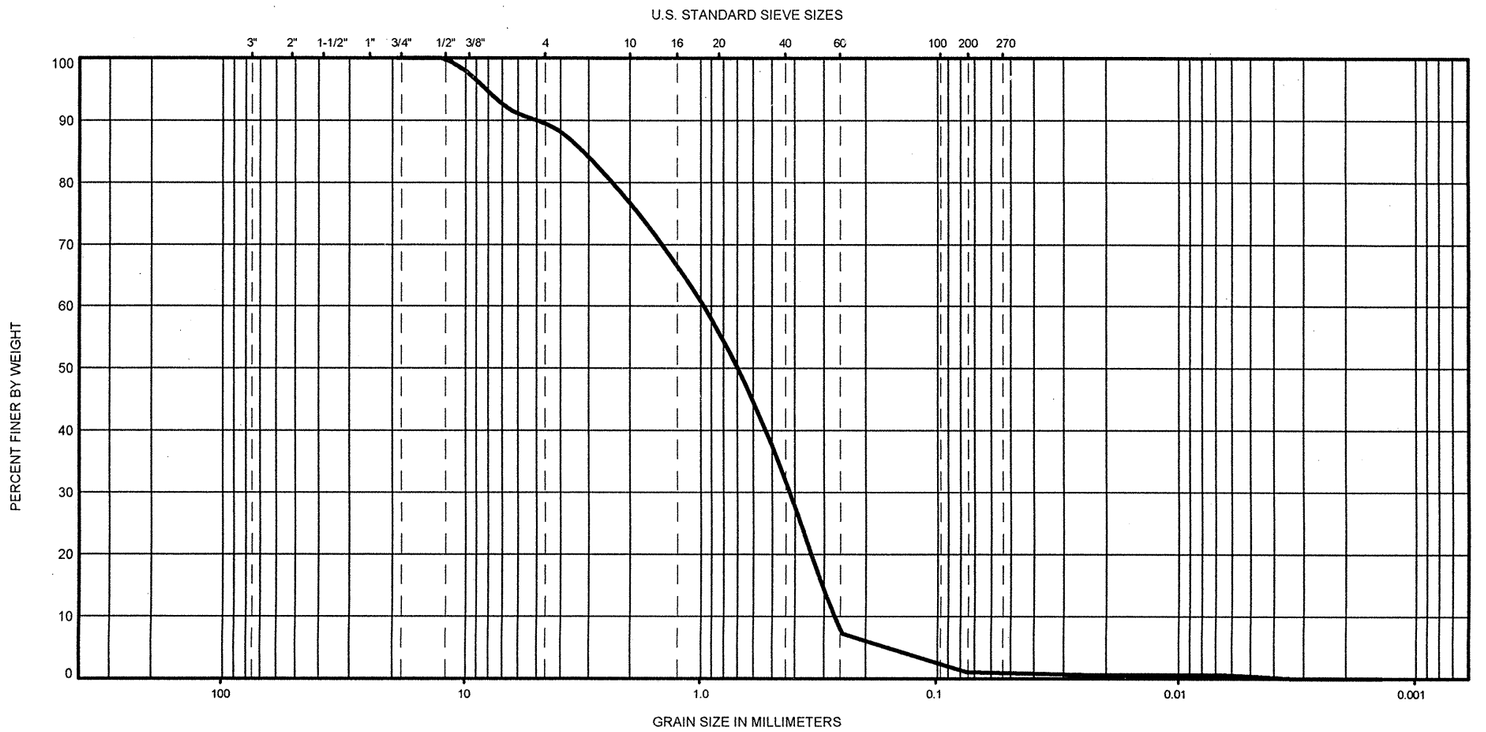

BOULDERS	COBBLES	GRAVEL		SAND		FINES	
		COARSE	FINE	COARSE	FINE	SILT SIZES	CLAY SIZES

SAMPLE ID.	DEPTH(FT)	NMC %	LL	PL	PI	DESCRIPTION OR CLASSIFICATION
BED S-1	0.0 - 0.5	N/A	19	NP	NP	Alluvial-Brown-Tan Coarse to Fine SAND w/ Gravel (A-1-b)

GRAIN SIZE DISTRIBUTION

Bridge No. 350 over West Branch Mountain Creek on SR 1352
Rutherford County, NC
State Project No. 33602.1.1/B-4260

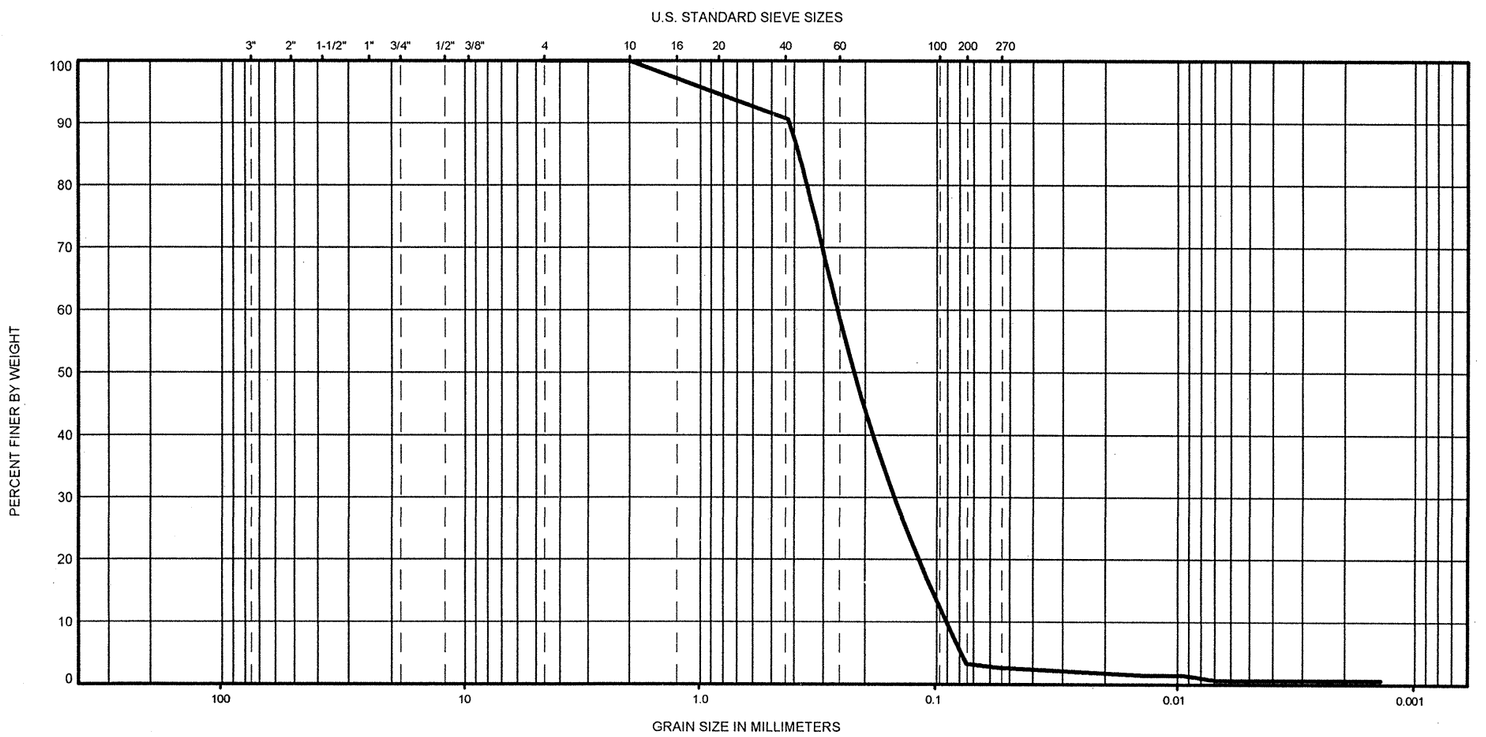

BOULDERS	COBBLES	GRAVEL		SAND		FINES	
		COARSE	FINE	COARSE	FINE	SILT SIZES	CLAY SIZES

SAMPLE ID.	DEPTH(FT)	NMC %	LL	PL	PI	DESCRIPTION OR CLASSIFICATION
BANK S-2	0.5 - 1.0	N/A	21	NP	NP	Alluvial-Tan-Grey Coarse to Fine SAND (A-3)

GRAIN SIZE DISTRIBUTION

Bridge No. 350 over West Branch Mountain Creek on SR 1352
Rutherford County, NC
State Project No. 33602.1.1/B-4260