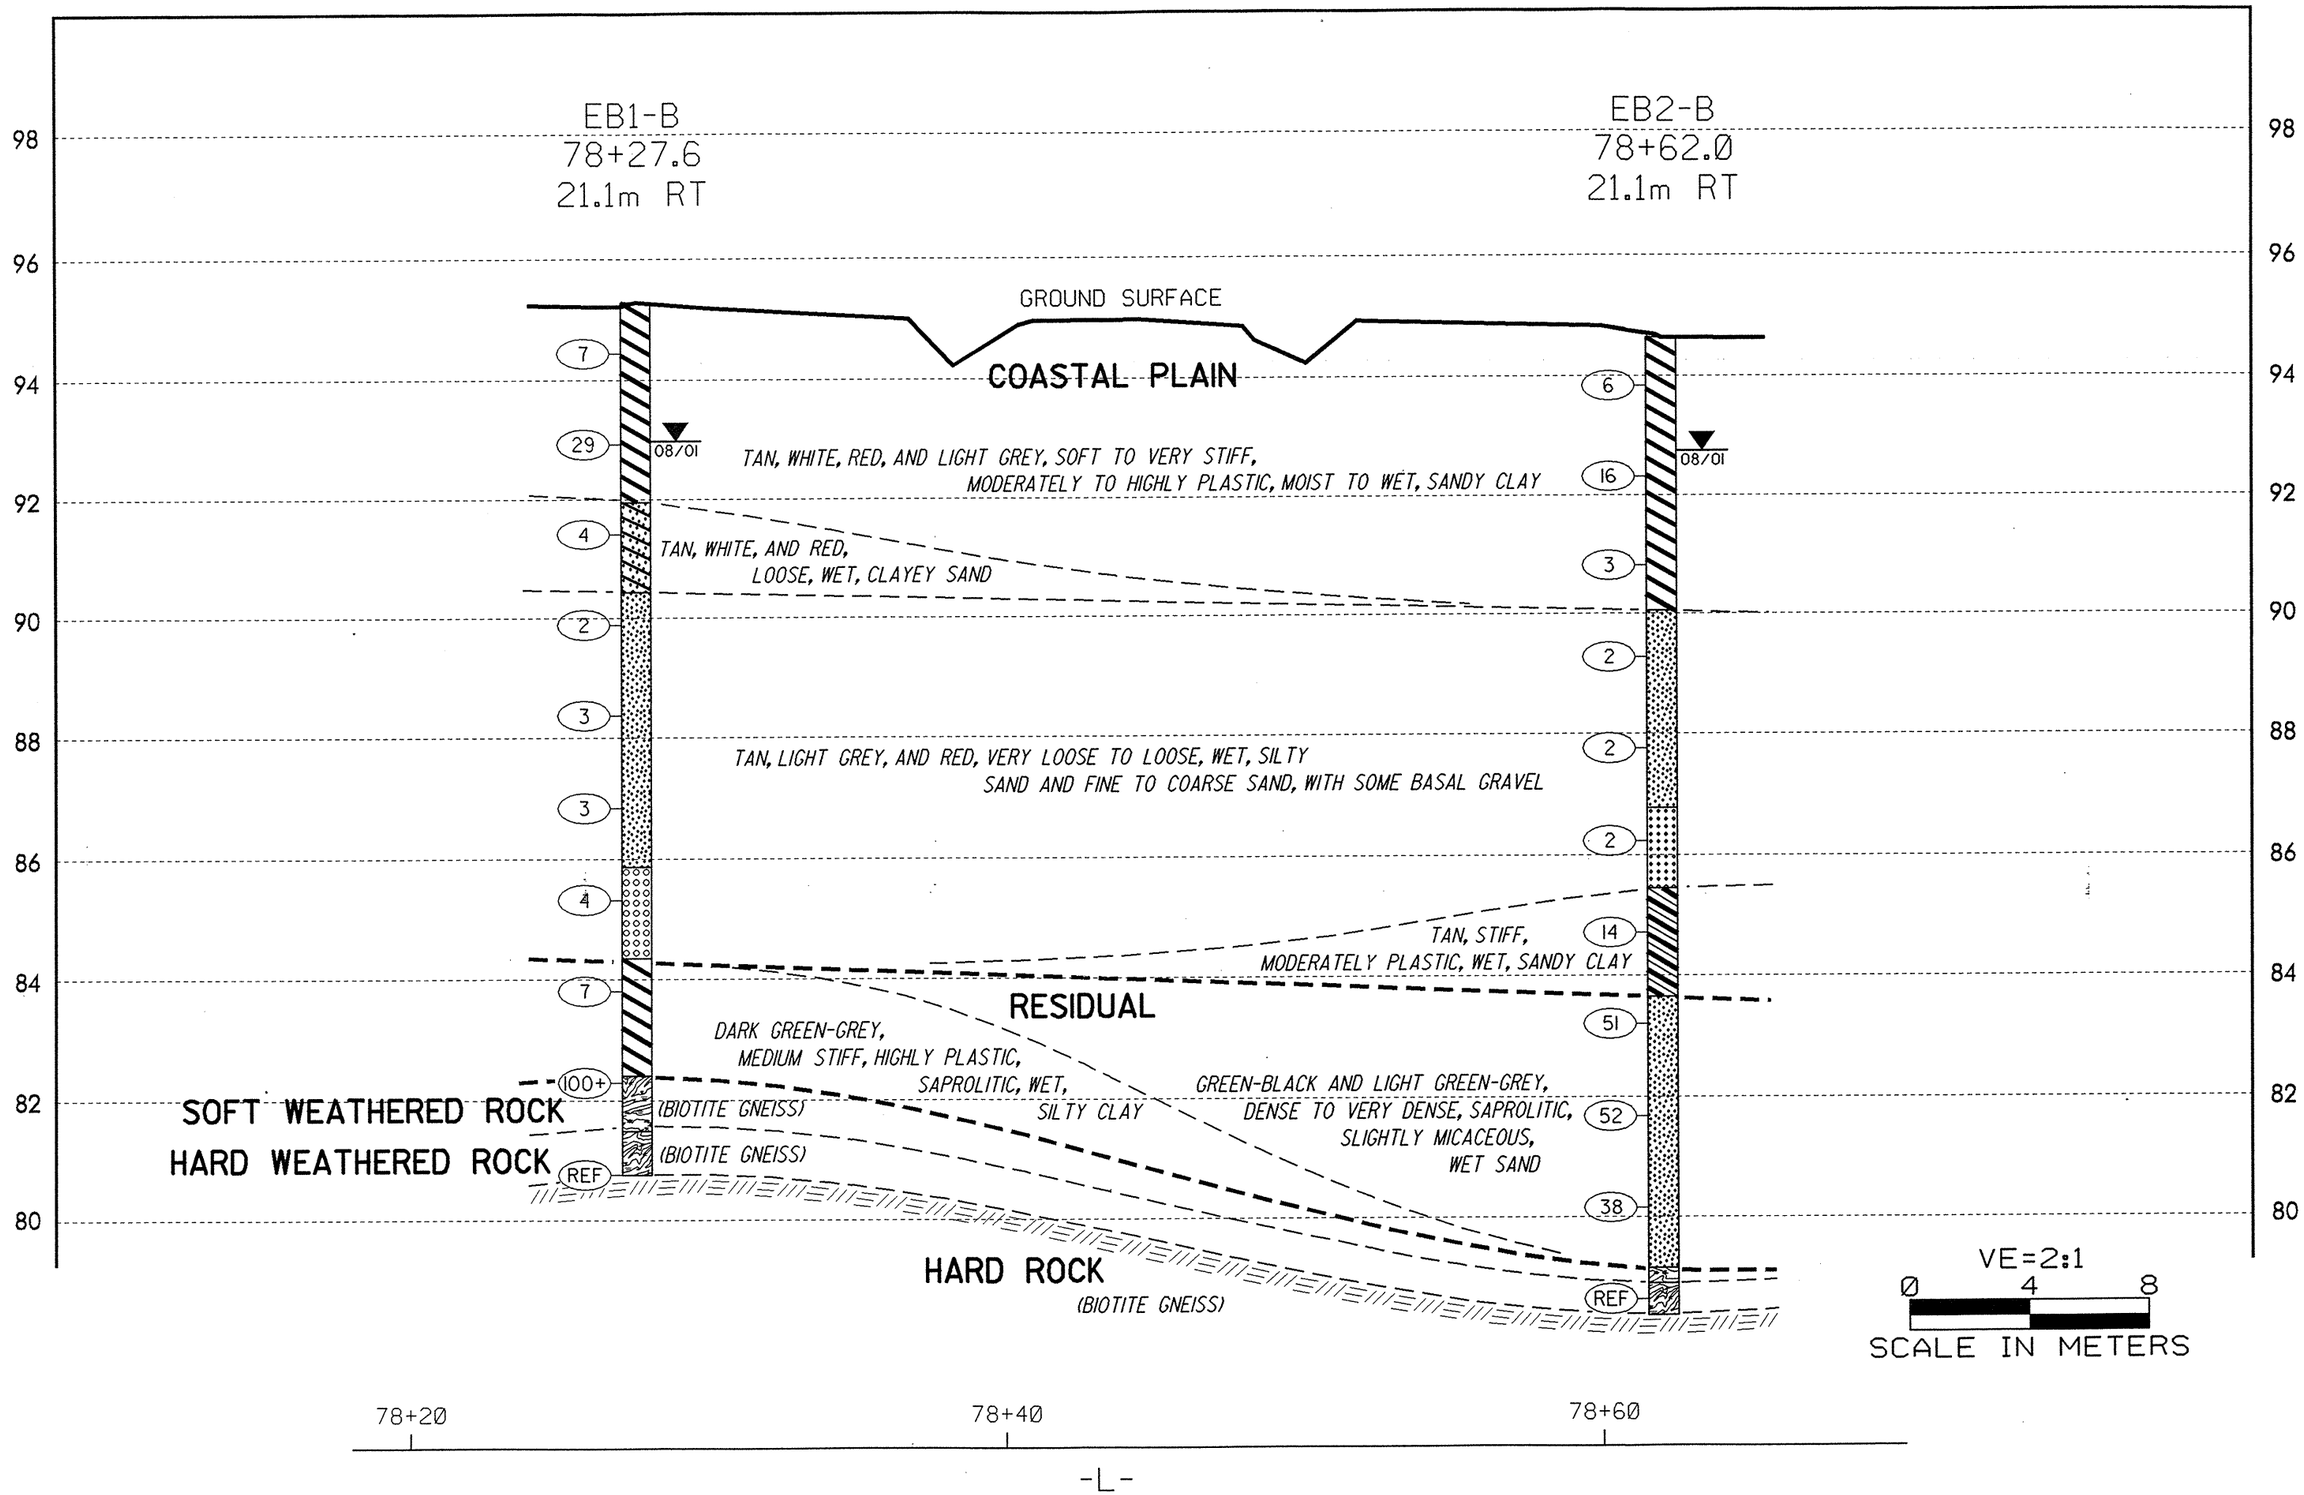PROFILE 21.1m RT OF -L-