PROJECT REFERENCE NO.	SHEET NO.
R-2552C	X-181

10/26/98

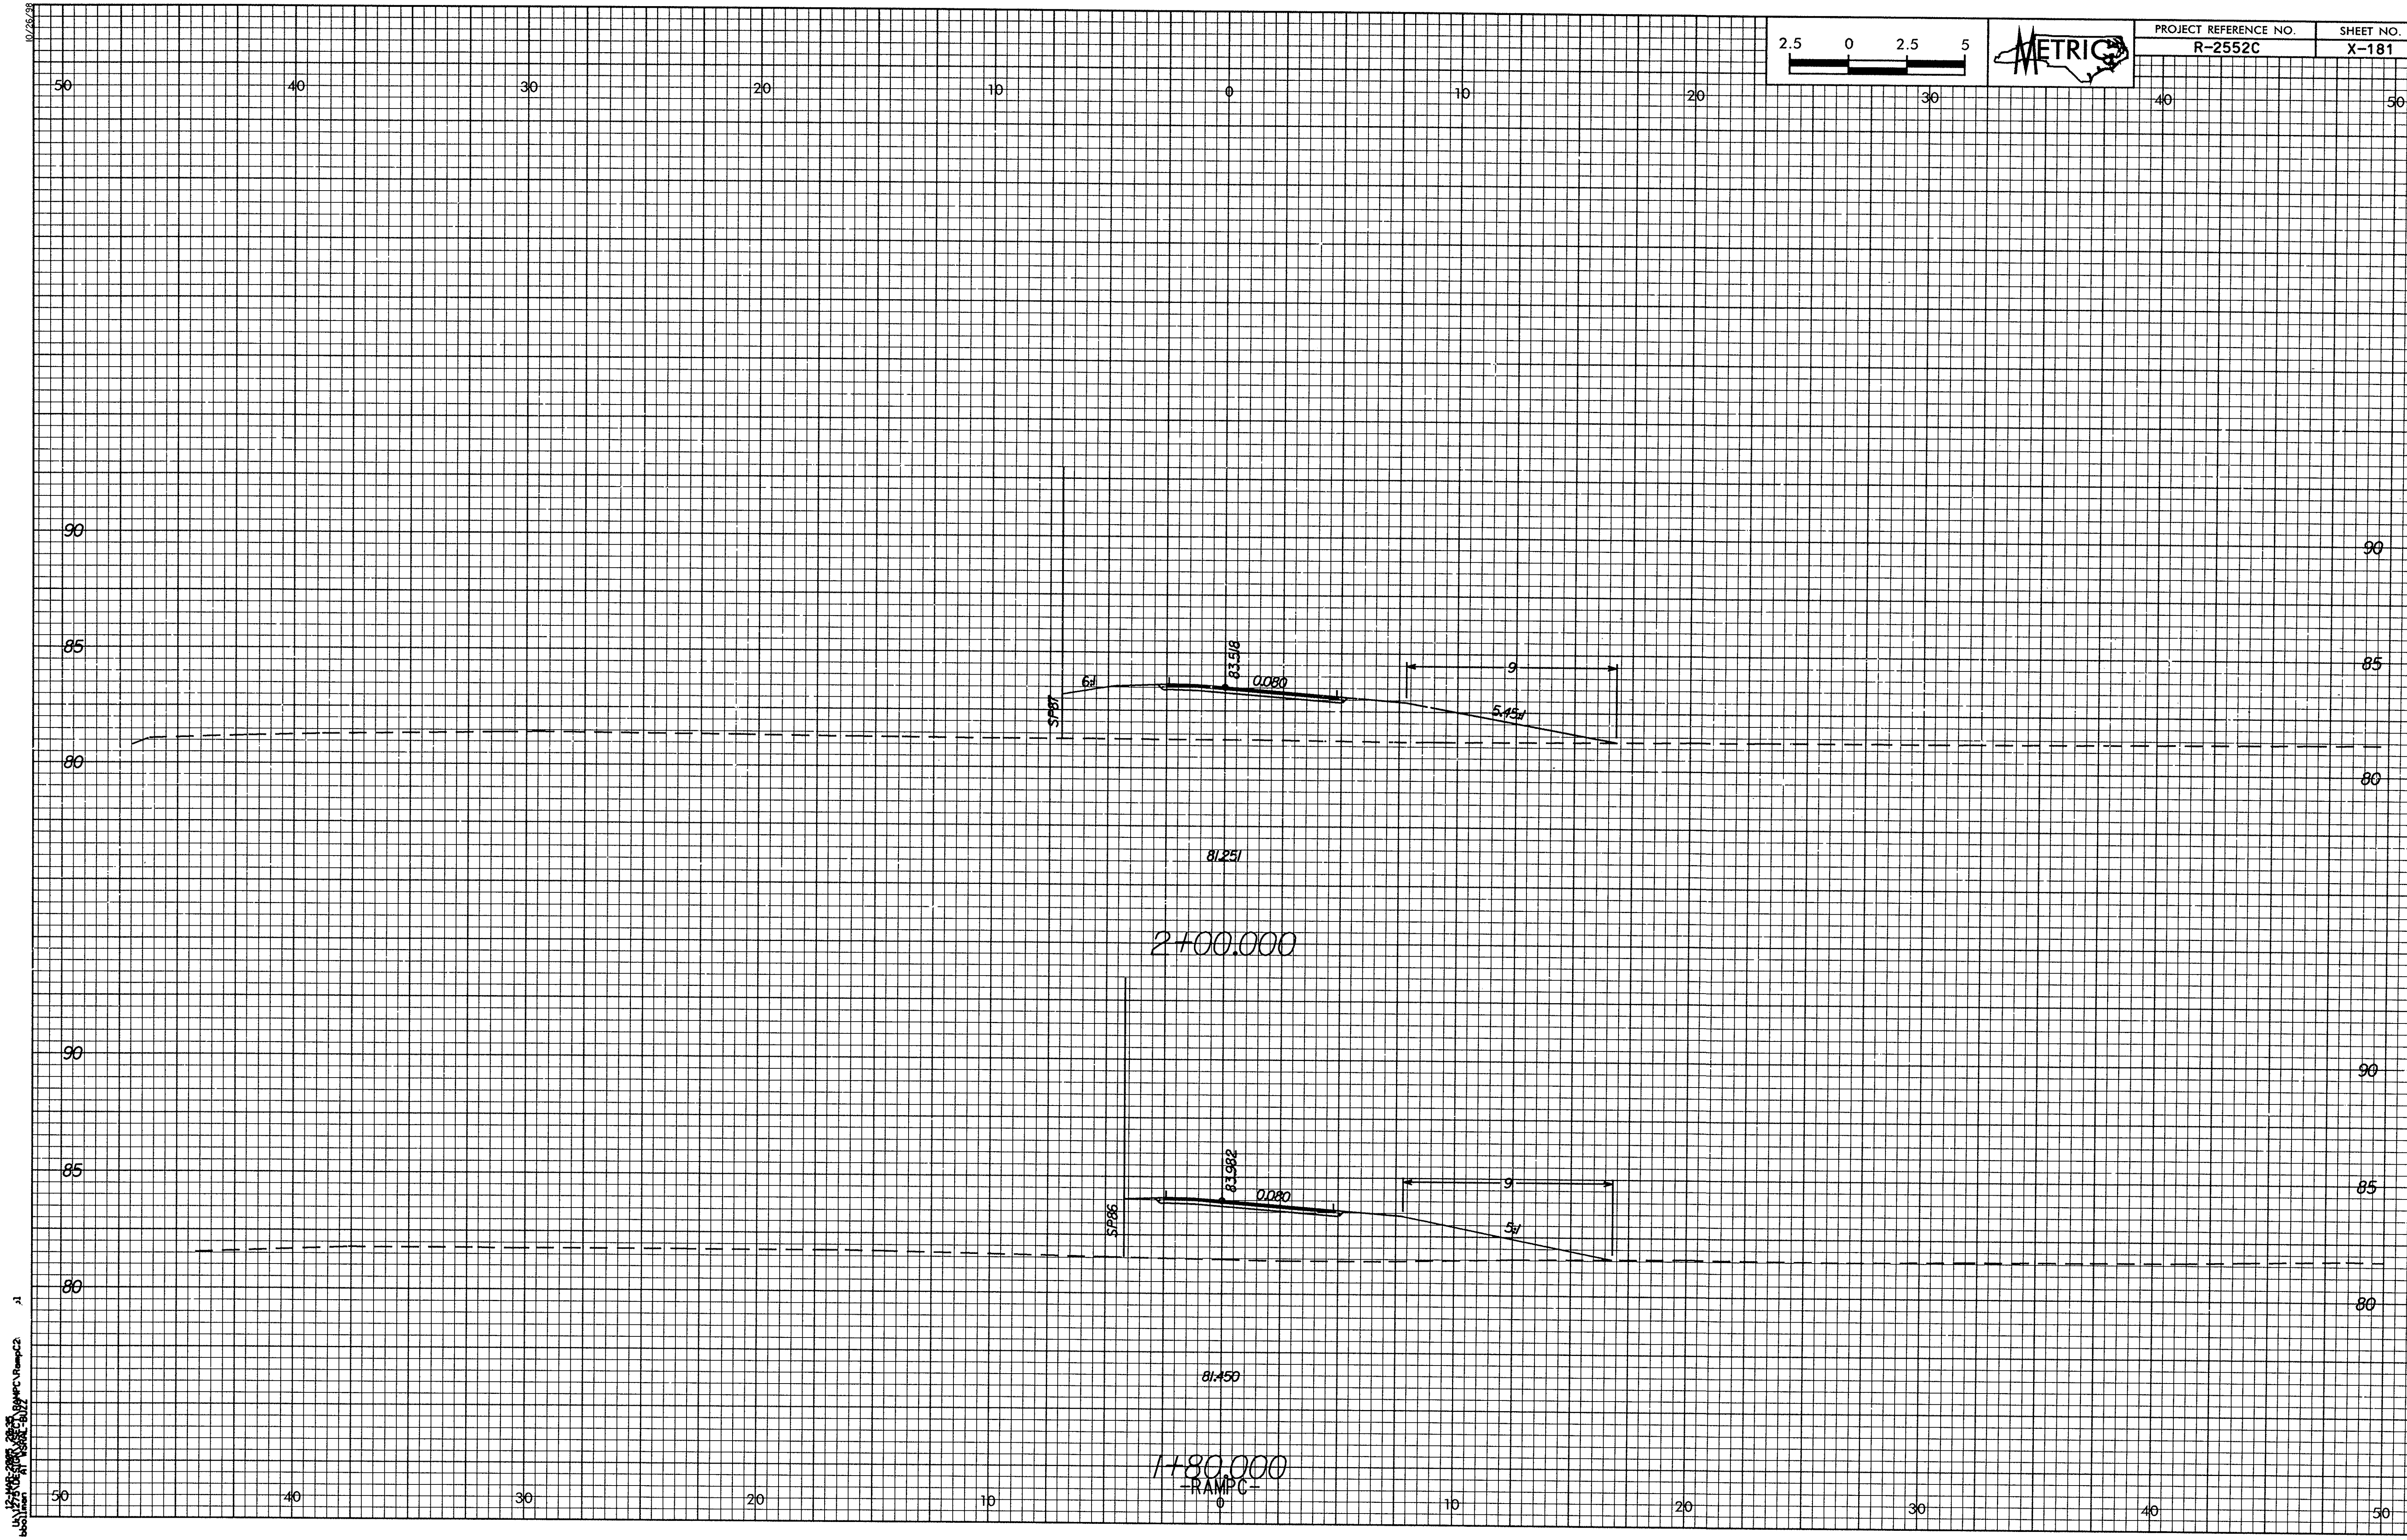

12-MAR-2005 20:35
U:\1275\DESIGN\XSECT\RAMPC\RampC2
bbollman AT WSRAL-BUZZ