5 0 5 10

METRIC
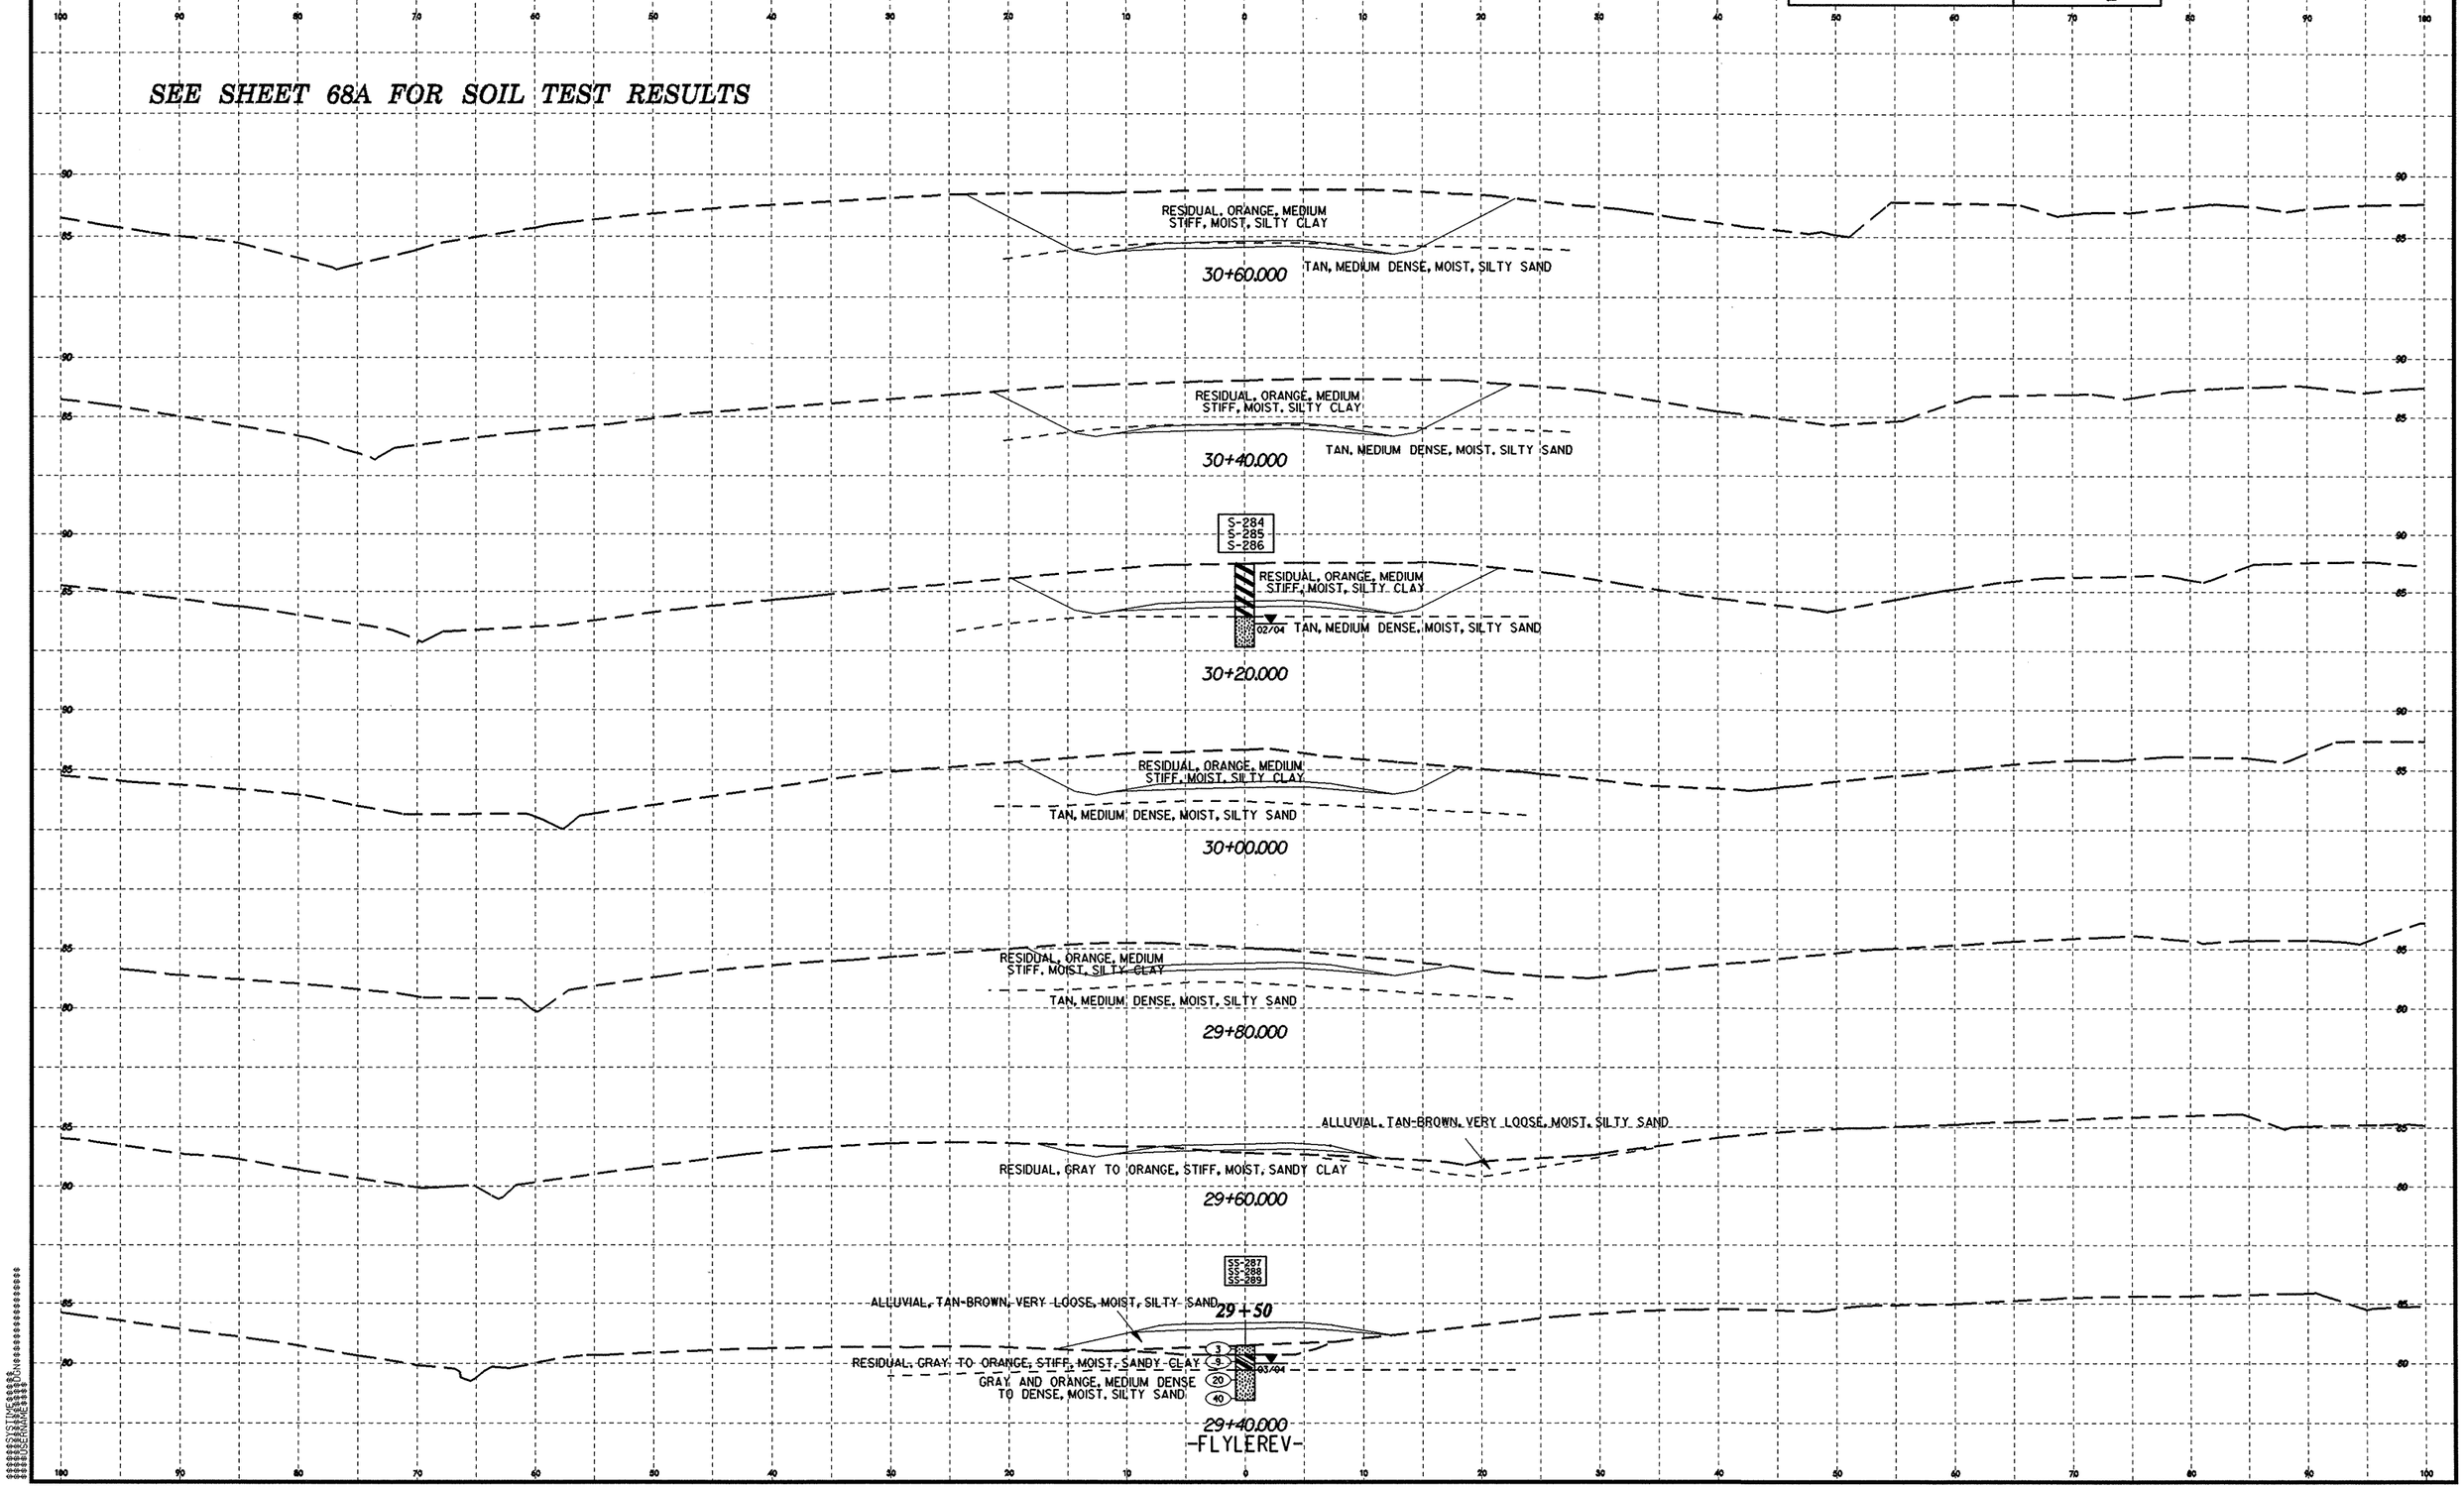
SEE SHEET 68A FOR SOIL TEST RESULTS