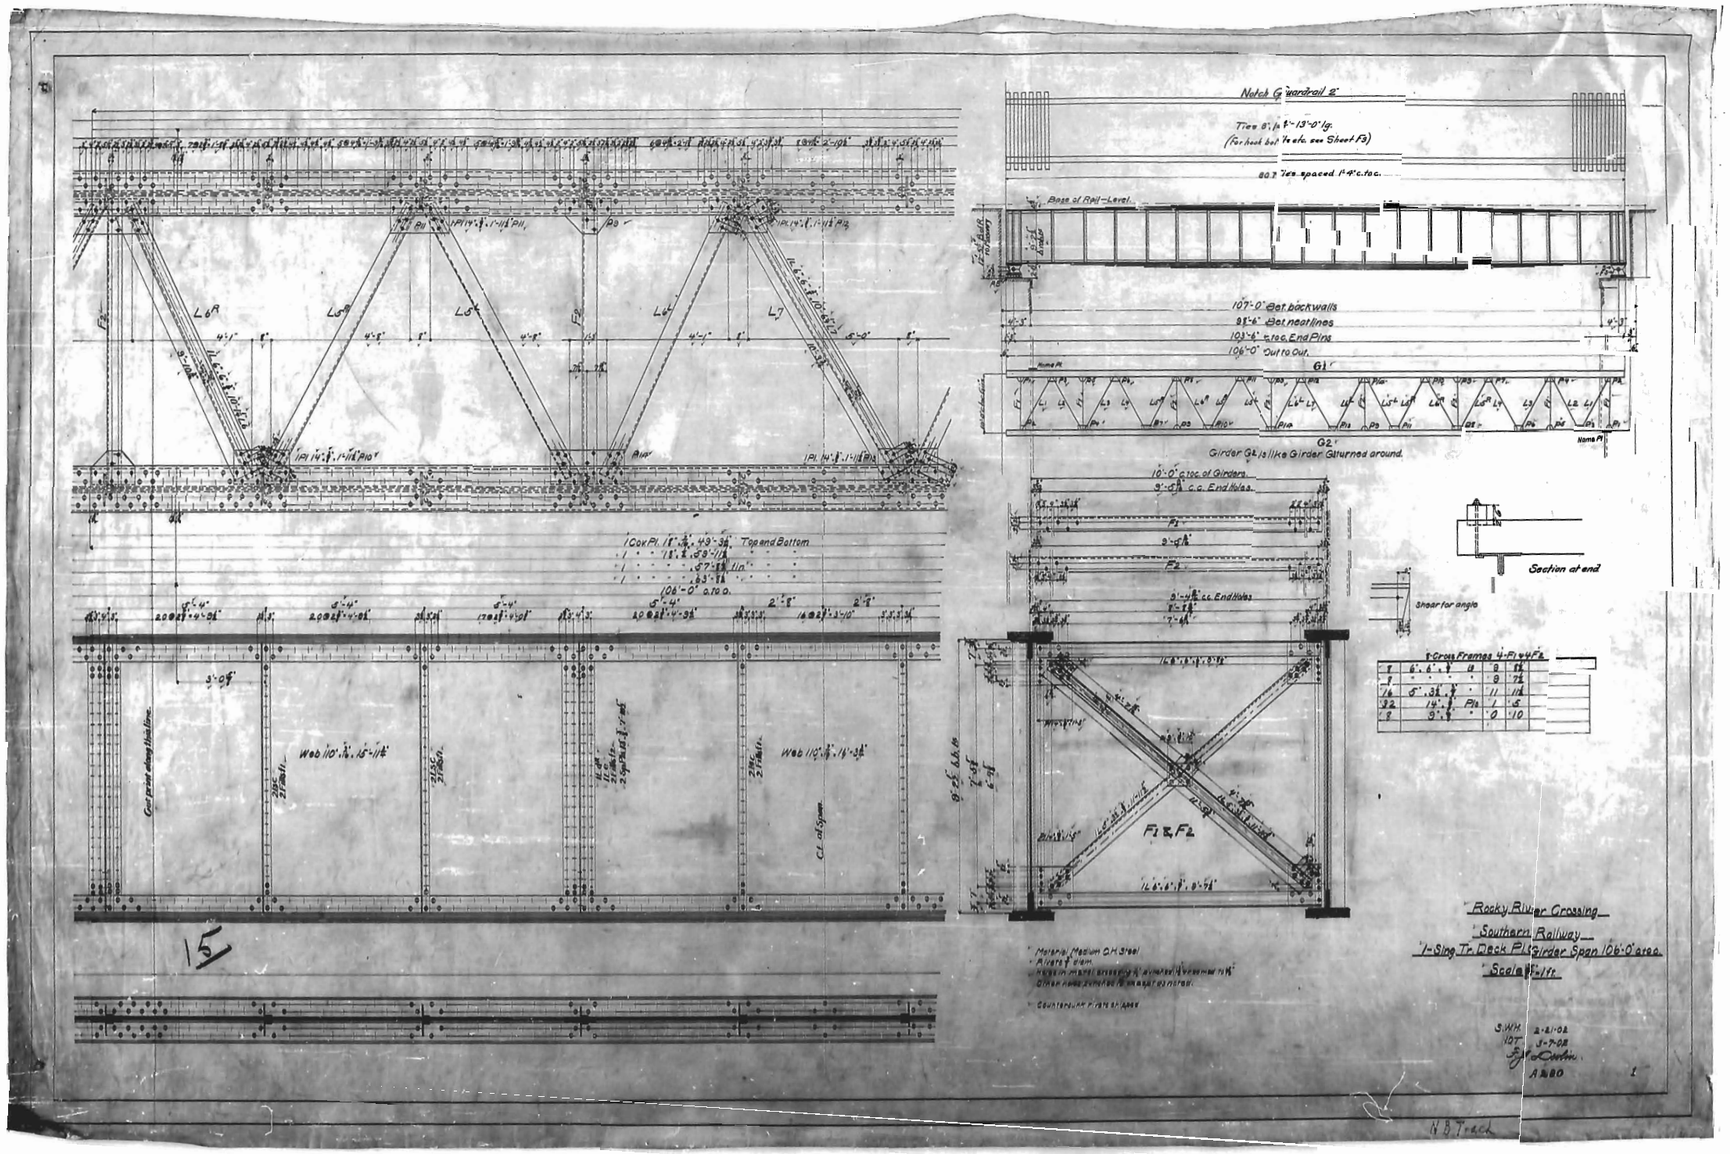
Notch Guardrail 2"
Base of Rail-Level
107'-0" Bet. backwalls
98'-6" Bet. neat lines
103'-6" c. to c. End Pins
106'-0" Out to Out
Girder G1 is like Girder G1 turned around.
10'-0" c. to c. of Girders
Top and Bottom
Section at end
Shear for angle
Cross Frames 4-F1 & 4-F2
F1 & F2
Rocky River Crossing
Southern Railway
1-Sing. Tr. Deck Pl. Girder Span 106'-0" c. to c.
Scale 1/8"=1 ft.
Material Medium O.H. Steel
Countersunk rivets shaped
15
N.B. Track