DocuSign Envelope ID: C7E663BE-D6EE-447A-99B7-2811175CD21E

INCOMPLETE PLANS
DO NOT USE FOR R/W ACQUISITION
PRELIMINARY PLANS
DO NOT USE FOR CONSTRUCTION
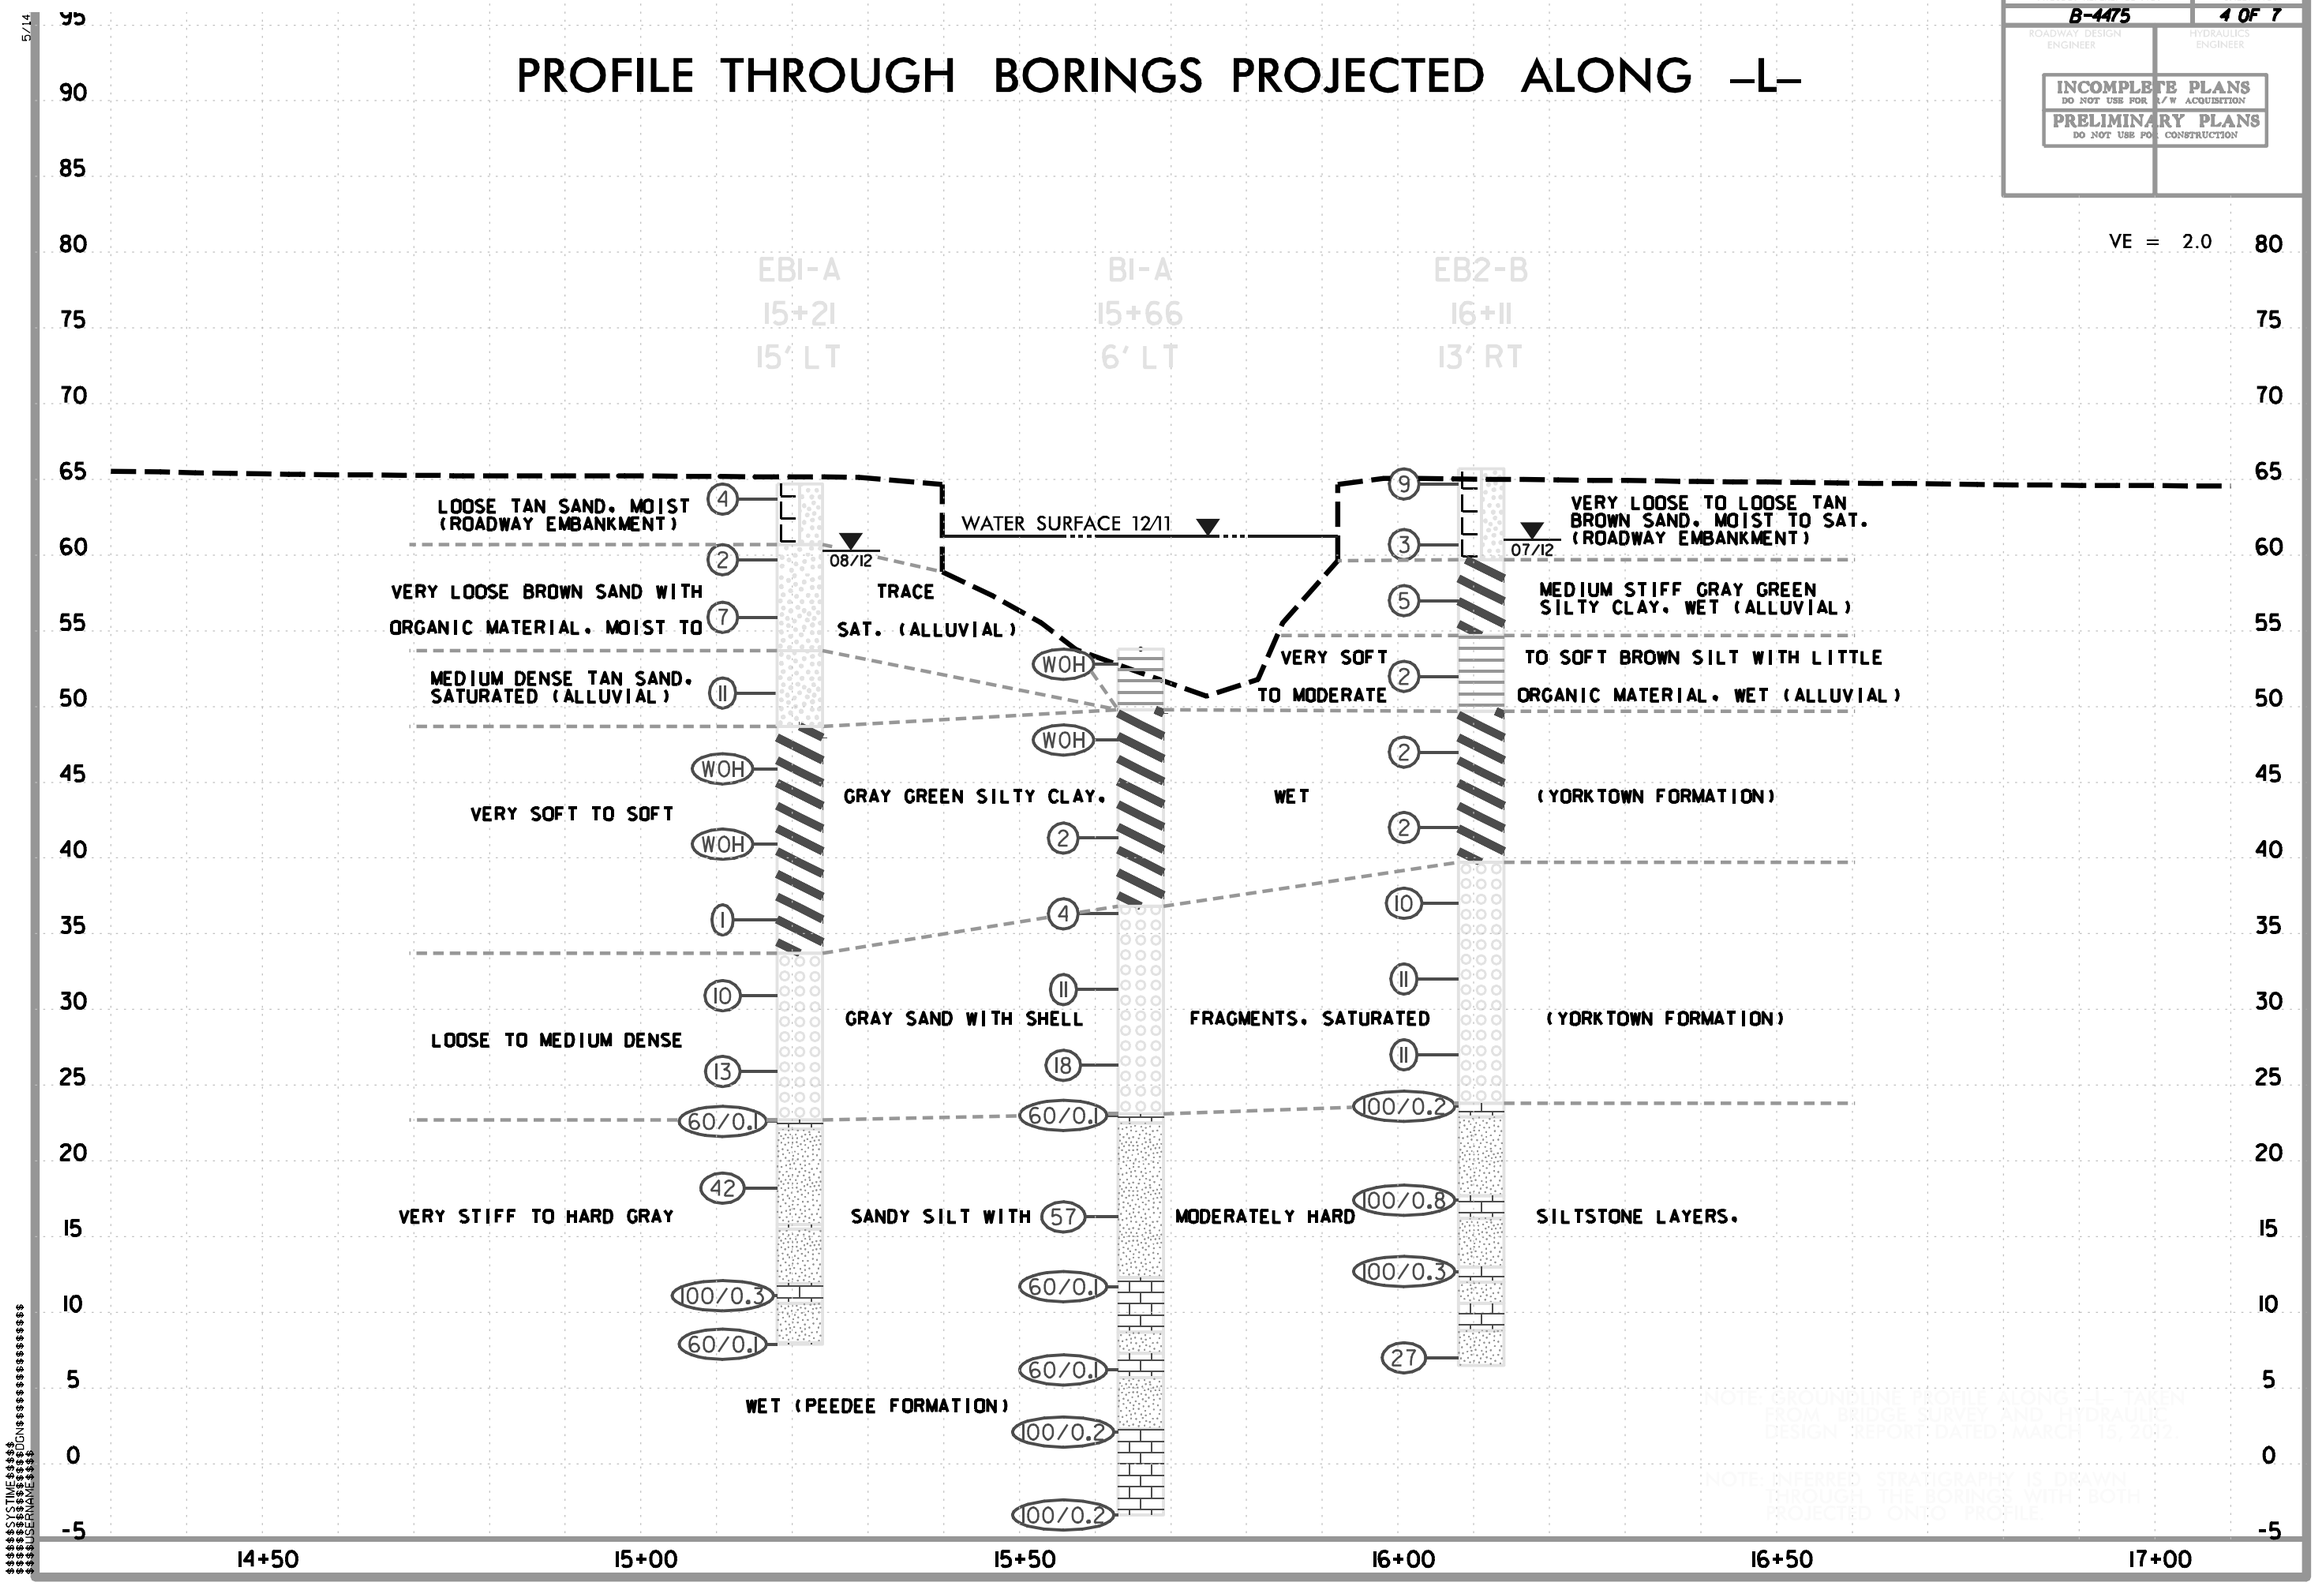
PROFILE THROUGH BORINGS PROJECTED ALONG –L–