DocuSign Envelope ID: 07D2CE0C-42D8-4023-9C91-539305DD8838

TIP NO.	SHEET NO.
B-5164	SIGN-2

APPROVED: DocuSigned by: Ronald W. King 0695D7A9577C4DC...

DATE: 3/4/2014

SEAL

NORTH CAROLINA PROFESSIONAL SEAL 022959 ENGINEER RONALD W. KING

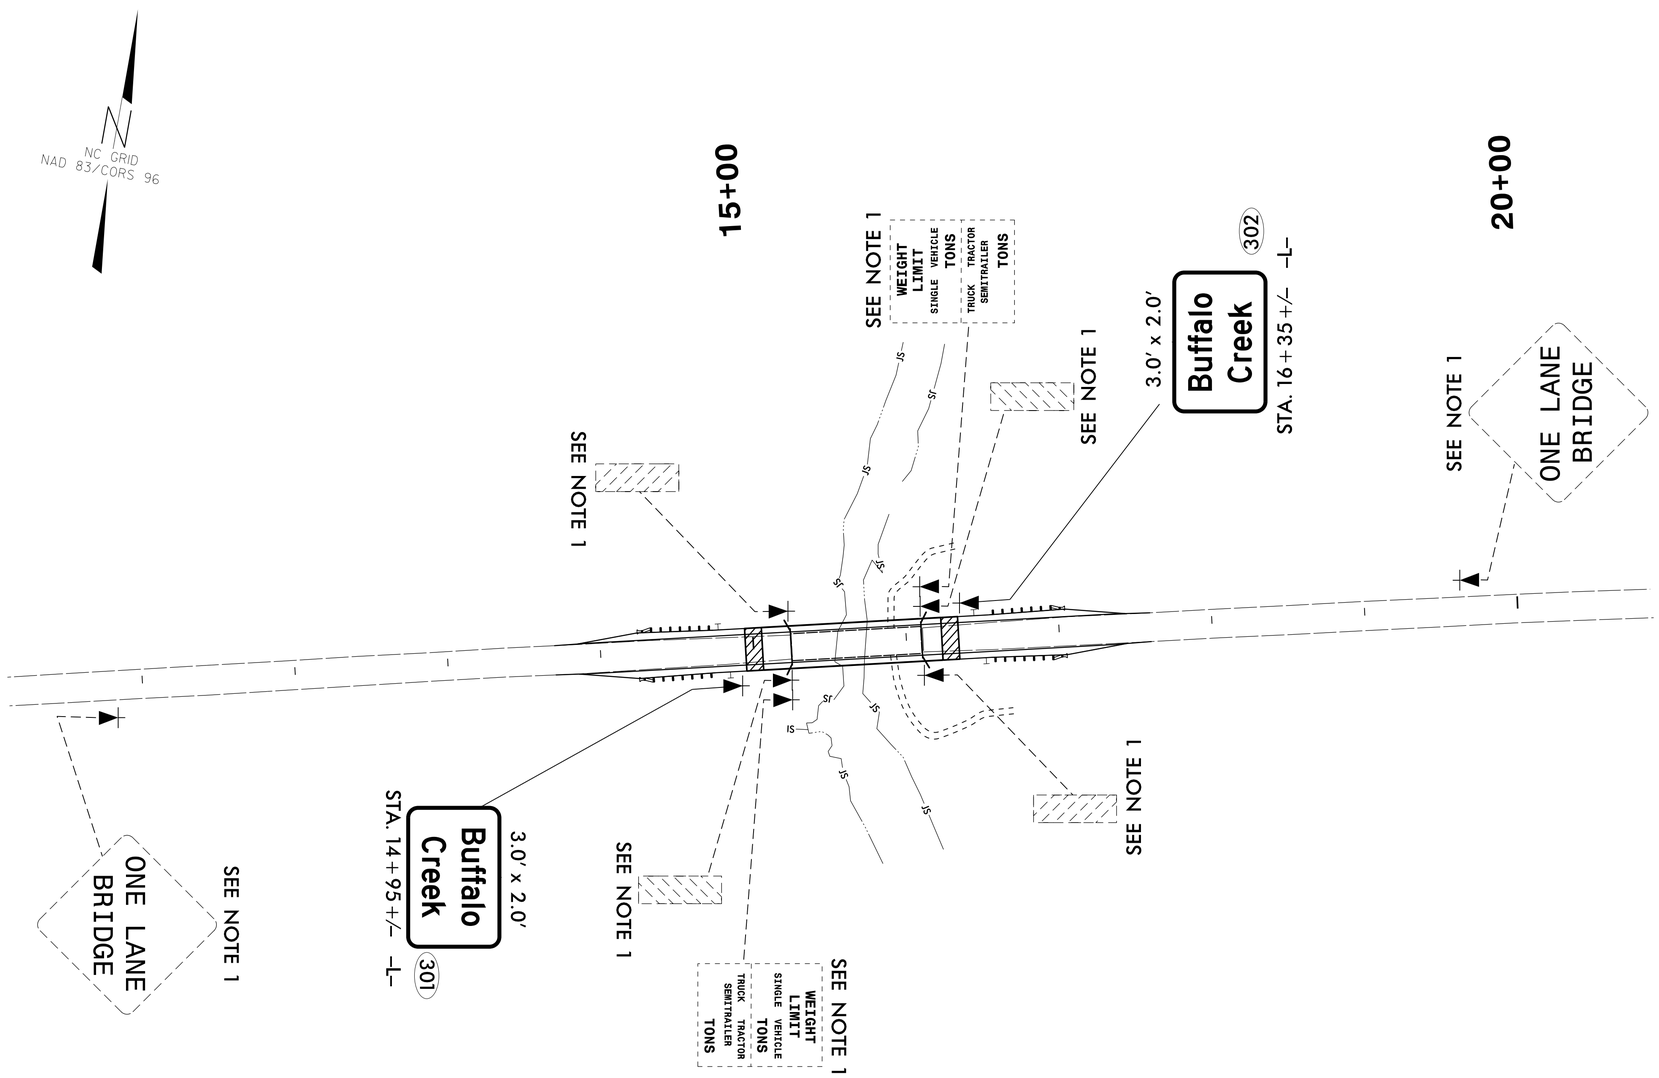

PAY ITEM NOTES

1	DISPOSAL OF SIGN SYSTEM, U-CHANNEL

SIGN DETAIL SHEET

03-FEB-2014 15:55
P:\TIPP-Projects\B5164\Traffic\Signing\CADD\Signing Layout Plans\B5164.dgn
sjohns AT TE227491