DocuSign Envelope ID: F536CCD9-EAA3-40DA-AF51-6FF6F39B1104

TIP NO.	SHEET NO.
B-4591	SIGN-3

APPROVED: DocuSigned by: Ayman Alqudwah F32AC5CAF9054F2...

DATE: 3/5/2014

SEAL

NORTH CAROLINA PROFESSIONAL SEAL 028387 ENGINEER AYMAN I. ALQUDWAH

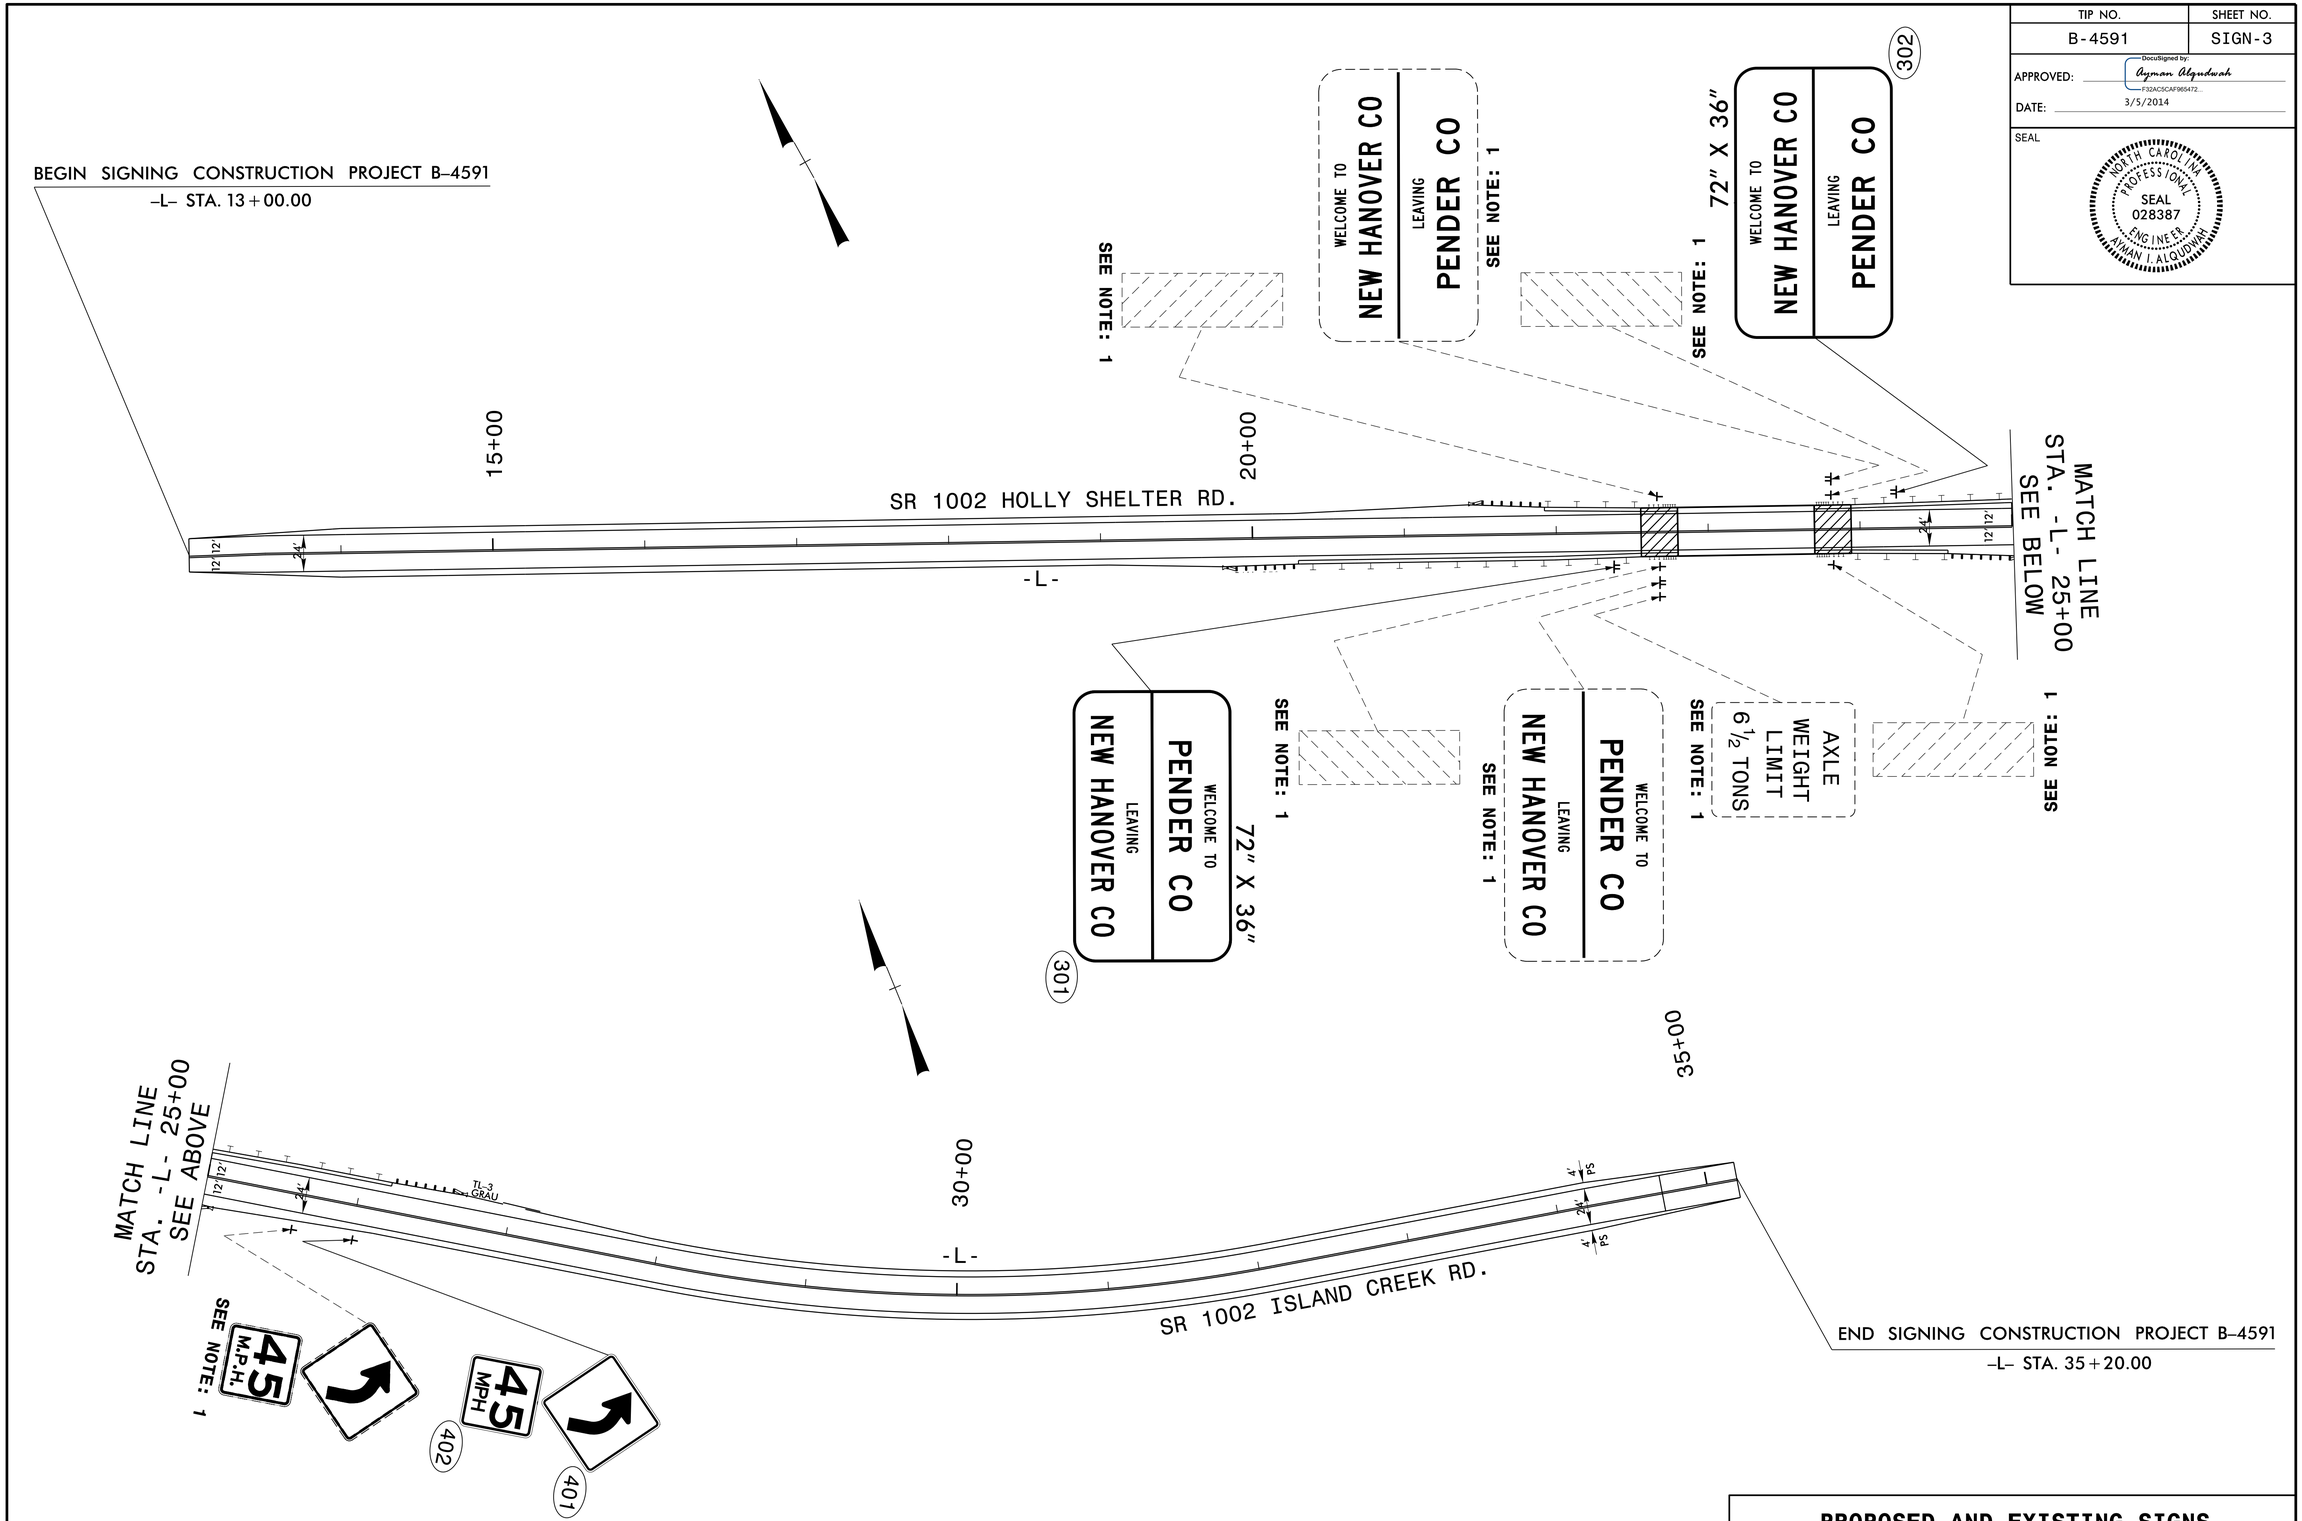

PROPOSED AND EXISTING SIGNS

STA. -L- 13+00.00 TO STA. 35+20.00

SR 1002 (HOLLY SHELTER RD./ISLAND CREEK RD.)