ICA Engineering
4121 Kingdom Way, Suite 100
Raleigh, NC 27607
NC License No: F-1102

PROJ. REFERENCE NO.	SHEET NO.
U-2579B	TMP-18

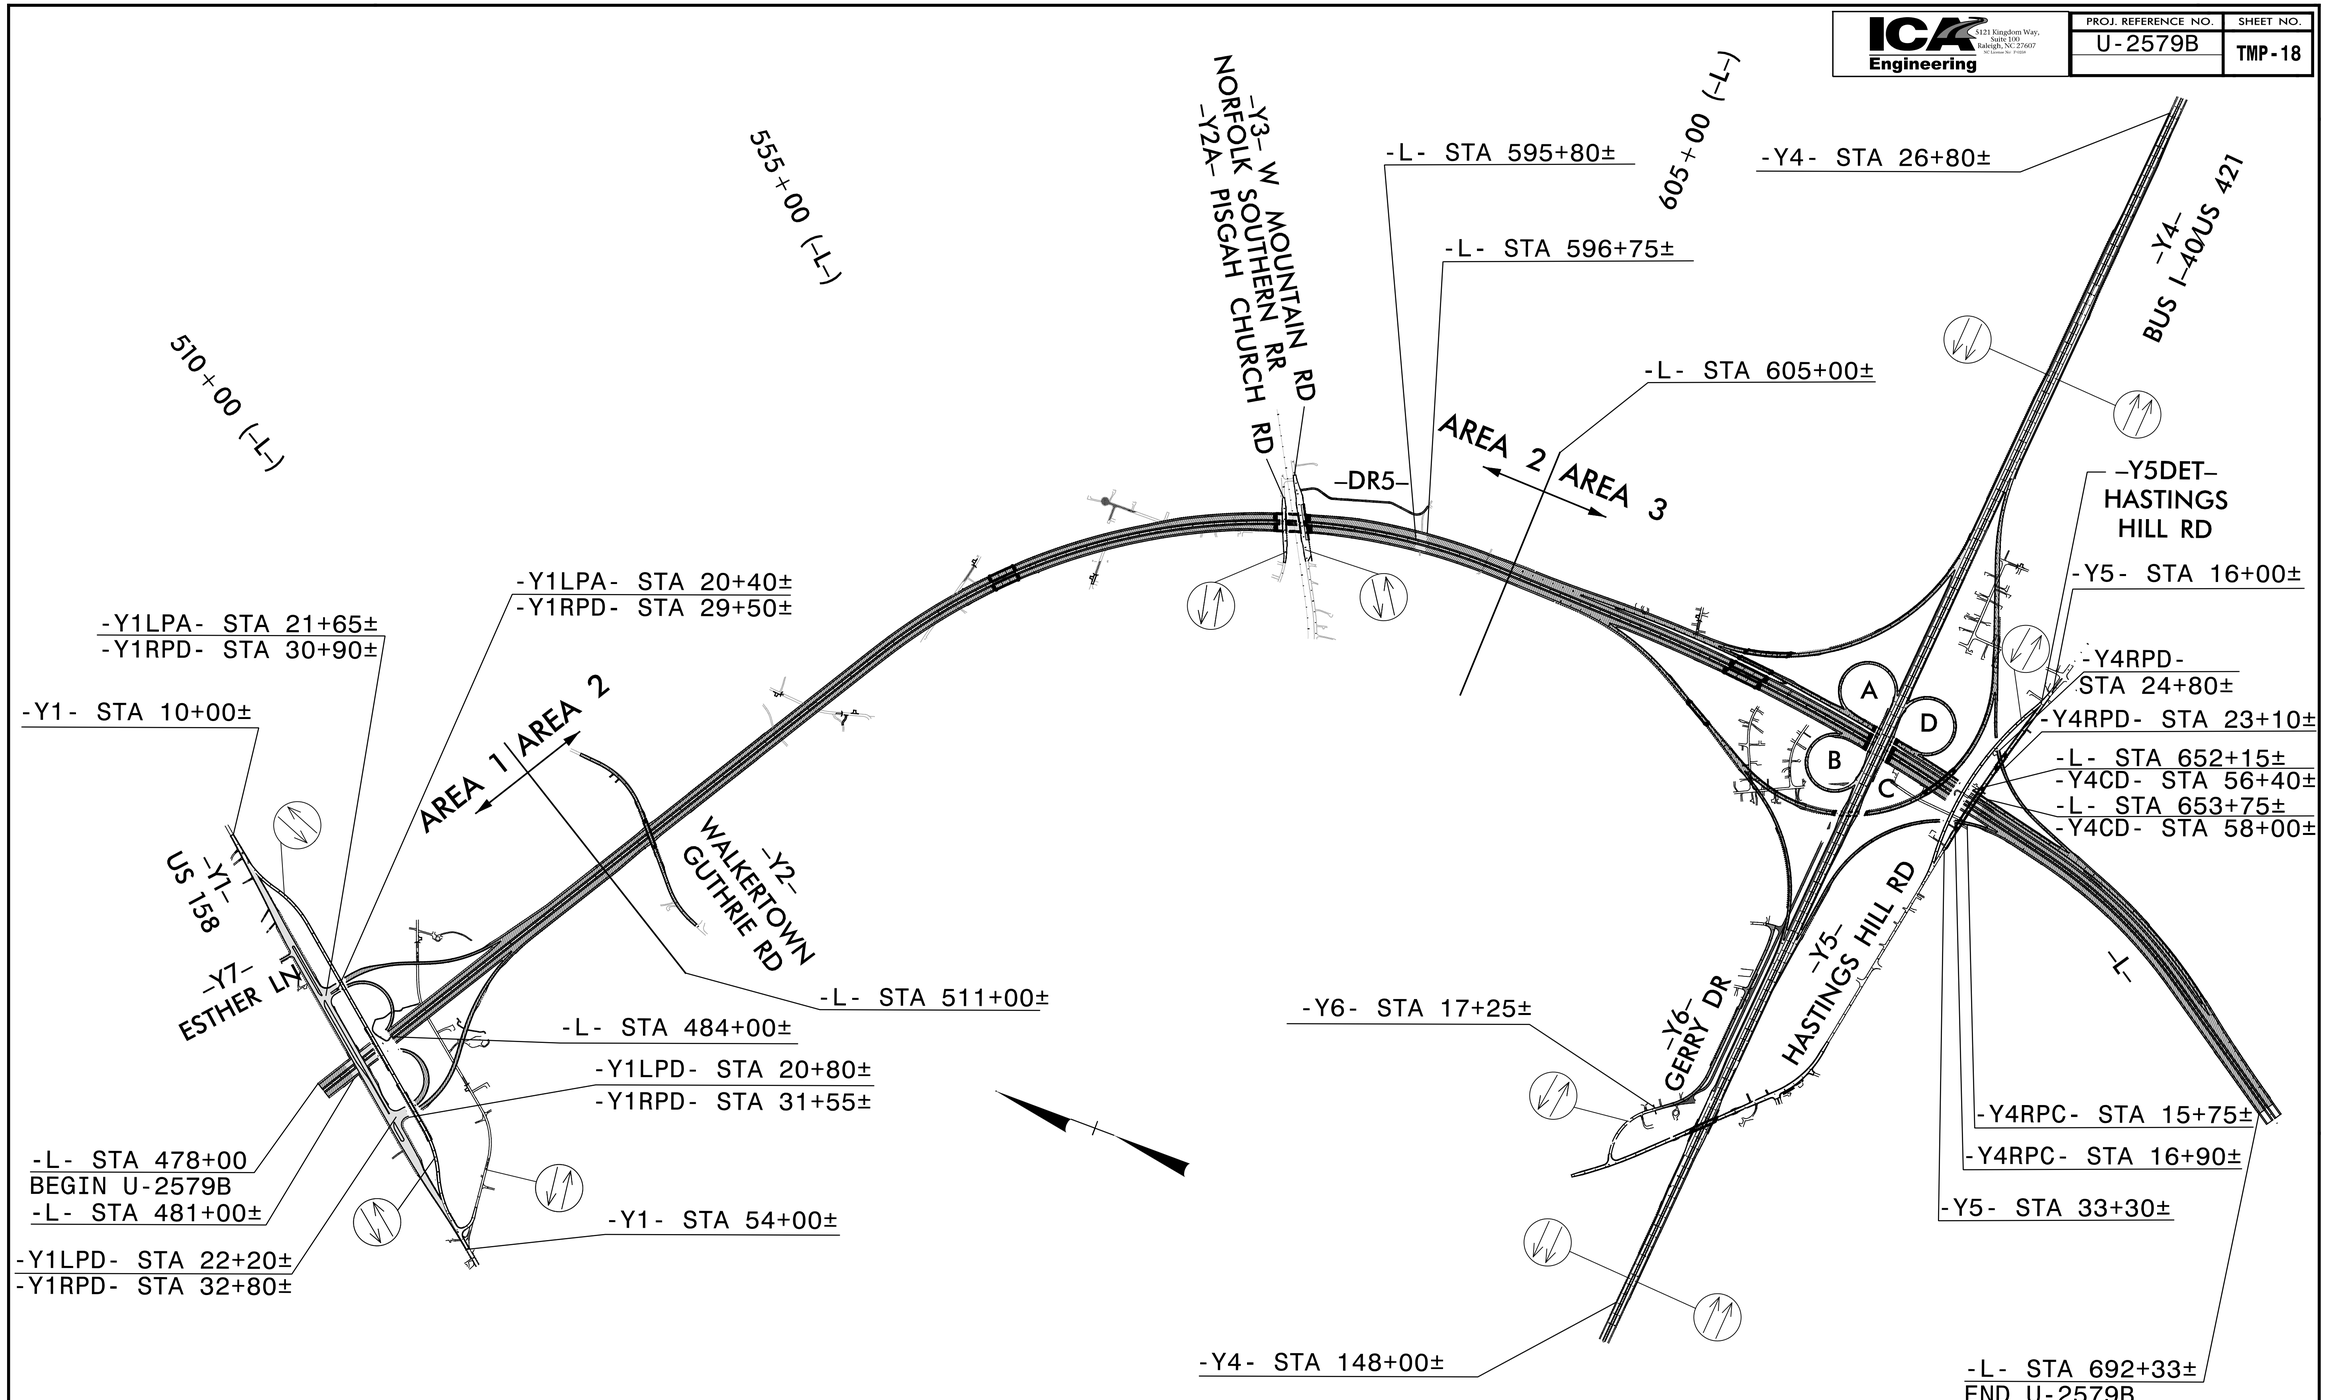

LEGEND

- PROPOSED CONSTRUCTION
- ONGOING CONSTRUCTION

APPROVED DocuSigned by: Michael T Rzepka DATE: 6/2/2014
BF1AD5D8-3144-2...

SEAL — NORTH CAROLINA PROFESSIONAL SEAL 15876 ENGINEER MICHAEL T. RZEPKA

PHASE II OVERVIEW

SCALE:	NONE
DATE:	MAY 2014
DWG. BY:	YTM
DESIGN BY:	ACP
REVIEWED BY:	MTR

DIVISION OF HIGHWAYS — STRUCTURE MANAGEMENT UNIT — HYDRAULICS UNIT — PROJECT DEVELOPMENT & ENVIRONMENTAL ANALYSIS BRANCH — PROJECT DEVELOPMENT & ENVIRONMENTAL ANALYSIS