STR. NO.	STATION	DESCRIPTION	SHEET NO.	
1	482+13.14 -L- 34+10.05 -Y1-	BRIDGE OVER W-S NORTHERN BELTWAY ON US 158 BETWEEN SR 2665 AND SR 2405	S-1 TO S-35	PART 1
2	516+31.30 -L- 20+20.21 -Y2-	BRIDGE OVER W-S NORTHERN BELTWAY ON SR 2385 BETWEEN SR 2407 AND SR 2550	S-36 TO S-64	PART 1
3	556+85.00 -L-	LEFT LANE BRIDGE OVER MARTIN MILL CREEK ON W-S NORTHERN BELTWAY	S-65 TO S-102	PART 1
4	556+85.00 -L-	RIGHT LANE BRIDGE OVER MARTIN MILL CREEK ON W-S NORTHERN BELTWAY	S-103 TO S-140	PART 1
5	584+36.24 -L- 35+12.32 -SRR-	LEFT LANE BRIDGE OVER PISGAH CHURCH RD, NSRR, AND W. MOUNTAIN ROAD ON W-S NORTHERN BELTWAY	S-141 TO S-178	PART 1
6	584+36.24 -L- 35+12.32 -SRR-	RIGHT LANE BRIDGE OVER PISGAH CHURCH RD, NSRR, AND W. MOUNTAIN ROAD ON W-S NORTHERN BELTWAY	S-179 TO S-217	PART 1
7	17+10.00 -Y4RPA-	BRIDGE OVER HARMON MILL (SMITH) CREEK ON -Y4RPA-	S-218 TO S-266	PART 1
8	33+15.67 -Y4CD-	BRIDGE OVER SMITH CREEK ON -Y4CD-	S-267 TO S-309	PART 2
9	628+65.50 -L-	LEFT LANE BRIDGE OVER SMITH CREEK ON W-S NORTHERN BELTWAY	S-310 TO S-353	PART 2
10	628+65.50 -L-	RIGHT LANE BRIDGE OVER SMITH CREEK ON W-S NORTHERN BELTWAY	S-354 TO S-397	PART 2
11	26+60.00 -Y4RPBD-	BRIDGE OVER HARMON MILL (SMITH) CREEK ON -Y4RPBD-	S-398 TO S-433	PART 2
12	46+87.16 -Y4CD- 90+08.91 -Y4-	BRIDGE OVER I-40 BUS / US 421 ON -Y4CD-	S-434 TO S-469	PART 2
13	642+81.42 -L- 91+26.58 -Y4-	LEFT LANE BRIDGE OVER I-40 BUS / US 421 ON -L-	S-470 TO S-506	PART 2

STR. NO.	STATION	DESCRIPTION	SHEET NO.	
14	642+81.42 -L- 91+26.58 -Y4-	RIGHT LANE BRIDGE OVER I-40 BUS / US 421 ON -L-	S-507 TO S-543	PART 3
15	44+08.64 -Y4RPBD- 98+02.89 -Y4-	BRIDGE OVER I-40 BUS / US 421 ON RAMP BD	S-544 TO S-584	PART 3
16	52+94.28 -Y4RPBD- 649+19.78 -L-	BRIDGE OVER W-S NORTHERN BELTWAY ON RAMP BD	S-585 TO S-627	PART 3
17	23+59.12 -Y5- 23+71.54 -Y4RPD-	BRIDGE OVER W-S NORTHERN BELTWAY ON SR 2657	S-628 TO S-657	PART 3
18	28+50.16 -Y5-	BRIDGE OVER -Y4CD-, -L-, AND W-S NORTHERN BELTWAY ON SR 2657	S-658 TO S-707	PART 3
19	559+74.00 -L-	DOUBLE 10' X 6' RCBC	C-1 TO C-8	PART 3
20	616+45.00 -L-	TRIPLE 10' X 9' RCBC	C-9 TO C-13	PART 3
21	667+15.00 -L-	TRIPLE 12' X 10' RCBC	C-14 TO C-18	PART 3
22	23+11.00 -Y1-	DOUBLE 7' X 6' RCBC	C-19 TO C-23	PART 3
23	45+65.43 -Y4-	TRIPLE 8' X 9' LT. EXT. RCBC TRIPLE 8' X 11' RT. EXT. RCBC	C-24 TO C-30	PART 3
W1	585+06.99 -L-	MSE RETAINING WALL AT STR. 5 & 6 END BENT 2 ALONG W. MOUNTAIN ROAD	W-1 TO W-4	PART 3
W2	46+50 -Y4WB-	SOLDIER PILE RETAINING WALL ALONG -Y4WB-	W-5	PART 3
W3	50+50.00 -Y4WB-	ANCHORED SOLDIER PILE RETAINING WALL ALONG -Y4WB-	W-6 TO W-9	PART 3

STR.	STATION	DESCRIPTION	SHEET NO.	
NWL1	10+00.00	SOUND BARRIER WALL -NWL1- ALONG W-S NORTHERN BELTWAY	W-10 TO W-13	PART 3
NWL2	10+00.00	SOUND BARRIER WALL -NWL2- ALONG W-S NORTHERN BELTWAY	W-10 TO W-13	PART 3
NWL3	10+00.00	SOUND BARRIER WALL -NWL3- ALONG W-S NORTHERN BELTWAY	W-10 TO W-13	PART 3
NWY4RPA	10+00.00	SOUND BARRIER WALL -NWY4RPA- ALONG W-S NORTHERN BELTWAY	W-10 TO W-13	PART 3
NWY41	10+00.00	SOUND BARRIER WALL -NWY41- ALONG I-40 BUS.	W-10 TO W-13	PART 3
NWY42	10+00.00	SOUND BARRIER WALL -NWY42- ALONG I-40 BUS.	W-10 TO W-13	PART 3
NWY4RPBD1	10+00.00	SOUND BARRIER WALL -NWY4RPBD1- ALONG I-40 BUS.	W-10 TO W-13	PART 3
NWY4RPBD2	10+00.00	SOUND BARRIER WALL -NWY4RPBD2- ALONG I-40 BUS.	W-10 TO W-13	PART 3
NWCD2	10+00.00	SOUND BARRIER WALL -NWCD2- ALONG I-40 BUS. COLLECTOR	W-10 TO W-13	PART 3

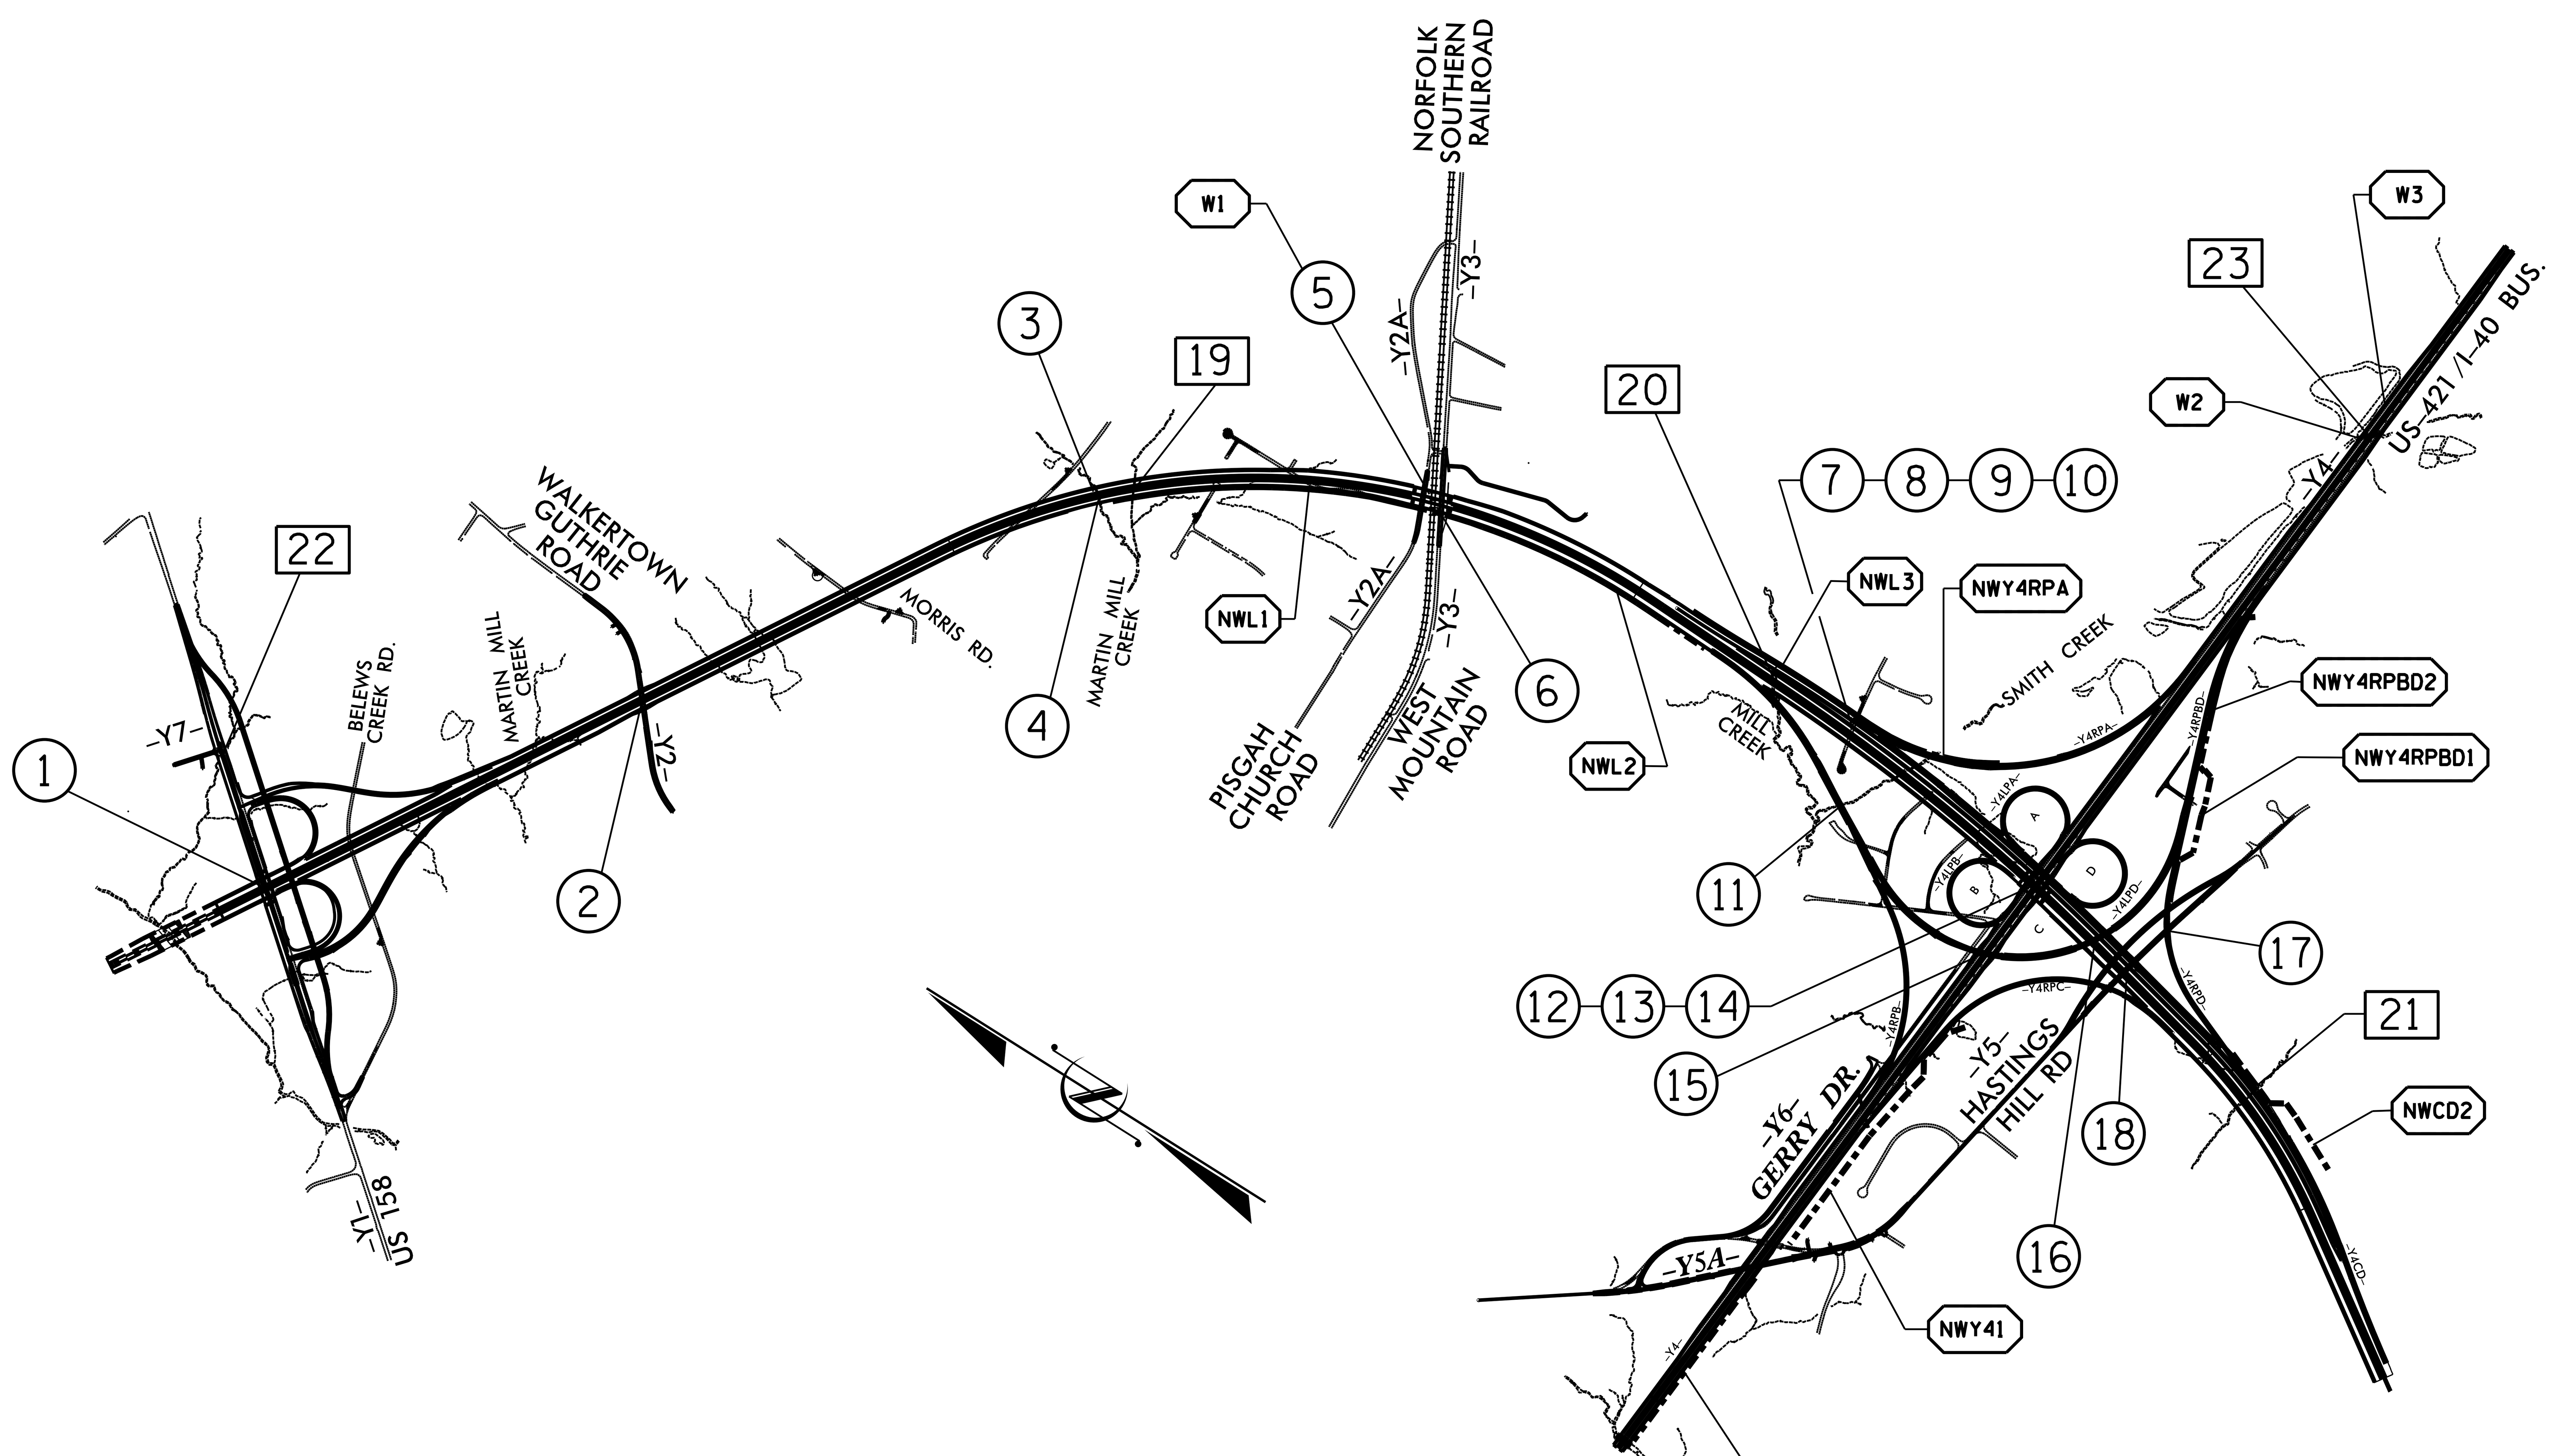

PLAN

BRIDGES

CULVERTS

WALLS

LEGEND

PART 3 OF 3

PROJECT NO. U-2579B

FORSYTH COUNTY

STATE OF NORTH CAROLINA
DEPARTMENT OF TRANSPORTATION
RALEIGH

INDEX SHEET

REVISIONS						SHEET NO.
NO.	BY:	DATE:	NO.	BY:	DATE:	
1			3			TOTAL SHEETS
2			4			

DRAWN BY : W.D. CRUTCHER DATE : 8-14
CHECKED BY : R.D. MARTIN DATE : 8-14

15-AUG-2014 11:31
R:\Structures\Plans\U2579B_SD_IS.dgn
tclelland