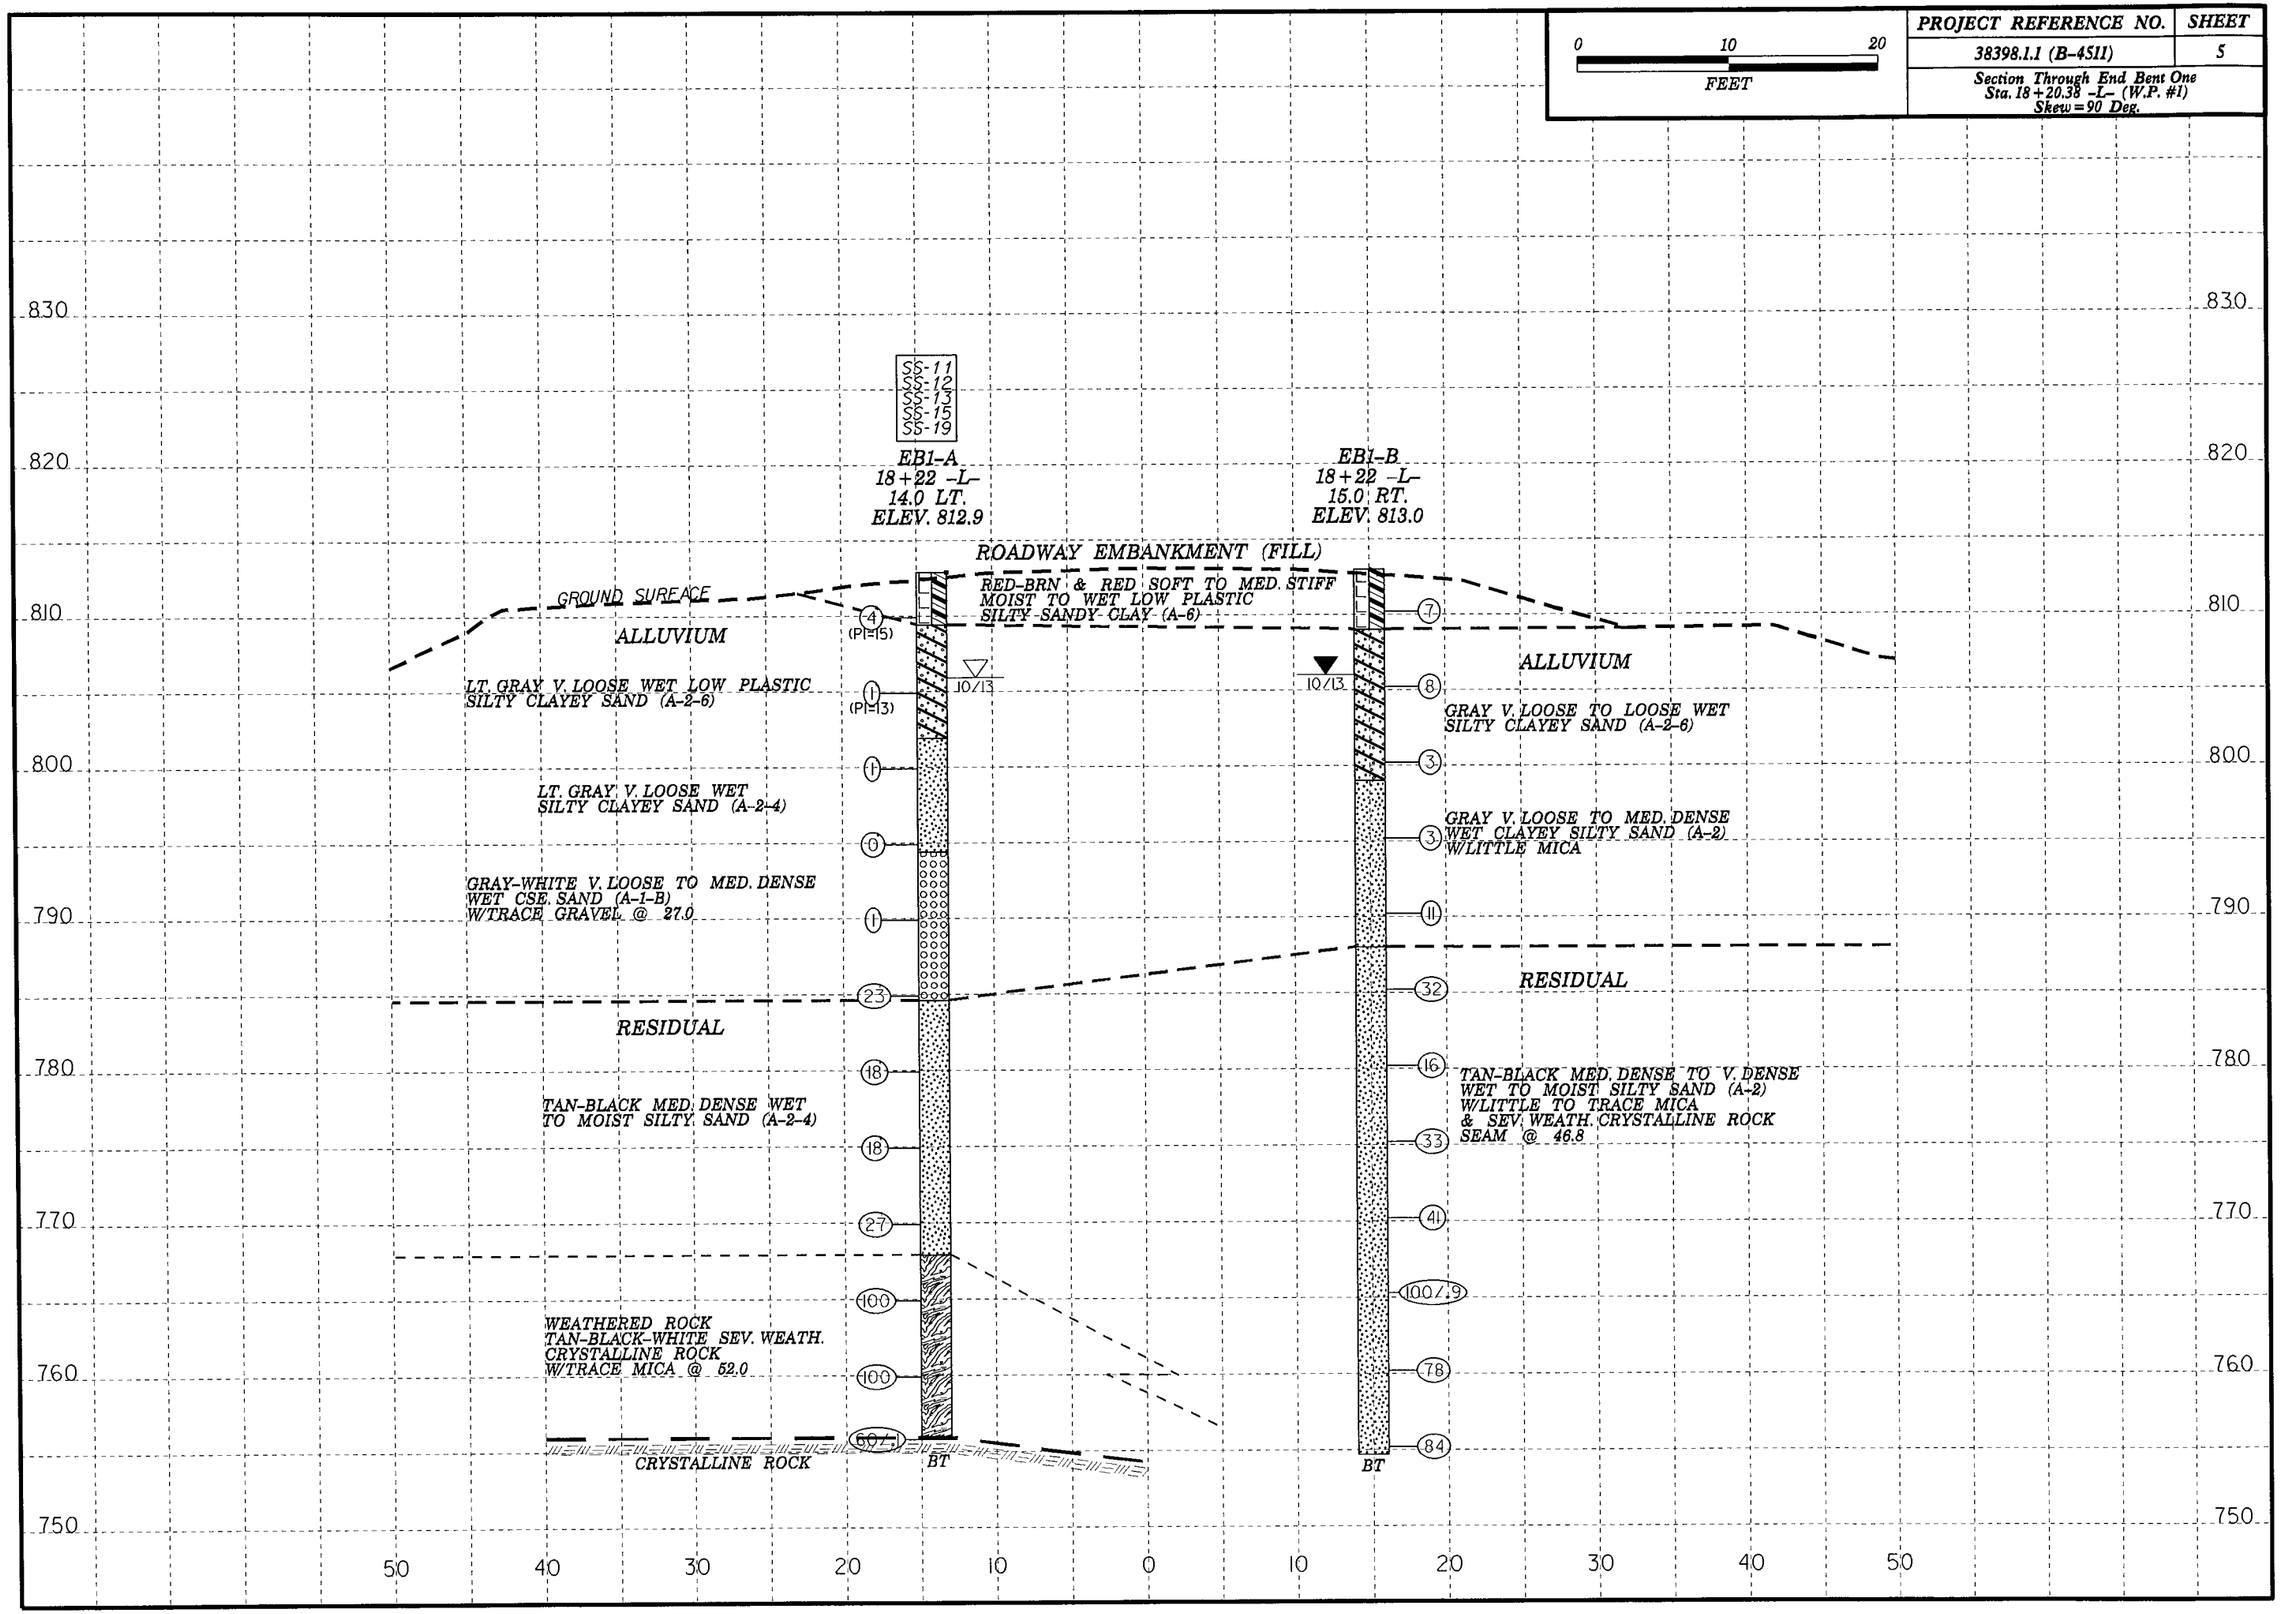PROJECT REFERENCE NO.	SHEET
38398.1.1 (B-4511)	5
Section Through End Bent One Sta. 18+20.38 -L- (W.P. #1) Skew = 90 Deg.