PROJECT REFERENCE NO.	SHEET
38398.1.1 (B-4511)	6
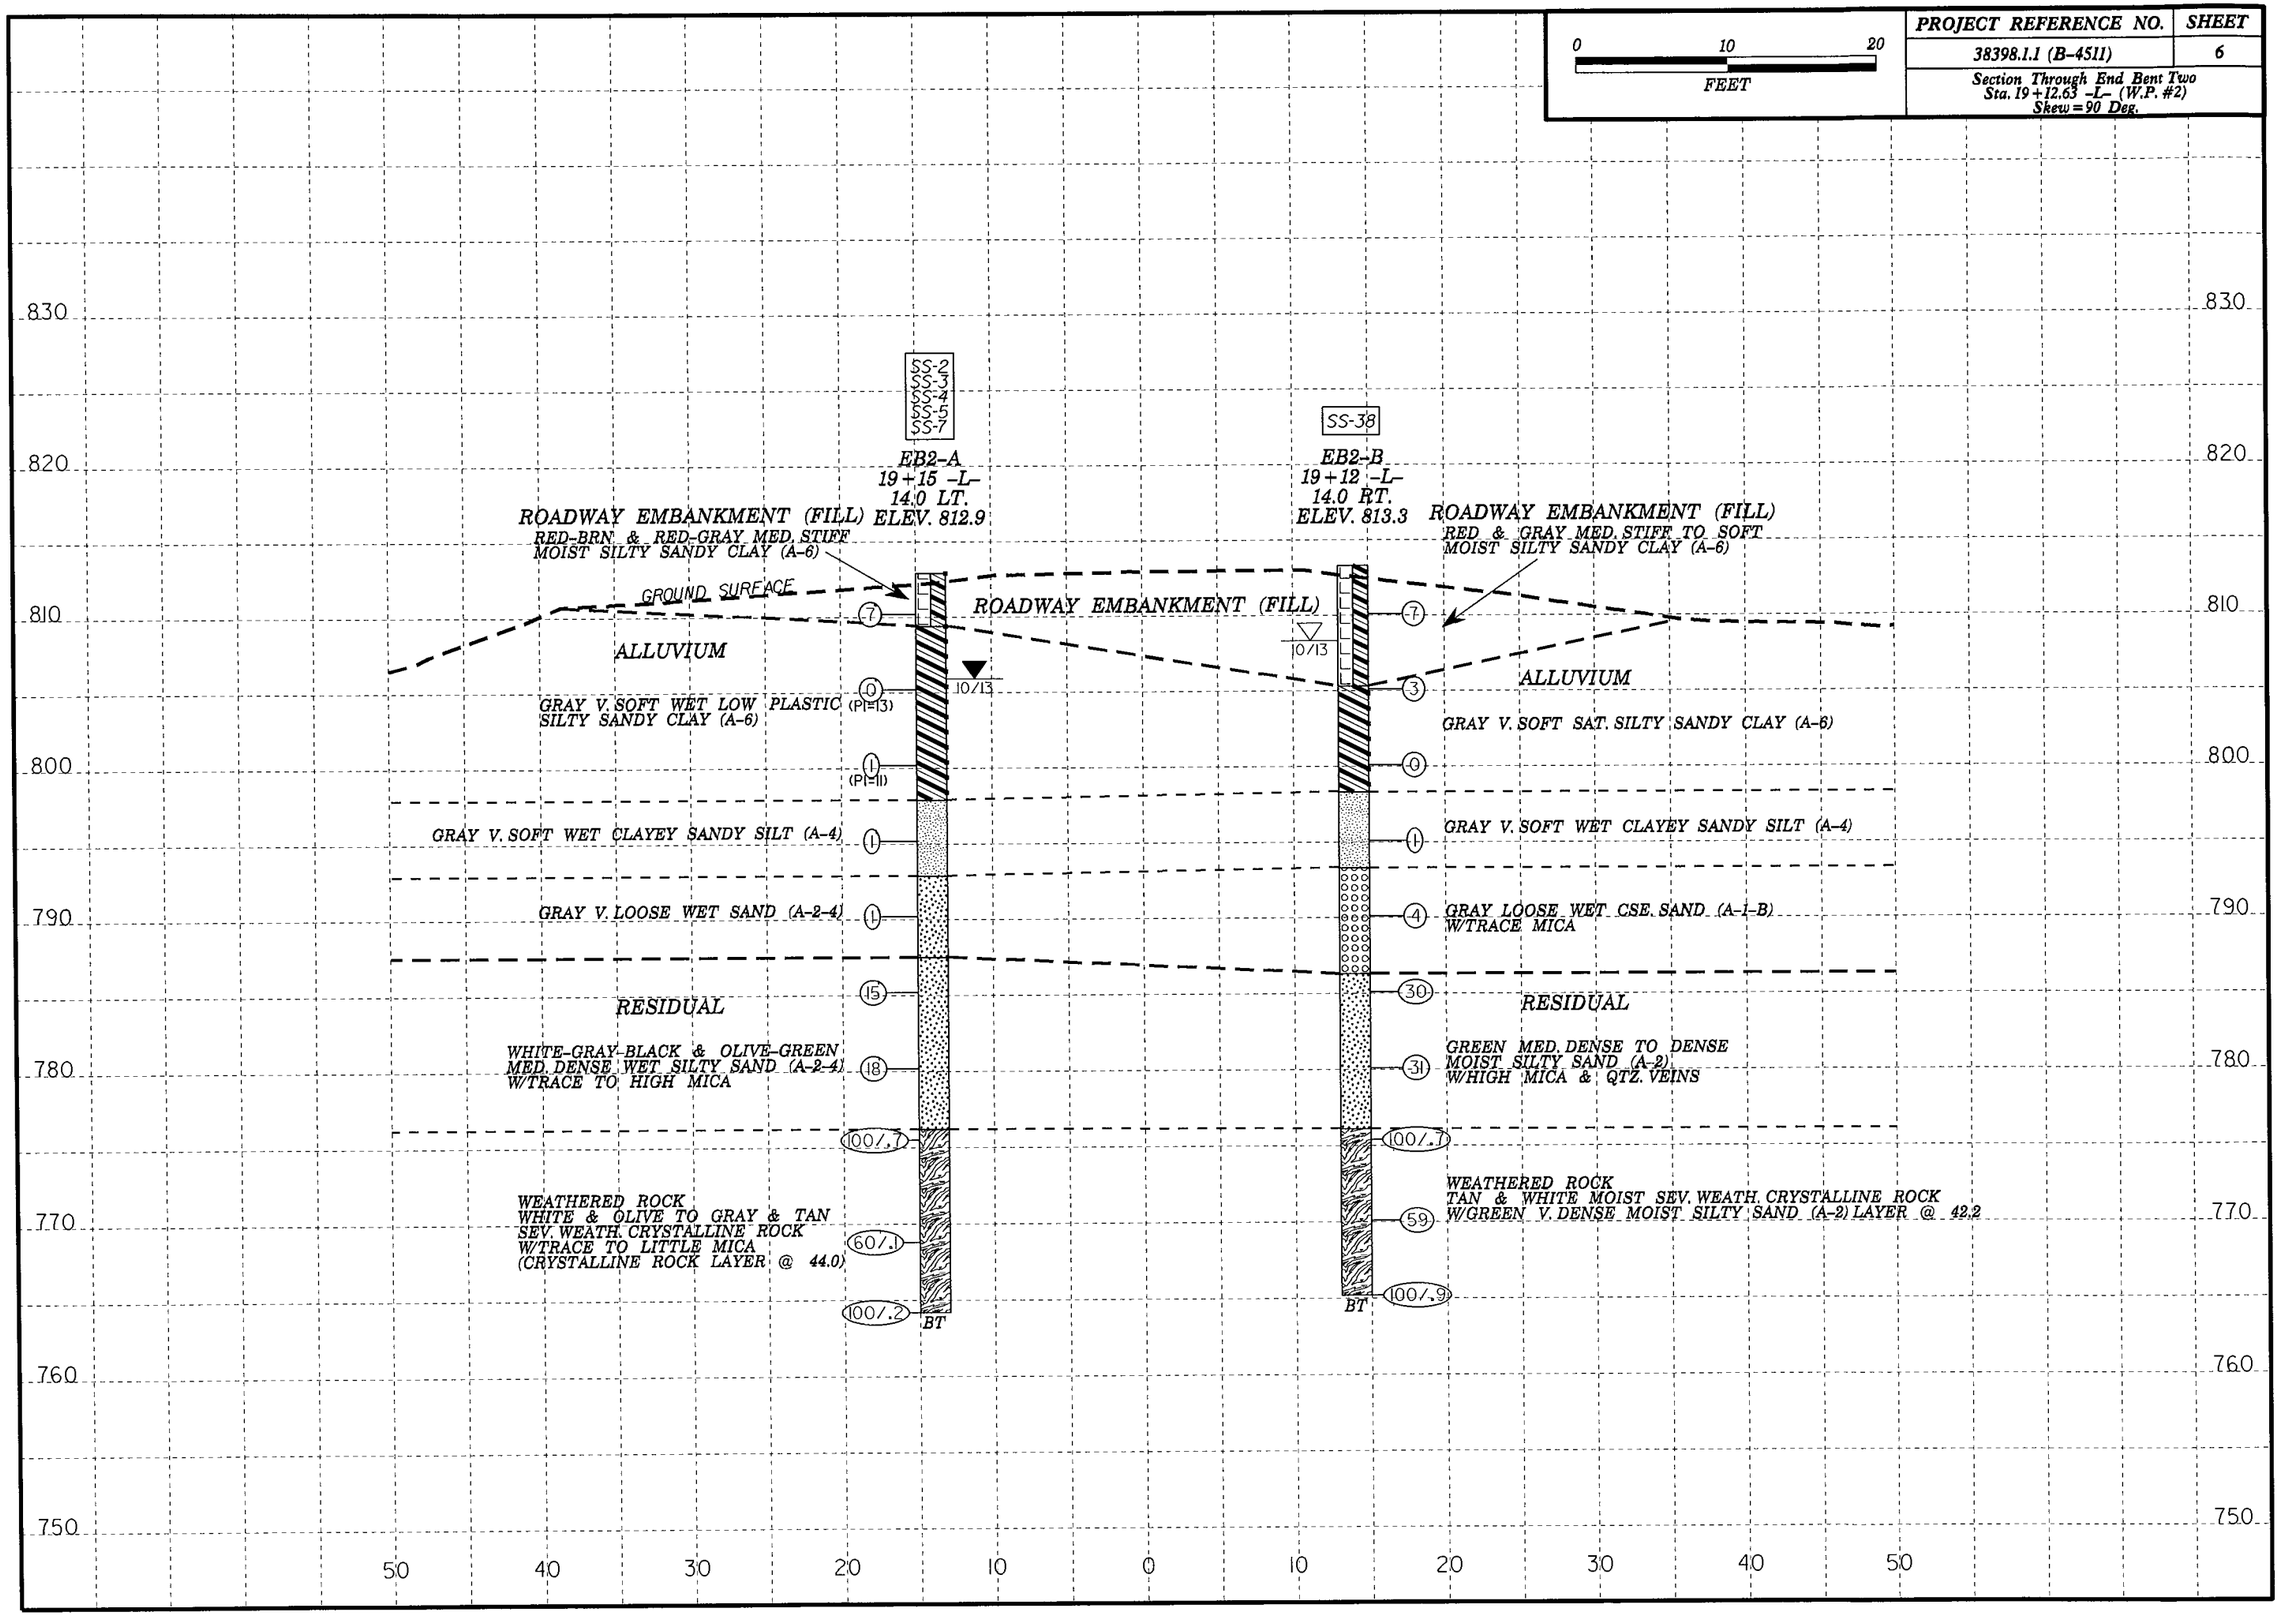
Section Through End Bent Two
Sta. 19+12.63 -L- (W.P. #2)
Skew = 90 Deg.