DocuSign Envelope ID: D2C8E3AD-49BF-48A9-A2BC-3E495A120270

LOCHNER
H. W. LOCHNER, INC.
2840 PLAZA PLACE, SUITE 202
RALEIGH, NC 27612
NC License Number F-0159

TIP NO.	SHEET NO.
R-5523	SIGN-4

APPROVED: _____

DATE: _____

SEAL

NORTH CAROLINA PROFESSIONAL SEAL 36786 ENGINEER DOUGLAS M. WHEATLEY

DocuSigned by:
38503BAD7047465...
7/25/2014

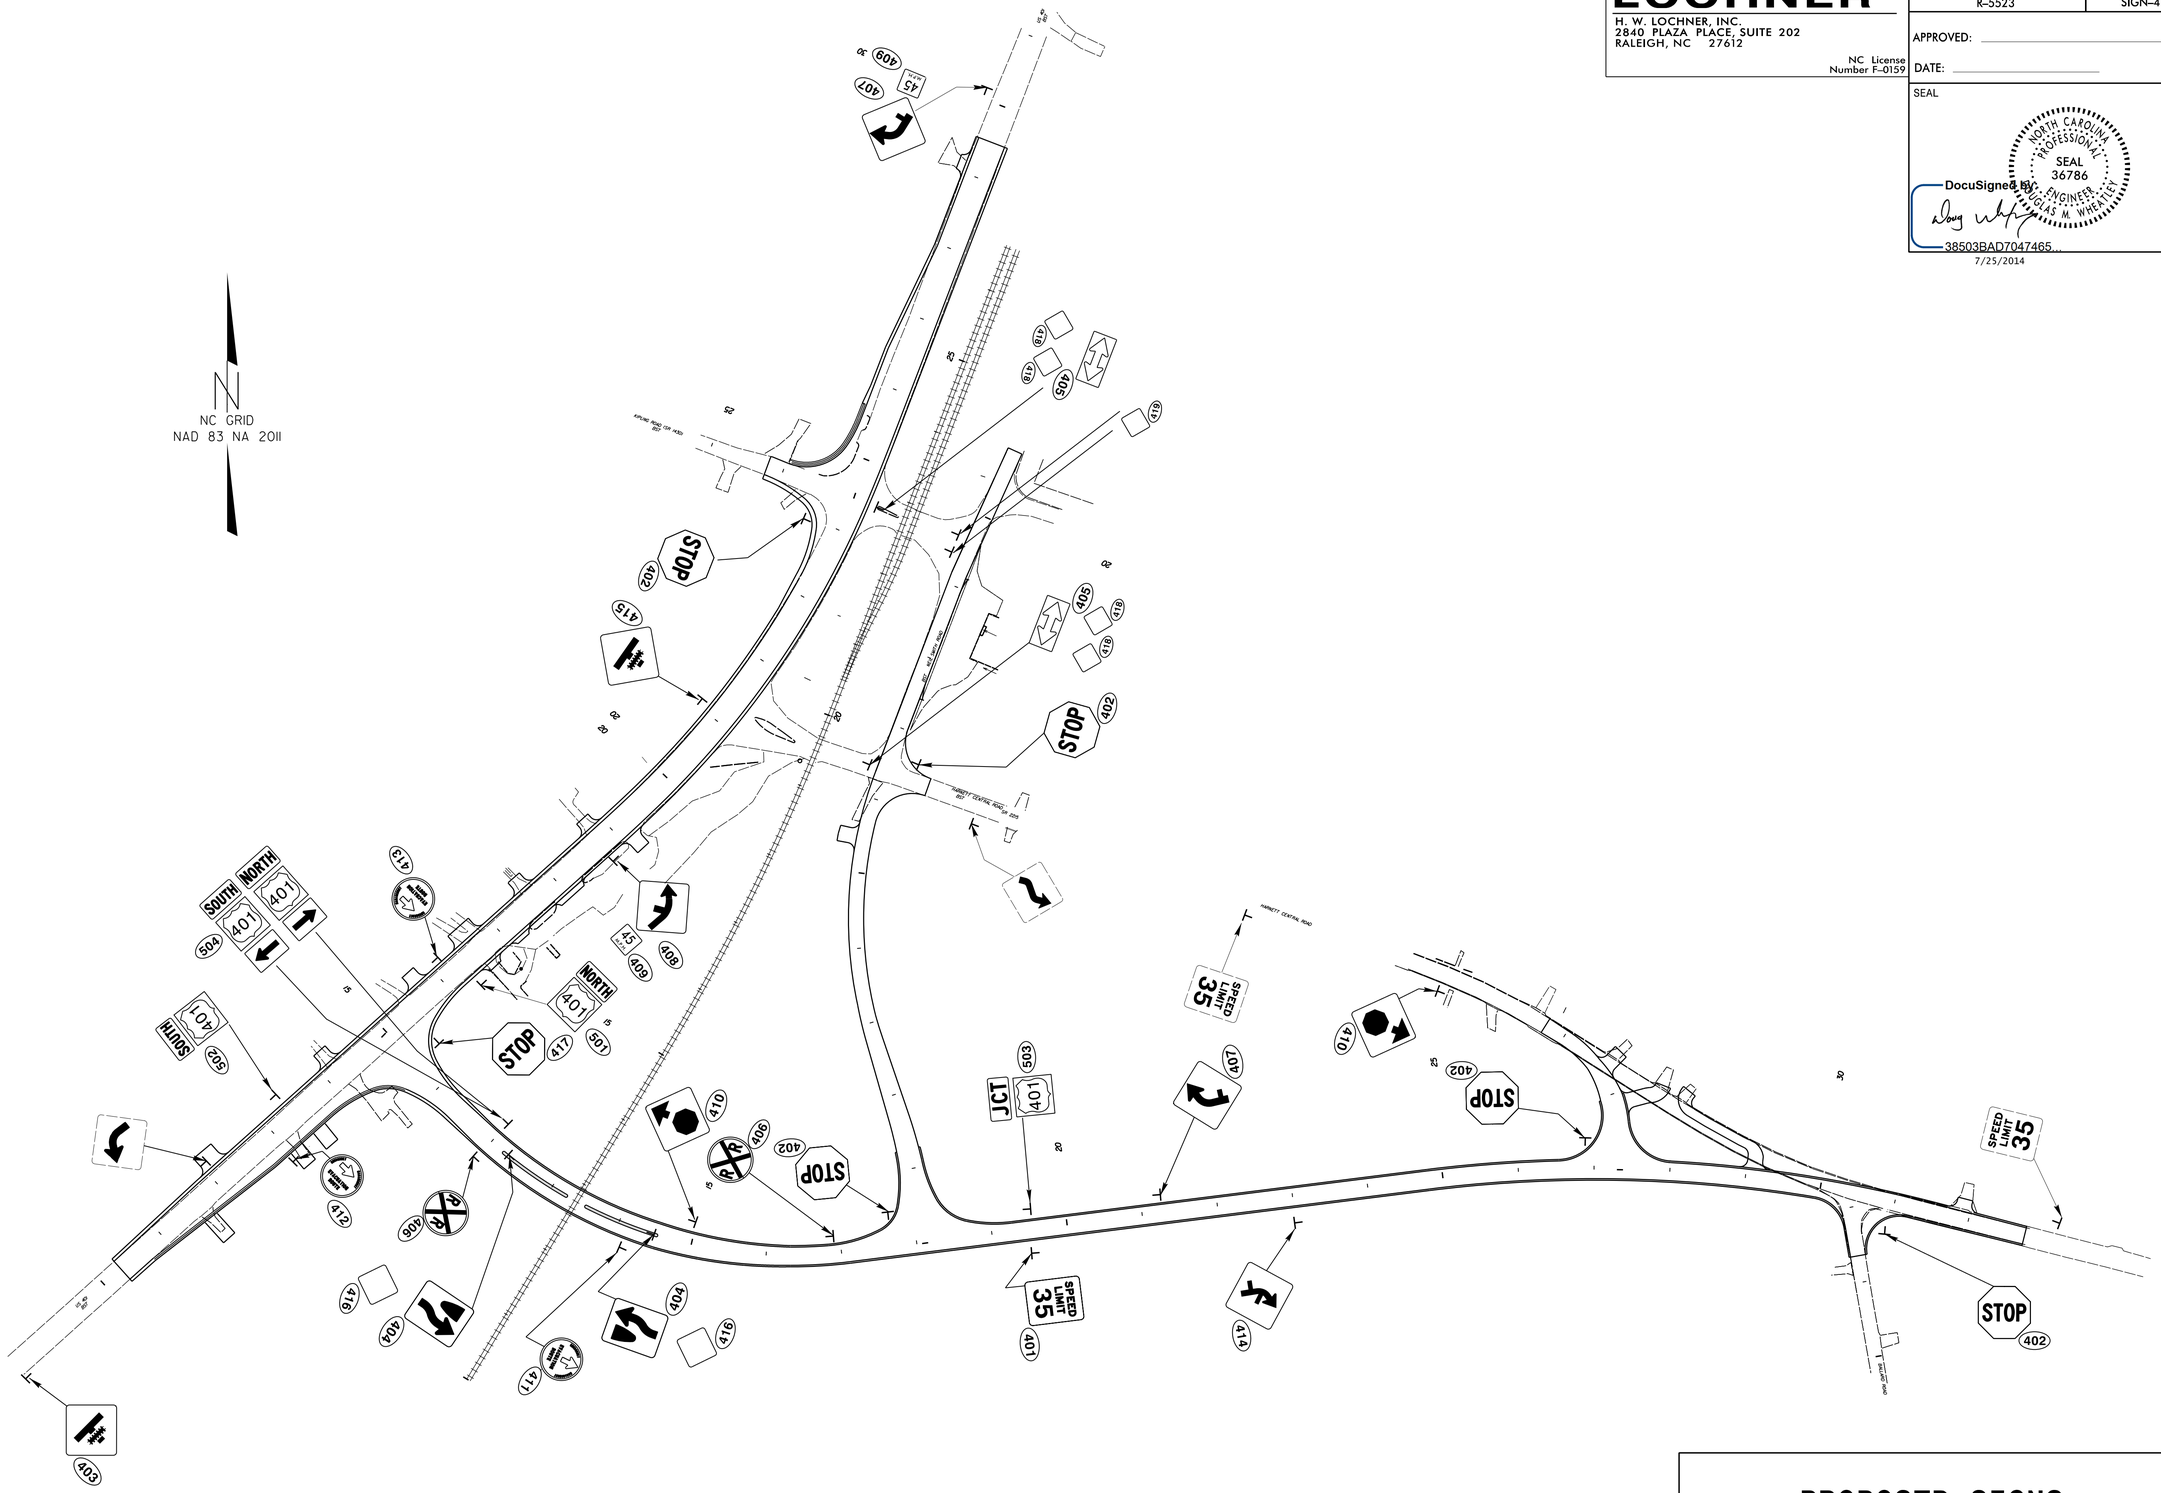

PROPOSED SIGNS

24-JUL-2014 14:13
R:\Traffic\Signing\CADD\Signing Layout Plans\R5523_SIGN_PROPOSED.dgn
$$$$USERNAME$$$$