DocuSign Envelope ID: 42960BAE-D46D-4A8E-959B-EA87100C30DF

TIP NO.	SHEET NO.
U-3465	PMP-4

APPROVED: DocuSigned by: William J. Hamilton, PE A056ODD7046B484...

DATE: 9/25/2014

SEAL

NORTH CAROLINA PROFESSIONAL SEAL 32396 ENGINEER WILLIAM J. HAMILTON

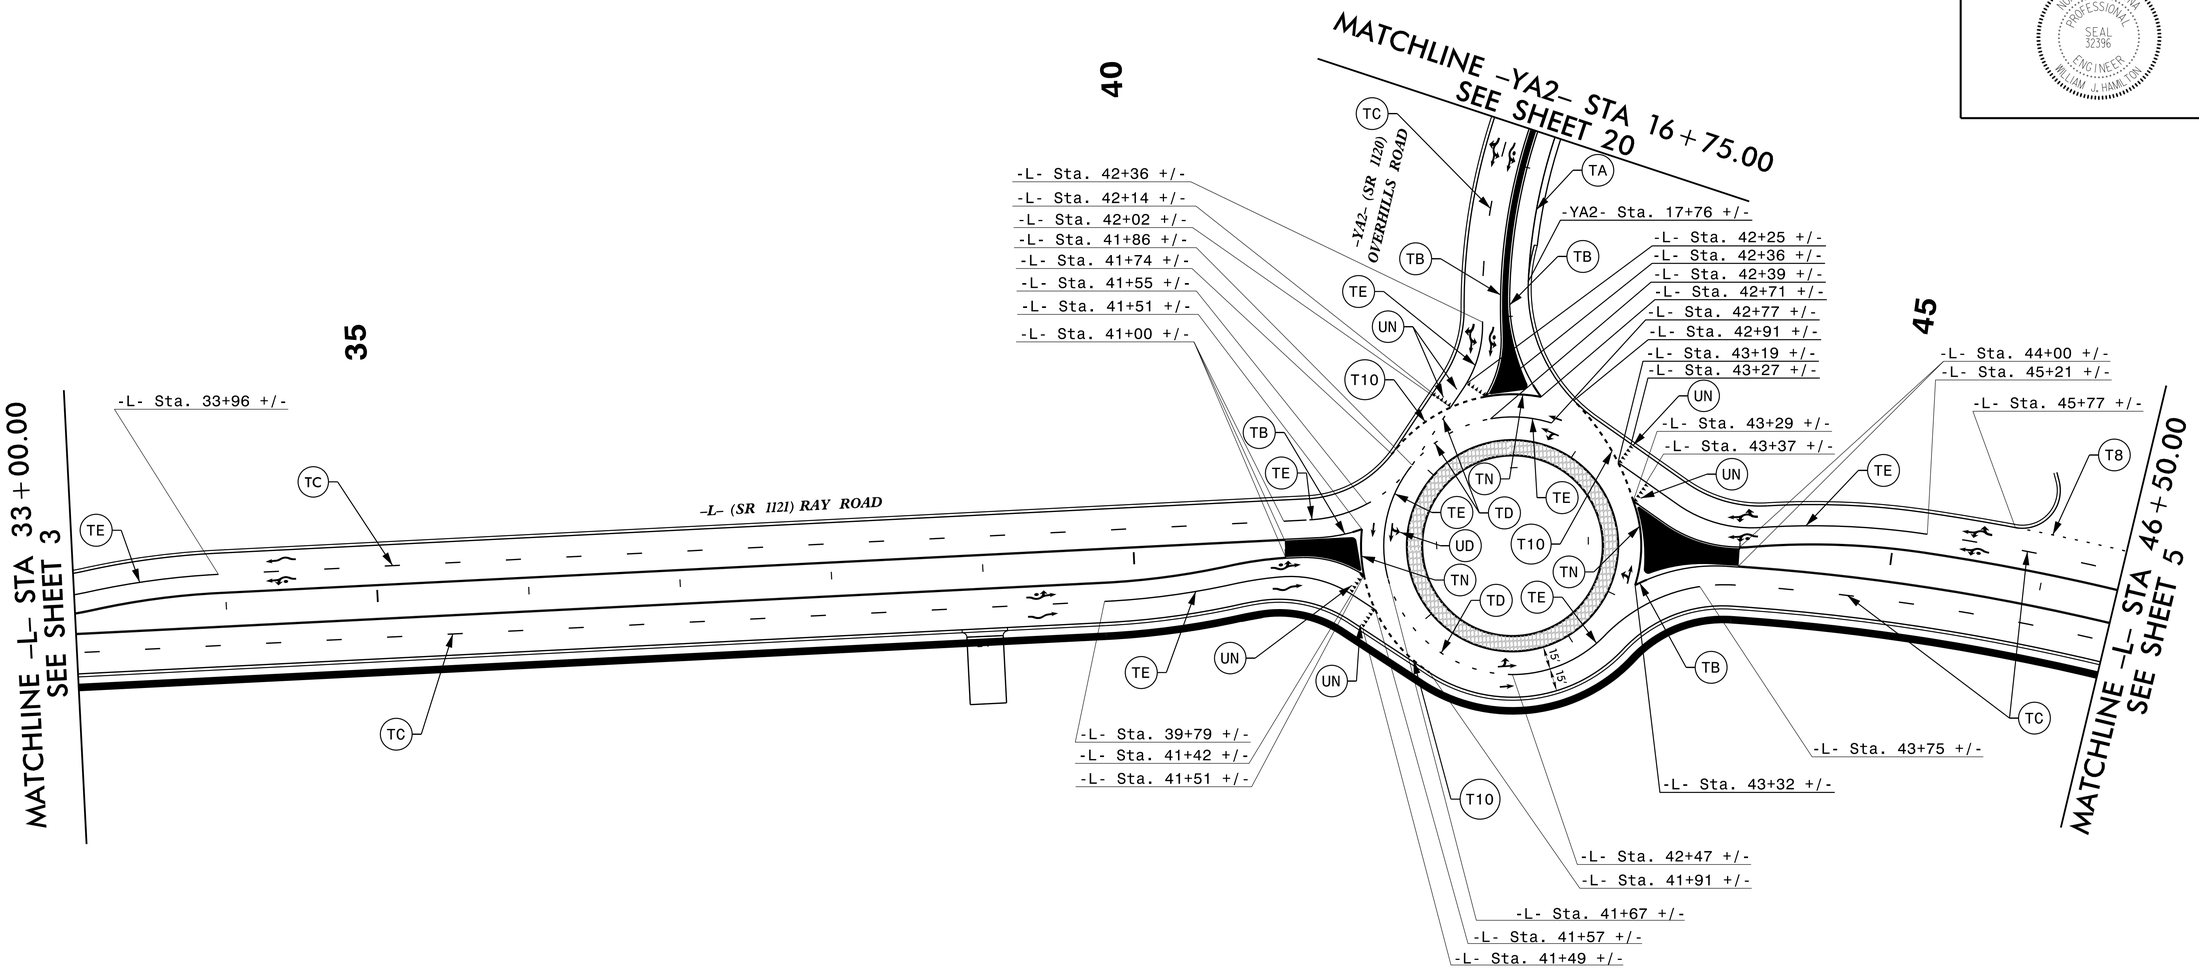

SYMBOL LEGEND

UC	STRAIGHT ARROW	UY	FISH-HOOK LEFT/RIGHT/ STRAIGHT ARROW
UD	COMBO. LEFT/STRAIGHT ARROW	YB	FISH-HOOK W/CIRCLE LEFT/STRAIGHT ARROW
UU	FISH-HOOK STRAIGHT ARROW		

Prepared in the offices of:
RAMEY KEMP & ASSOCIATES, INC.
Transportation Engineers
5808 Faringdon Place, Suite 100
Raleigh, North Carolina 27609
919-872-5115 Tel. 919-878-5416 Fax.
www.rameykemp.com

PAVEMENT MARKING DETAIL