DocuSign Envelope ID: 42960BAE-D46D-4A8E-959B-EA87100C30DF

TIP NO.	SHEET NO.
U-3465	PMP-3

APPROVED: DocuSigned by: William J. Hamilton, PE A0560D704648484... Hamilton,

DATE:

SEAL

NORTH CAROLINA PROFESSIONAL SEAL 32396 ENGINEER WILLIAM J. HAMILTON

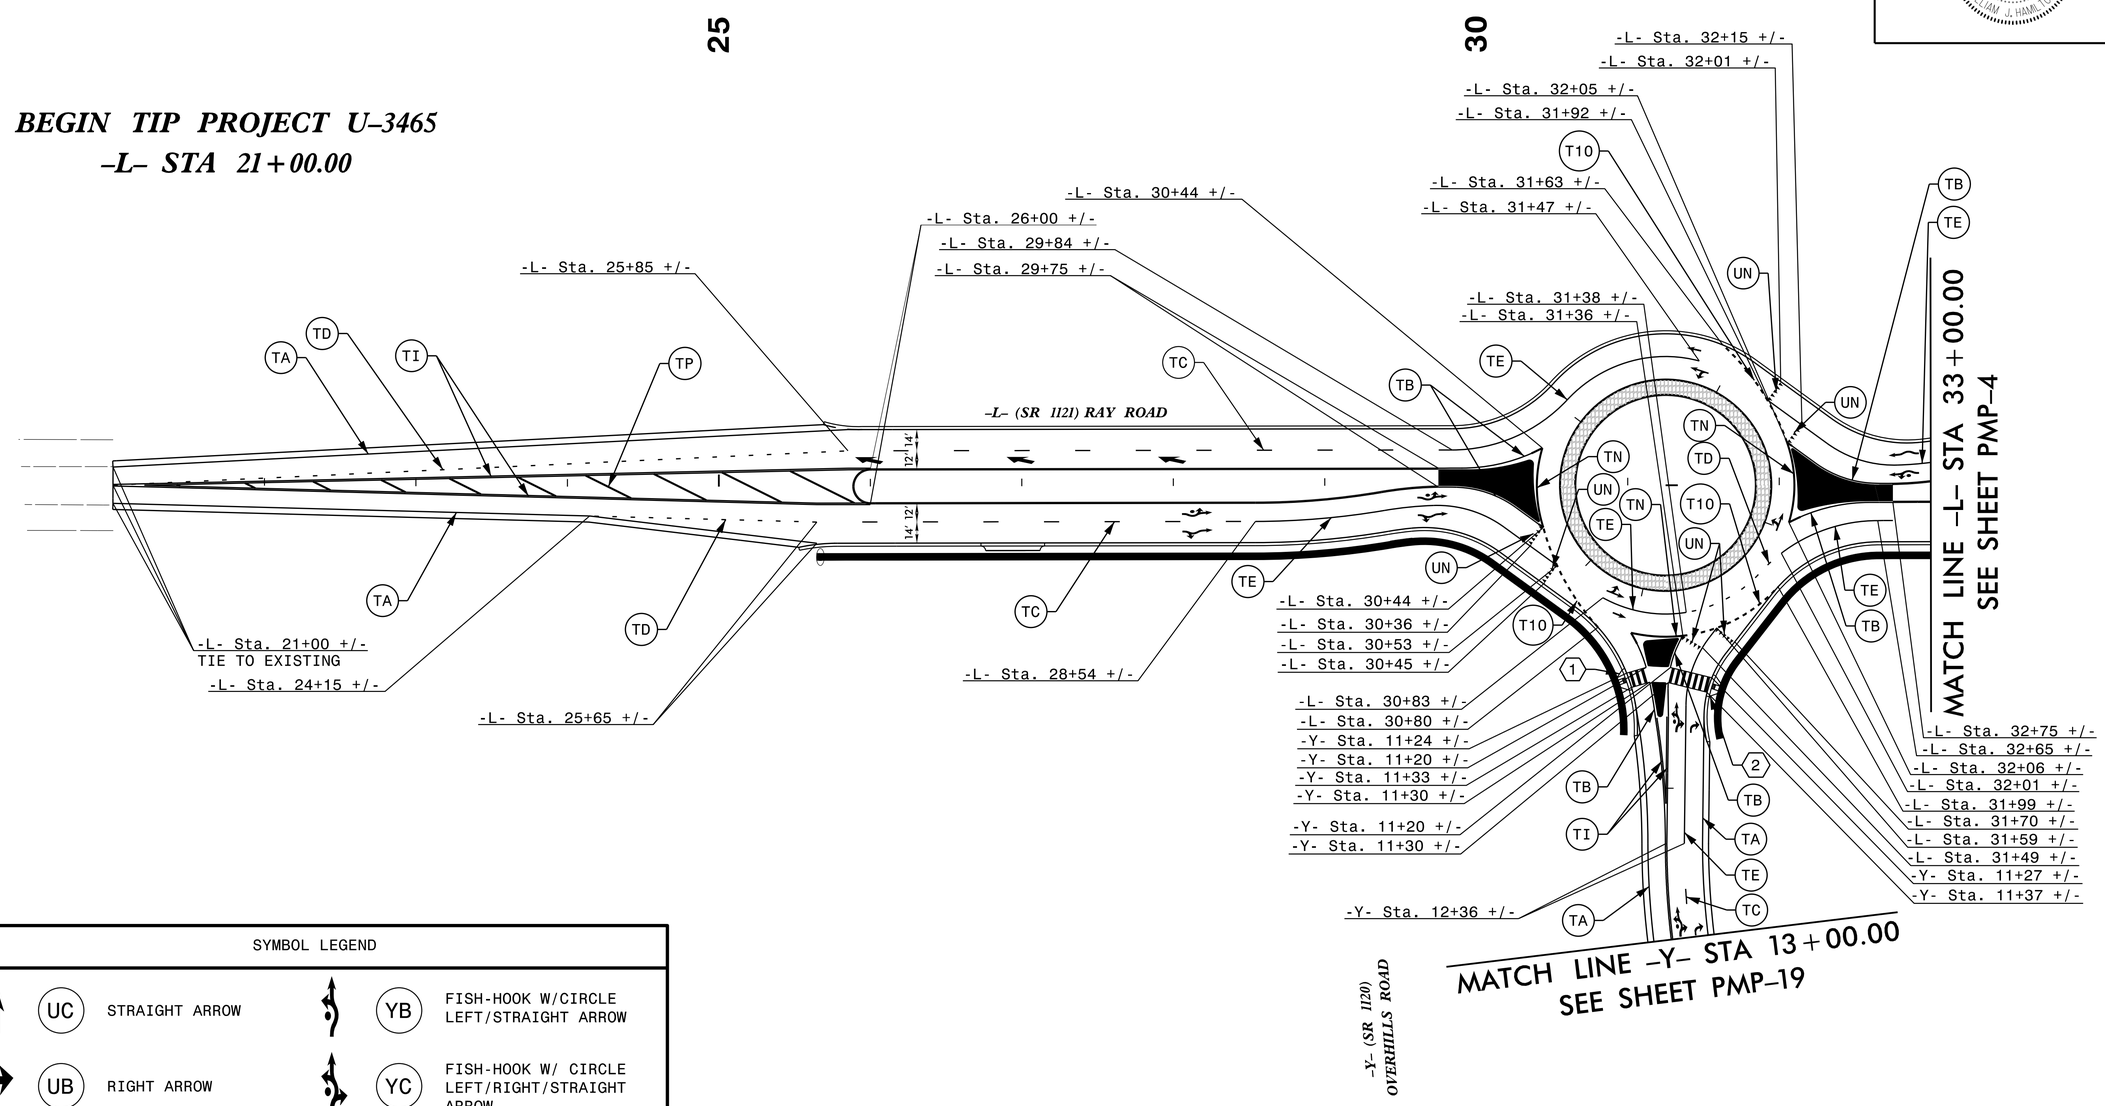

SYMBOL LEGEND			
UC	STRAIGHT ARROW	YB	FISH-HOOK W/CIRCLE LEFT/STRAIGHT ARROW
UB	RIGHT ARROW	YC	FISH-HOOK W/ CIRCLE LEFT/RIGHT/STRAIGHT ARROW
UP	MERGE ARROW	UU	FISH-HOOK STRAIGHT ARROW
UD	COMBO. LEFT/ STRAIGHT ARROW	UW	FISH-HOOK RIGHT/ STRAIGHT ARROW

Prepared in the offices of:
RAMEY KEMP & ASSOCIATES, INC.
Transportation Engineers
5808 Faringdon Place, Suite 100
Raleigh, North Carolina 27609
919-872-5115 Tel. 919-878-5416 Fax.
www.rameykemp.com

PAVEMENT MARKING DETAIL