DocuSign Envelope ID: C8EBD0AB-7DE0-47F0-9326-3D88C90ABC01

TIP NO.	SHEET NO.
U-3465	PMP-20

APPROVED: Jason Hamilton, PE
DocuSigned by: A0660D704648484...
DATE: 9/30/2014

SEAL
NORTH CAROLINA PROFESSIONAL SEAL 32396 ENGINEER WILLIAM J. HAMILTON

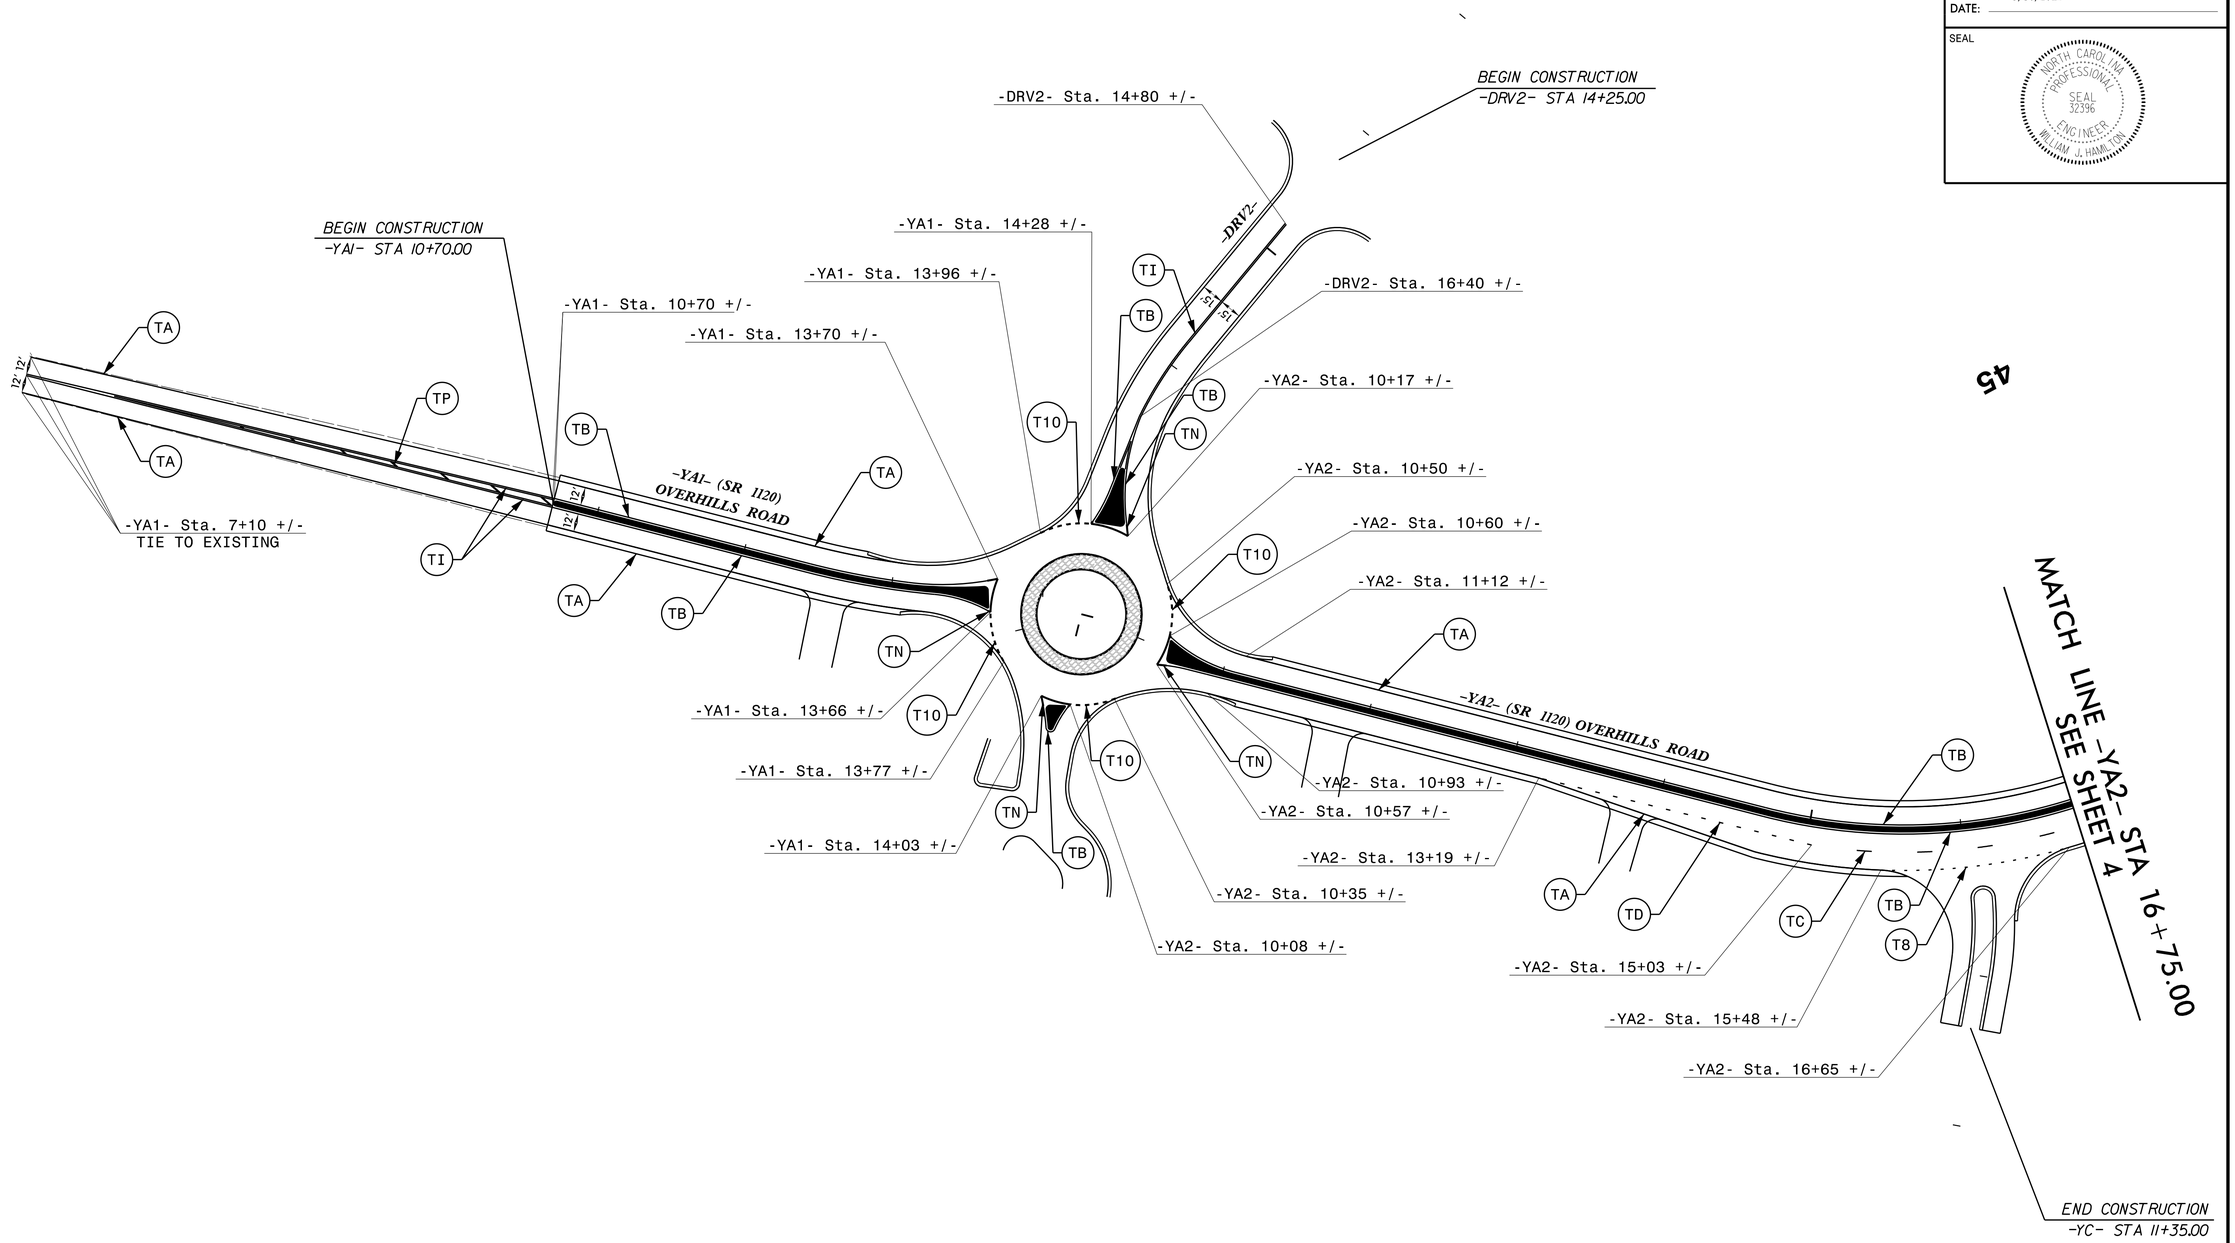

45

Prepared in the offices of:
RAMEY KEMP & ASSOCIATES, INC.
Transportation Engineers
5808 Faringdon Place, Suite 100
Raleigh, North Carolina 27609
919-872-5115 Tel. 919-875-0416 Fax.
www.rameykemp.com

PAVEMENT MARKING DETAIL