PROJECT REFERENCE NO.	SHEET NO.
R-4903	U0-4

UTILITIES BY OTHERS

NOTE:
ALL PROPOSED UTILITY WORK SHOWN ON THIS SHEET WILL BE DONE BY OTHERS. NO PAYMENT WILL BE MADE TO THE CONTRACTOR FOR PROPOSED UTILITY WORK SHOWN ON THIS SHEET.

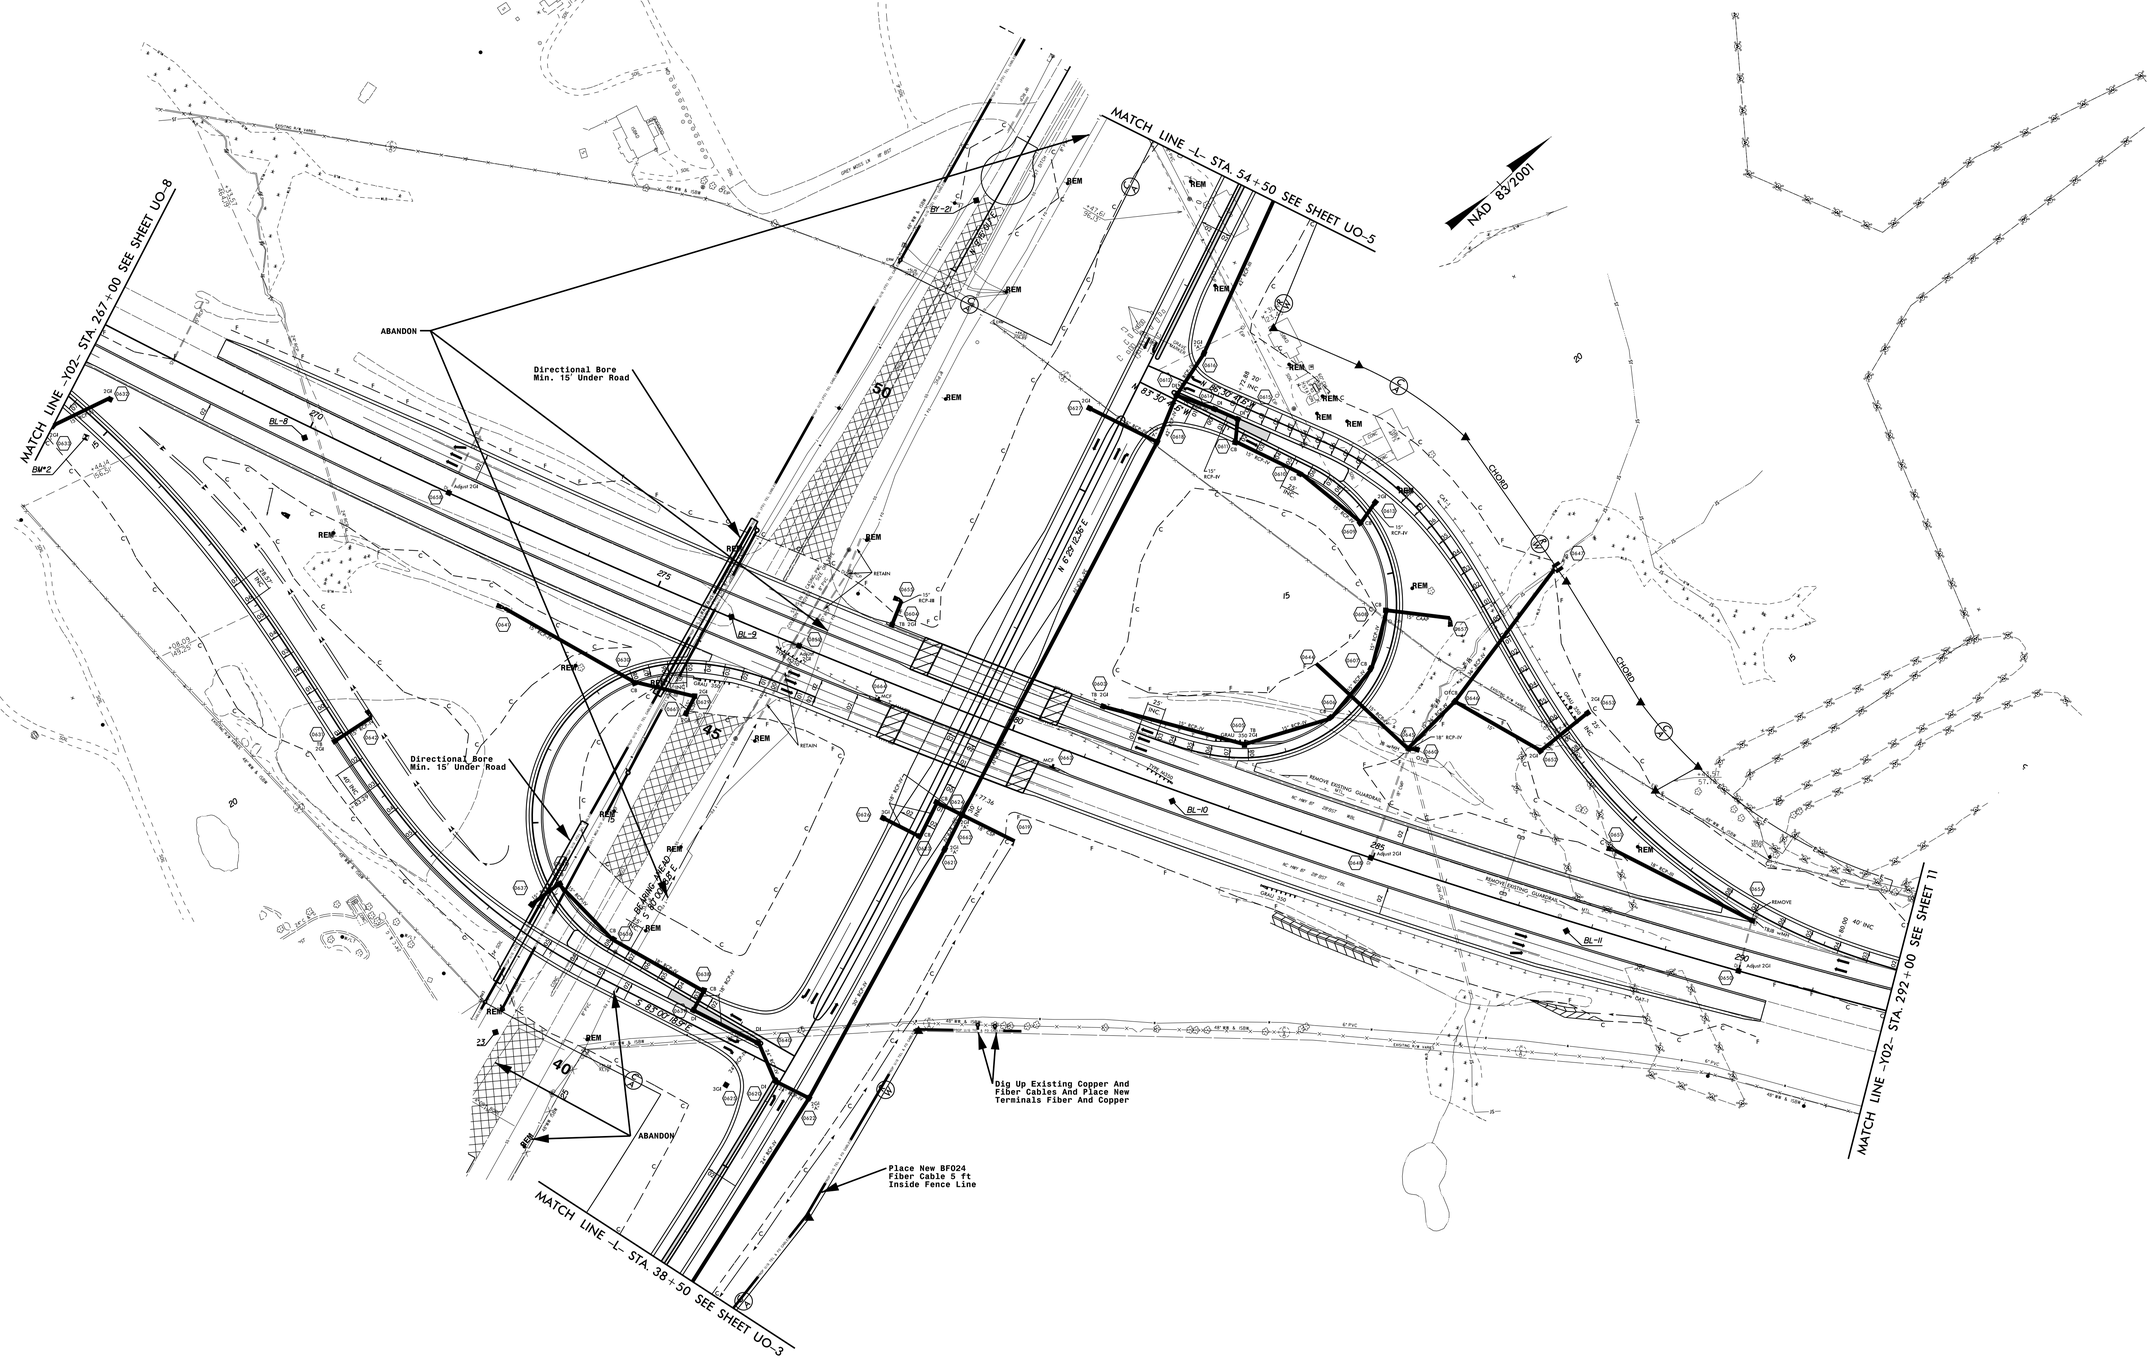
MATCH LINE -Y02- STA. 267+00 SEE SHEET UO-8
MATCH LINE -L- STA. 54+50 SEE SHEET UO-5
MATCH LINE -L- STA. 38+50 SEE SHEET UO-3
MATCH LINE -Y02- STA. 292+00 SEE SHEET 11
NAD 83/2001
ABANDON
Directional Bore
Min. 15' Under Road
Directional Bore
Min. 15' Under Road
ABANDON
Dig Up Existing Copper And
Fiber Cables And Place New
Terminals Fiber And Copper
Place New BFO24
Fiber Cable 5 ft
Inside Fence Line
BL-8
BL-9
BL-10
BL-11
BM-2
BY-21
REM
RETAIN
REMOVE EXISTING GUARDRAIL
REMOVE
