0 2.5 5	PROJ. REFERENCE NO.	SHEET NO.
	B-4741	X-10
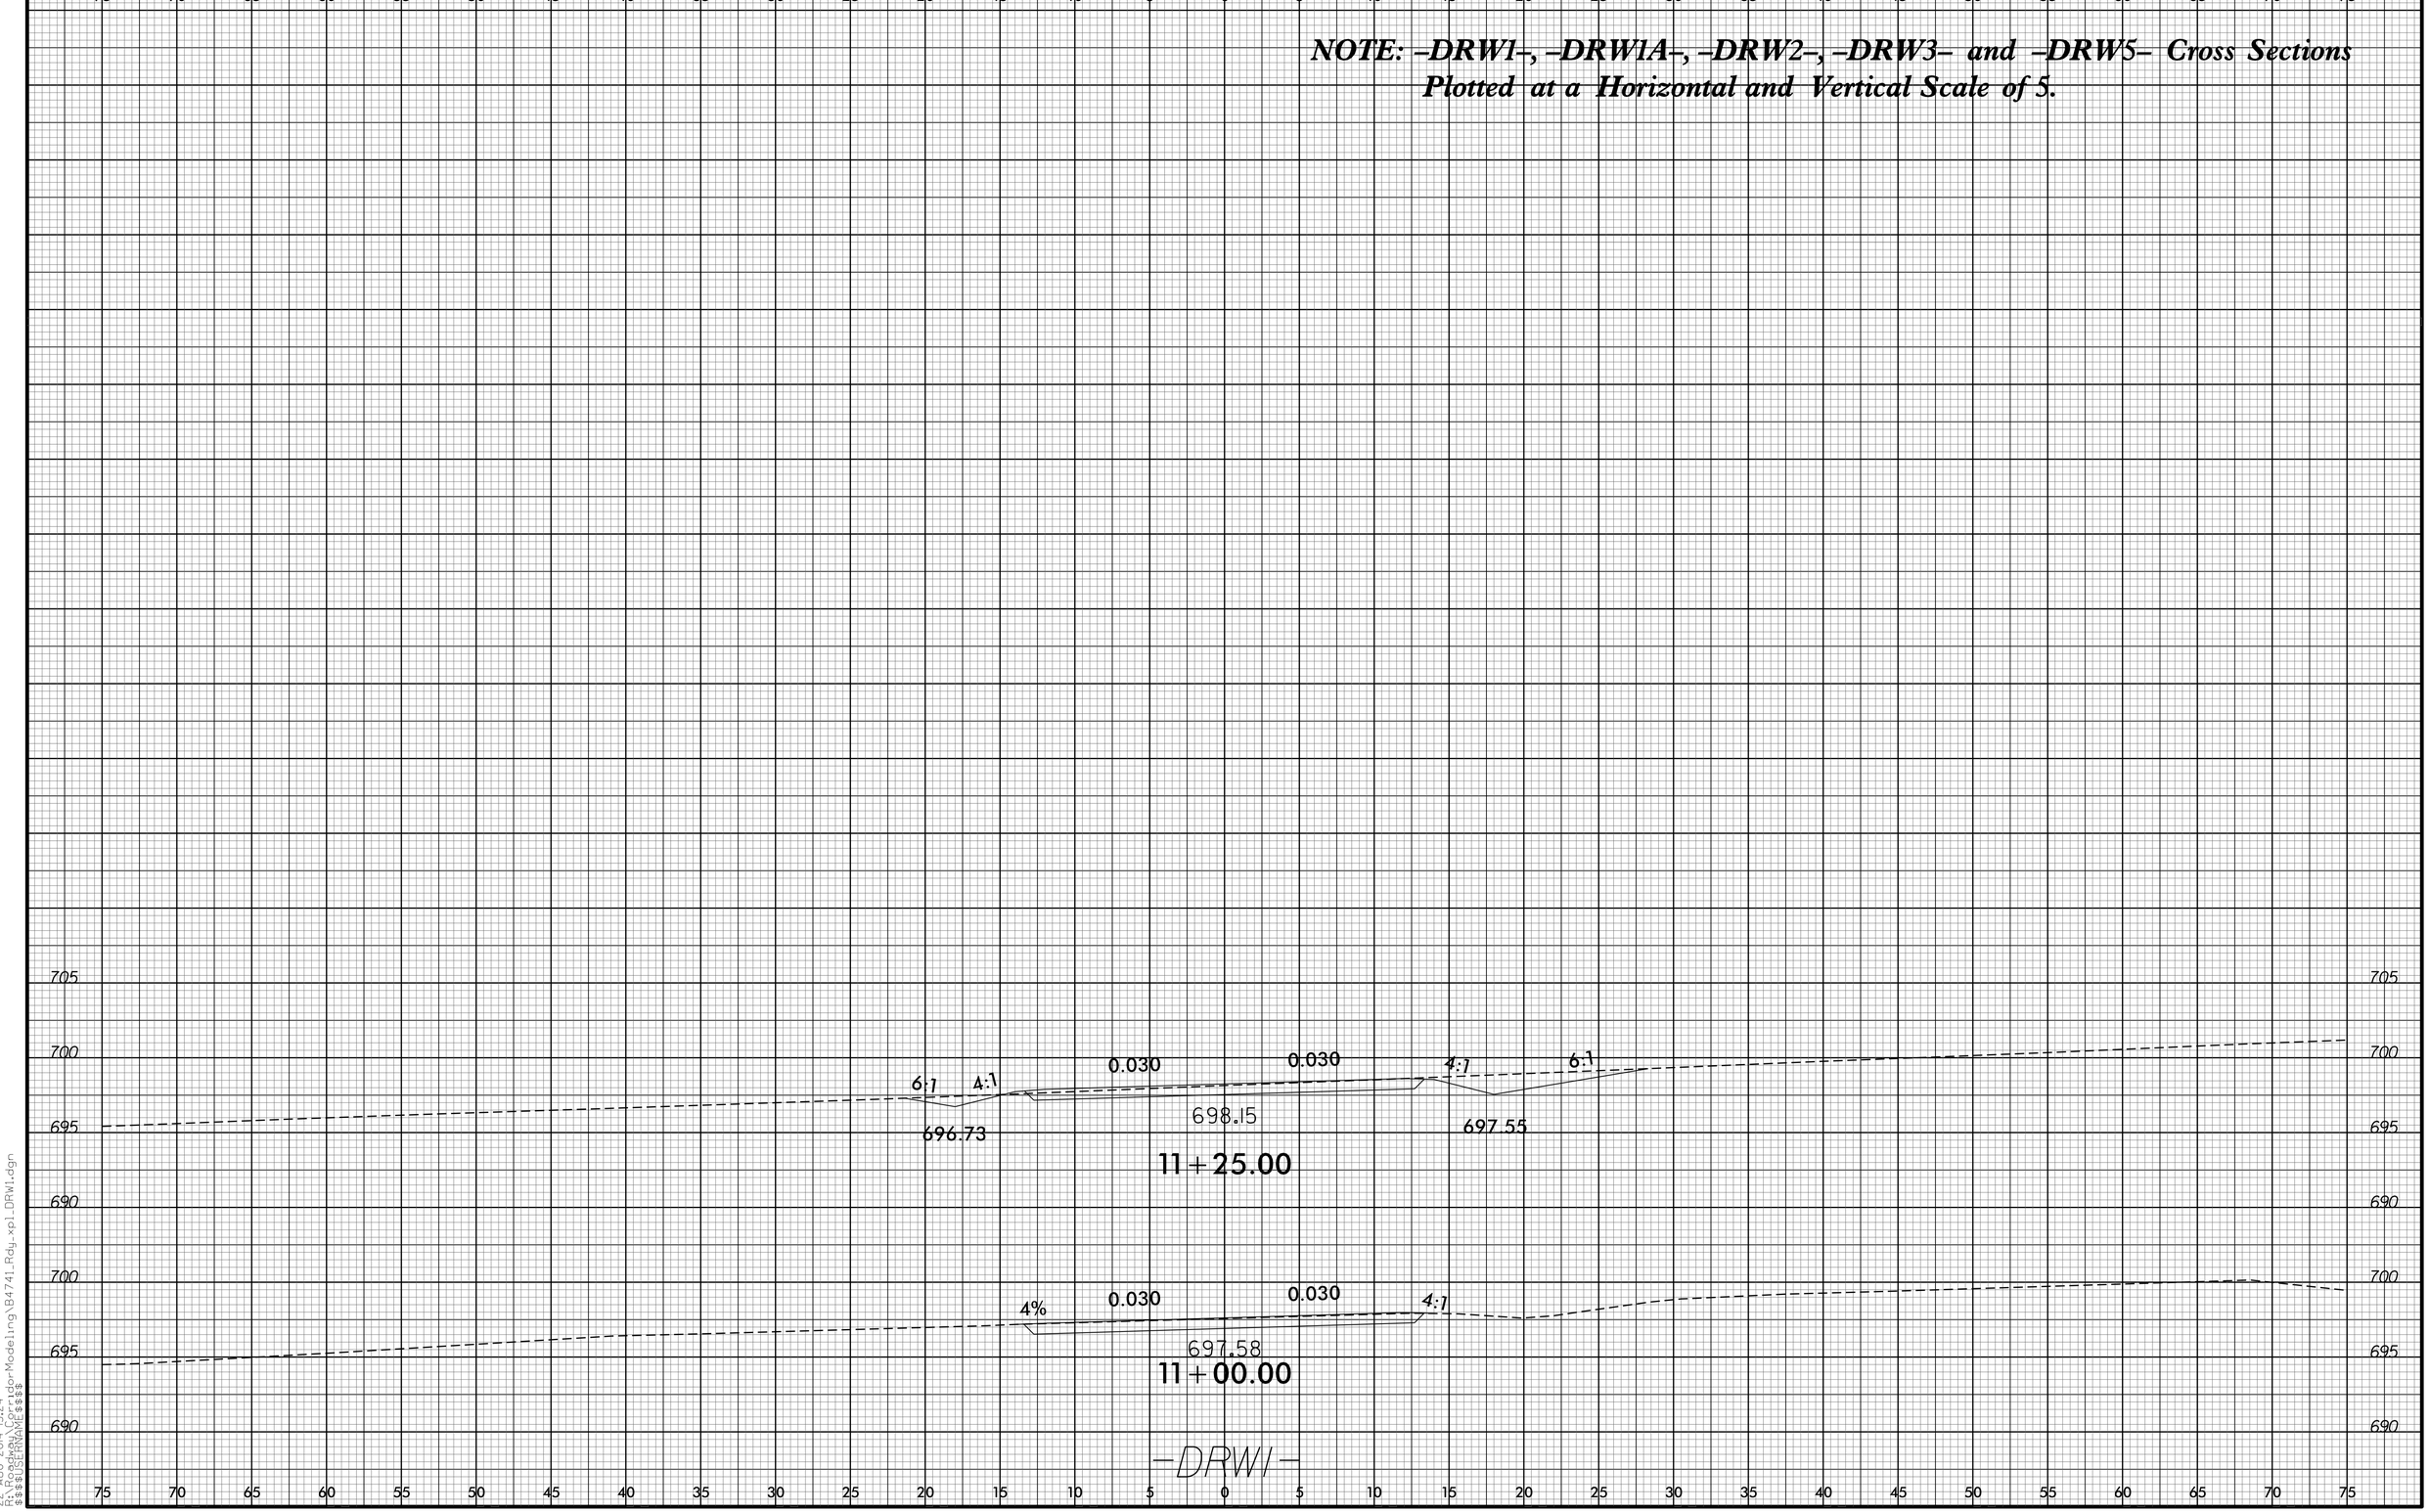
NOTE: –DRW1–, –DRW1A–, –DRW2–, –DRW3– and –DRW5– Cross Sections Plotted at a Horizontal and Vertical Scale of 5.