TIP NO.	SHEET NO.
B-4565	SIGN-5

APPROVED: DocuSigned by: Ayman Aloudwah F32AC5CAF965472...

DATE: 10/21/2014

SEAL

NORTH CAROLINA PROFESSIONAL SEAL 028387 ENGINEER AYMAN I. ALOUDWAH

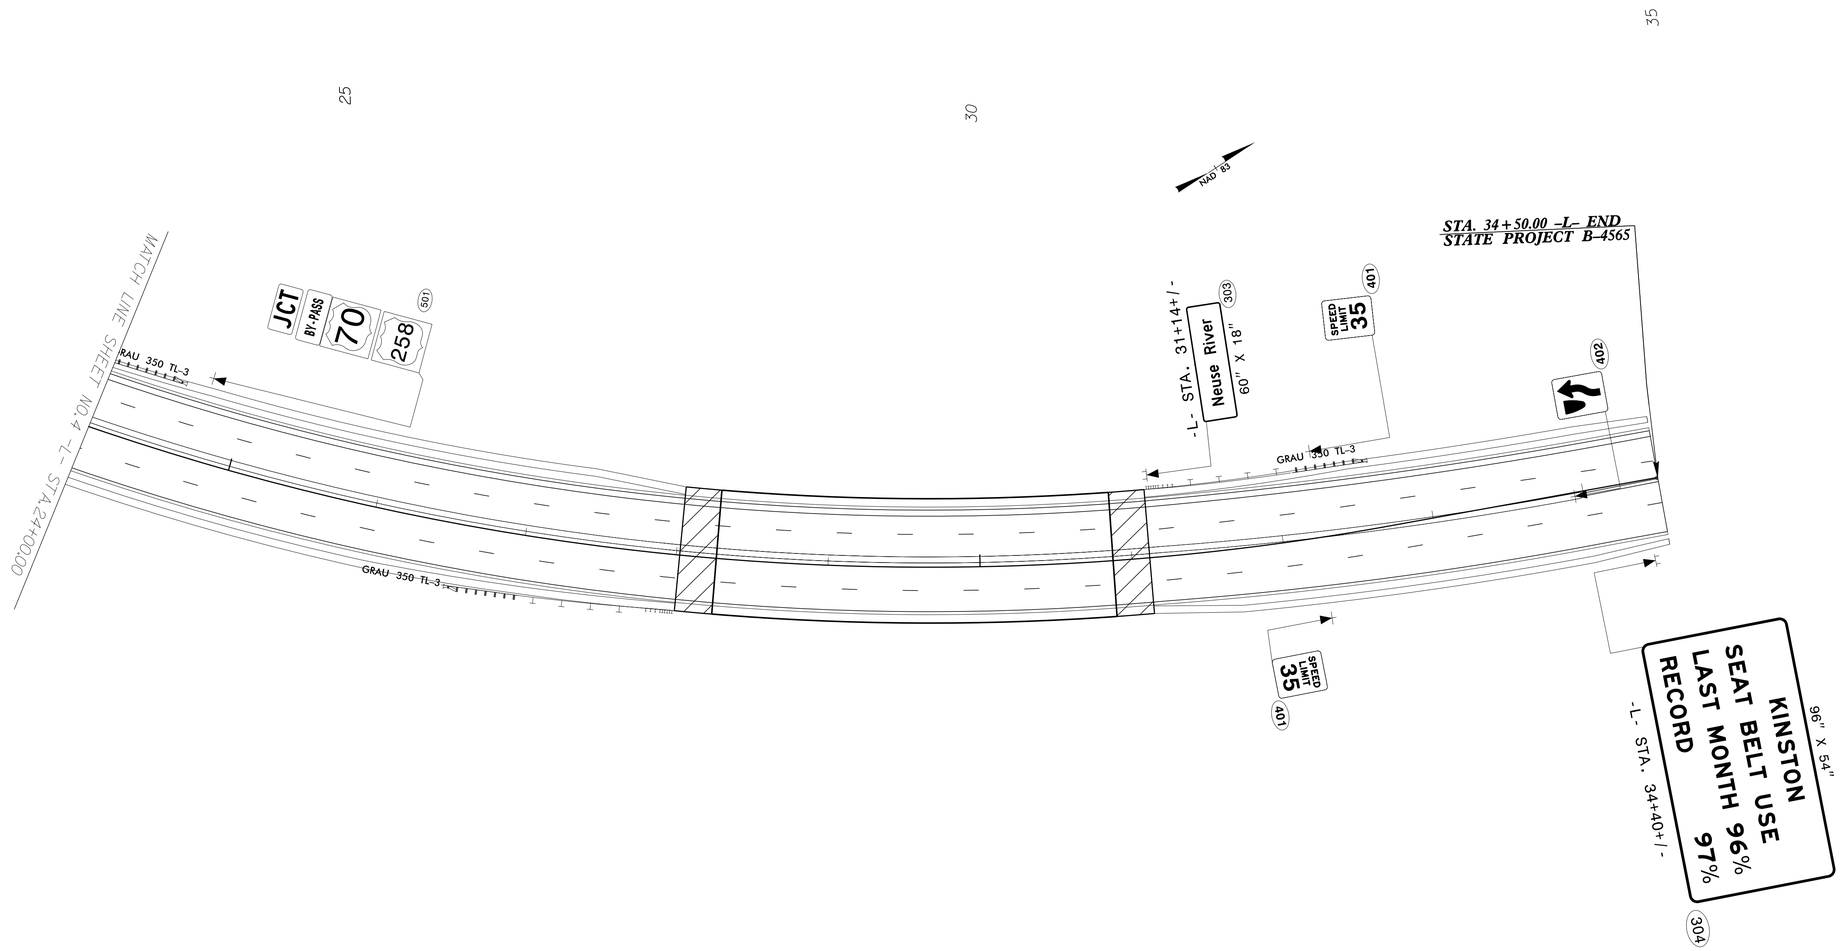

SIGNING PLAN SHEET

10/21/2014
R:\Traffic\Signing\CADD\Signing Layout Plans\B-4565_Sgn_SGN-5.dgn
User:bnowlin