PROJECT REFERENCE NO.	SHEET NO.
R-2915D	UC-8

DESIGNED BY:	JES
DRAWN BY:	JES
CHECKED BY:	CAB
APPROVED BY:	CAB
REVISED:	

NORTH CAROLINA DEPARTMENT OF TRANSPORTATION

UTILITIES ENGINEERING SEC.
PHONE: (919)707-6690
FAX: (919)250-4151

NORTH CAROLINA PROFESSIONAL ENGINEER SEAL 22940 C. A. BARCLAY
11/5/2014

UTILITY CONSTRUCTION PLANS ONLY
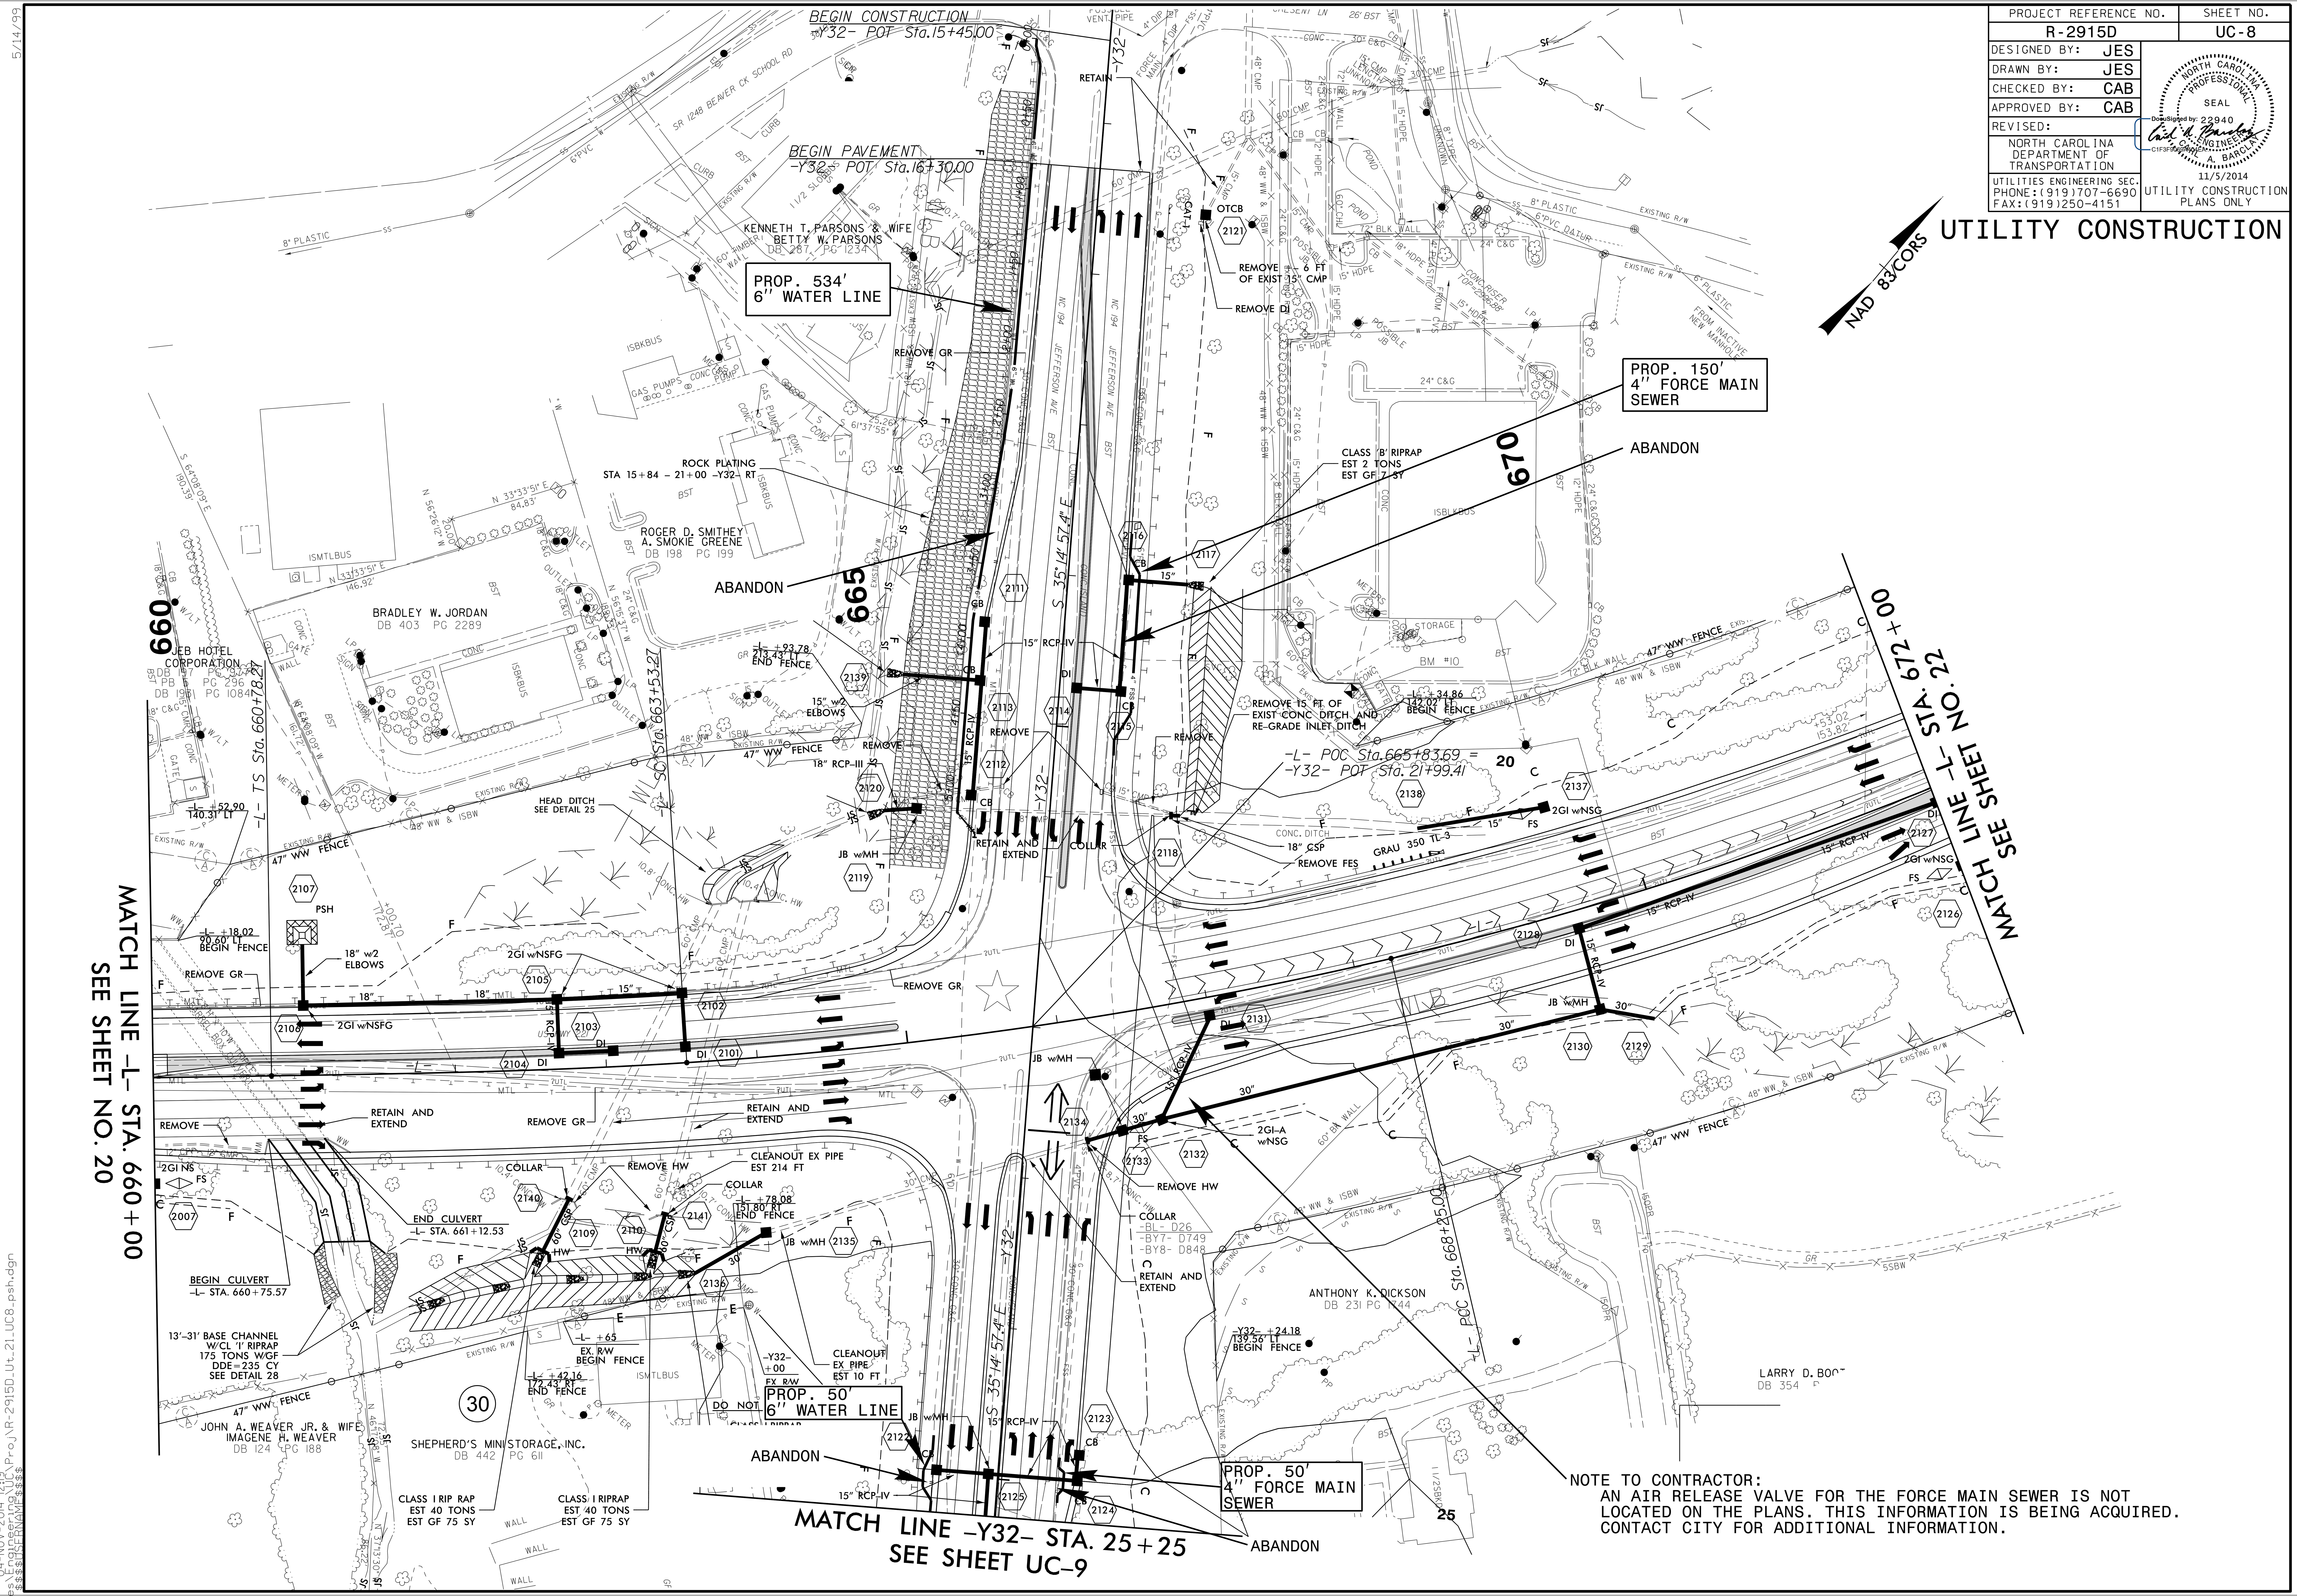
UTILITY CONSTRUCTION