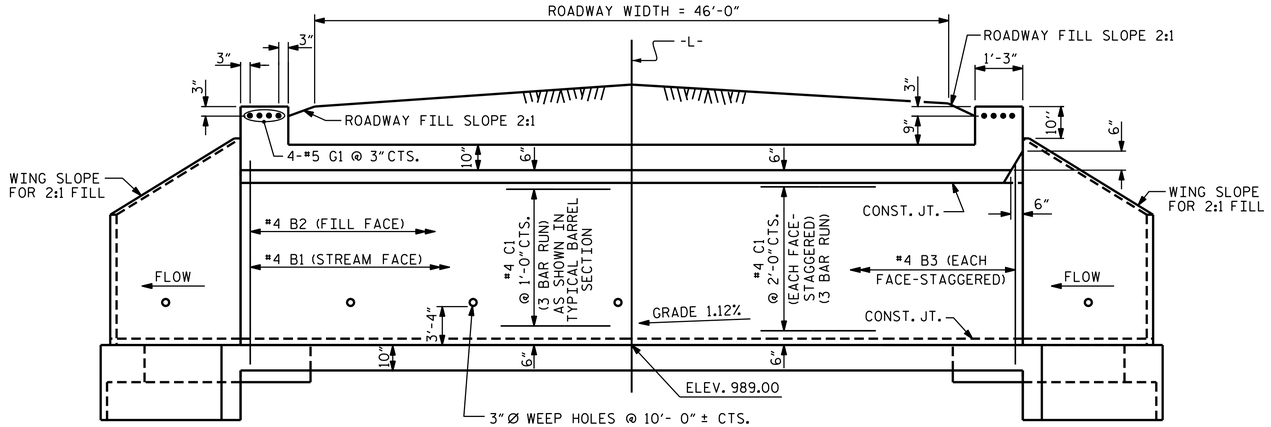

CULVERT SECTION NORMAL TO ROADWAY

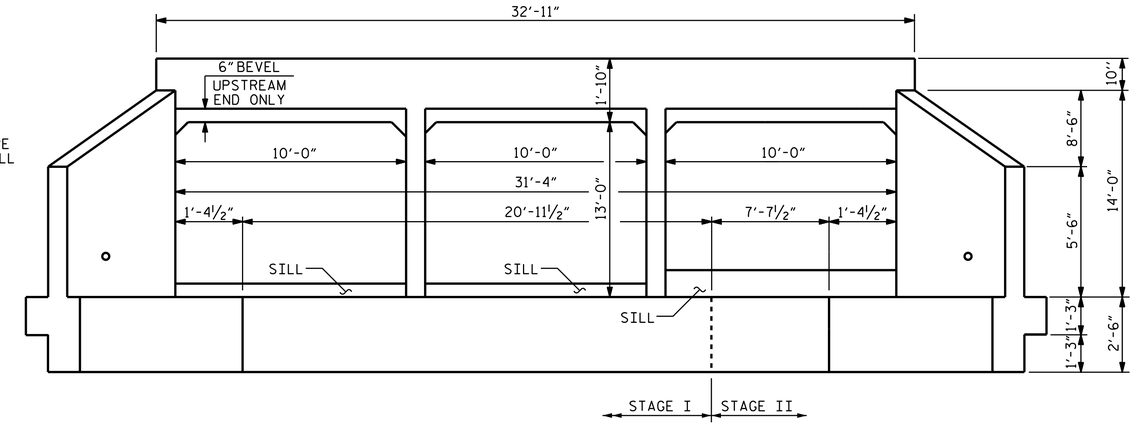

END ELEVATION

(LOOKING DOWNSTREAM)

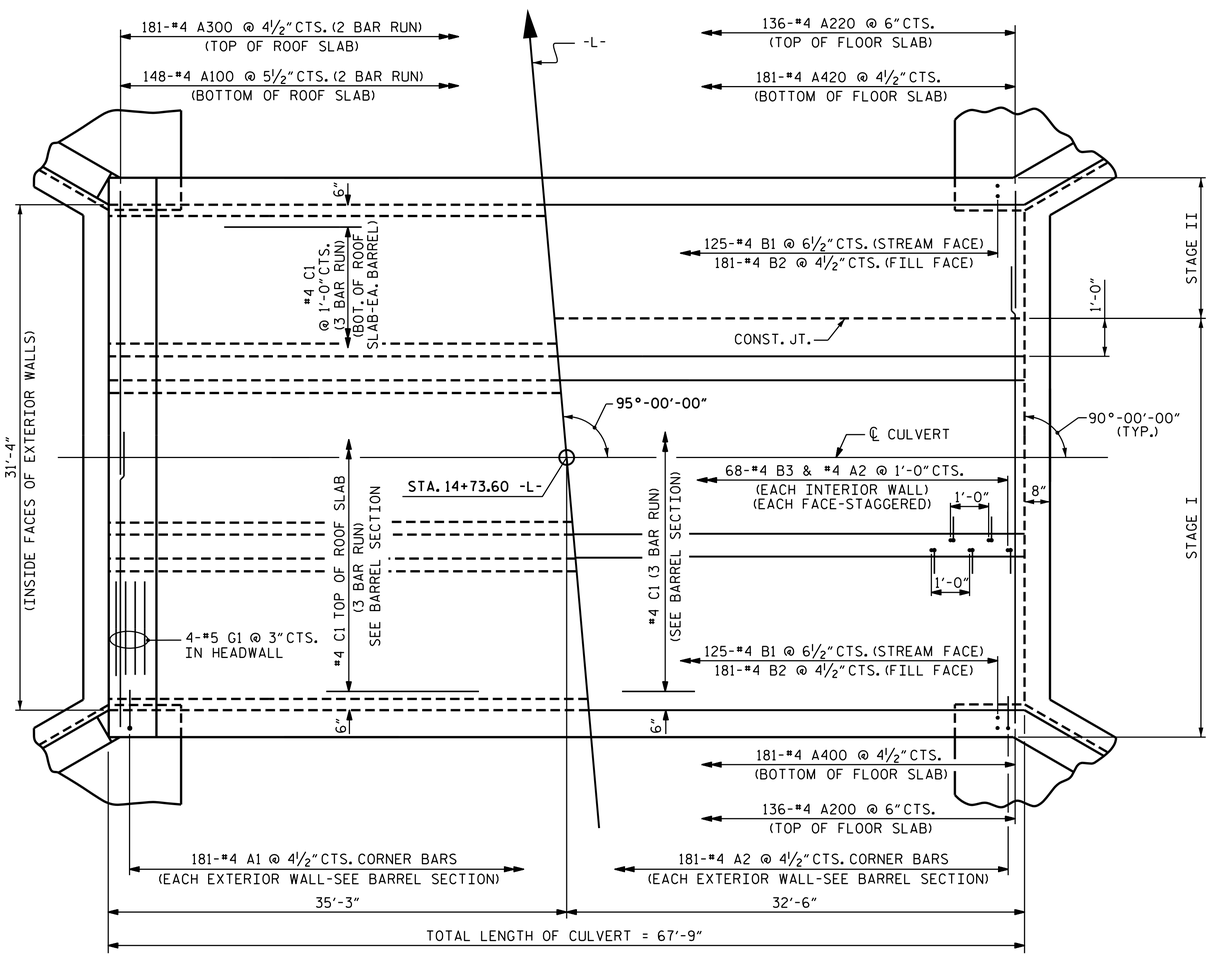

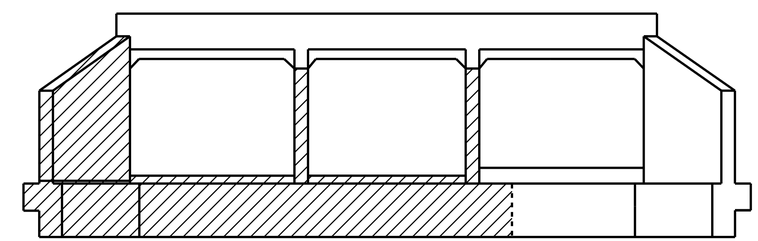

CONSTRUCTION STAGING

(LOOKING DOWNSTREAM)

STAGE I CONSTRUCTION

STAGE II CONSTRUCTION

THE HEADWALLS ARE NOT PARALLEL TO -L-.

I HEREBY CERTIFY THESE PLANS ARE THE AS-BUILT PLANS

NORTH CAROLINA PROFESSIONAL SEAL 23371 ENGINEER VIPUL A. PATEL

DocuSigned by: Vipul A. Patel 1C157DE15D4964A... 11/18/2014

PROJECT NO. B-5150

CATAWBA COUNTY

STATION: 14+73.60 -L-

SHEET 2 OF 4

STATE OF NORTH CAROLINA
DEPARTMENT OF TRANSPORTATION
RALEIGH

TRIPLE 10 FT. X 13 FT. CONCRETE BOX CULVERT 95° SKEW

(90° HEADWALLS)

REVISIONS						SHEET NO.
NO.	BY:	DATE:	NO.	BY:	DATE:	C-2
1			3			TOTAL SHEETS
2			4			5

DRAWN BY : J. P. MCCARTHA DATE : 7-12-13
CHECKED BY : R. P. PATEL DATE : 7-12-13
DESIGN ENGINEER OF RECORD: H. A. LOCKLEAR DATE : 10-22-14

18-NOV-2014 09:19
R:\Structures\Plans\B5150_SD_CU_01.dgn
vpatel